




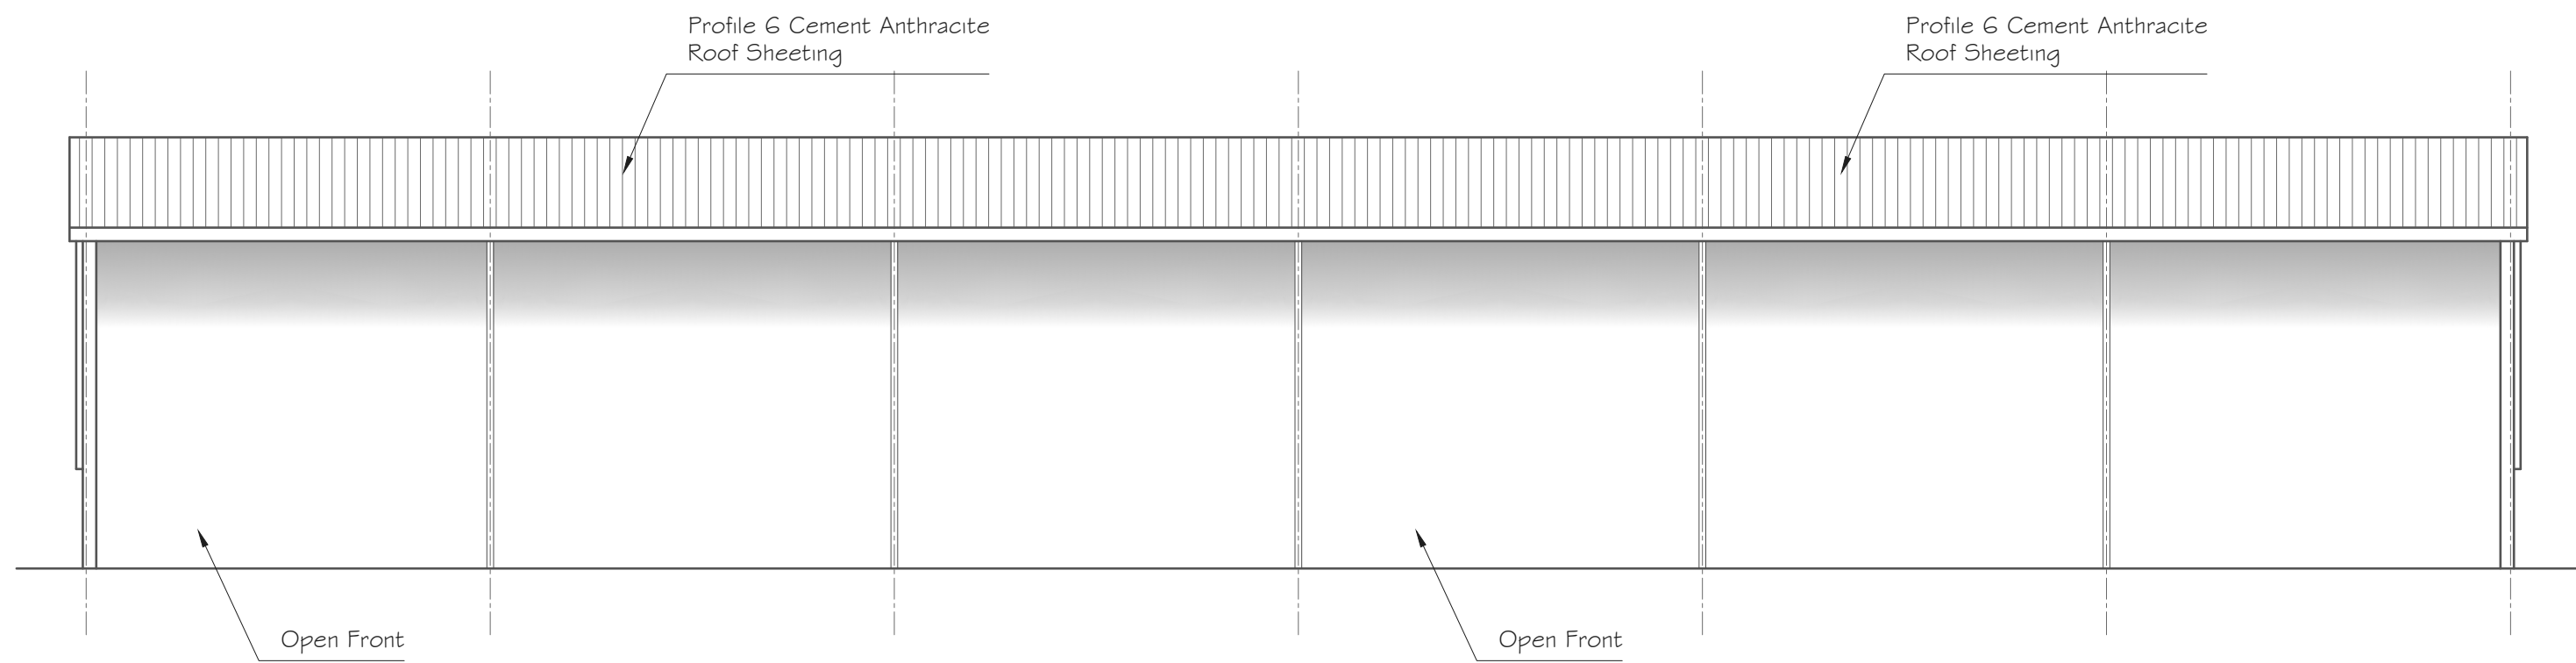


WEST ELEVATION
Scale 1:100

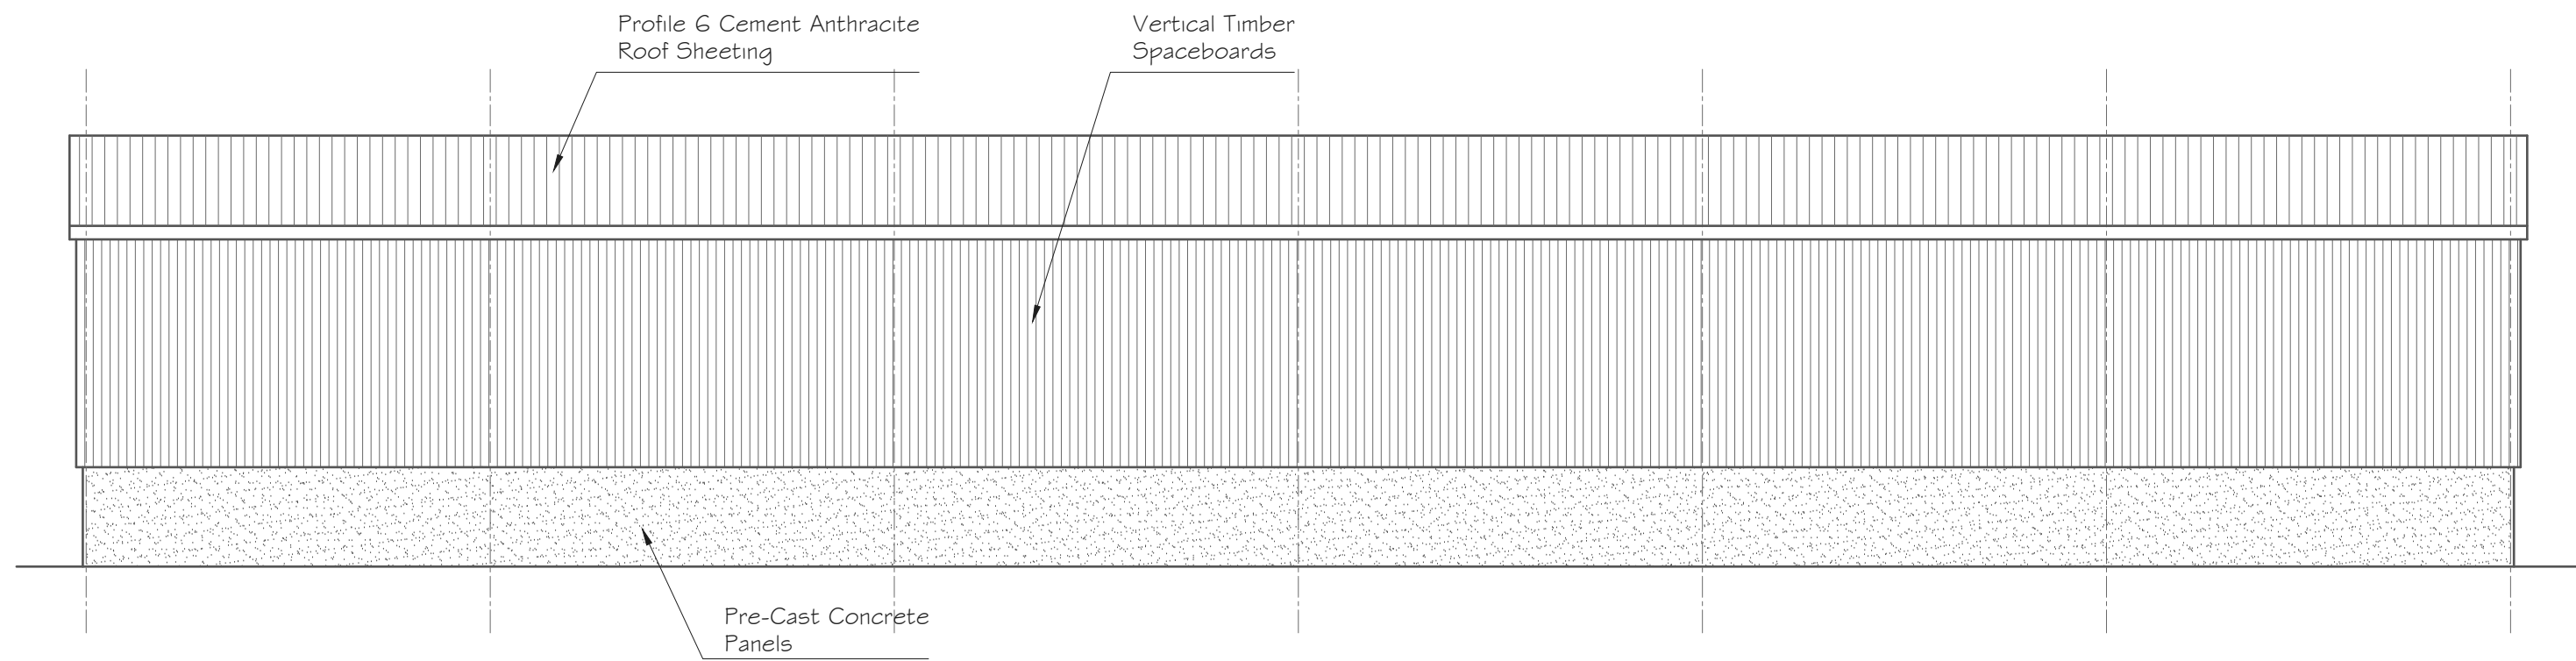


EAST ELEVATION
Scale 1:100

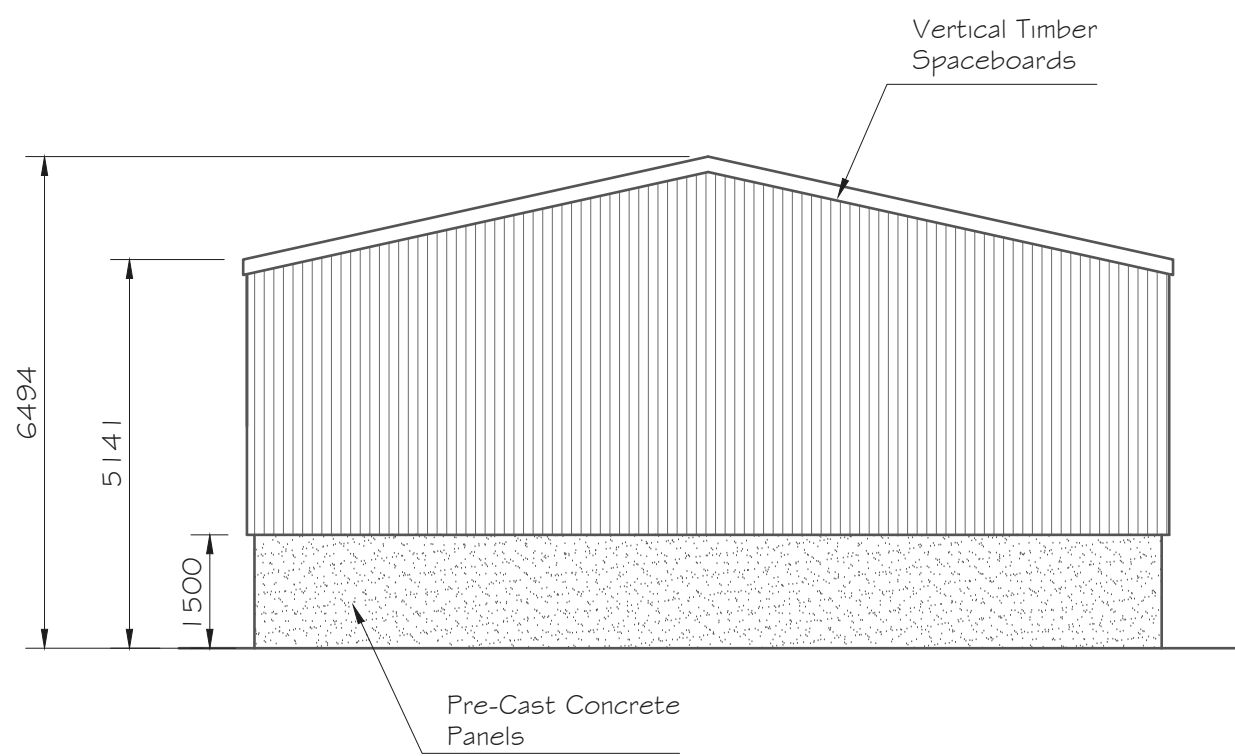

NORTH ELEVATION
Scale 1:100

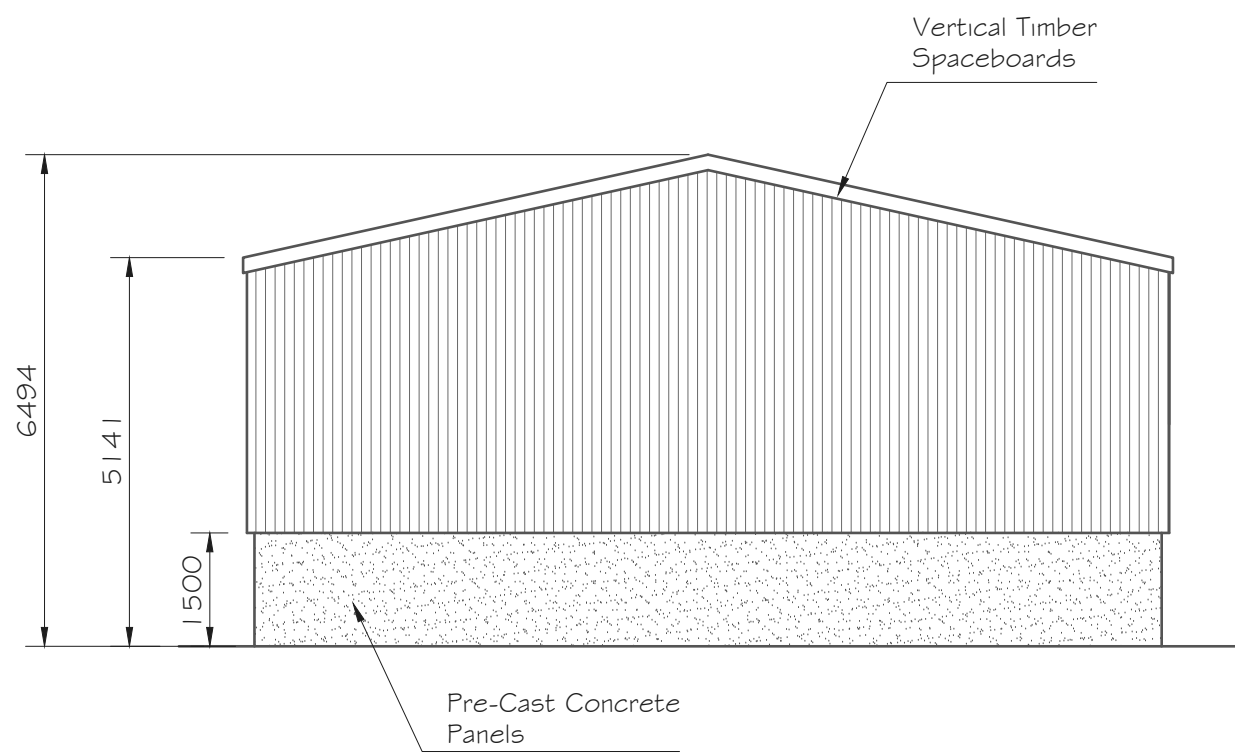

SOUTH ELEVATION
Scale 1:100

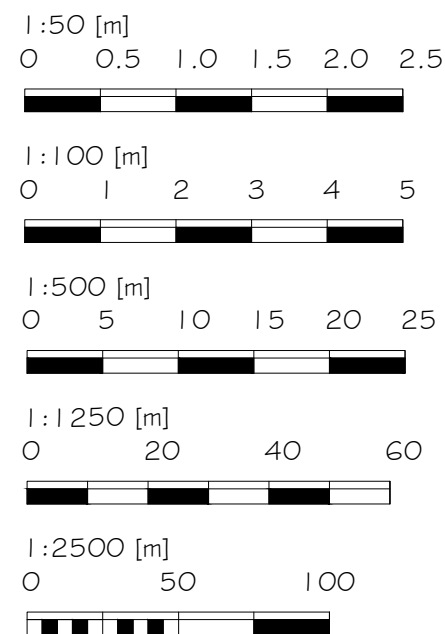

Alex Dawson
www.addraughting.co.uk
alex@addraughting.co.uk
01672 511412
07791 341698

59 Barrow Close
Marlborough
Wiltshire
SN8 2BE



AD DRAUGHTING
ARCHITECTURAL SERVICES

Client

M.E.AGRI LTD

Job Title

EXTENSION AT:
SADDLEPACK FARM,
STERT,
DEVIZES,
SN1 0 3HZ.

Drawing Title

ELEVATIONS AND PLANS

Scale

AS SHOWN

Date

20/03/2026

Drawn

AD

Drawing No.

1633-02

Rev

-