






FRONT ELEVATION
Scale 1:100

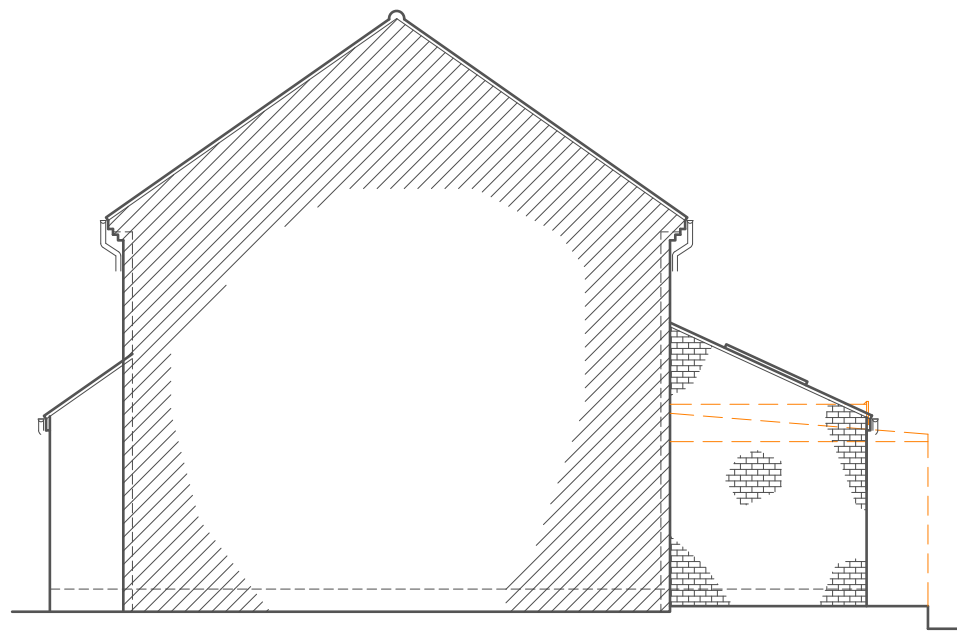


SIDE ELEVATION
Scale 1:100

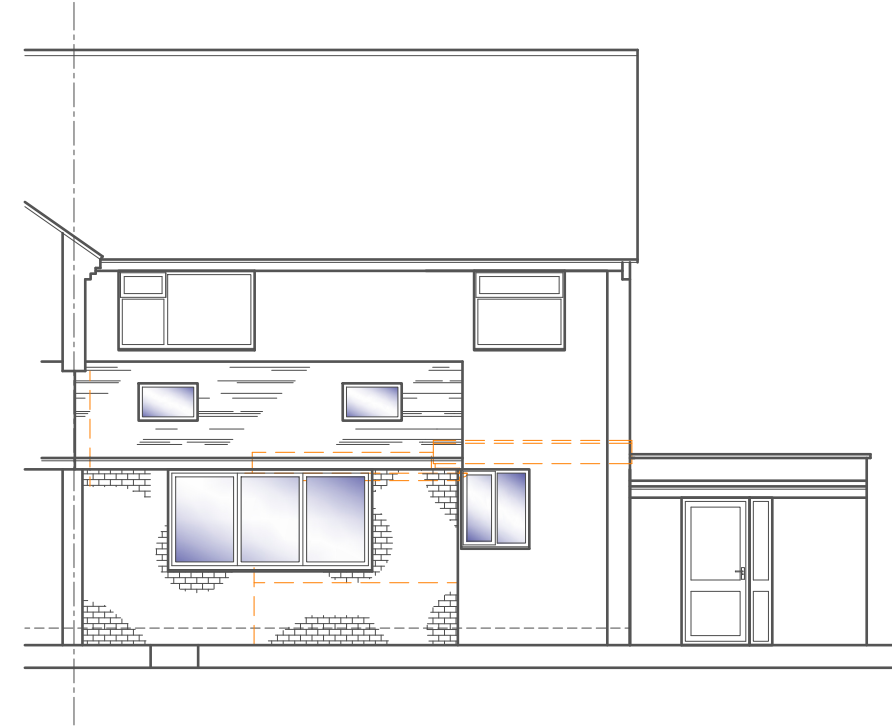


REAR ELEVATION
Scale 1:100

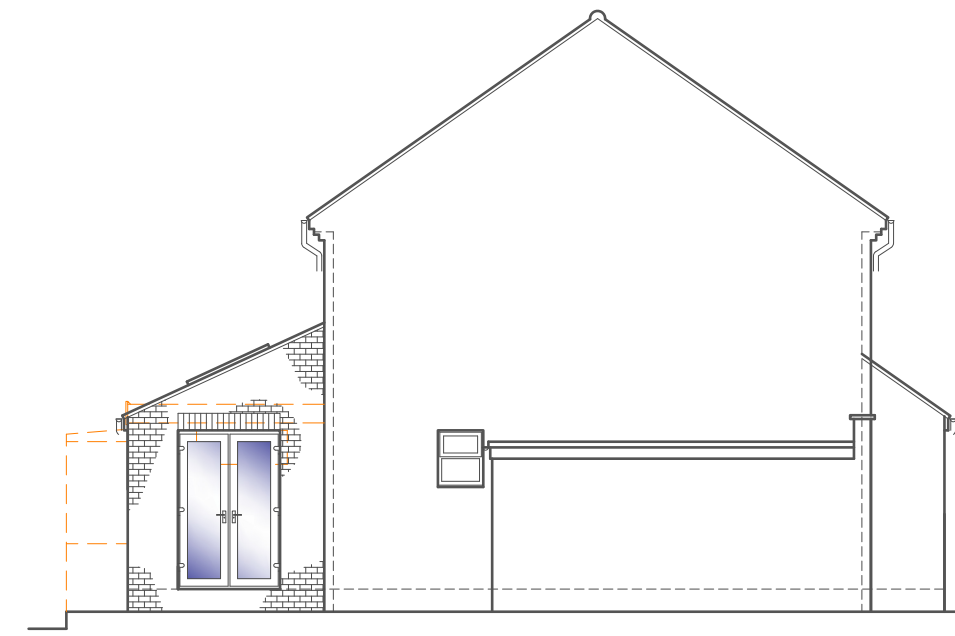

SIDE ELEVATION
Scale 1:100

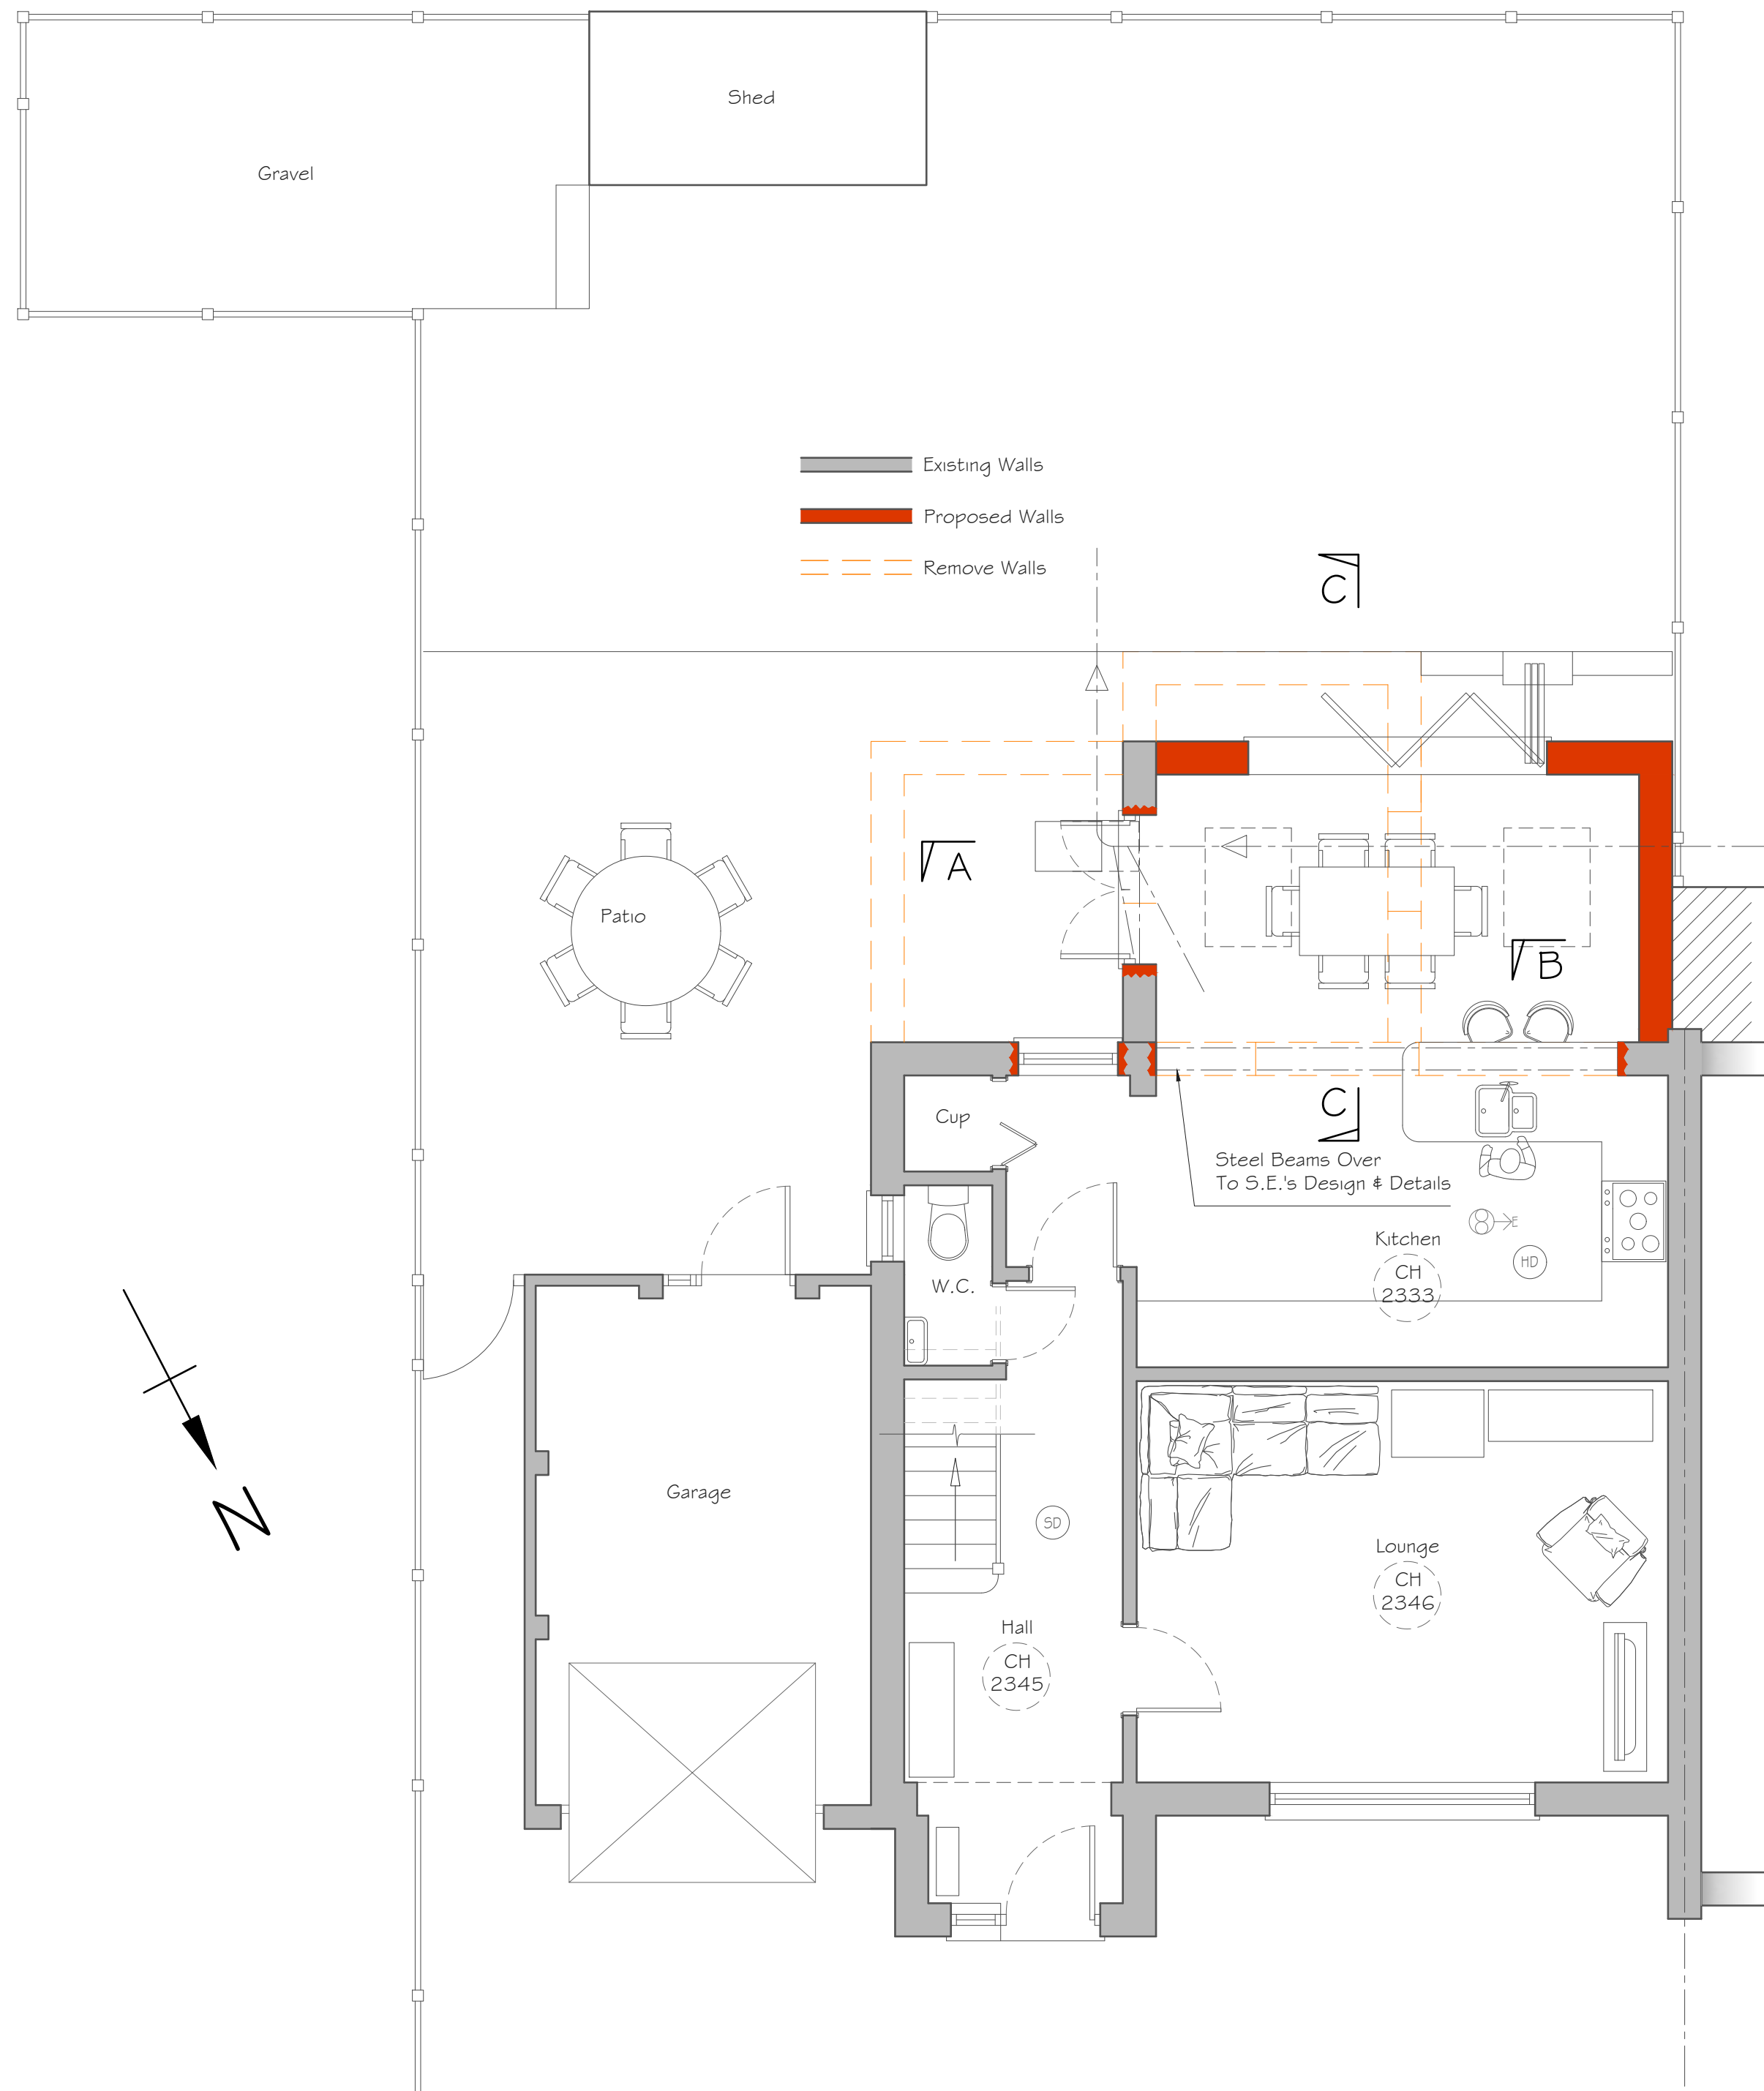

GROUND FLOOR PLAN
Scale 1:50

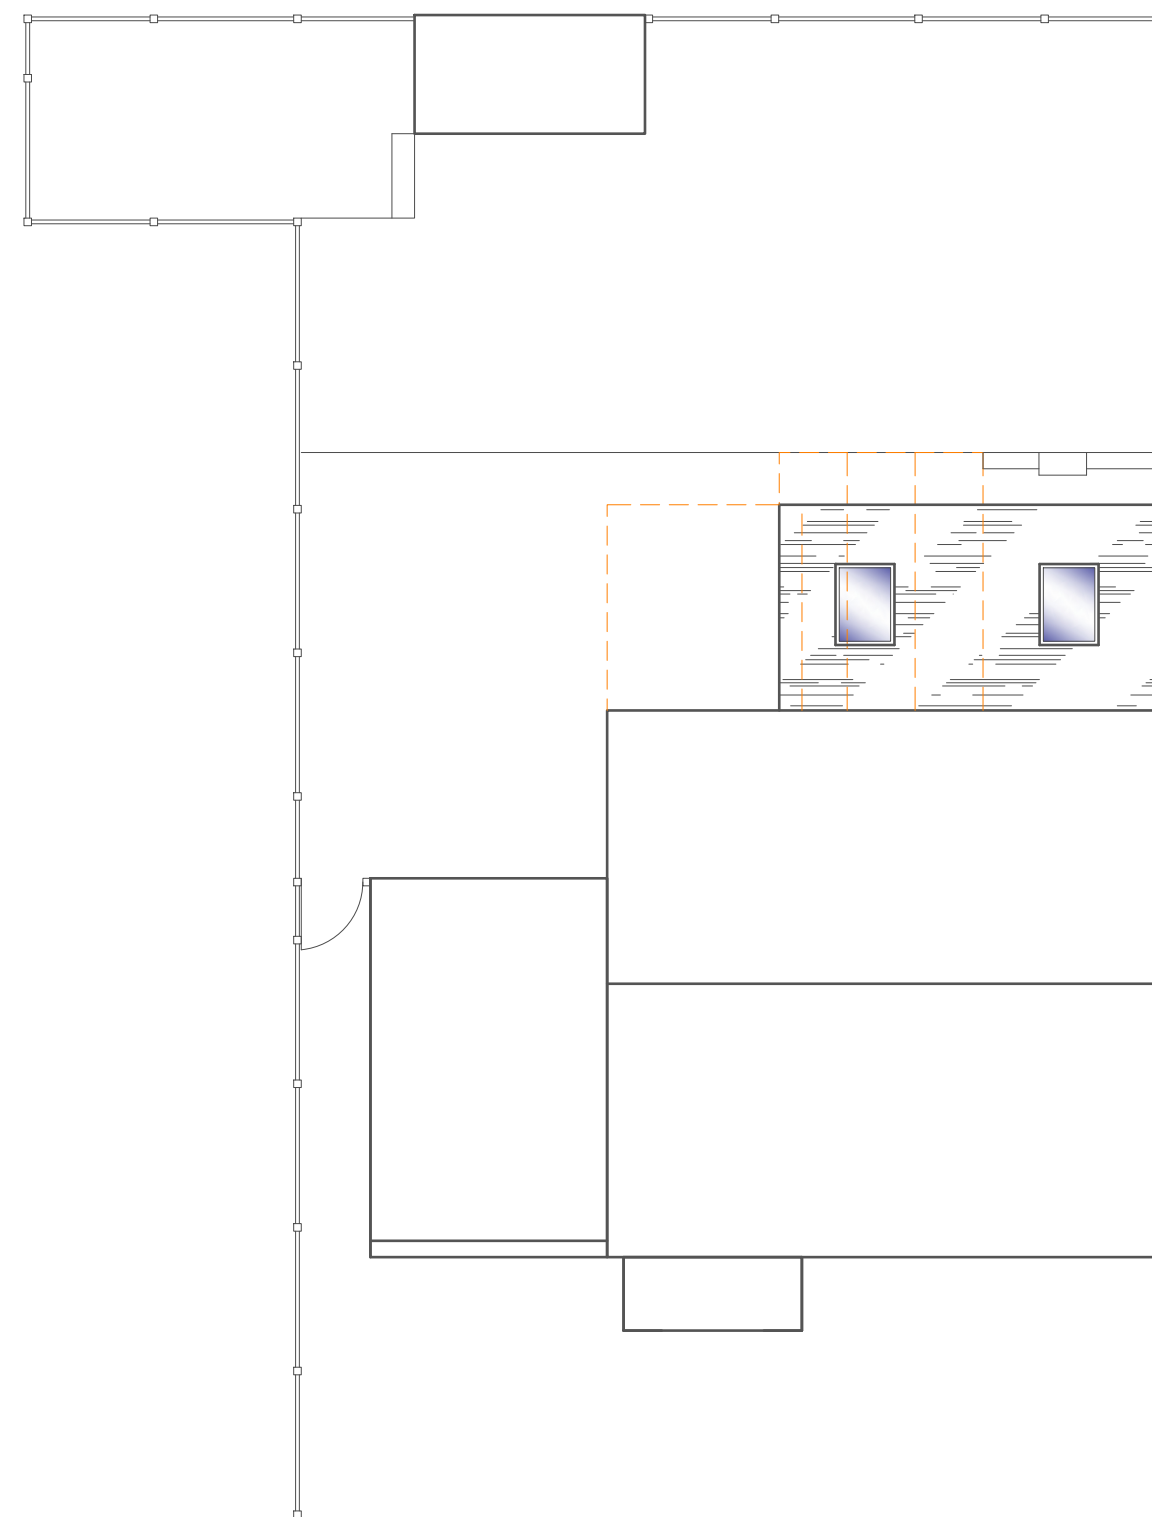


ROOF PLAN
Scale 1:100



BLOCK PLAN
Scale 1:500

FD 1	1 Hour Fire Doors to risk
FD 30	1/2 Hour Fire Doors to risk
SD	Mains Smoke detector interlinked c/w battery backup
HD	Heat detector
CM	Carbon Monoxide detector
EF 1.5	Extract Fan 1.5min over-run
EF 60	Extract Fan 60/sec (kitchen)
CP	Car Charging Point
EW	Escape window

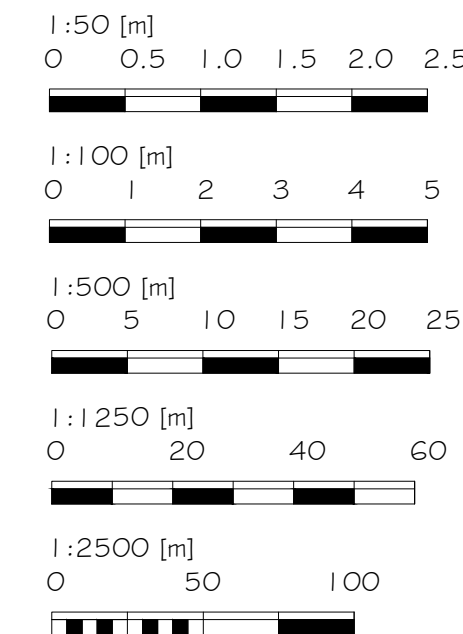

Alex Dawson
www.addraughting.co.uk
alex@addraughting.co.uk
01672 511412
07791 341698



AD DRAUGHTING
ARCHITECTURAL SERVICES

59 Barrow Close
Marlborough
Wiltshire
SN8 2BE

Client

MR & MRS GROVE

Job Title

EXTENSION AT:
1 DOWNSMEAD,
BAYDON,
WILTSHIRE,
SN8 2LQ.

Drawing Title

EXISTING ELEVATIONS AND PLANS

Scale AS SHOWN

Date 02/03/2026

Drawn AD

Drawing No.

1582-02

Rev

E