
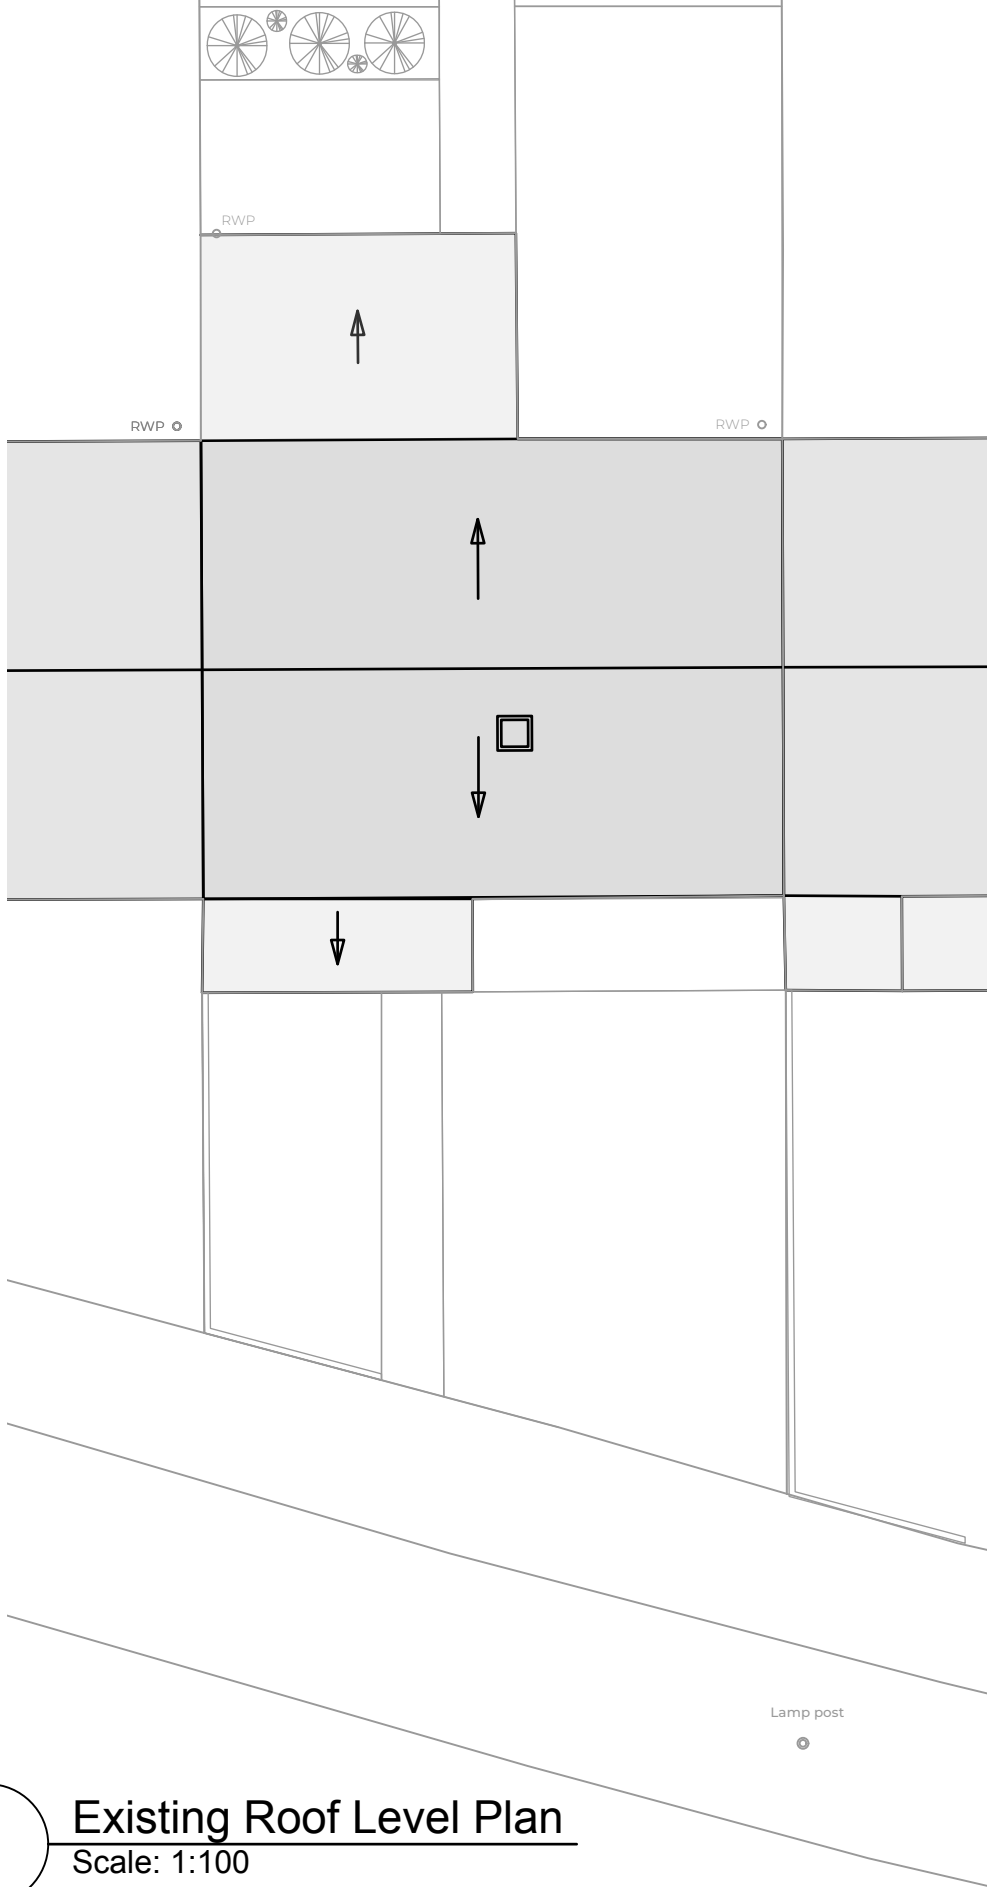


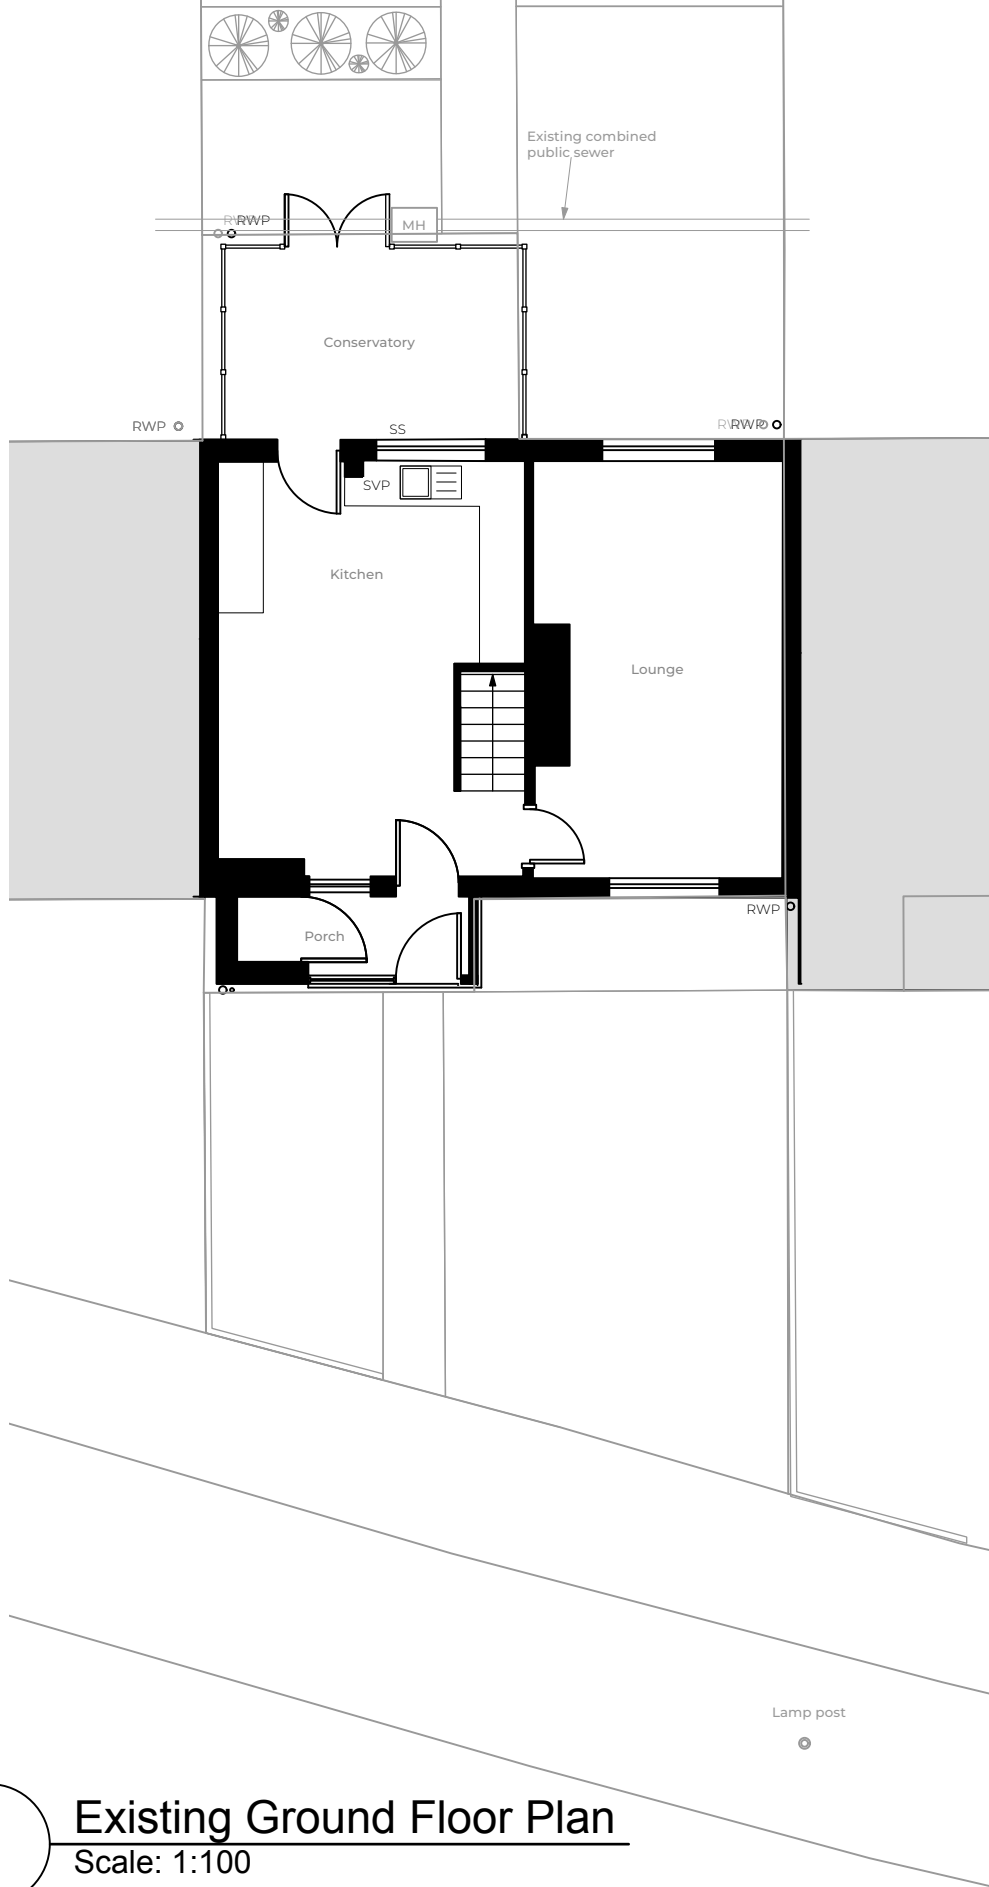

P01 Planning Issue 18.03.26		
Revision Date	Description	Drawn by Checked by
Sheet size A3	Scale 1:100	Date 18/03/2026
Technician DM	Engineer DM	
Client Grace & David Morris		
Architect -		
Project stage Stage 2 Concept Design		
Drawing suitability For Planning		
Project number & Title 52 Dicketts Road		
Drawing title Existing Ground Floor Plan & Existing Roof Level Plan		
Document reference & Revision 52DR-A-DR-120-00 P01		