




E-01 Southwest Elevation 1:100

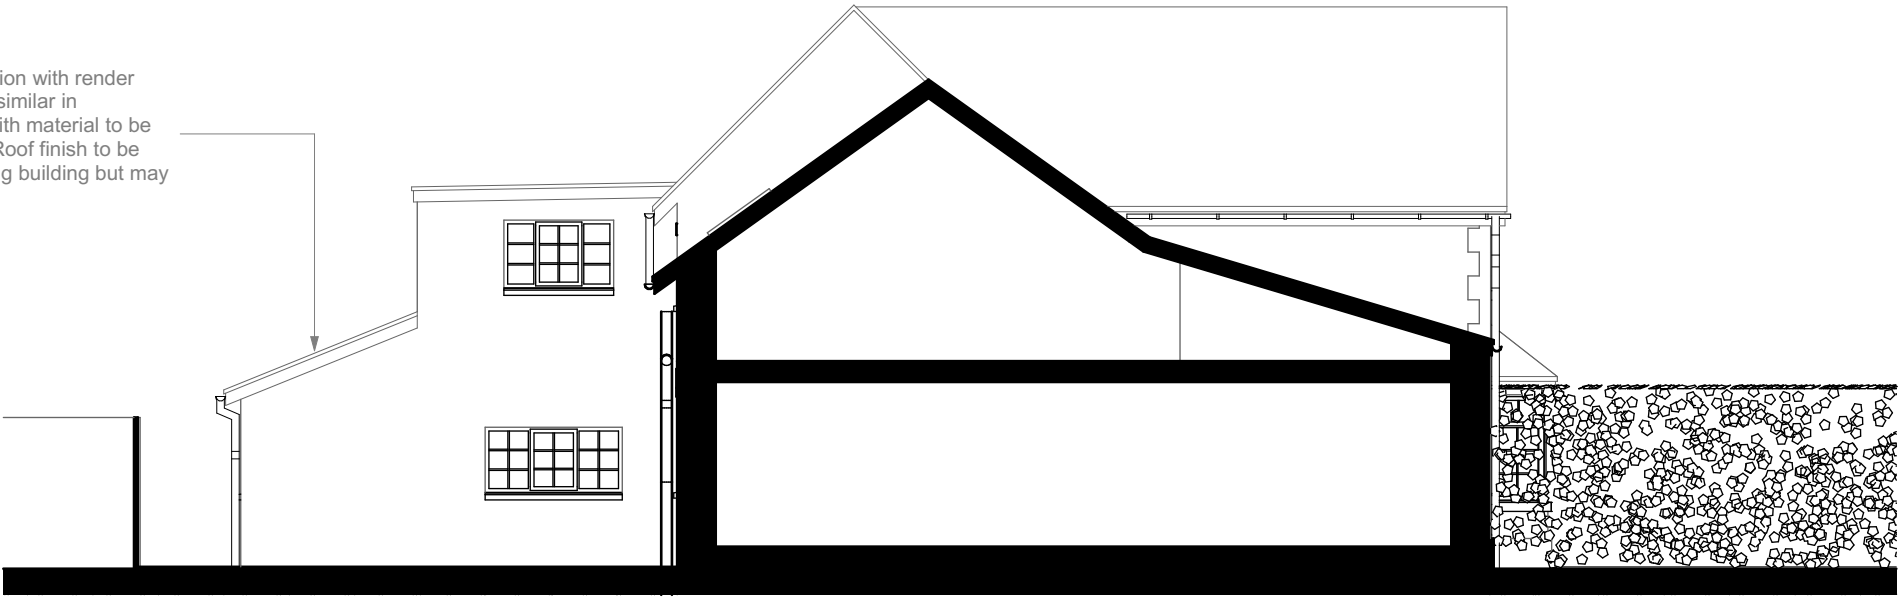

E-02 Northwest Elevation 1:100

New single storey extension with render finish and windows to be similar in appearance to existing with material to be plastic, metal or timber. Roof finish to be similar in colour to existing building but may be low pitch 20/20 tiles

Note:
All information shown on this drawing is to be used for planning or building regulation purposes only and not to be used in conjunction with any other submission or workstages including contract, working drawings, construction and as built purposes.

No responsibility is taken by Concept Drawing & Design Architects for any measurements taken of this drawing. All dimensions shown on this drawing must be checked on site by the project manager and/or contractor to ensure that they are accurate. Any dimensions that can not be achieved, the client, project manager and architect must be made aware immediately.

Concept Drawing and Design Architects have not surveyed the external landscape, or the boundary line, external ground levels, and position/size of adjoining buildings. This information, if shown on the drawings, are just a representation of what might be there. Concept Drawing and Design Architects take no responsibility for the accuracy of the information relating to these topics .



PROJECT

1902 - 3 Quemerford
Mr Matocks

Calne
Wiltshire, SN11 0AR

Proposed Extension

DRAWING

Proposed Elevations - Option 3
1:100@A3

Drg No:1904.02.14
29/04/2019

CONCEPT DRAWING & DESIGN
ARCHITECTS

Telephone: 07557505990

Email: concept@drawinganddesign.co.uk

Website: www.drawinganddesign.co.uk

You can also find us on Facebook and Twitter