



THE OLD BAKEHOUSE, 21 TIMBER STREET,
CHIPPENHAM, WILTSHIRE, SN15 3BS
01249 404 004 info@armstrongarchitecture.co.uk



Armstrong Architecture Drawing Schedule:		
Drawing Number:	Drawing Description:	Revision:
AA/25/35/01	Existing Location Plan and Site Plan	-
AA/25/35/02	Existing Ground Floor Plan	-
AA/25/35/03	Existing First Floor Plan	-
AA/25/35/04	Existing Elevations	-
AA/25/35/05	Existing Section A-A	-
AA/25/35/06	Existing Garage Floor Plans & Elevations	-
		-
AA/25/35/11	Proposed Site Plan	-
AA/25/35/12	Proposed Ground Floor Plan	-
AA/25/35/13	Proposed First Floor Plan	-
AA/25/35/14	Proposed Elevations	-
AA/25/35/15	Proposed Section A-A	-

CLIENT: MR & MRS SEAL

PROJECT: PROPOSED SINGLE STOREY
REAR EXTENSION TOGETHER WITH
INTERNAL RECONFIGURATION
AT 19 GREENWAY AVENUE,
CHIPPENHAM, WILTSHIRE, SN15 1AH

JOB REF.: AA / 25 / 35

* COPYRIGHT.
DO NOT SCALE EXCEPT FOR PLANNING PURPOSES.
CHECK ALL DIMENSIONS ON SITE.
THIS DRAWING IS ONLY TO BE USED ON THE SITE
FOR WHICH DESIGNED.

 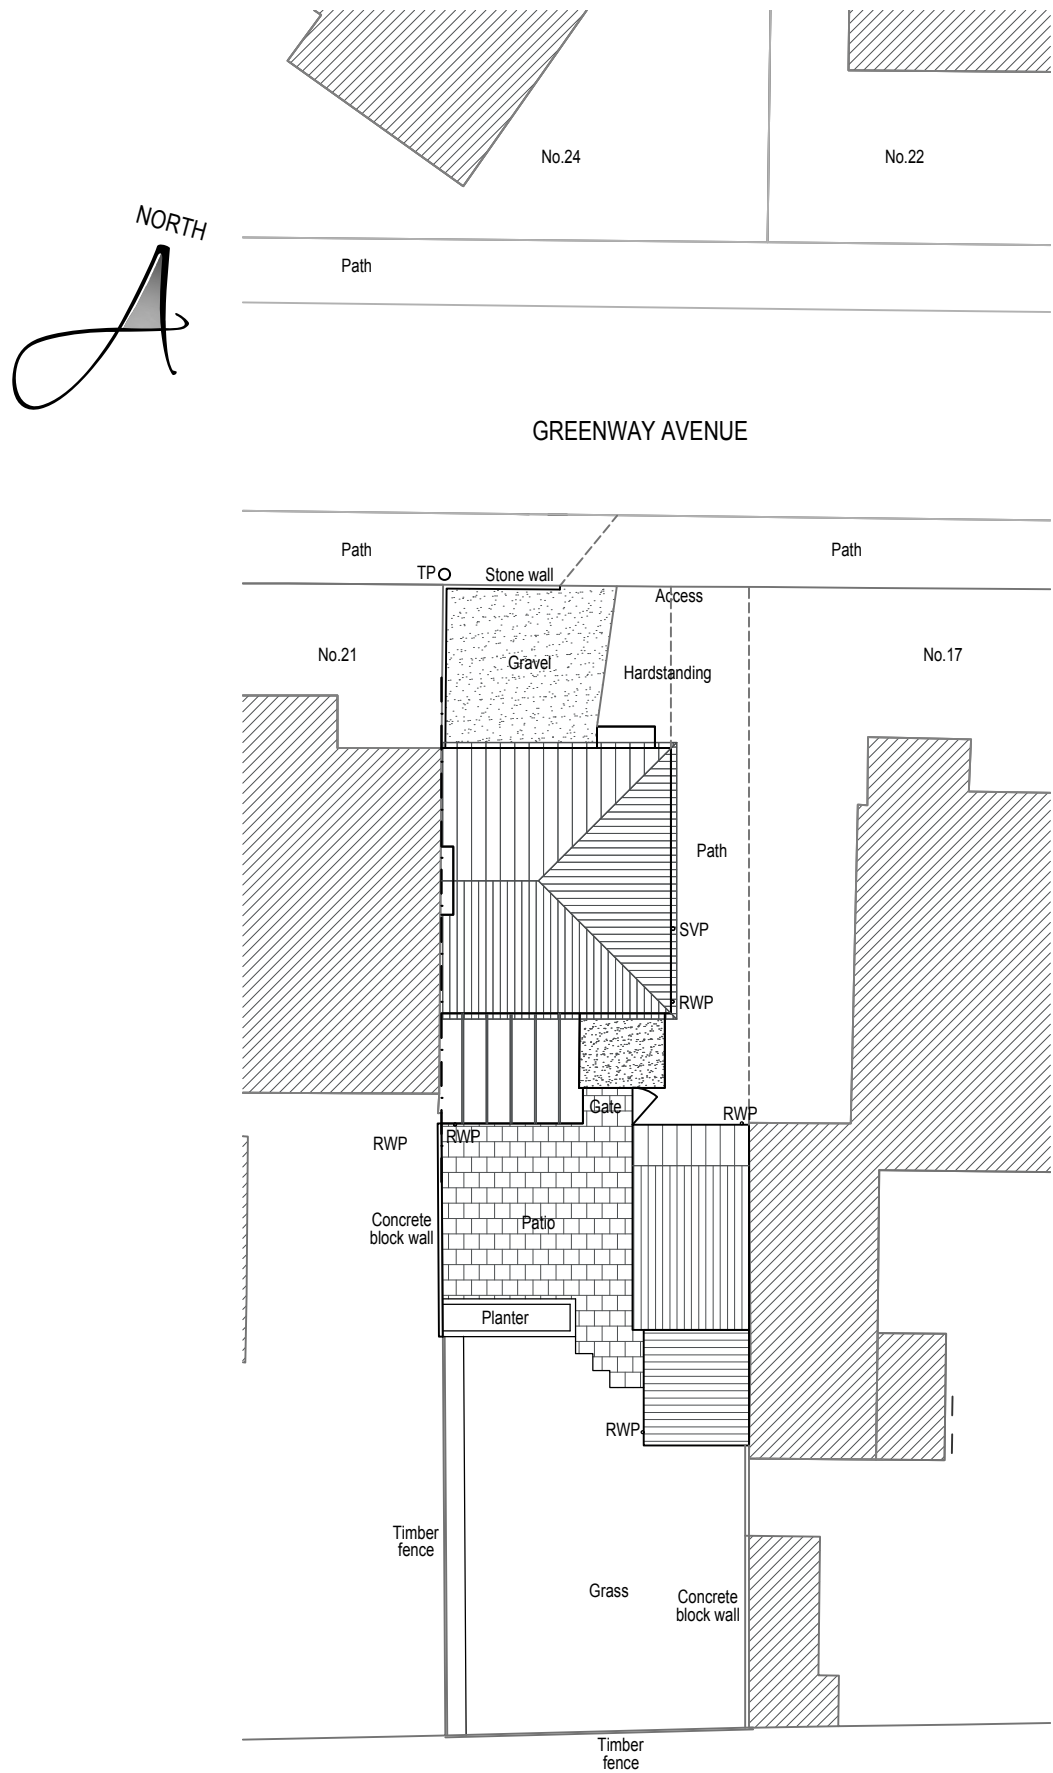

EXISTING SITE PLAN




SITE LOCATION PLAN

LEGEND


- Site Boundary
- Existing tree planting.
- Existing greenery.
- Access Door
- Primary Access Door

REVISIONS		DATE
CLIENT: MR & MRS SEAL		
PROJECT: PROPOSED SINGLE STOREY REAR EXTENSION TOGETHER WITH INTERNAL RECONFIGURATION AT 19 GREENWAY AVENUE, CHIPPENHAM, WILTSHIRE, SN15 1AH		
TITLE: EXISTING SITE PLAN SITE LOCATION PLAN		
DRAWN: RJ	SCALES @ A3:	
CHECKED: JA	1:200,	
DATE: OCT 25	1:1250	
DRG No: AA/25/35/01	REV.: -	
Armstrong architecture THE OLD BAKEHOUSE, 21 TIMBER STREET, CHIPPENHAM, WILTSHIRE. SN15 3BS 01249 404 004 info@armstrongarchitecture.co.uk		

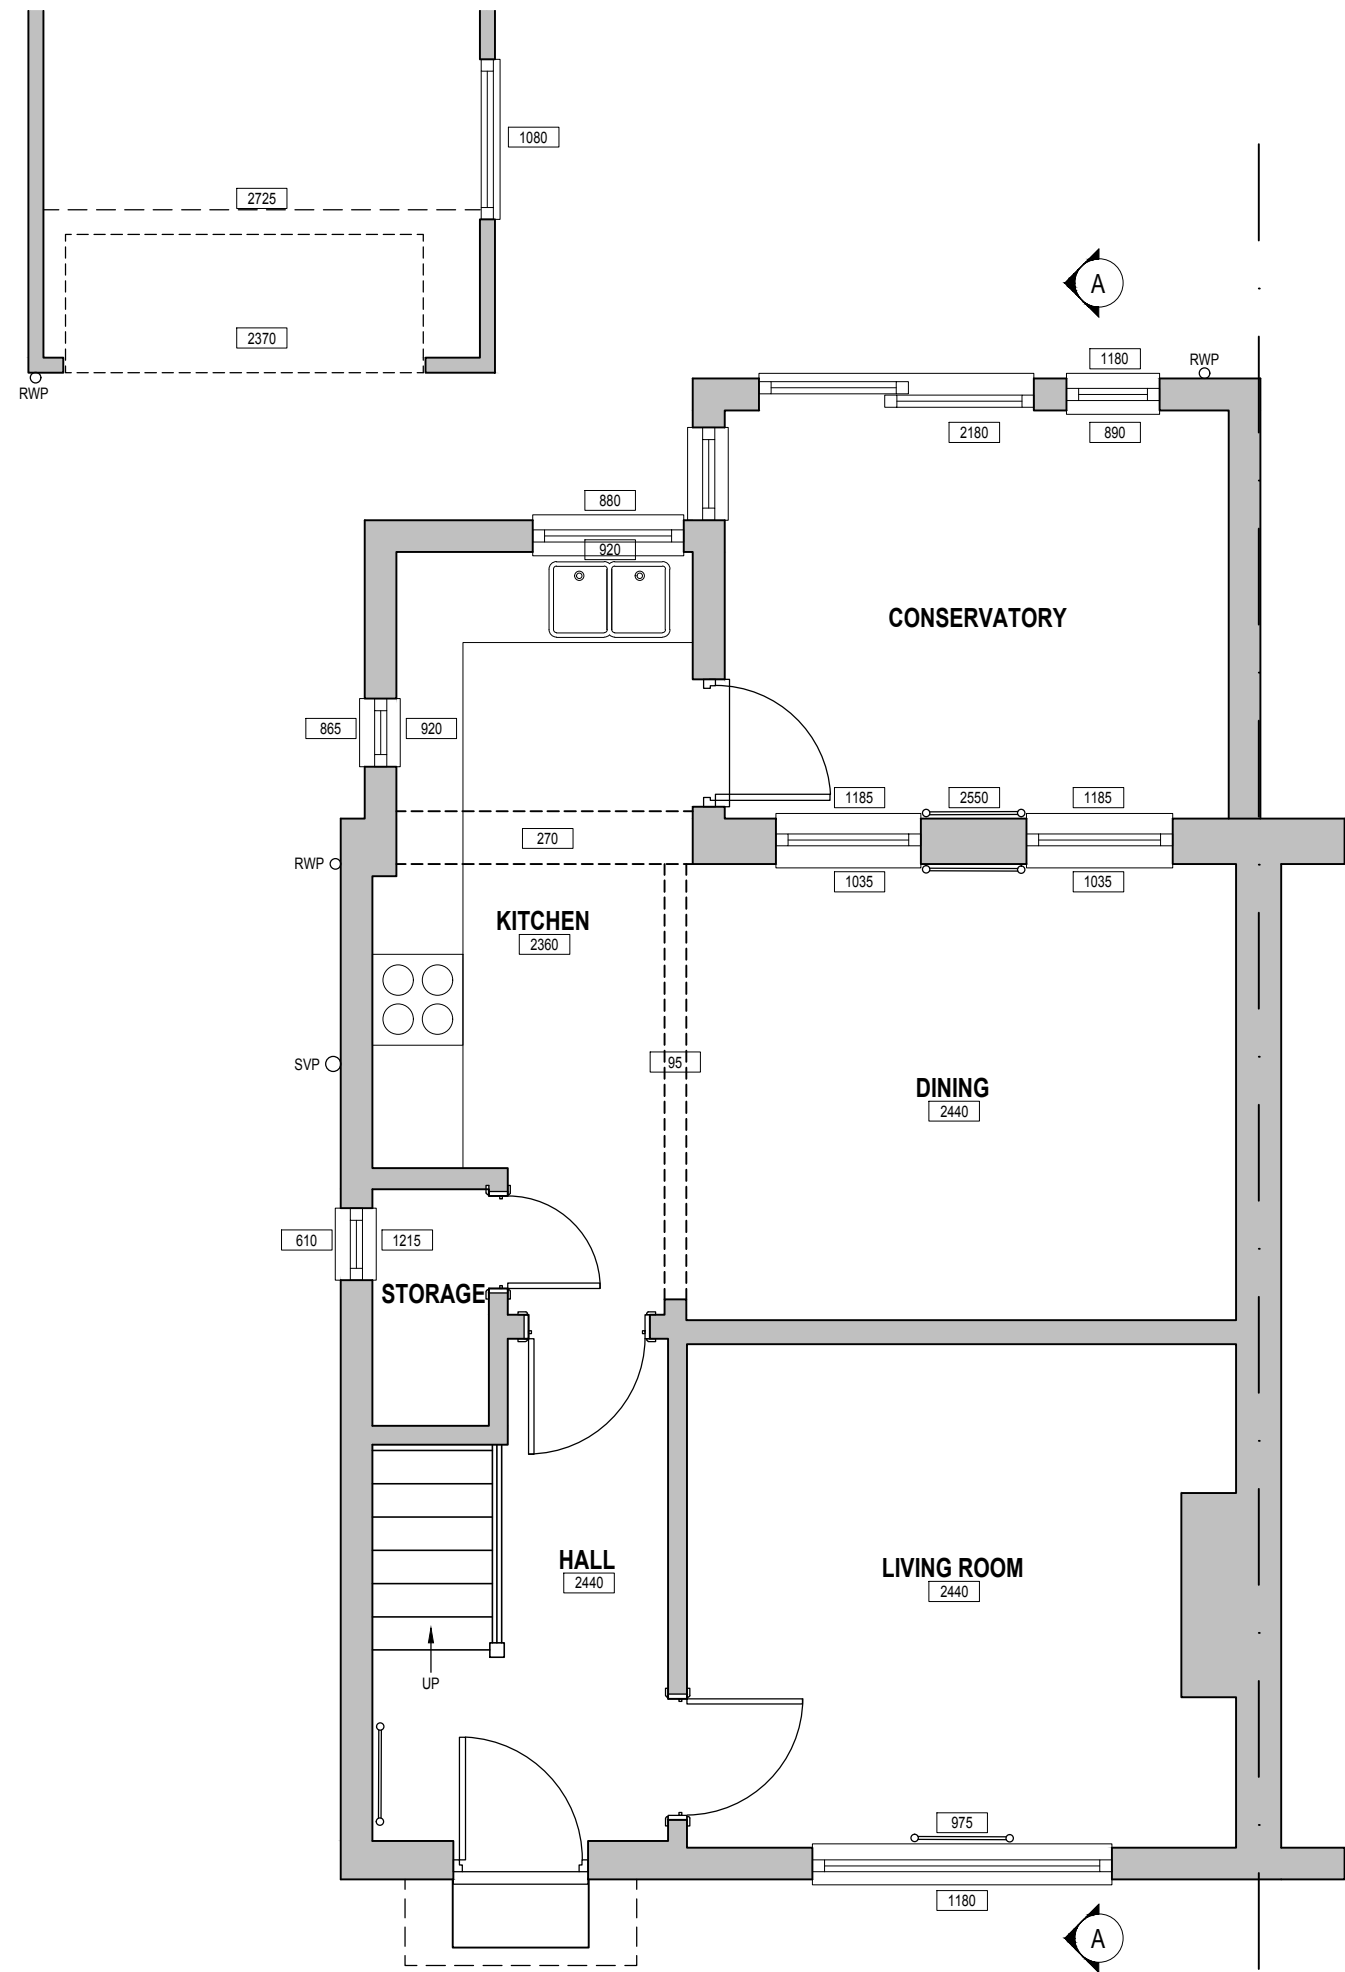

EXISTING GROUND FLOOR PLAN

* COPYRIGHT.
DO NOT SCALE EXCEPT FOR PLANNING PURPOSES.
CHECK ALL DIMENSIONS ON SITE.
THIS DRAWING IS ONLY TO BE USED ON THE SITE
FOR WHICH DESIGNED.


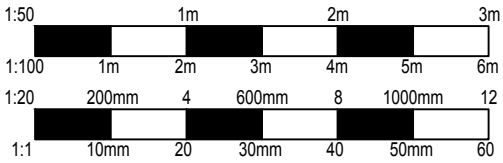


REVISIONS		DATE
CLIENT: MR & MRS SEAL		
PROJECT: PROPOSED SINGLE STOREY REAR EXTENSION TOGETHER WITH INTERNAL RECONFIGURATION AT 19 GREENWAY AVENUE, CHIPPENHAM, WILTSHIRE, SN15 1AH		
TITLE: EXISTING GROUND FLOOR PLAN		
DRAWN: RJ	SCALES @ A3:	
CHECKED: JA	1:50	
DATE: OCT 25		
DRG No: AA/25/35/02	REV.: -	

Armstrong
architecture

THE OLD BAKEHOUSE, 21 TIMBER STREET,
CHIPPENHAM, WILTSHIRE, SN15 3BS
01249 404 004 info@armstrongarchitecture.co.uk

* COPYRIGHT.
DO NOT SCALE EXCEPT FOR PLANNING PURPOSES.
CHECK ALL DIMENSIONS ON SITE.
THIS DRAWING IS ONLY TO BE USED ON THE SITE
FOR WHICH DESIGNED.

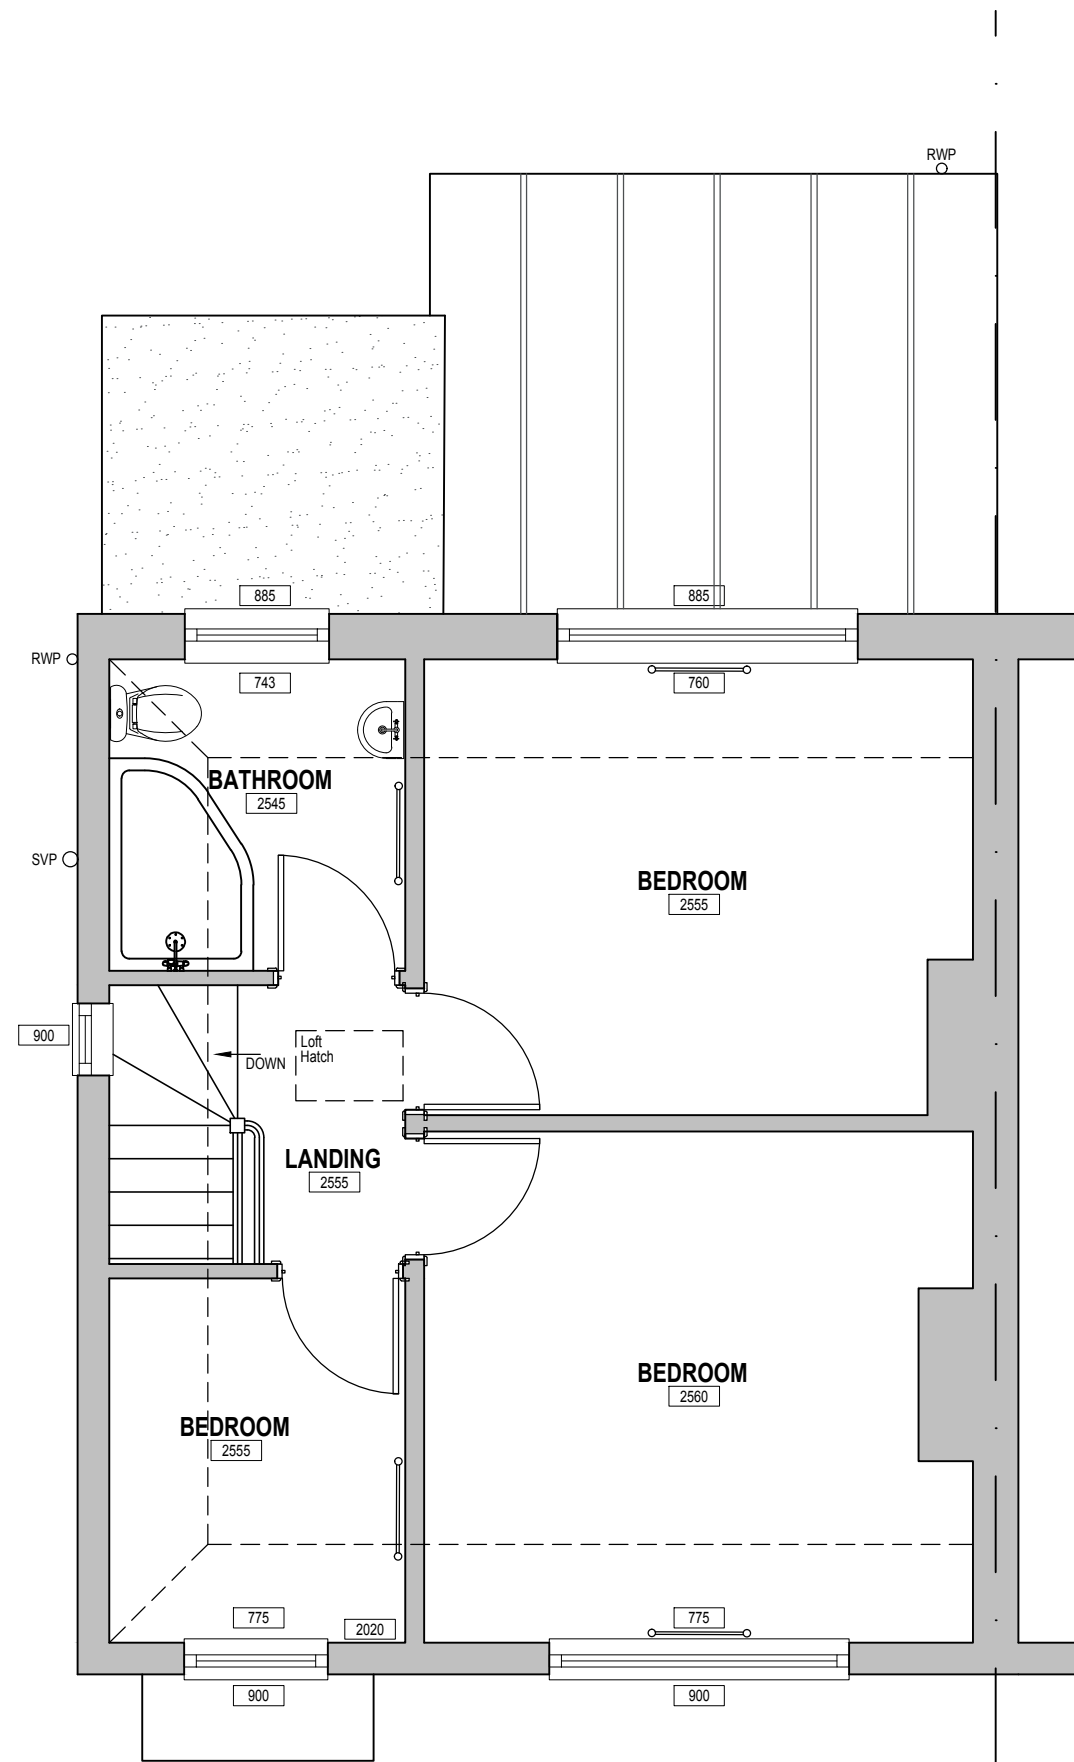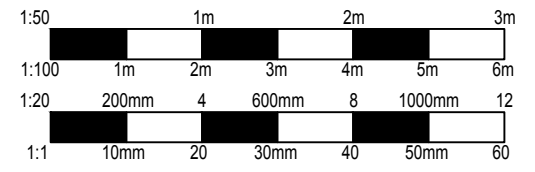


EXISTING FIRST FLOOR PLAN

REVISIONS		DATE
CLIENT: MR & MRS SEAL		
PROJECT: PROPOSED SINGLE STOREY REAR EXTENSION TOGETHER WITH INTERNAL RECONFIGURATION AT 19 GREENWAY AVENUE, CHIPPENHAM, WILTSHIRE, SN15 1AH		
TITLE: EXISTING FIRST FLOOR PLAN		
DRAWN: RJ	SCALES @ A3:	
CHECKED: JA	1:50	
DATE: OCT 25		
DRG No: AA/25/35/03	REV.: -	

Armstrong
architecture

THE OLD BAKEHOUSE, 21 TIMBER STREET,
CHIPPENHAM, WILTSHIRE, SN15 3BS
01249 404 004 info@armstrongarchitecture.co.uk

* COPYRIGHT.
DO NOT SCALE EXCEPT FOR PLANNING PURPOSES.
CHECK ALL DIMENSIONS ON SITE.
THIS DRAWING IS ONLY TO BE USED ON THE SITE
FOR WHICH DESIGNED.

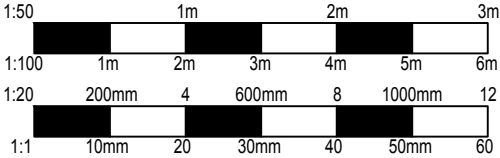

EXISTING NORTH ELEVATION



EXISTING EAST ELEVATION

- EXISTING MATERIALS**
- WALLS**
Roughcast render
Buff brick
- ROOF**
Clay double roman tiles.
Bitumen felt to flat roof.
- WINDOWS**
White UPVC casements double glazed windows
- DOORS**
White UPVC front door
White UPVC sliding doors
- GUTTERS & DOWNPIPES**
Black UPVC roundline.
- SOFFITS & FASCIAS**
White UPVC.
- HEADS / CILLS**
Bellmouth window heads
Clay tile cills





EXISTING SOUTH ELEVATION

REVISIONS		DATE
CLIENT:	MR & MRS SEAL	
PROJECT:	PROPOSED SINGLE STOREY REAR EXTENSION TOGETHER WITH INTERNAL RECONFIGURATION AT 19 GREENWAY AVENUE, CHIPPENHAM, WILTSHIRE, SN15 1AH	
TITLE:	EXISTING ELEVATIONS	
DRAWN: RJ	SCALES @ A3:	
CHECKED: JA	1:100	
DATE: OCT 25		
DRG No: AA/25/35/04	REV.: -	

Armstrong
architecture

THE OLD BAKEHOUSE, 21 TIMBER STREET,
CHIPPENHAM, WILTSHIRE, SN15 3BS
01249 404 004 info@armstrongarchitecture.co.uk

* COPYRIGHT.
DO NOT SCALE EXCEPT FOR PLANNING PURPOSES.
CHECK ALL DIMENSIONS ON SITE.
THIS DRAWING IS ONLY TO BE USED ON THE SITE
FOR WHICH DESIGNED.

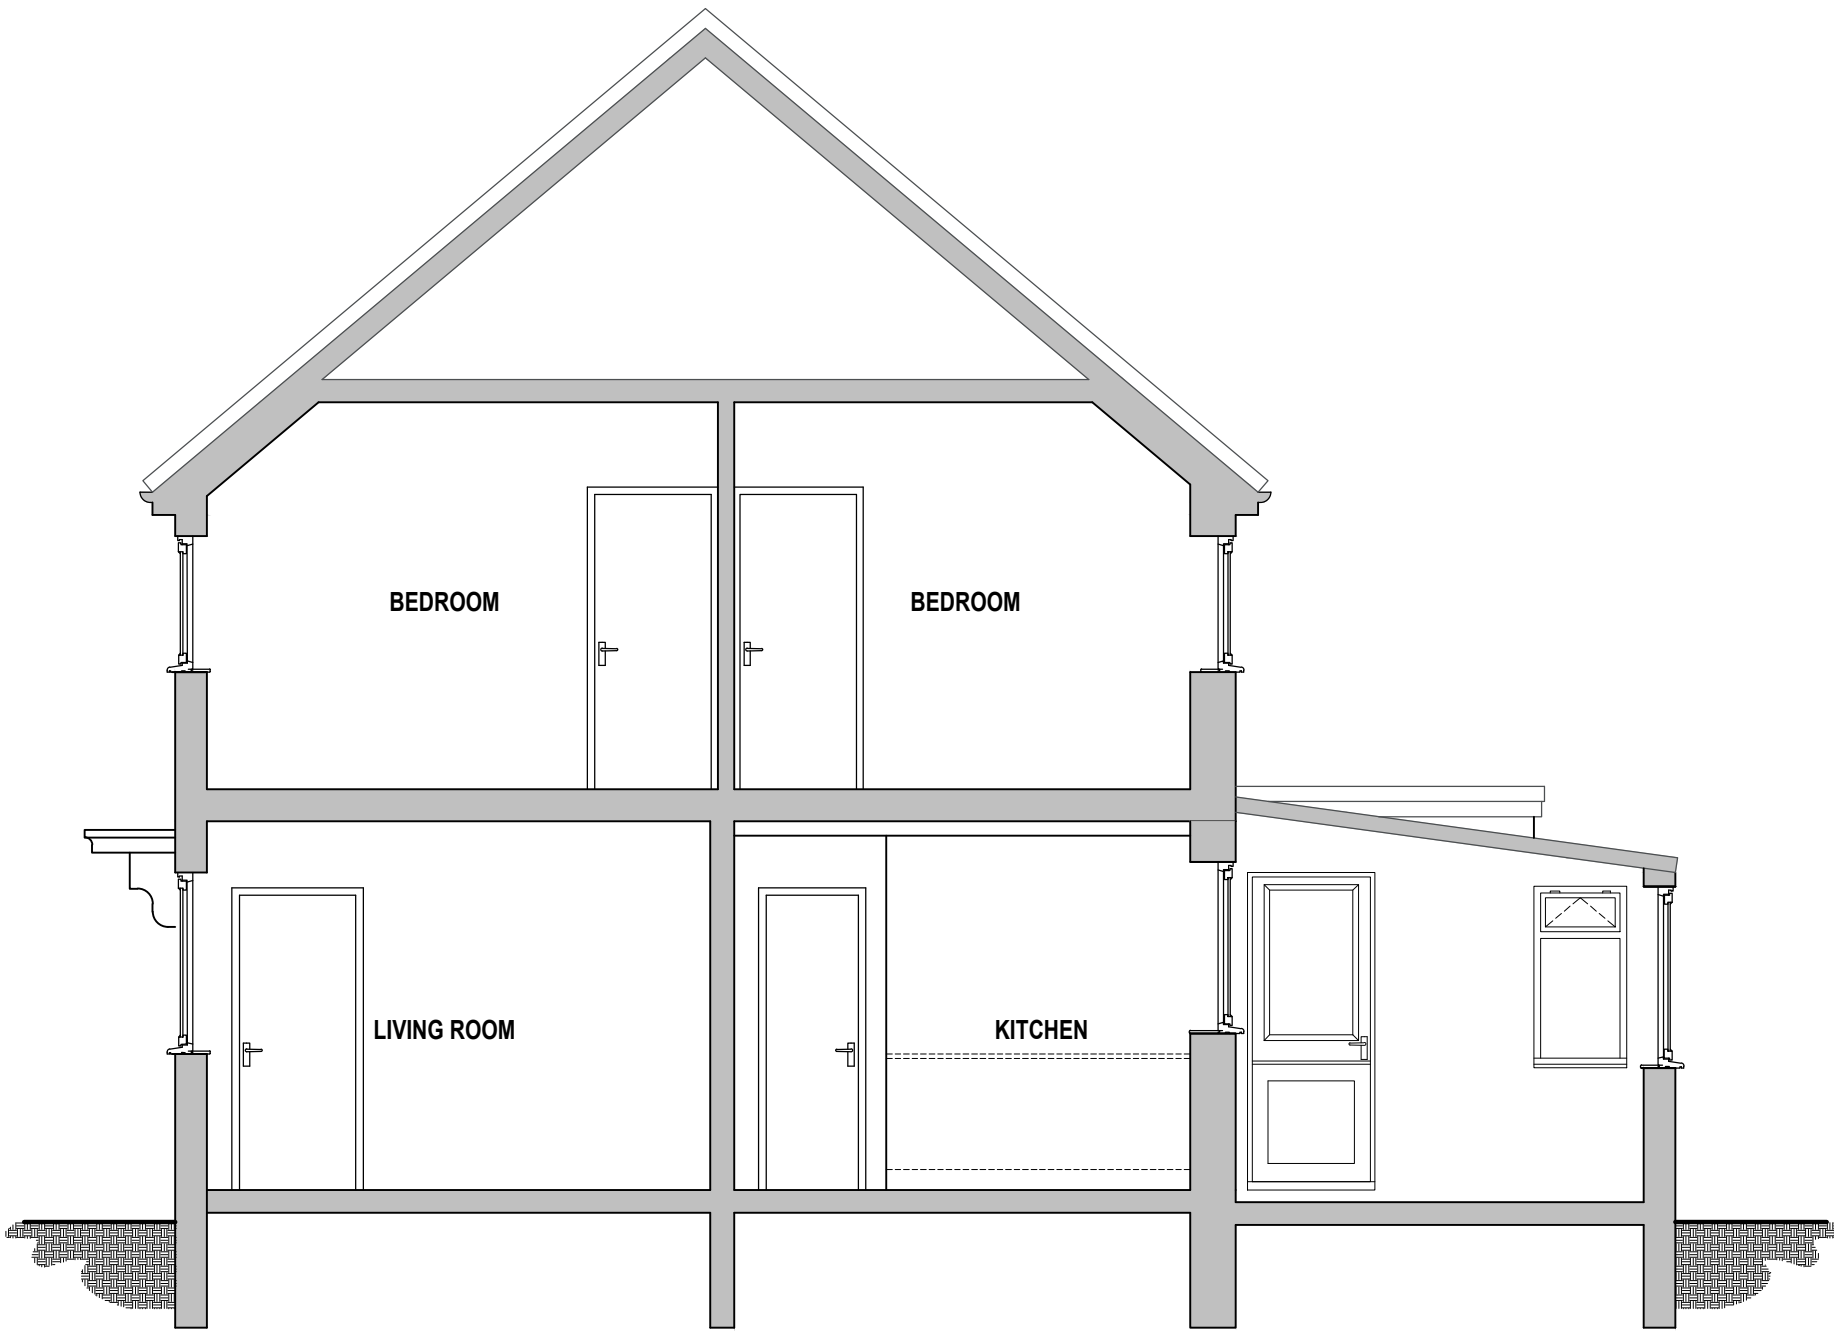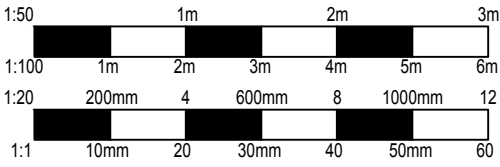

EXISTING SECTION A-A

EXISTING MATERIALS

WALLS
Roughcast render
Buff brick

ROOF
Clay double roman tiles.
Bitumen felt to flat roof.

WINDOWS
White UPVC casements double glazed windows

DOORS
White UPVC front door
White UPVC sliding doors

GUTTERS & DOWNPIPES
Black UPVC roundline.

SOFFITS & FASCIAS
White UPVC.



HEADS / CILLS
Bellmouth window heads
Clay tile cills

REVISIONS		DATE
CLIENT: MR & MRS SEAL		
PROJECT: PROPOSED SINGLE STOREY REAR EXTENSION TOGETHER WITH INTERNAL RECONFIGURATION AT 19 GREENWAY AVENUE, CHIPPENHAM, WILTSHIRE, SN15 1AH		
TITLE: EXISTING SECTION A-A		
DRAWN: RJ	SCALES @ A3: 1:50	
CHECKED: JA		
DATE: OCT 25		
DRG No: AA/25/35/05	REV.: -	


Armstrong
architecture

THE OLD BAKEHOUSE, 21 TIMBER STREET,
CHIPPENHAM, WILTSHIRE, SN15 3BS
01249 404 004 info@armstrongarchitecture.co.uk


* COPYRIGHT.
DO NOT SCALE EXCEPT FOR PLANNING PURPOSES.
CHECK ALL DIMENSIONS ON SITE.
THIS DRAWING IS ONLY TO BE USED ON THE SITE
FOR WHICH DESIGNED.

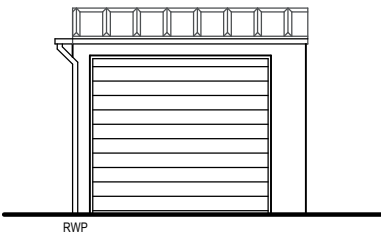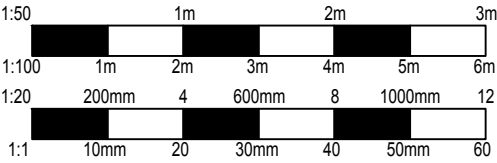

EXISTING NORTH ELEVATION

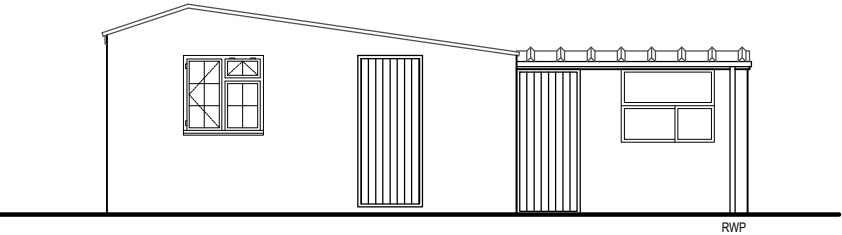


EXISTING WEST ELEVATION

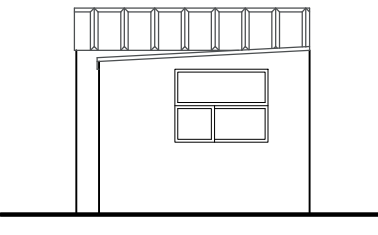

EXISTING SOUTH ELEVATION

EXISTING MATERIALS

- WALLS
Roughcast render
- ROOF
Corrugated roof
- WINDOWS
Steel casements windows
- DOORS
Metal up & over garage door
Timber boarded doors
- GUTTERS & DOWNPIPES
Black UPVC roundline.

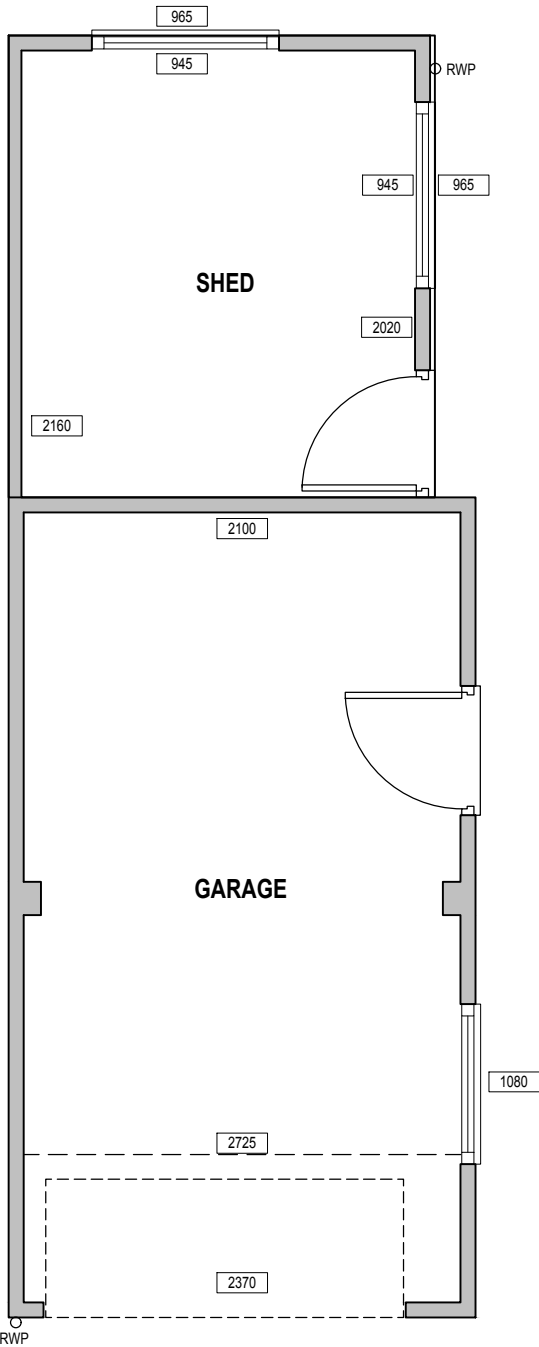

EXISTING GARAGE FLOOR PLAN

REVISIONS		DATE
CLIENT: MR & MRS SEAL		
PROJECT: PROPOSED SINGLE STOREY REAR EXTENSION TOGETHER WITH INTERNAL RECONFIGURATION AT 19 GREENWAY AVENUE, CHIPPENHAM, WILTSHIRE, SN15 1AH		
TITLE: EXISTING GARAGE FLOOR PLAN EXISTING GARAGE ELEVATIONS		
DRAWN: RJ	SCALES @ A3: 1:50, 1:100	
CHECKED: JA		
DATE: OCT 25		
DRG No: AA/25/35/06		
		REV.: -

Armstrong
architecture

THE OLD BAKEHOUSE, 21 TIMBER STREET,
CHIPPENHAM, WILTSHIRE, SN15 3BS
01249 404 004 info@armstrongarchitecture.co.uk

* COPYRIGHT.
DO NOT SCALE EXCEPT FOR PLANNING PURPOSES.
CHECK ALL DIMENSIONS ON SITE.
THIS DRAWING IS ONLY TO BE USED ON THE SITE
FOR WHICH DESIGNED.

LEGEND

- | | |
|--|---|
|  | Site Boundary |
|  | Area to be Gravel. |
|  | Area to be Grass. |
|  | Area to be Paving Slabs |
|  | Denotes things to be removed/demolished. |
|  | Existing tree planting. |
|  | Existing greenery. |
|  | Indicative new shrub & hedgerow planting. |
|  | Access Door |
|  | Primary Access Door |

DRAINAGE KEY



-  Existing Foul Sewer - Min 1:40 Fall
 New Foul Sewer - Min 1:40 Fall
 Foul Manhole
 New IC New Inspection Chamber
 Existing Surface Water - Min 1:60 Fall
 New Surface Water - Min 1:60 Fall
 New IC New Inspection Chamber


REVISIONS		DATE	
CLIENT: MR & MRS SEAL			
PROJECT: PROPOSED SINGLE STOREY REAR EXTENSION TOGETHER WITH INTERNAL RECONFIGURATION AT 19 GREENWAY AVENUE, CHIPPENHAM, WILTSHIRE, SN15 1AH			
TITLE: PROPOSED SITE PLAN			
DRAWN: RJ		SCALES @ A3: 1:200	
CHECKED: JA			
DATE: OCT 25			
DRG No: AA/25/35/11		REV: -	

Armstrong
architecture


THE OLD BAKEHOUSE, 21 TIMBER STREET,
CHIPPENHAM, WILTSHIRE, SN15 3BS
01249 404 004 info@armstrongarchitecture.co.uk

PROPOSED SITE PLAN

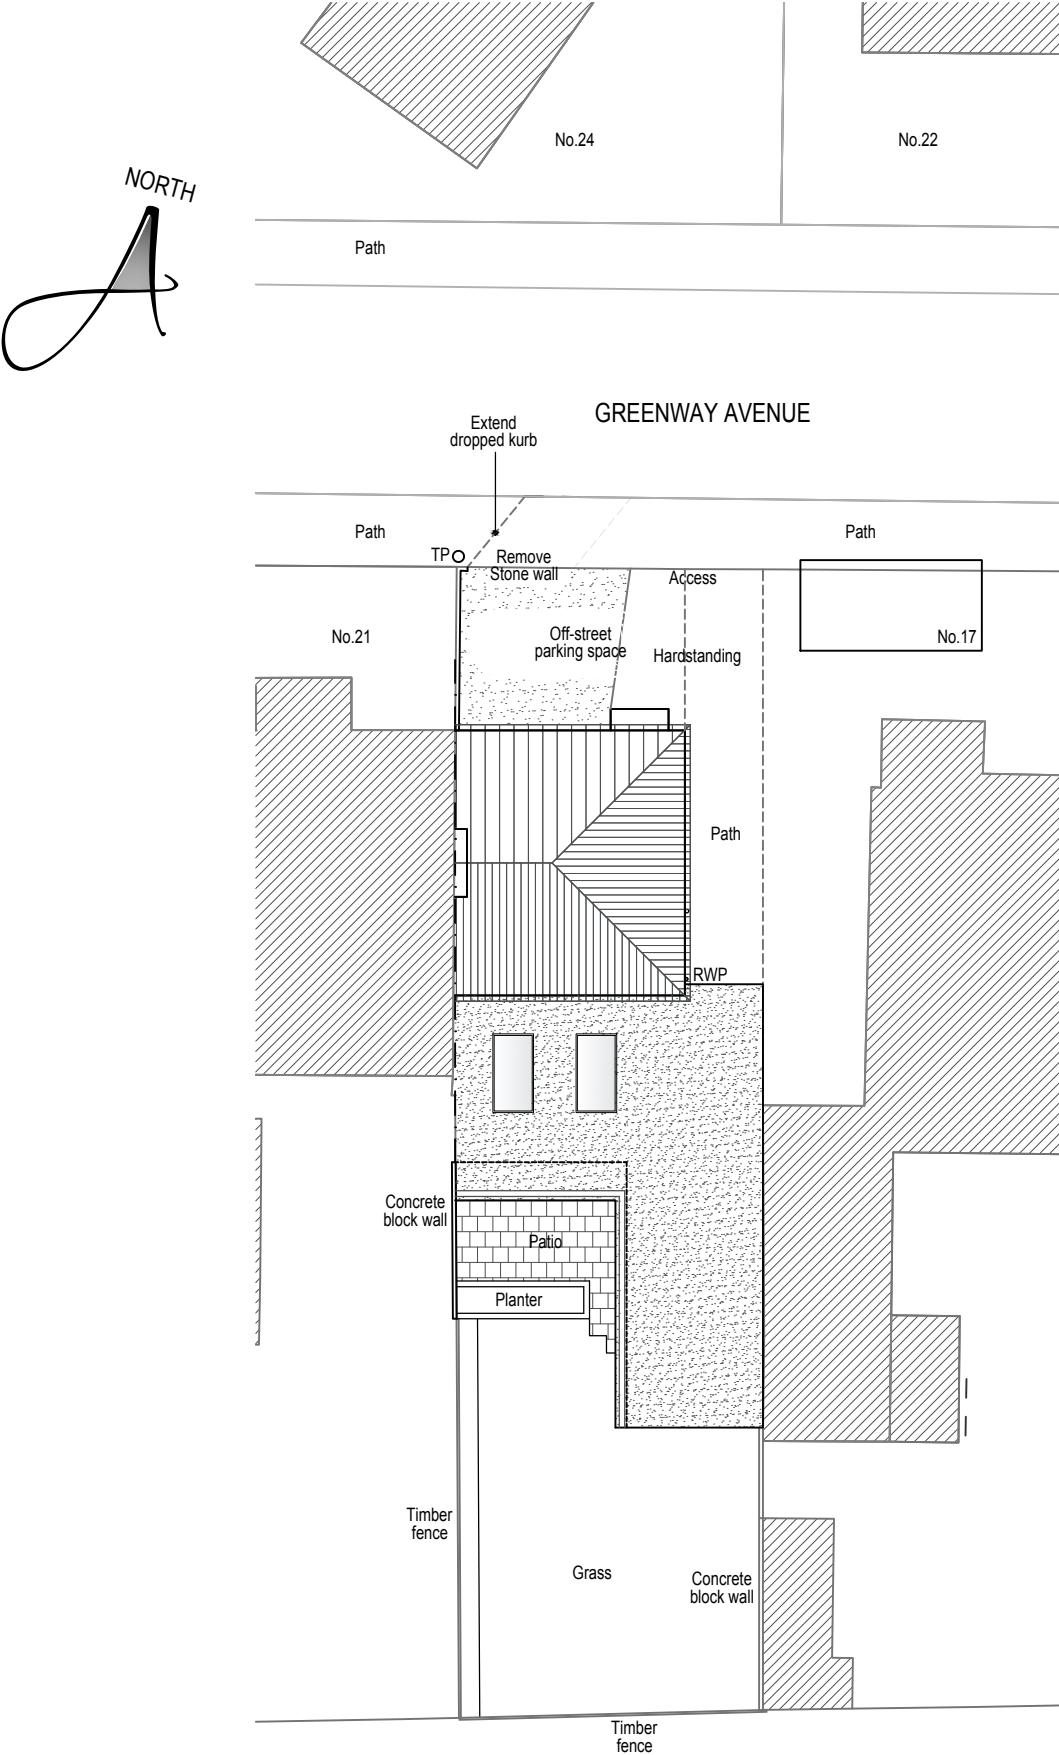 

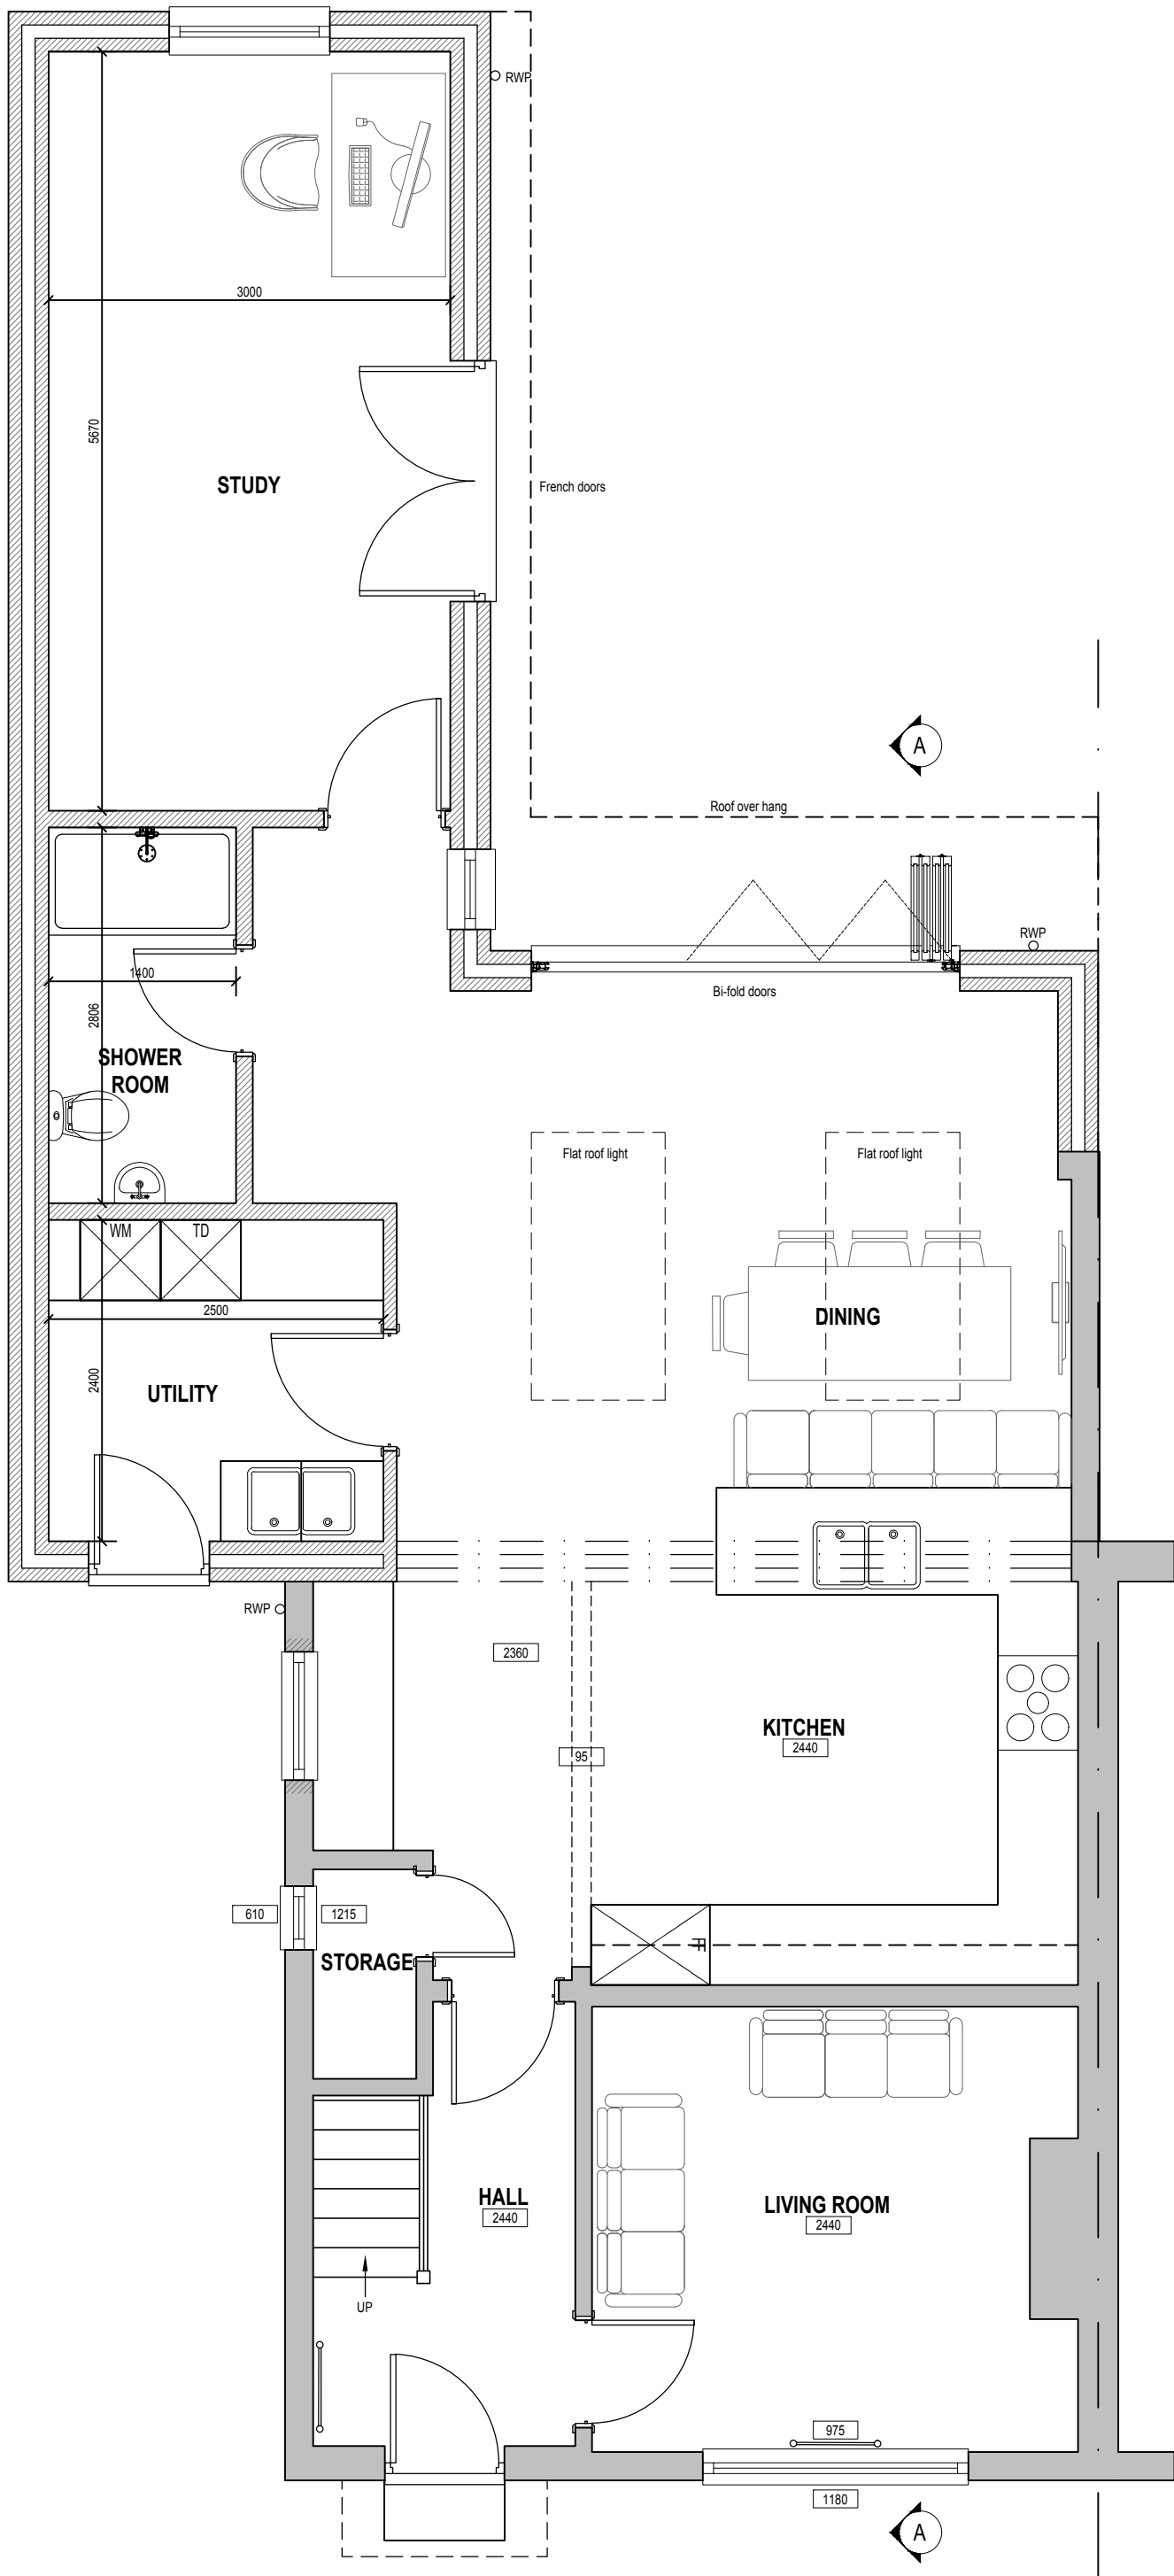


* COPYRIGHT.
DO NOT SCALE EXCEPT FOR PLANNING PURPOSES.
CHECK ALL DIMENSIONS ON SITE.
THIS DRAWING IS ONLY TO BE USED ON THE SITE
FOR WHICH DESIGNED.

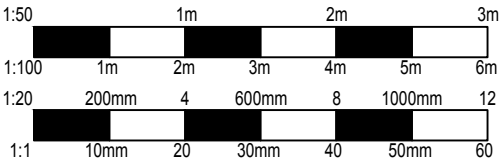


REVISIONS		DATE
CLIENT: MR & MRS SEAL		
PROJECT: PROPOSED SINGLE STOREY REAR EXTENSION TOGETHER WITH INTERNAL RECONFIGURATION AT 19 GREENWAY AVENUE, CHIPPENHAM, WILTSHIRE, SN15 1AH		
TITLE: PROPOSED GROUND FLOOR PLAN		
DRAWN: RJ		SCALES @ A3: 1:50
CHECKED: JA		
DATE: OCT 25		
DRG No: AA/25/35/12		REV.: -
Armstrong architecture THE OLD BAKEHOUSE, 21 TIMBER STREET, CHIPPENHAM, WILTSHIRE, SN15 3BS 01249 404 004 info@armstrongarchitecture.co.uk		

PROPOSED GROUND FLOOR PLAN

PROPOSED FIRST FLOOR PLAN

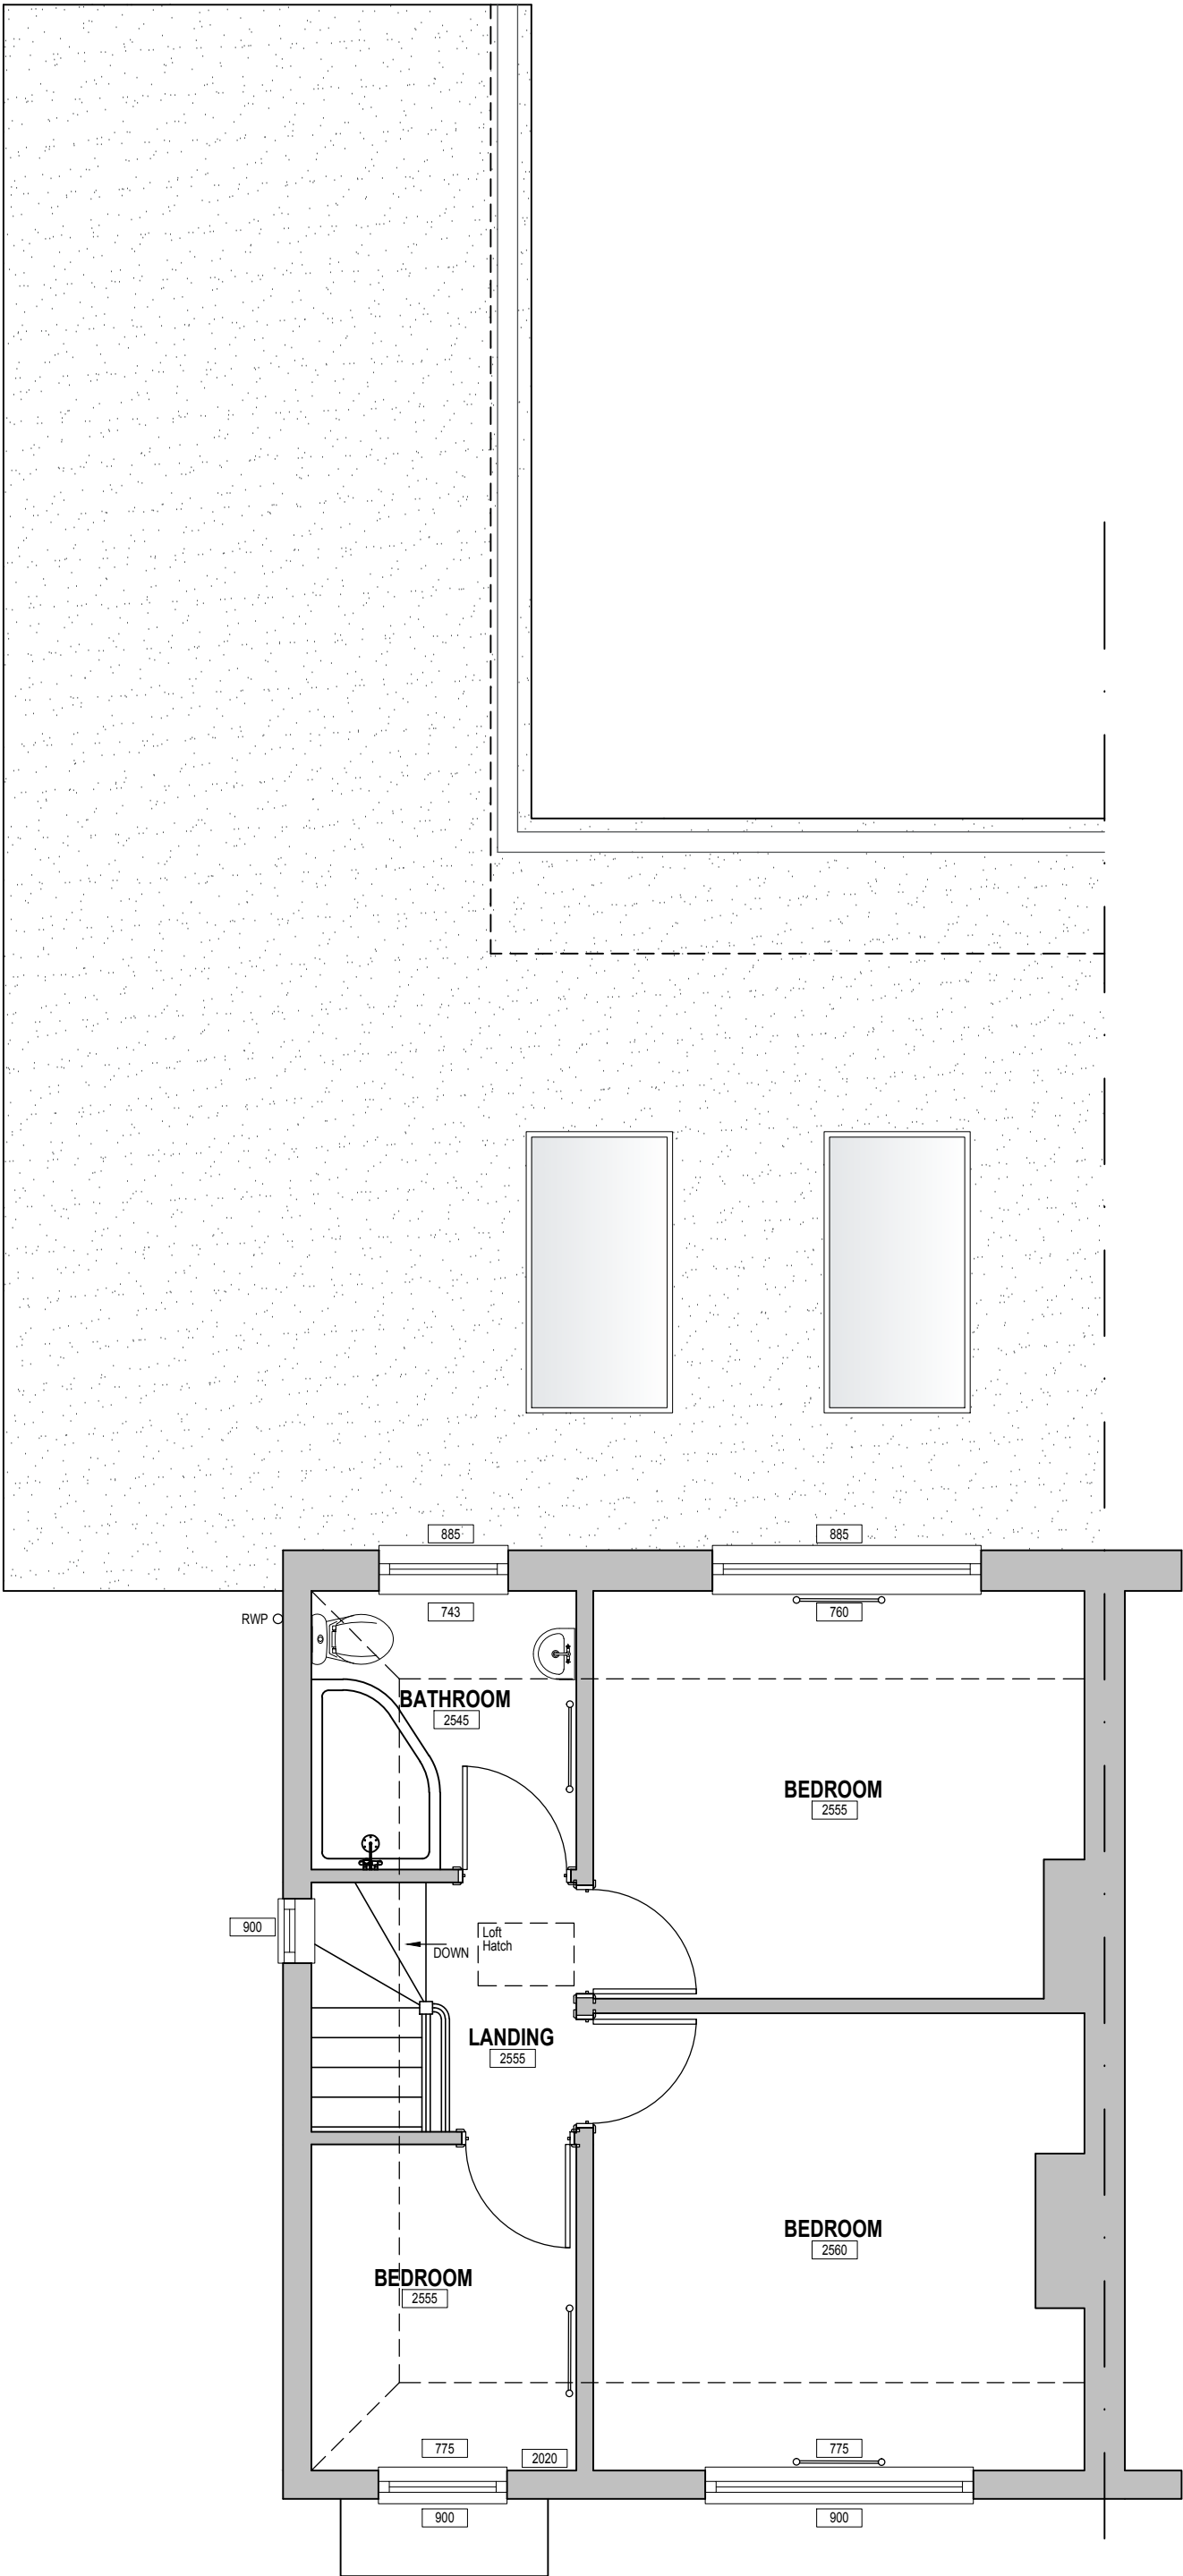


* COPYRIGHT.
DO NOT SCALE EXCEPT FOR PLANNING PURPOSES.
CHECK ALL DIMENSIONS ON SITE.
THIS DRAWING IS ONLY TO BE USED ON THE SITE
FOR WHICH DESIGNED.

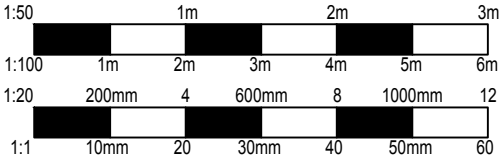


REVISIONS		DATE
CLIENT: MR & MRS SEAL		
PROJECT: PROPOSED SINGLE STOREY REAR EXTENSION TOGETHER WITH INTERNAL RECONFIGURATION AT 19 GREENWAY AVENUE, CHIPPENHAM, WILTSHIRE, SN15 1AH		
TITLE: PROPOSED FIRST FLOOR PLAN		
DRAWN: RJ		SCALES @ A3:
CHECKED: JA		1:50
DATE: OCT 25		
DRG No: AA/25/35/13		REV.: -
Armstrong architecture THE OLD BAKEHOUSE, 21 TIMBER STREET, CHIPPENHAM, WILTSHIRE, SN15 3BS 01249 404 004 info@armstrongarchitecture.co.uk		


* COPYRIGHT.
DO NOT SCALE EXCEPT FOR PLANNING PURPOSES.
CHECK ALL DIMENSIONS ON SITE.
THIS DRAWING IS ONLY TO BE USED ON THE SITE
FOR WHICH DESIGNED.

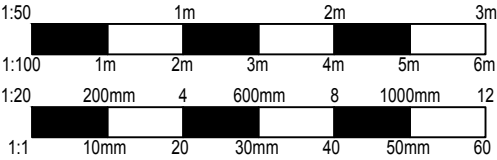

PROPOSED NORTH ELEVATION

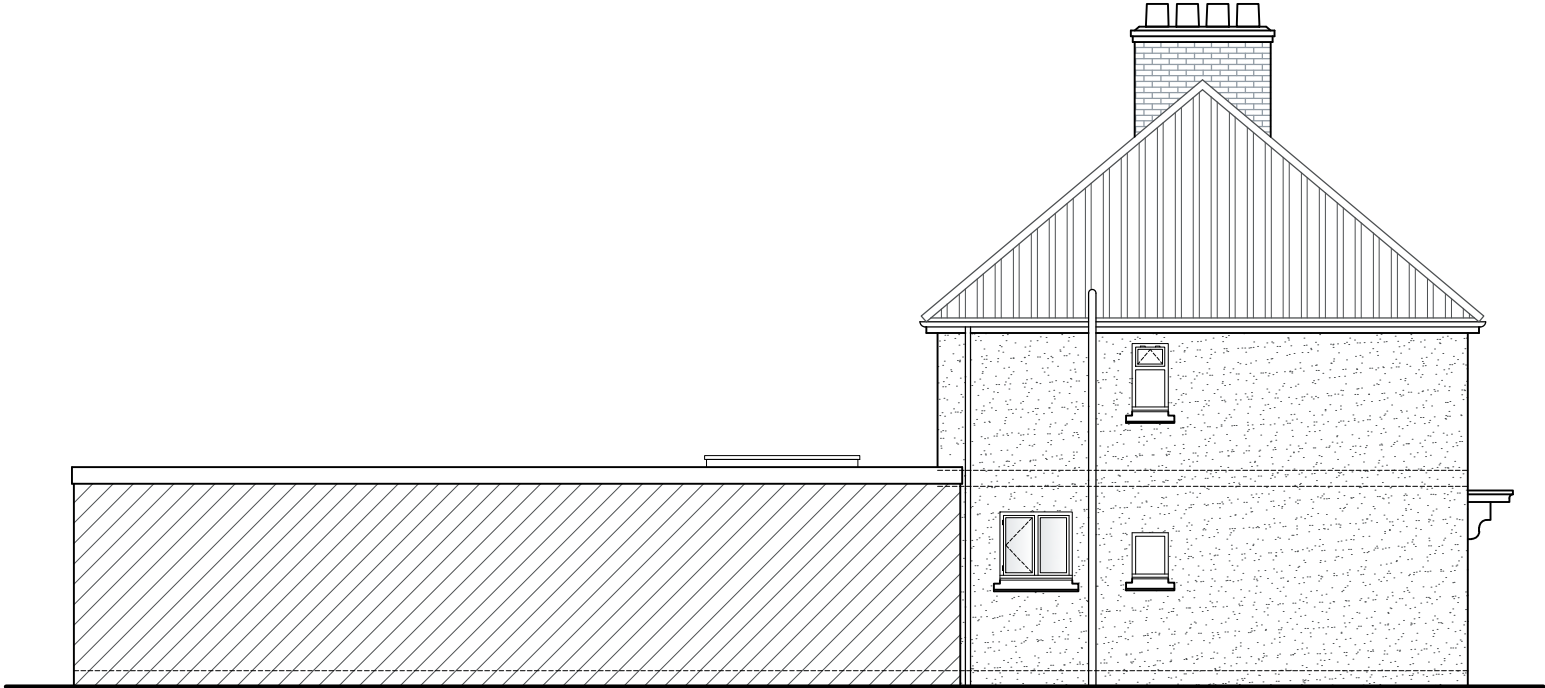

PROPOSED EAST ELEVATION

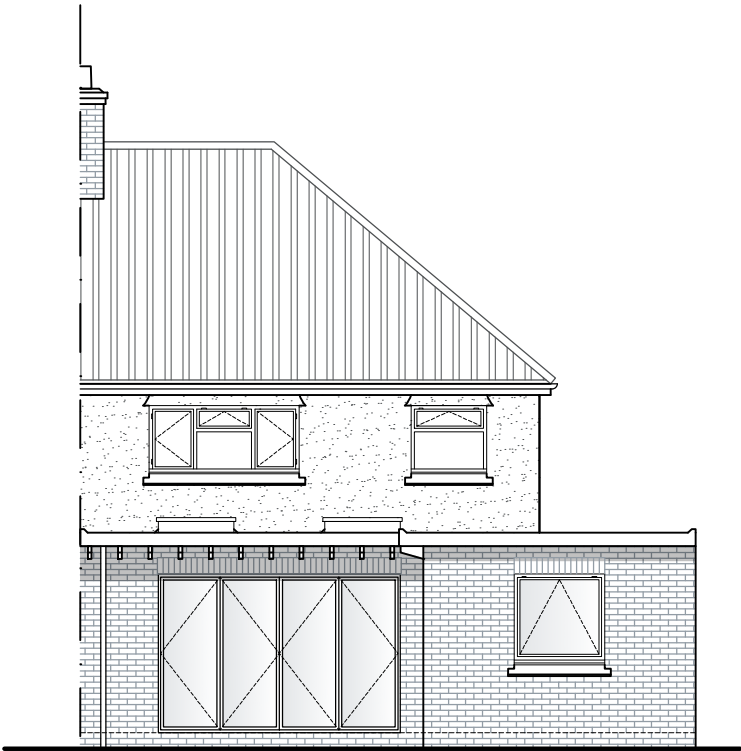

PROPOSED SOUTH ELEVATION



- PROPOSED MATERIALS**
- WALLS**
Red Brick
Roughcast render
- ROOF**
EPDM flat roof cover
Clay double roman tiles.
- WINDOWS**
Dark Grey UPVC casement double glazed windows
- DOORS**
Dark grey bi-fold doors
White UPVC front door
White UPVC sliding doors
- GUTTERS & DOWNPIPES**
Black UPVC roundline.
- SOFFITS & FASCIAS**
Black fascias to flat roof
White UPVC.
- HEADS / CILLS**
Soldier course heads
Bellmouth window heads
Clay tile cills

REVISIONS		DATE
CLIENT: MR & MRS SEAL		
PROJECT: PROPOSED SINGLE STOREY REAR EXTENSION TOGETHER WITH INTERNAL RECONFIGURATION AT 19 GREENWAY AVENUE, CHIPPENHAM, WILTSHIRE, SN15 1AH		
TITLE: PROPOSED ELEVATIONS		
DRAWN: RJ	SCALES @ A3:	
CHECKED: JA	1:100	
DATE: OCT 25		
DRG No: AA/25/35/14	REV.: -	

Armstrong
architecture

THE OLD BAKEHOUSE, 21 TIMBER STREET,
CHIPPENHAM, WILTSHIRE, SN15 3BS
01249 404 004 info@armstrongarchitecture.co.uk

* COPYRIGHT.
DO NOT SCALE EXCEPT FOR PLANNING PURPOSES.
CHECK ALL DIMENSIONS ON SITE.
THIS DRAWING IS ONLY TO BE USED ON THE SITE
FOR WHICH DESIGNED.

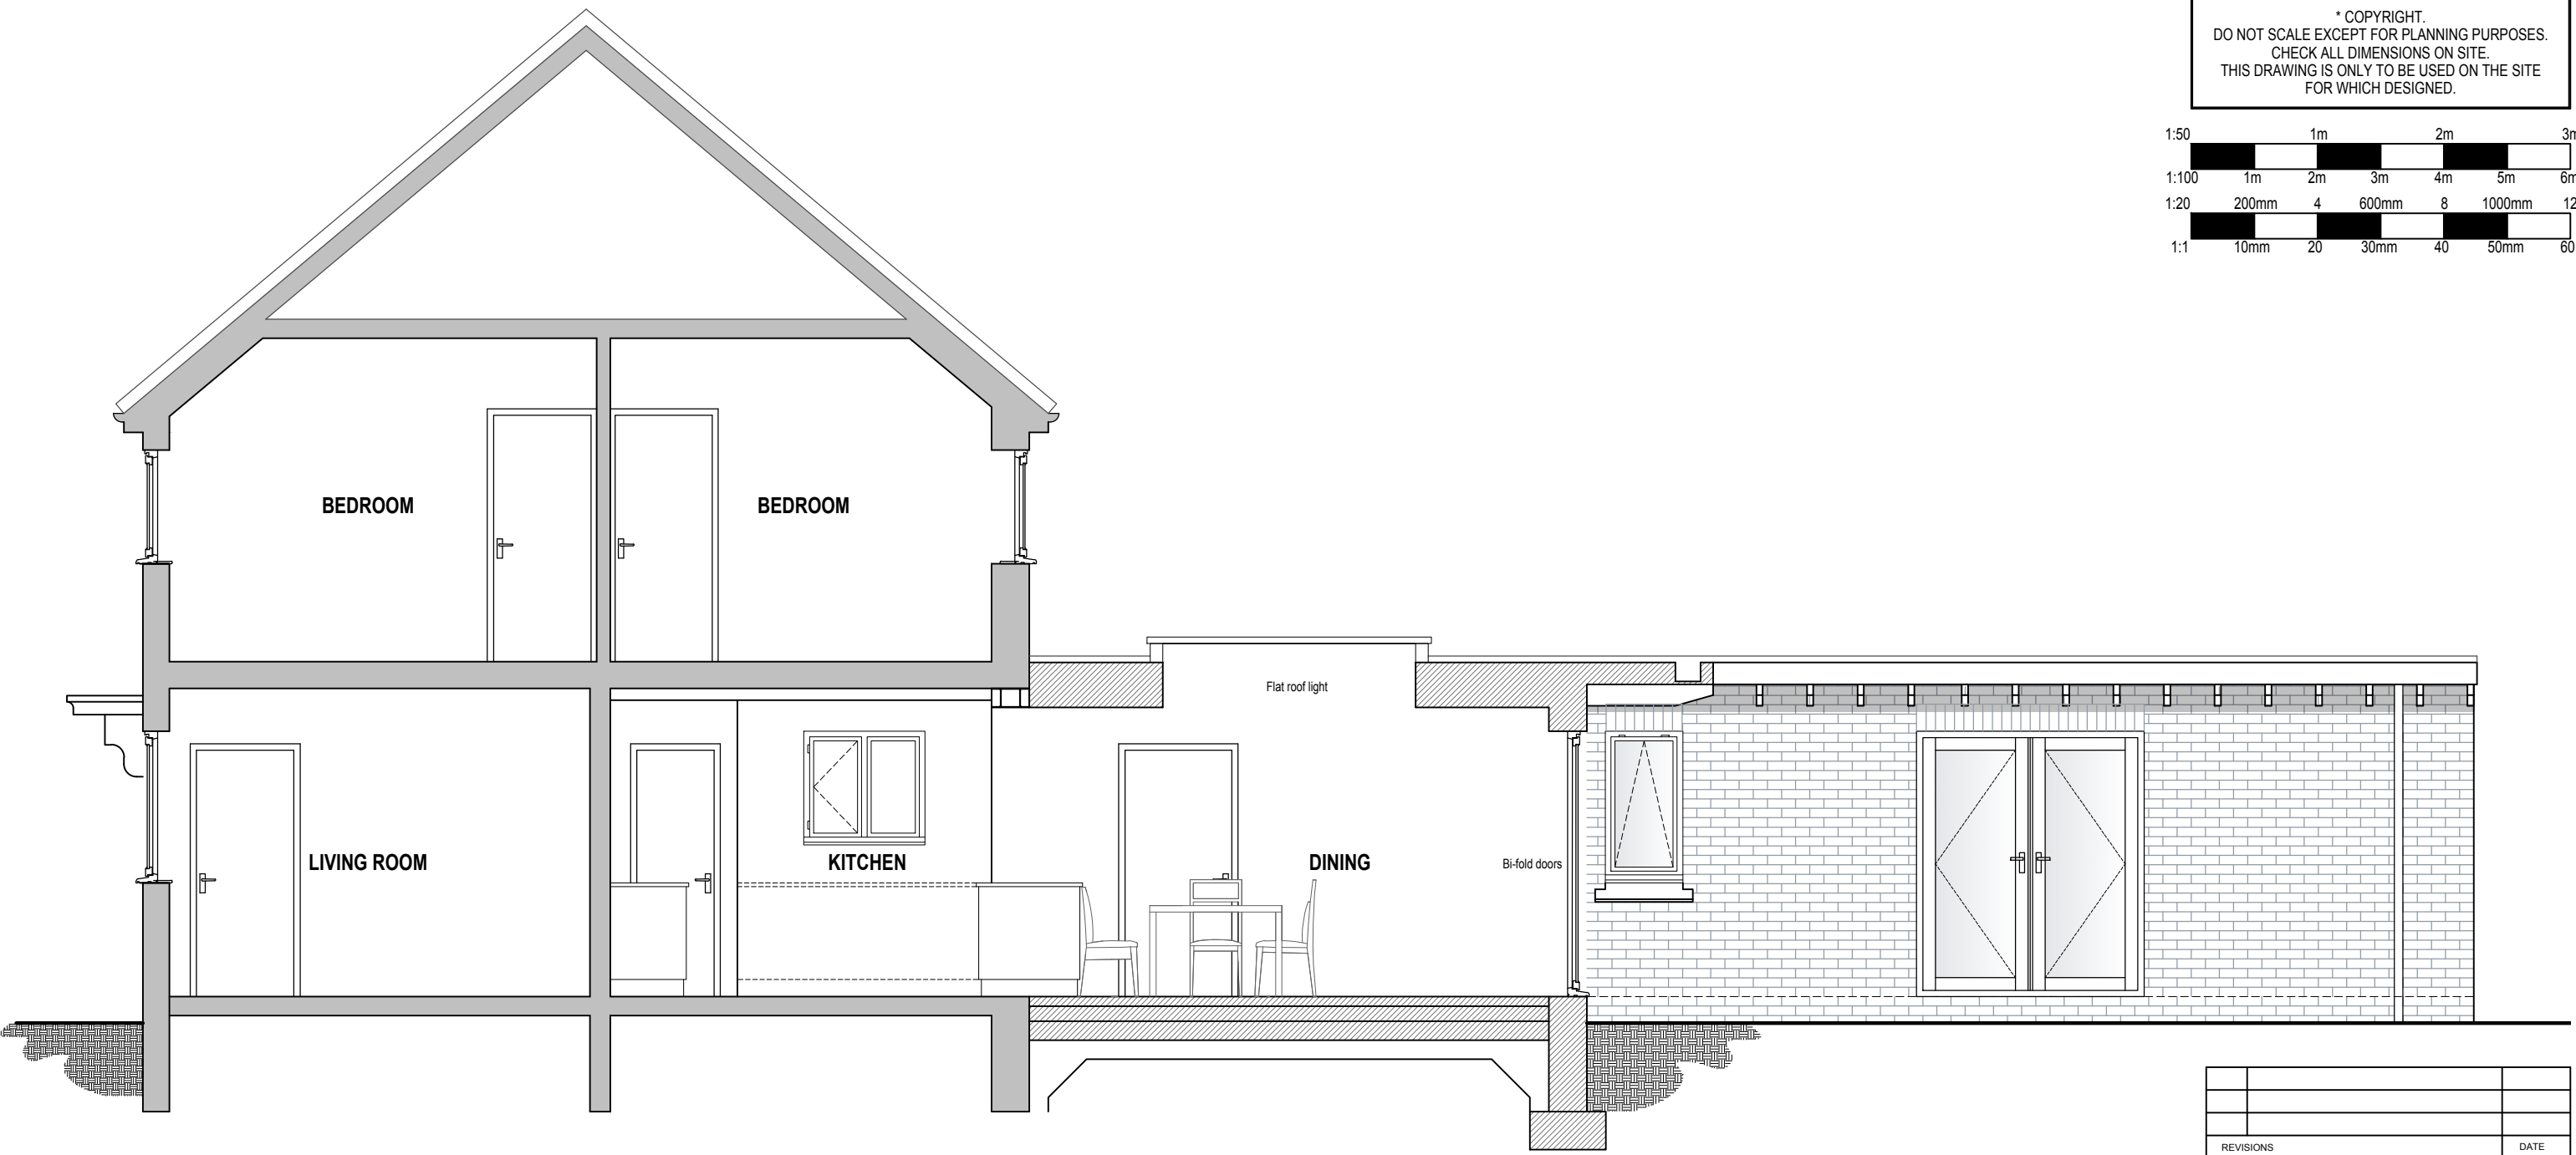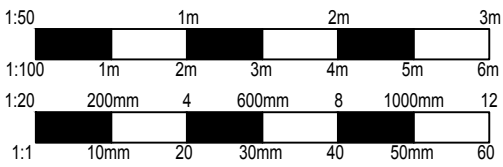

PROPOSED SECTION A-A

REVISIONS		DATE
CLIENT: MR & MRS SEAL		
PROJECT: PROPOSED SINGLE STOREY REAR EXTENSION TOGETHER WITH INTERNAL RECONFIGURATION AT 19 GREENWAY AVENUE, CHIPPENHAM, WILTSHIRE, SN15 1AH		
TITLE: PROPOSED SECTION A-A		
DRAWN: RJ	SCALES @ A3: 1:50	
CHECKED: JA		
DATE: OCT 25		
DRG No: AA/25/35/15	REV: -	

Armstrong
architecture

THE OLD BAKEHOUSE, 21 TIMBER STREET,
CHIPPENHAM, WILTSHIRE, SN15 3BS
01249 404 004 info@armstrongarchitecture.co.uk