


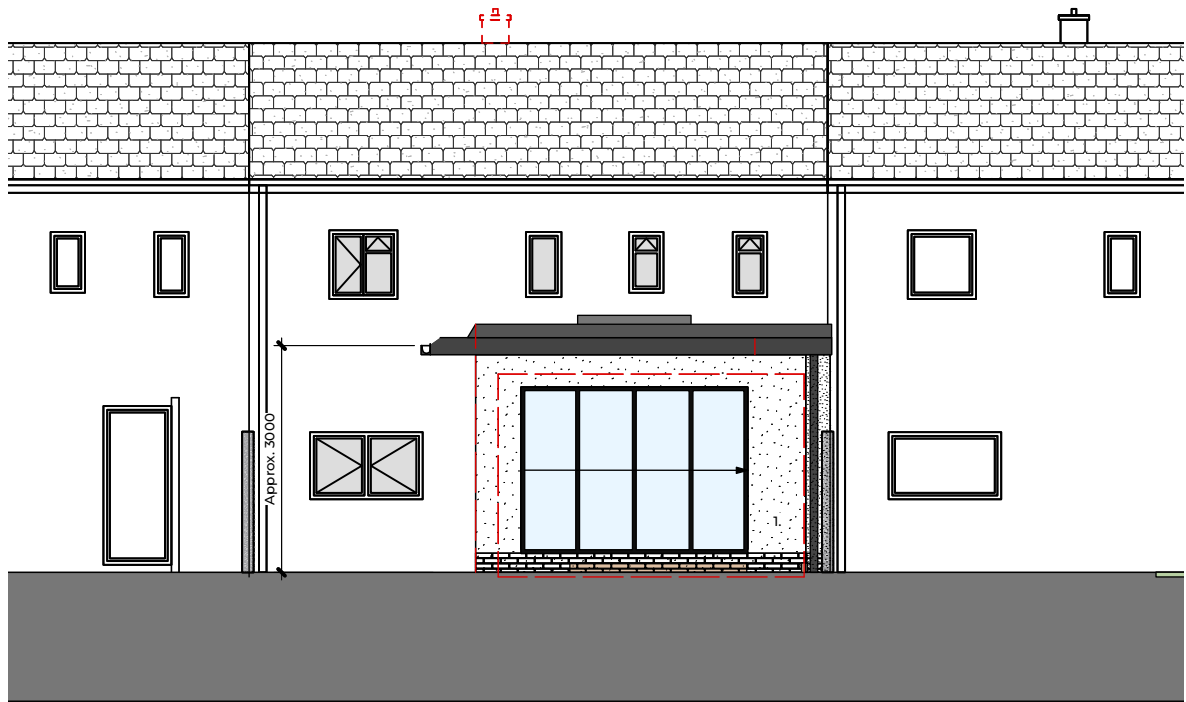



Key
- Line of demolished structure

1 Proposed Front Elevation
Scale: 1:100

2 Proposed Rear Elevation
Scale: 1:100

Building Materials

Walls (1.): White Render. Navy/black engineering brick below DPC
Doors: Anthracite Frame UPVC
Windows: Anthracite Frame UPVC
Roof: EPDM Membrane
Gutters: UPVC to match existing

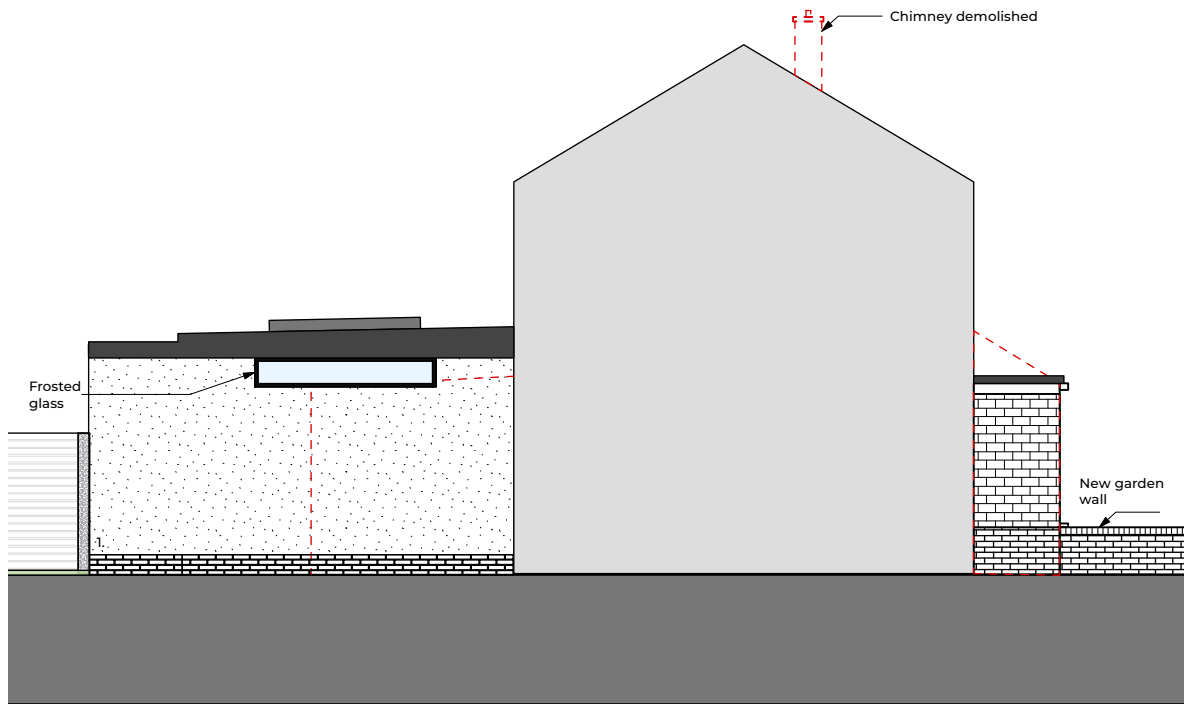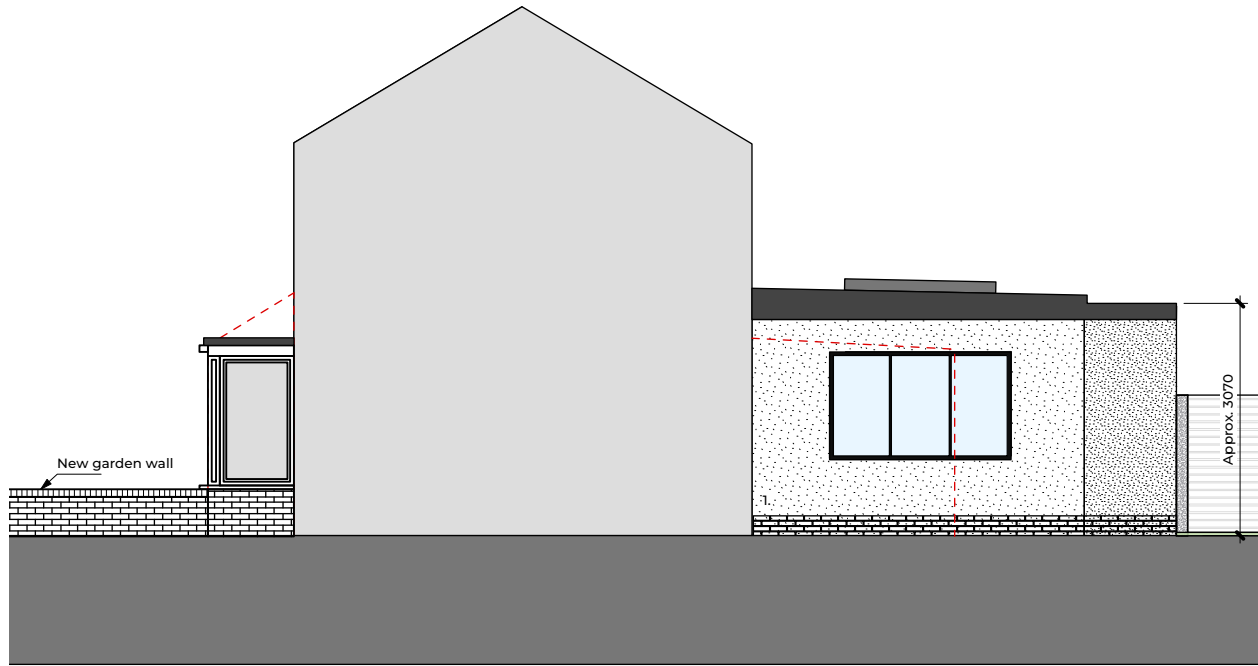

3 Proposed West Elevation
Scale: 1:100

4 Proposed East Elevation
Scale: 1:100

P01 Planning Issue
18.03.26

Revision	Description	Drawn by
Date		Checked by

Sheet size	Scale	Date
A3	1:100	18/03/2026

Technician	Engineer
DM	DM

Client
Grace & David Morris

Architect
-

Project stage
Stage 2 Concept Design

Drawing suitability
For Planning

Project number & Title

52 Dicketts Road

Drawing title
Proposed Elevations

Document reference & Revision
52DR-A-DR-131-00
P01