

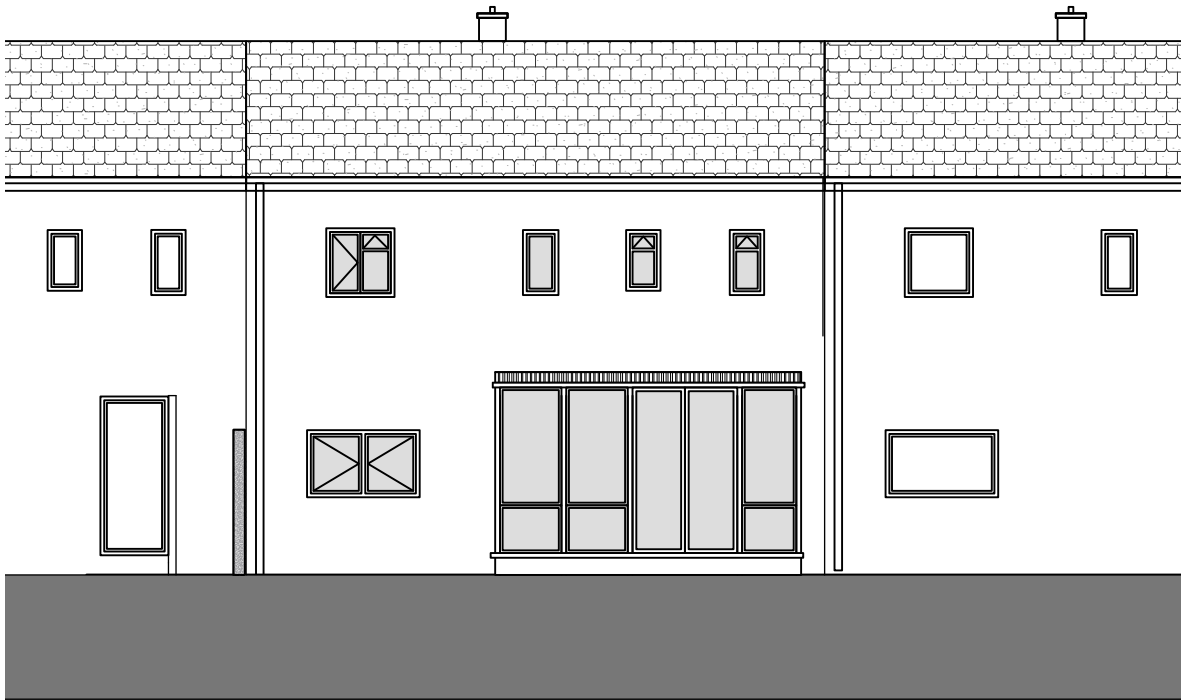


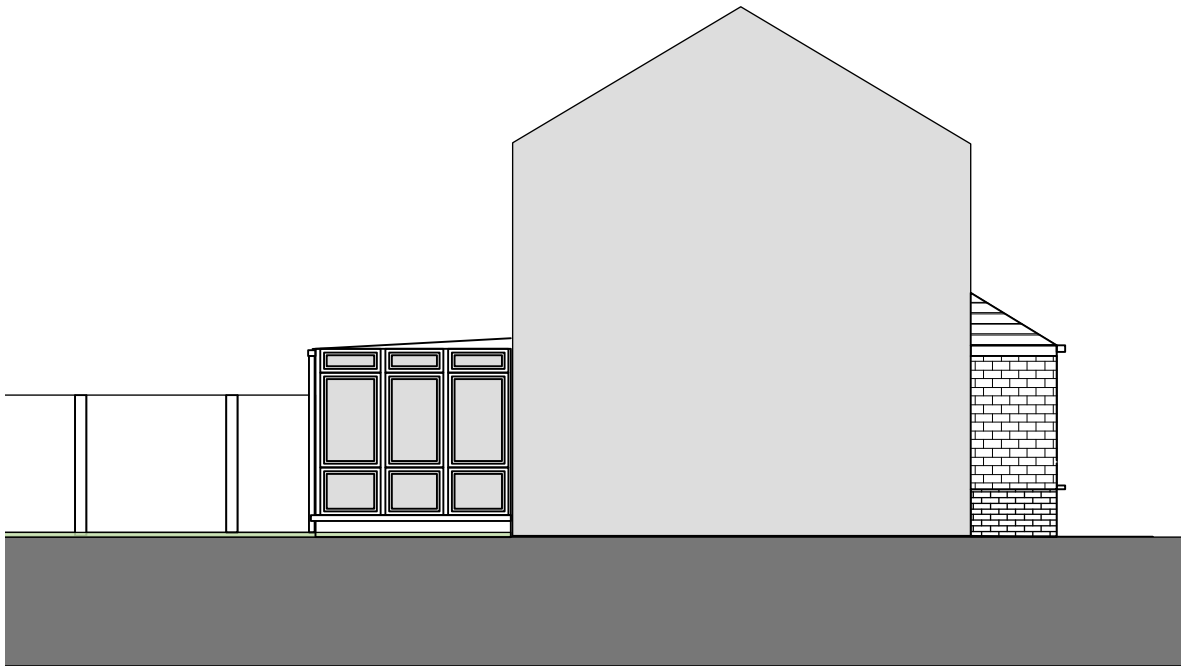

1 Existing Front Elevation
Scale: 1:100

2 Existing Rear Elevation
Scale: 1:100

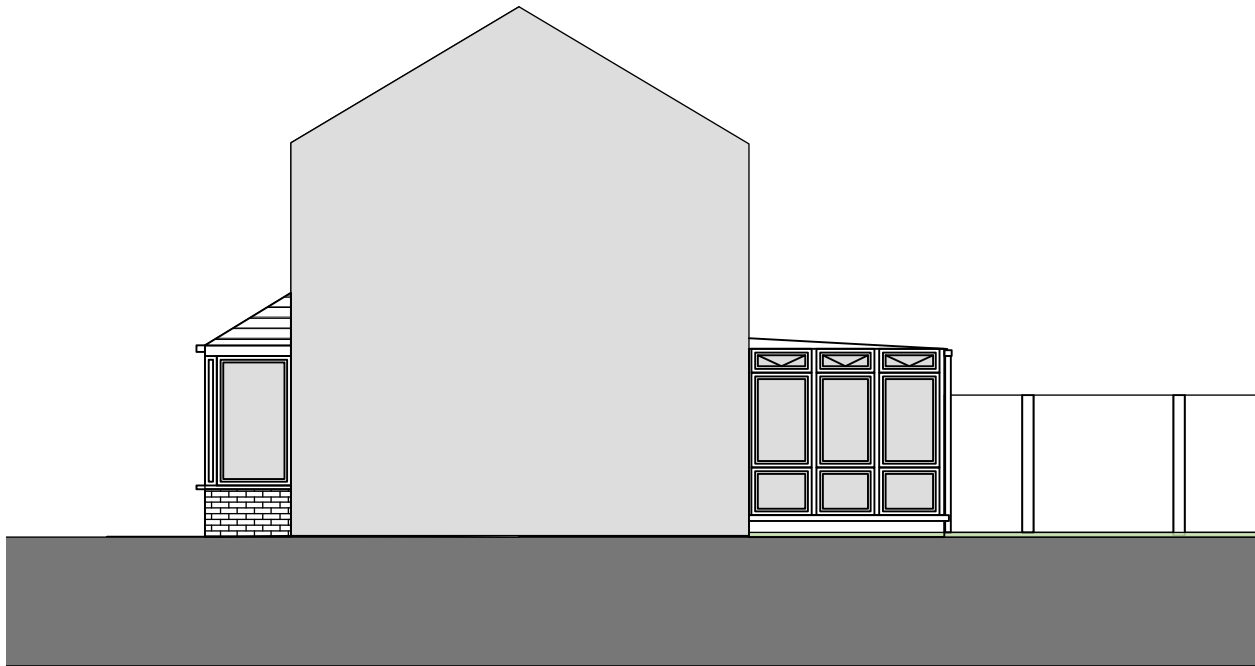

3 Existing West Elevation
Scale: 1:100

4 Existing East Elevation
Scale: 1:100

P01 Planning Issue
18.03.26

Revision	Description	Drawn by
Date		Checked by

Sheet size	Scale	Date
A3	1:100	18/03/2026

Technician	Engineer
DM	DM

Client
Grace & David Morris

Architect
-

Project stage
Stage 2 Concept Design

Drawing suitability
For Planning

Project number & Title

52 Dicketts Road

Drawing title
Existing Elevations

Document reference & Revision
52DR-A-DR-121-00
P01