



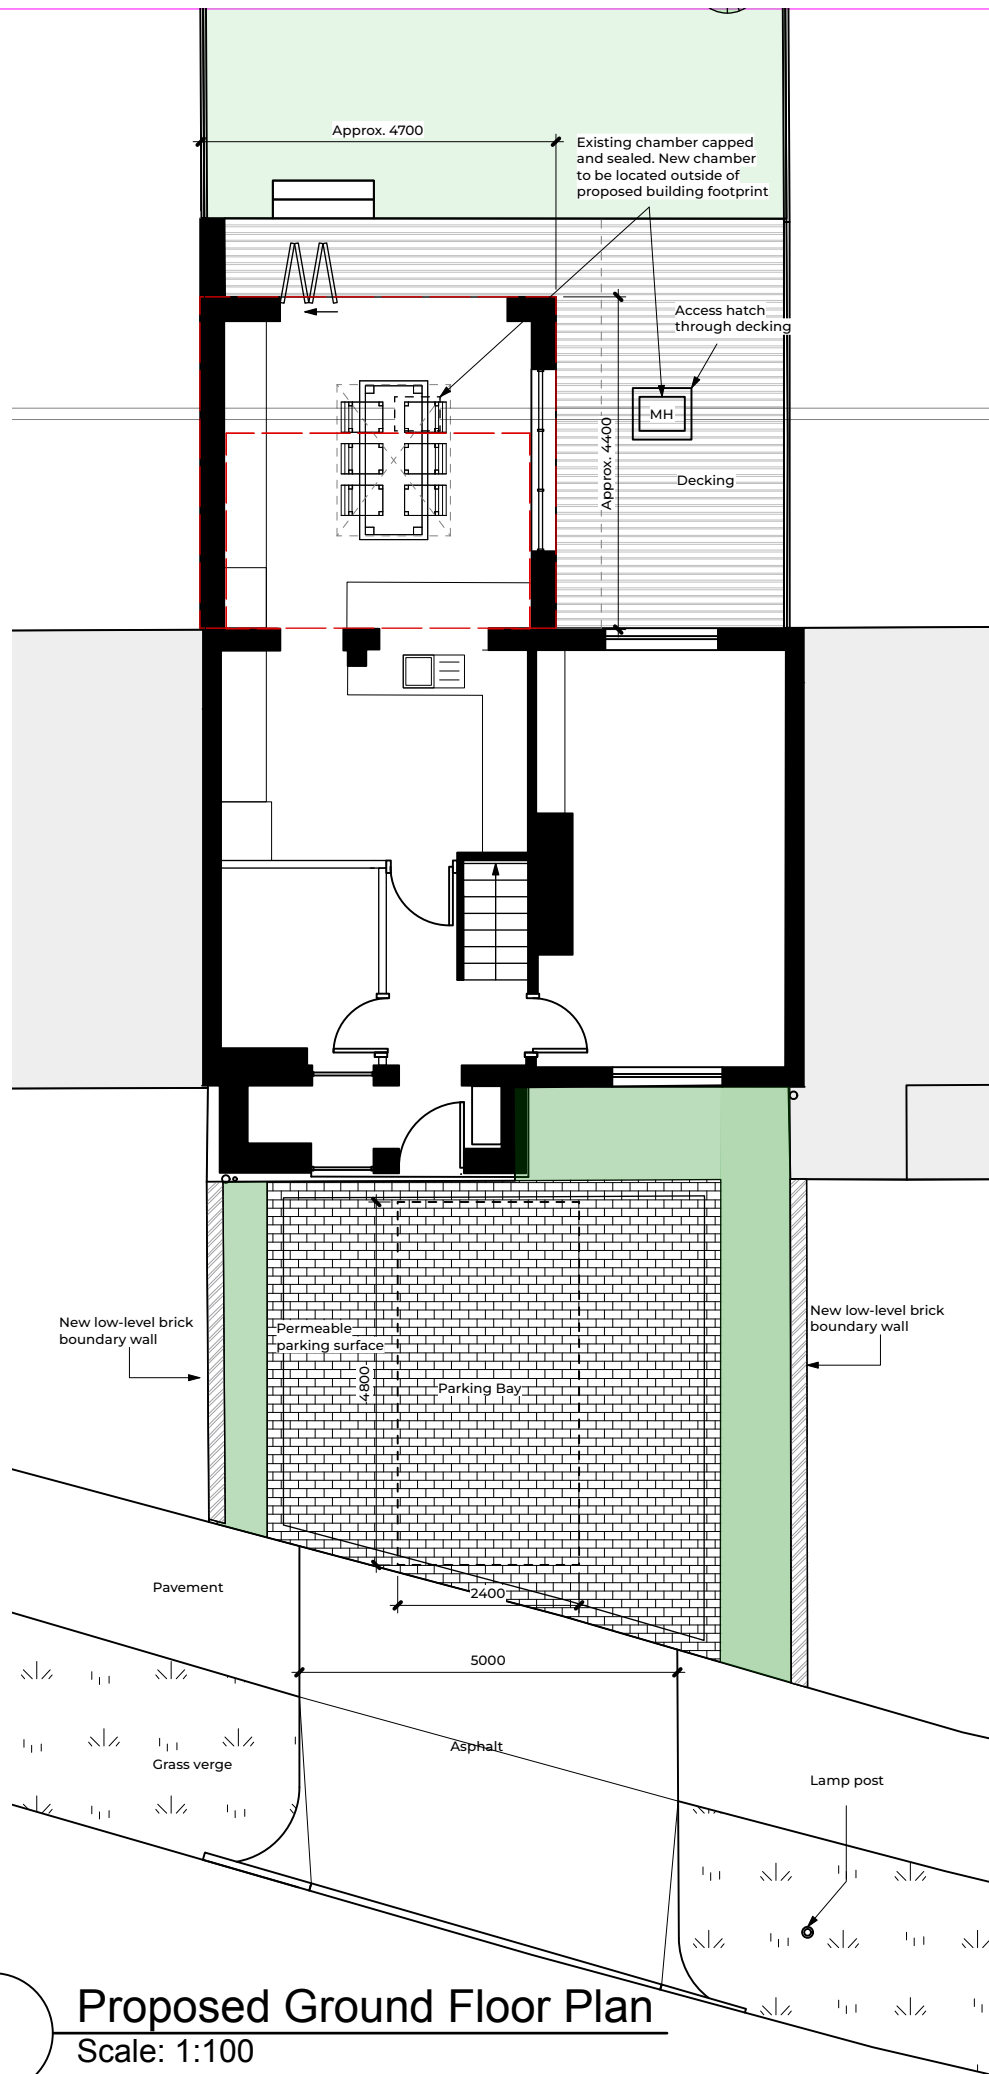

1

Proposed Ground Floor Plan
Scale: 1:100

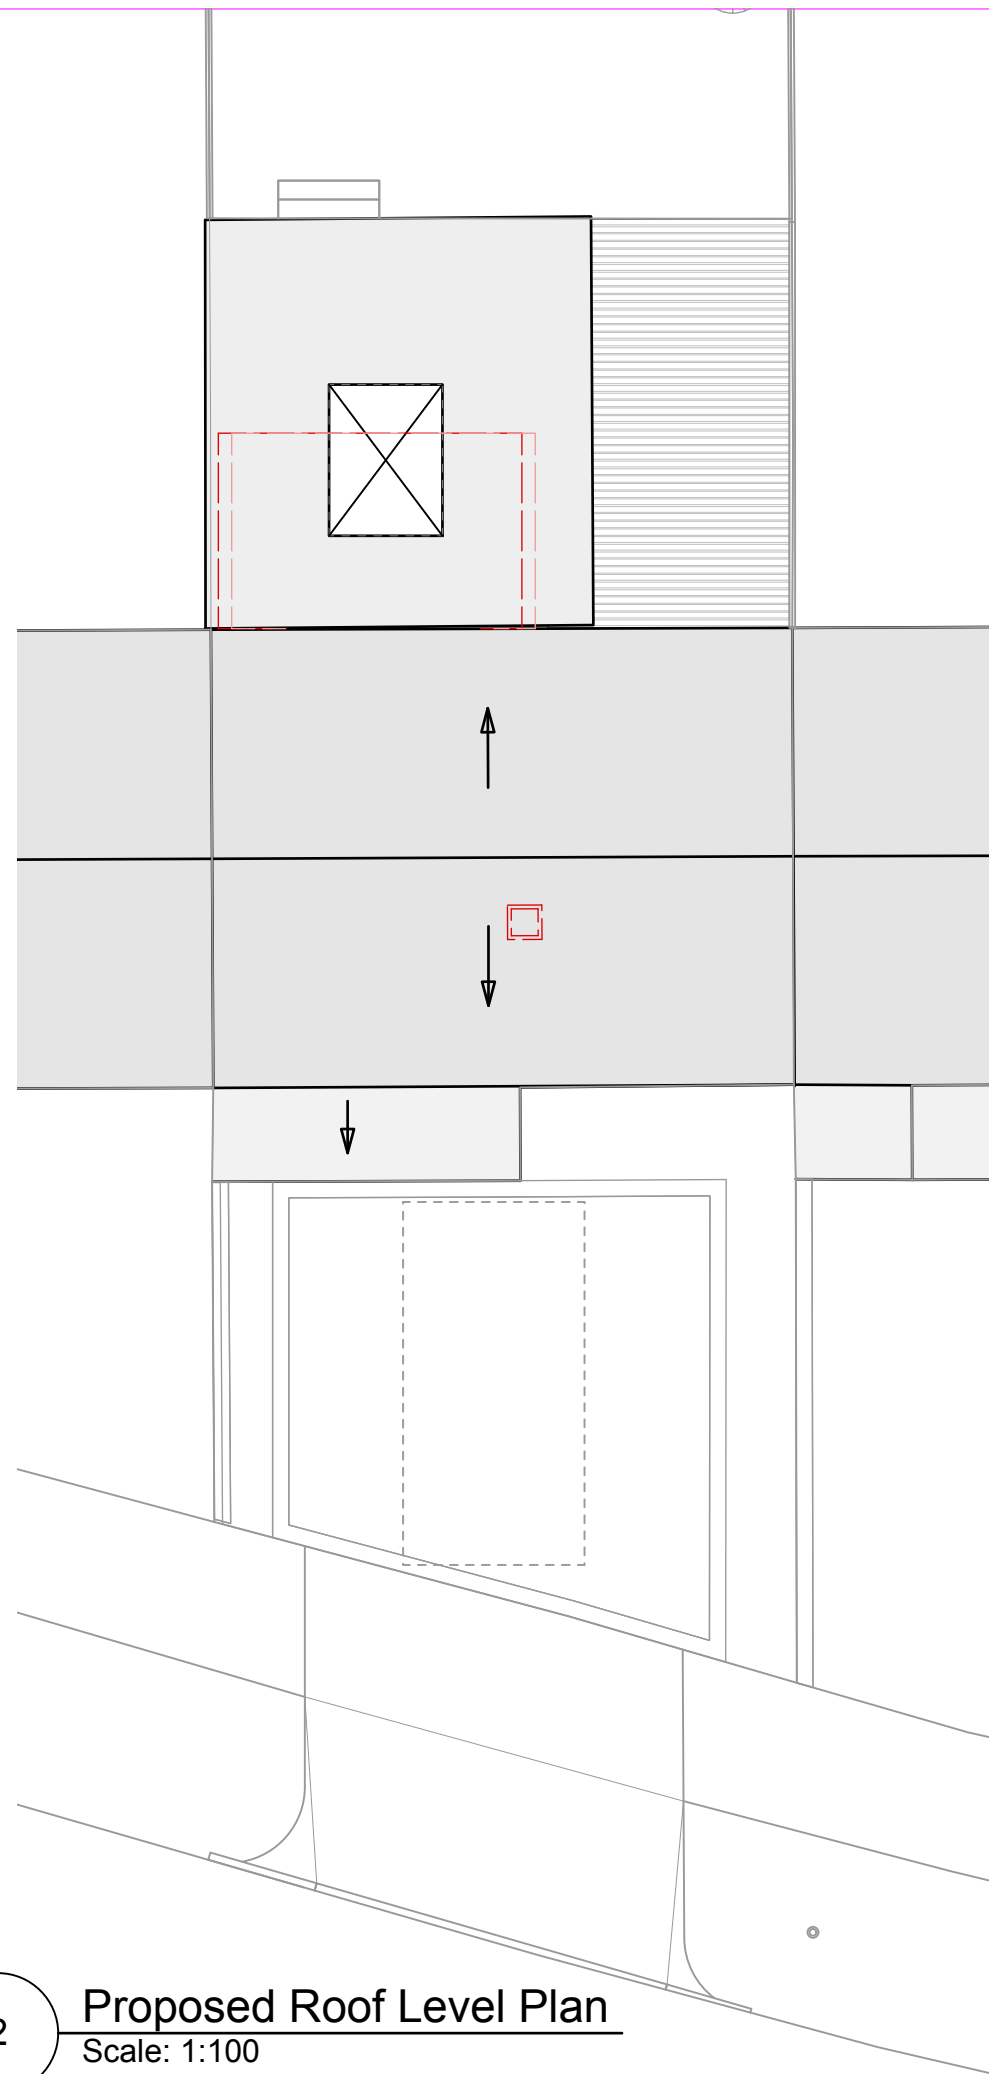

2

Proposed Roof Level Plan
Scale: 1:100

Key

- Line of demolished structure

P01 Planning Issue
18.03.26

Revision Description Date
Drawn by
Checked by

Sheet size A3
Scale 1:100
Date 18/03/2026

Technician DM
Engineer DM

Client
Grace & David Morris

Architect

Project stage
Stage 2 Concept Design

Drawing suitability
For Planning

Project number & Title

52 Dicketts Road

Drawing title
Proposed Ground Floor Plan &
Proposed Roof Level Plan

Document reference & Revision
52DR-A-DR-130-00
P01