



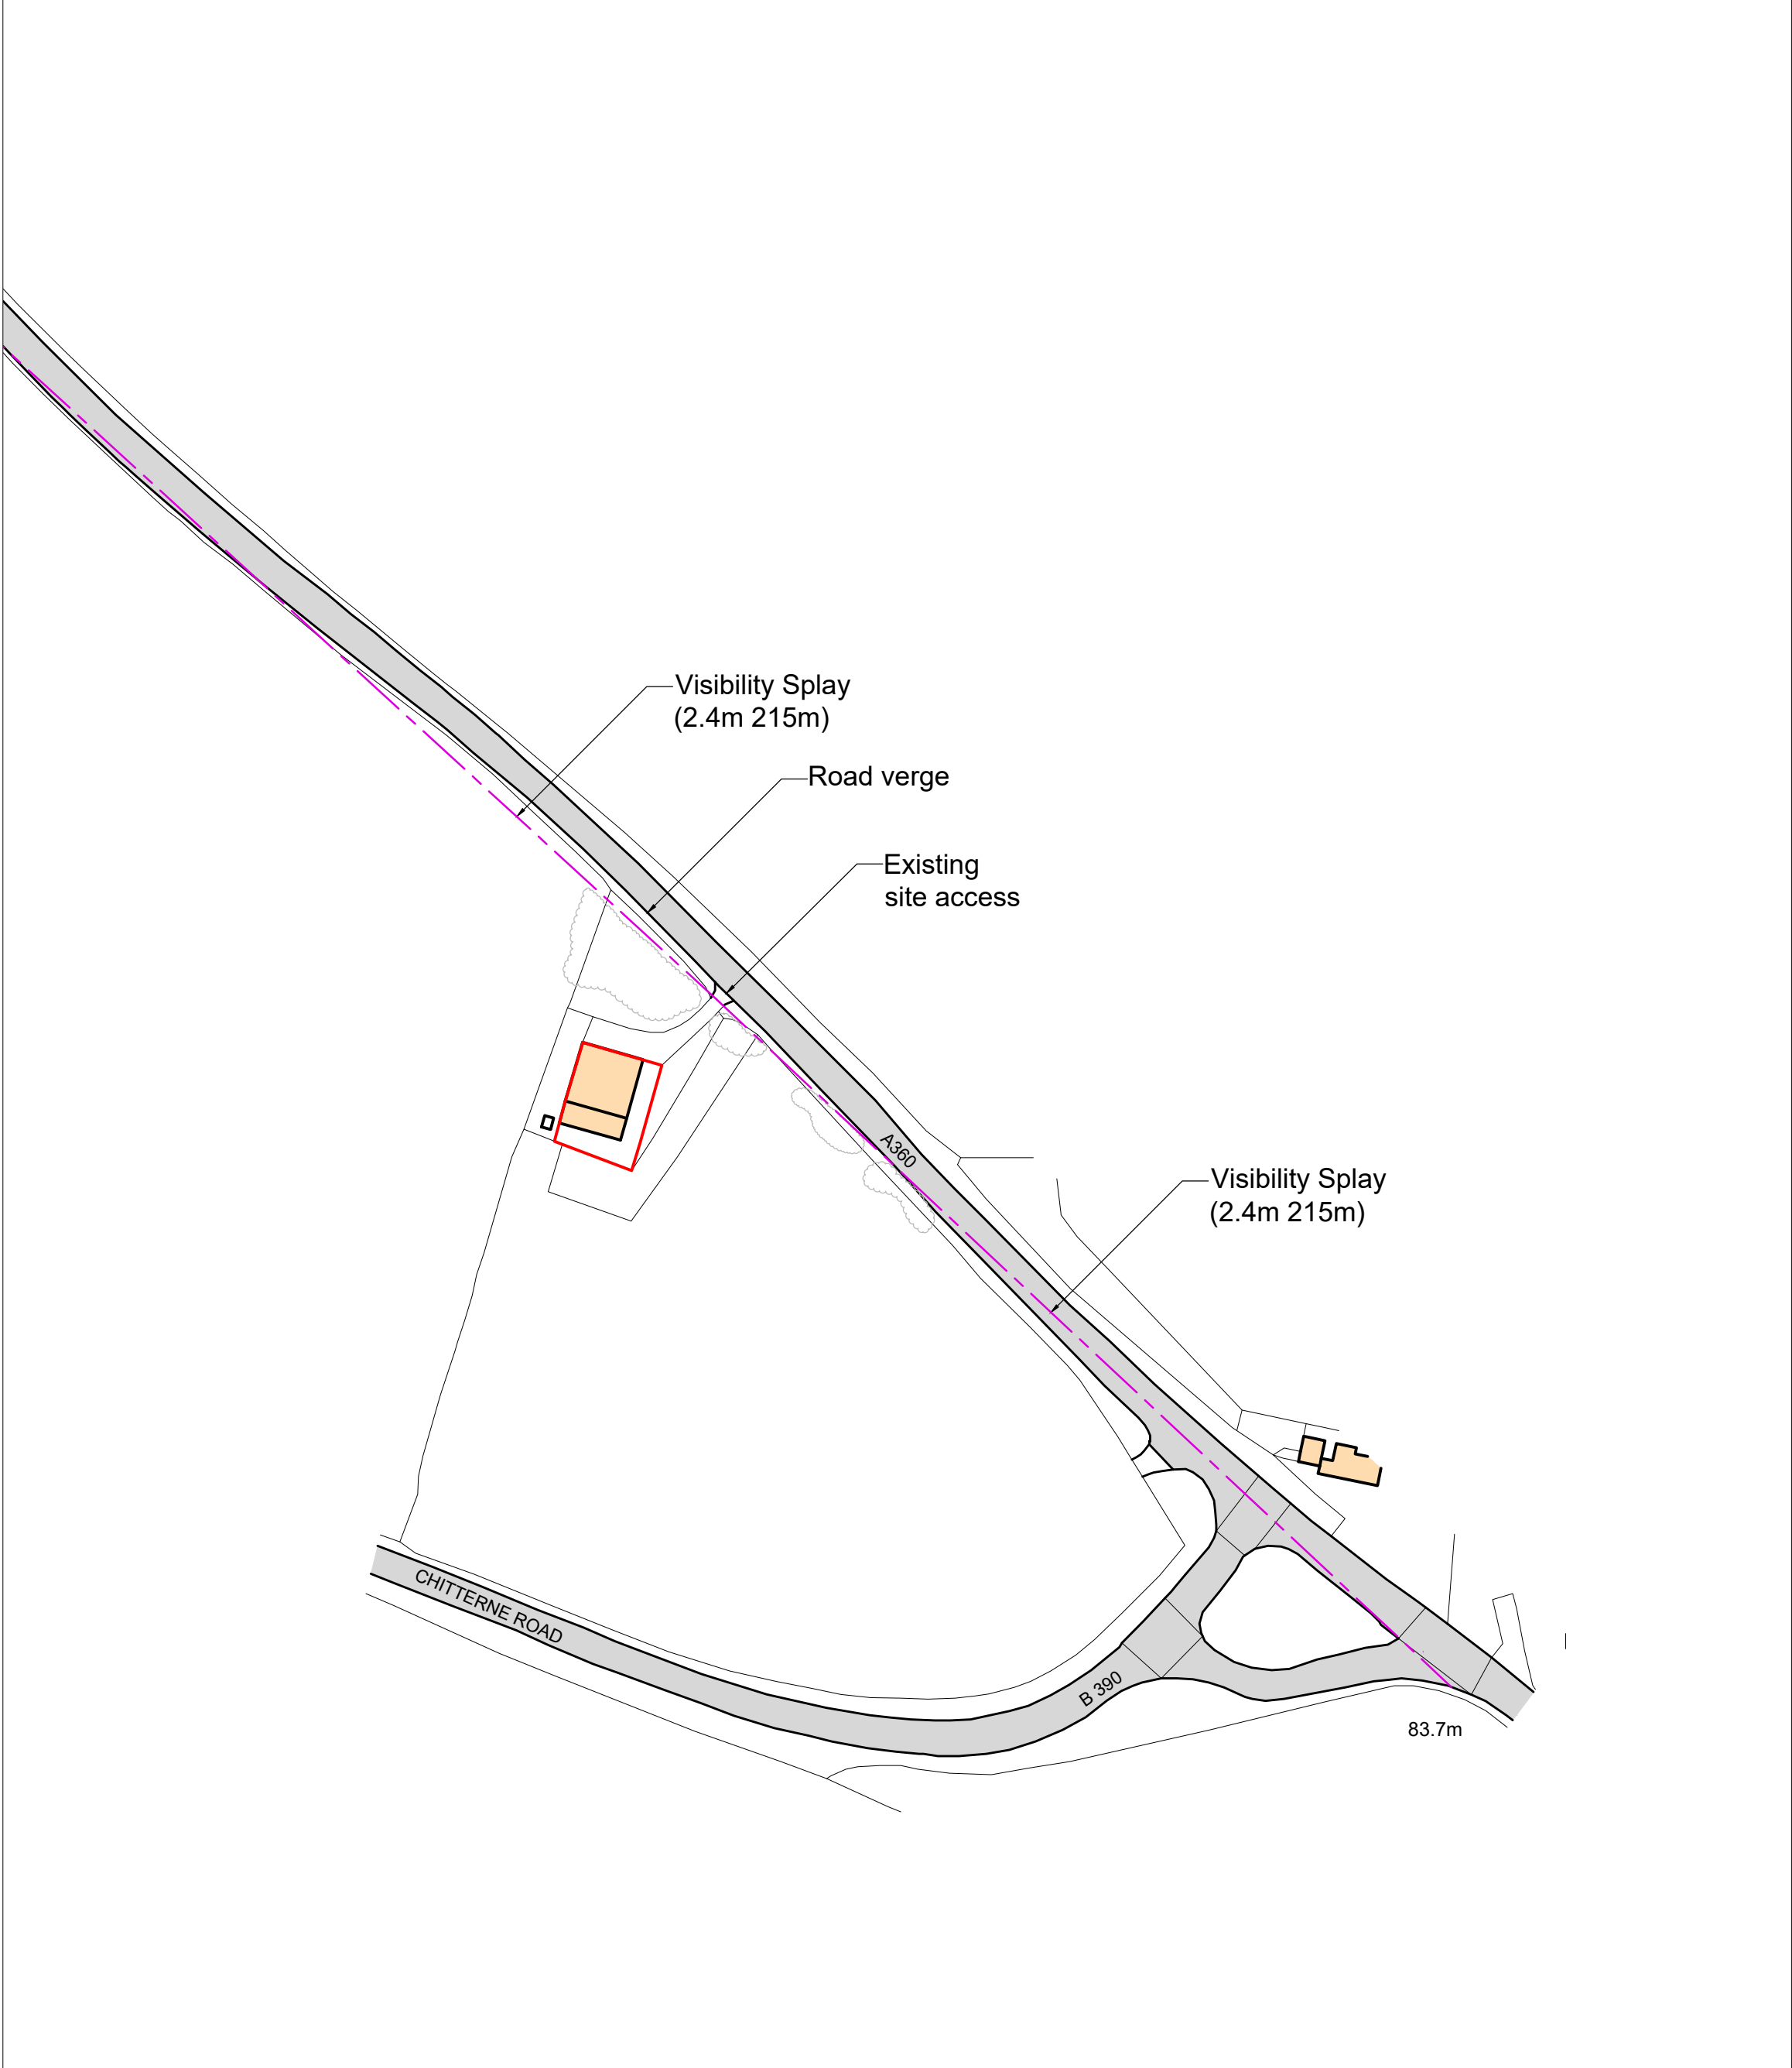


VISIBILITY SPLAYS PLAN
SCALE 1:1250


0 25m 50m 75m

Scale bar (1:1250)

N

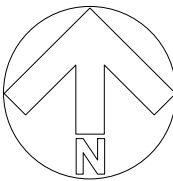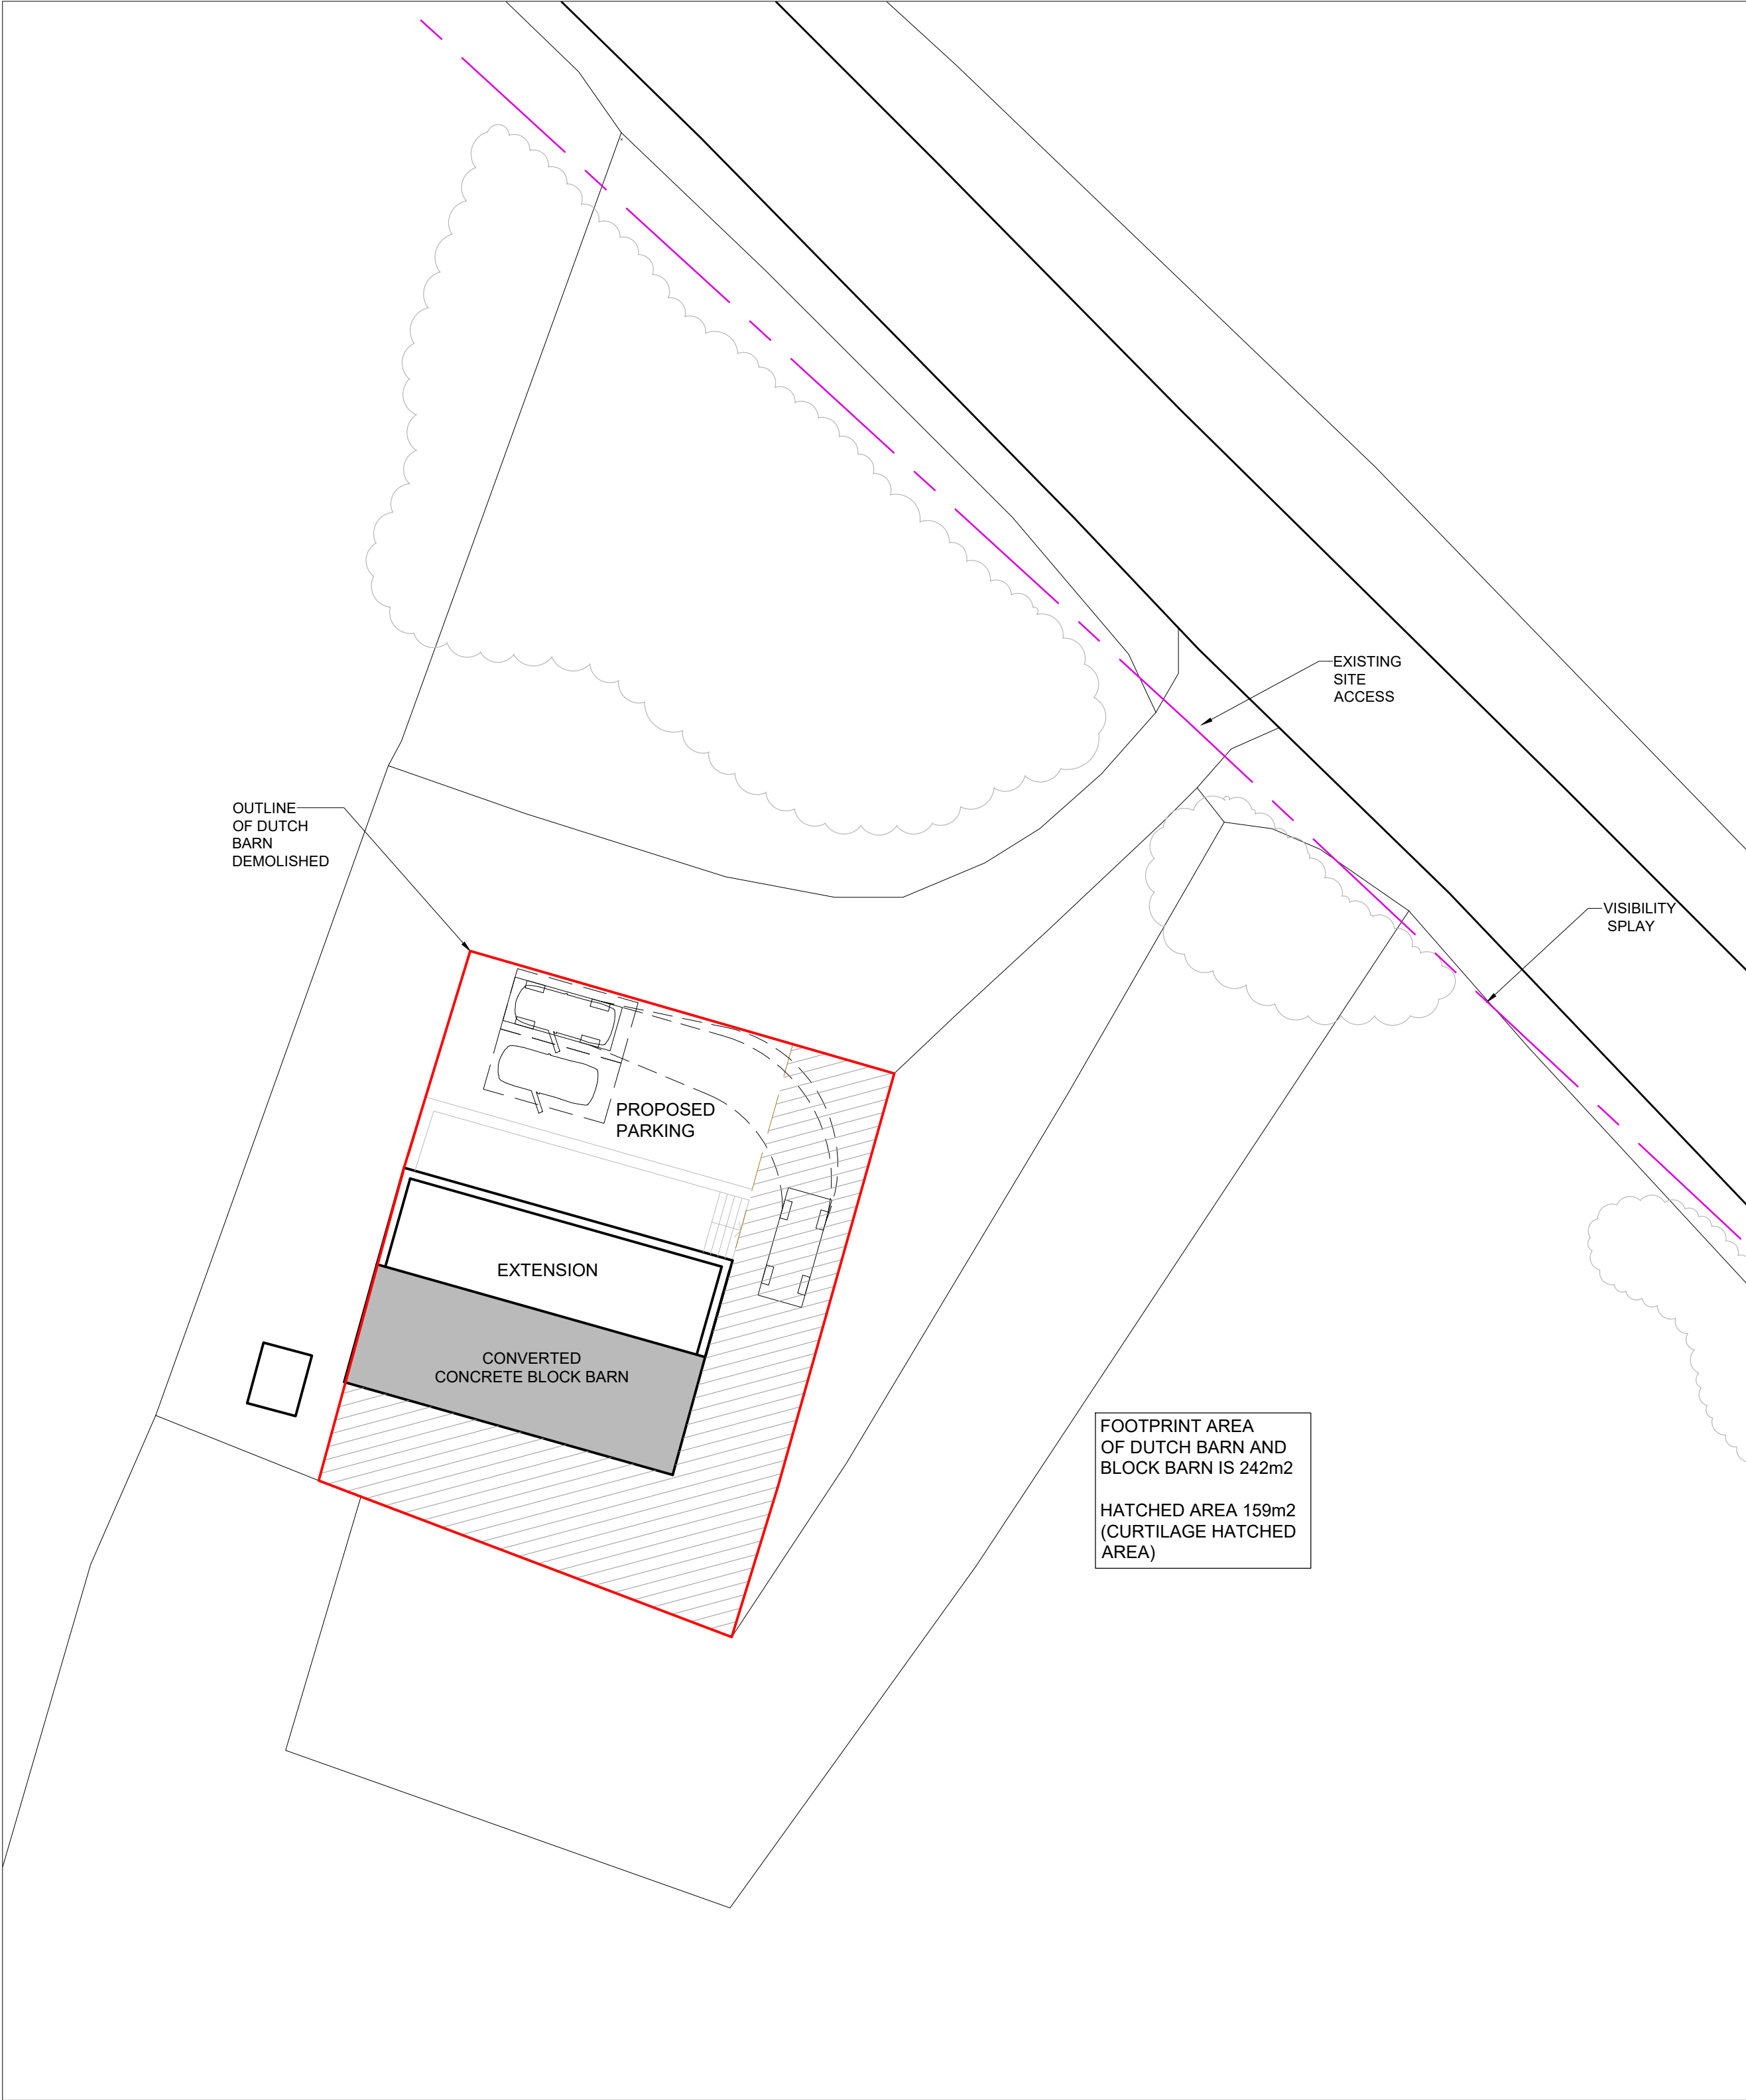

PROPOSED
CARS TURNING SITE PLAN
SCALE 1:200

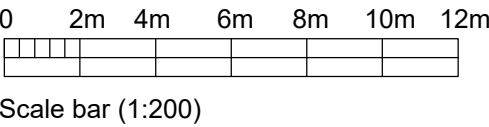

Rev.	Date	Init
CLIENT		
Mr D. Kemp		
PROJECT		
Class Q at Middlecroft Farm Shrewton		
DRAWING		
VISIBILITY SITE PLAN AND CARS TURNING SITE PLAN		
DRAWN: EK	Date: 13/03/2026	Scale: as noted @ A1
Drawing number: 4392-04	Rev.	
DOLMAN		
ARCHITECTURAL DESIGNERS BUILDING SURVEYORS COST CONSULTANTS CDM PRINCIPAL DESIGNERS		
Sussex House Bath Road Devizes Wiltshire SN10 2AF		
Tel: 01380 729456 Web: www.dolmansurveyors.co.uk Email: info@dolmansurveyors.co.uk		