




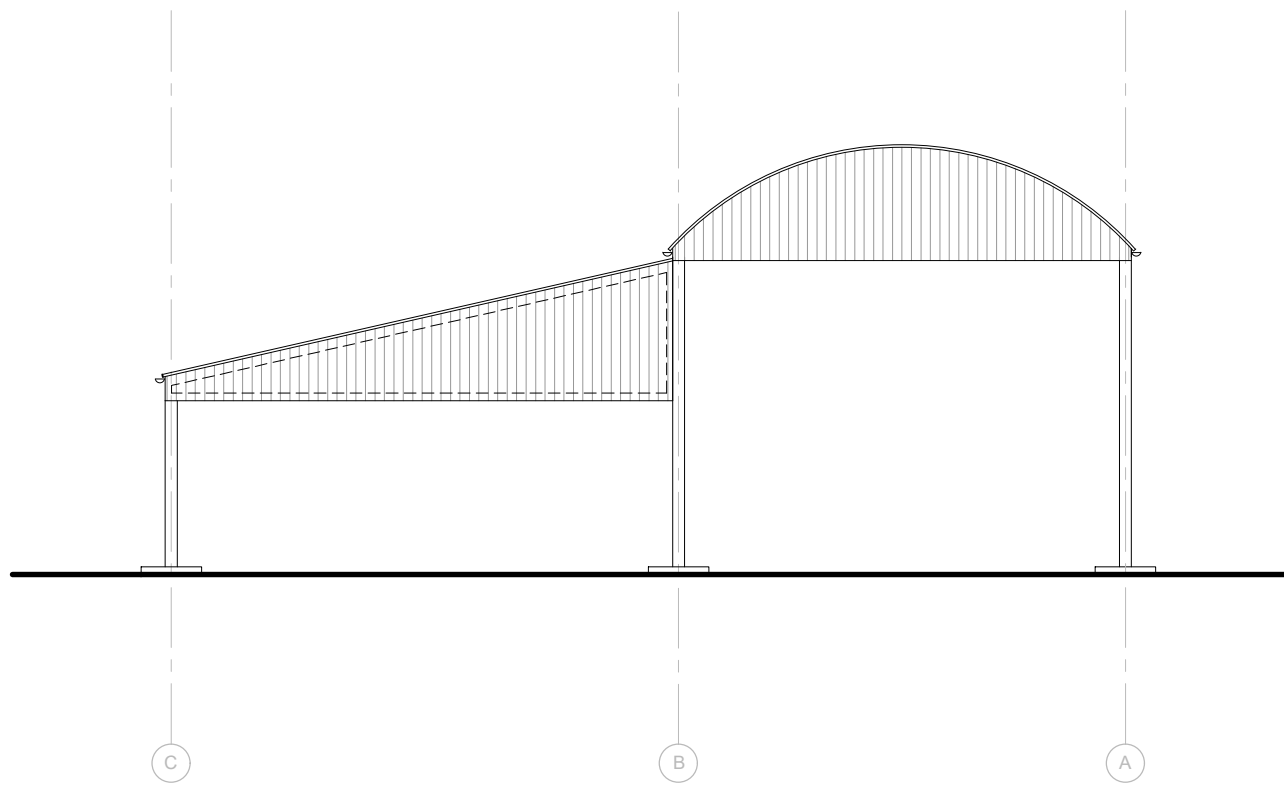


EXISTING
NORTH ELEVATION (REAR)
SCALE 1:100

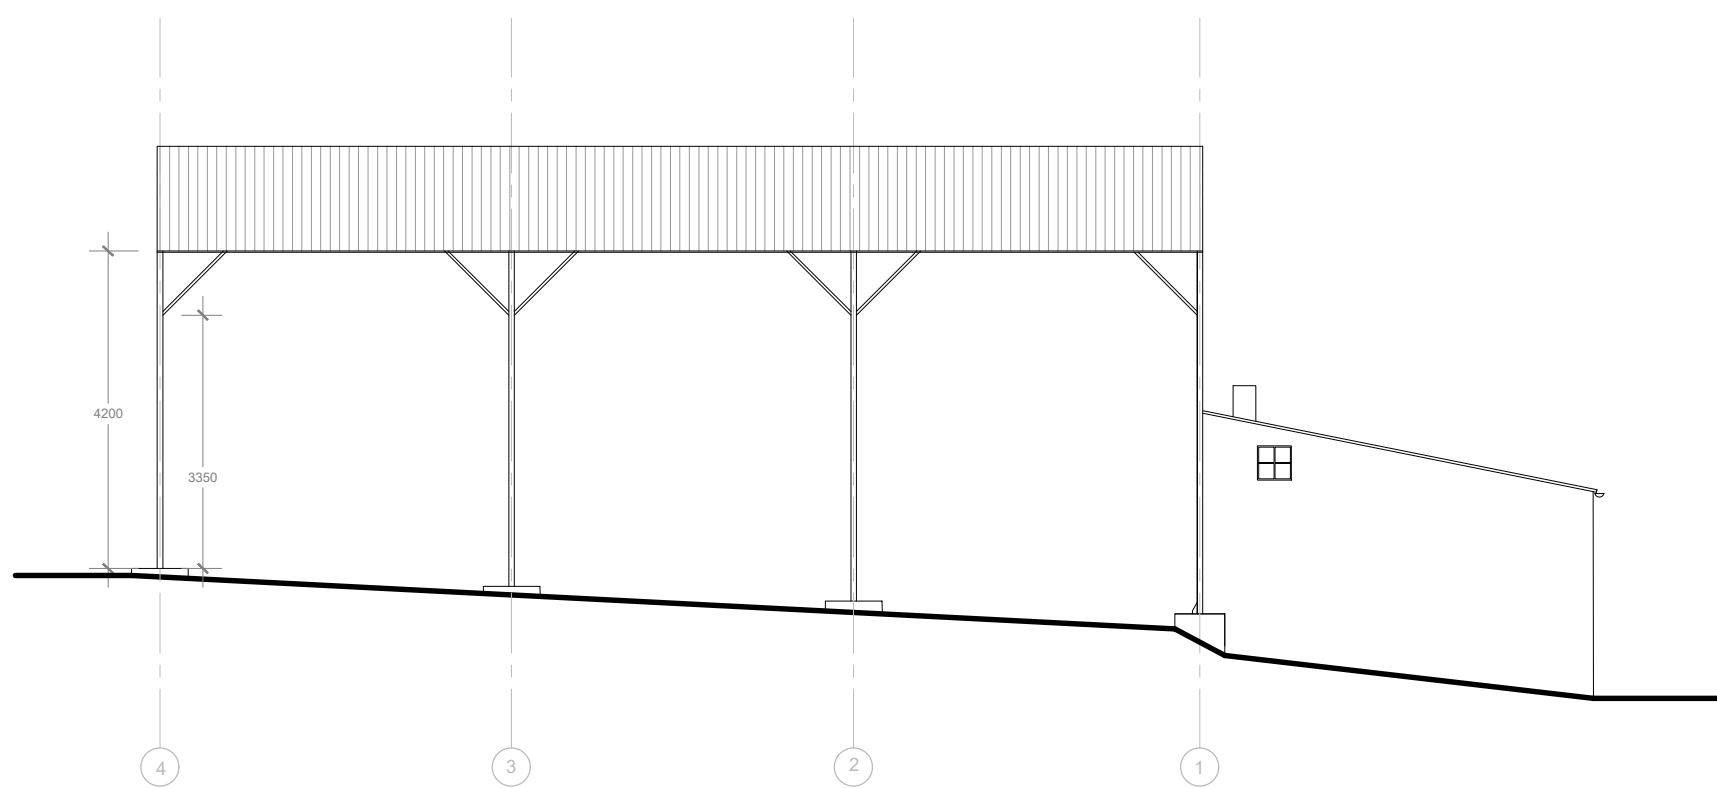



EXISTING
WEST ELEVATION (SIDE)
SCALE 1:100

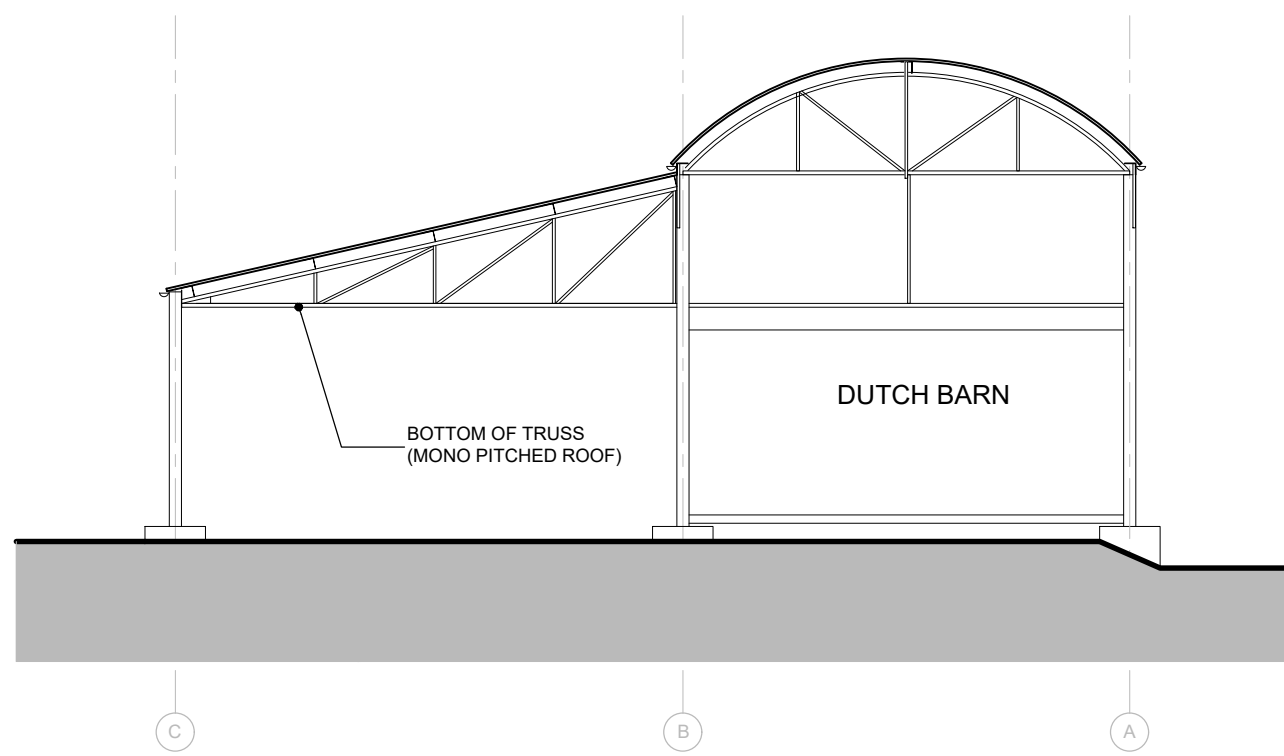

EXISTING
SECTION 1-1
SCALE 1:100


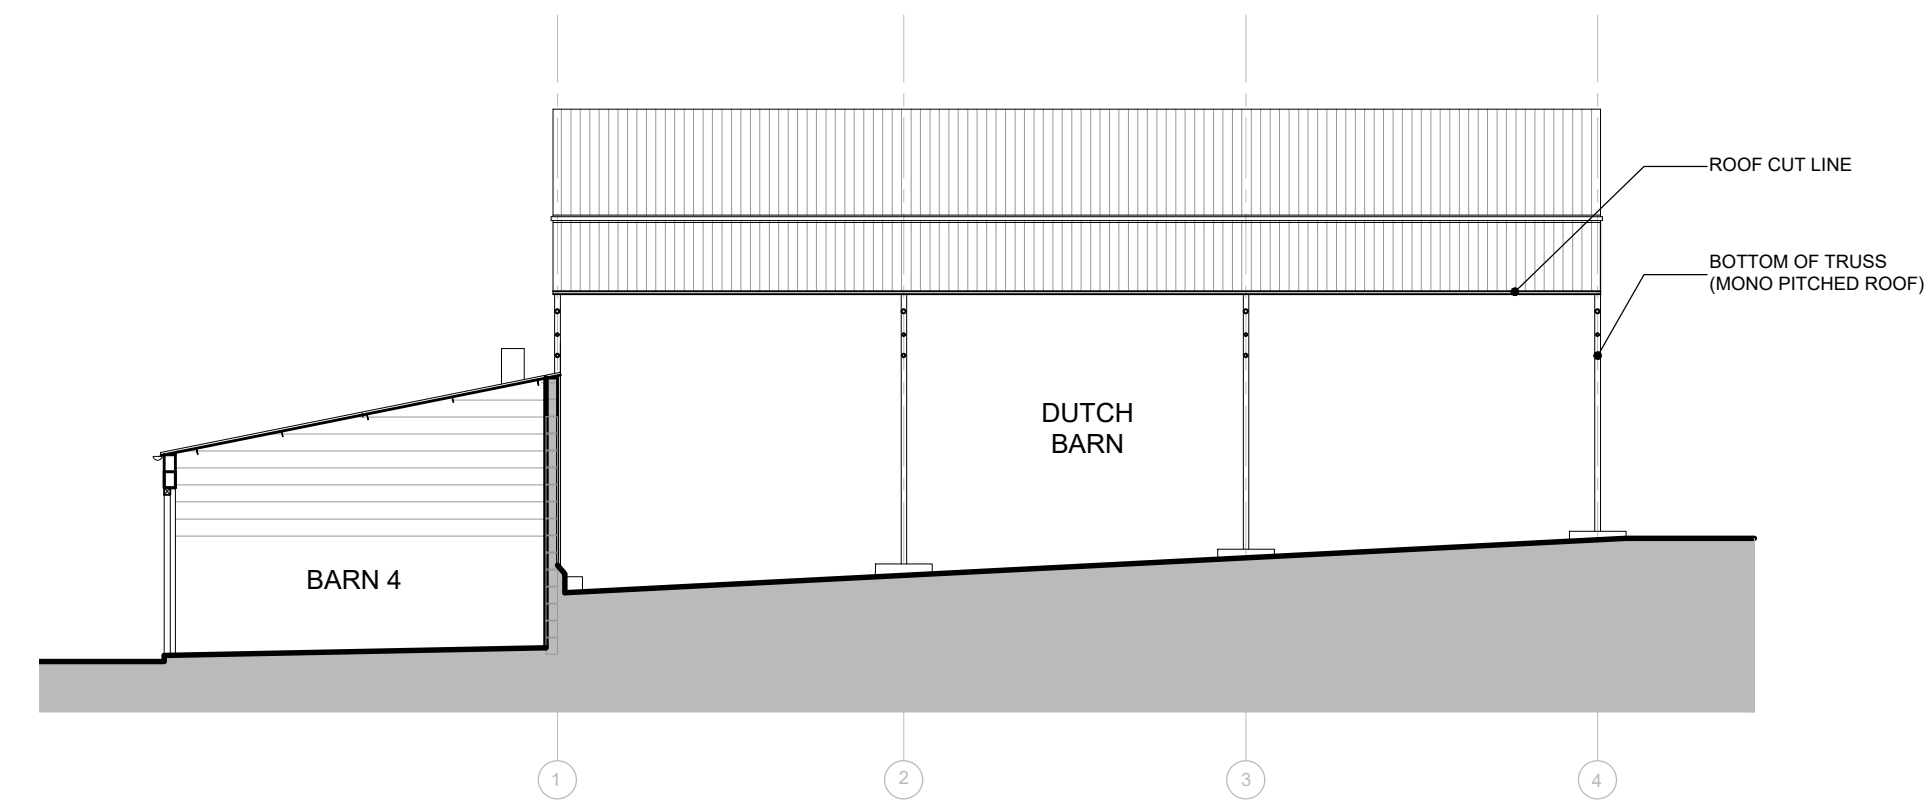


EXISTING
SECTION 2-2
SCALE 1:100

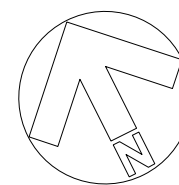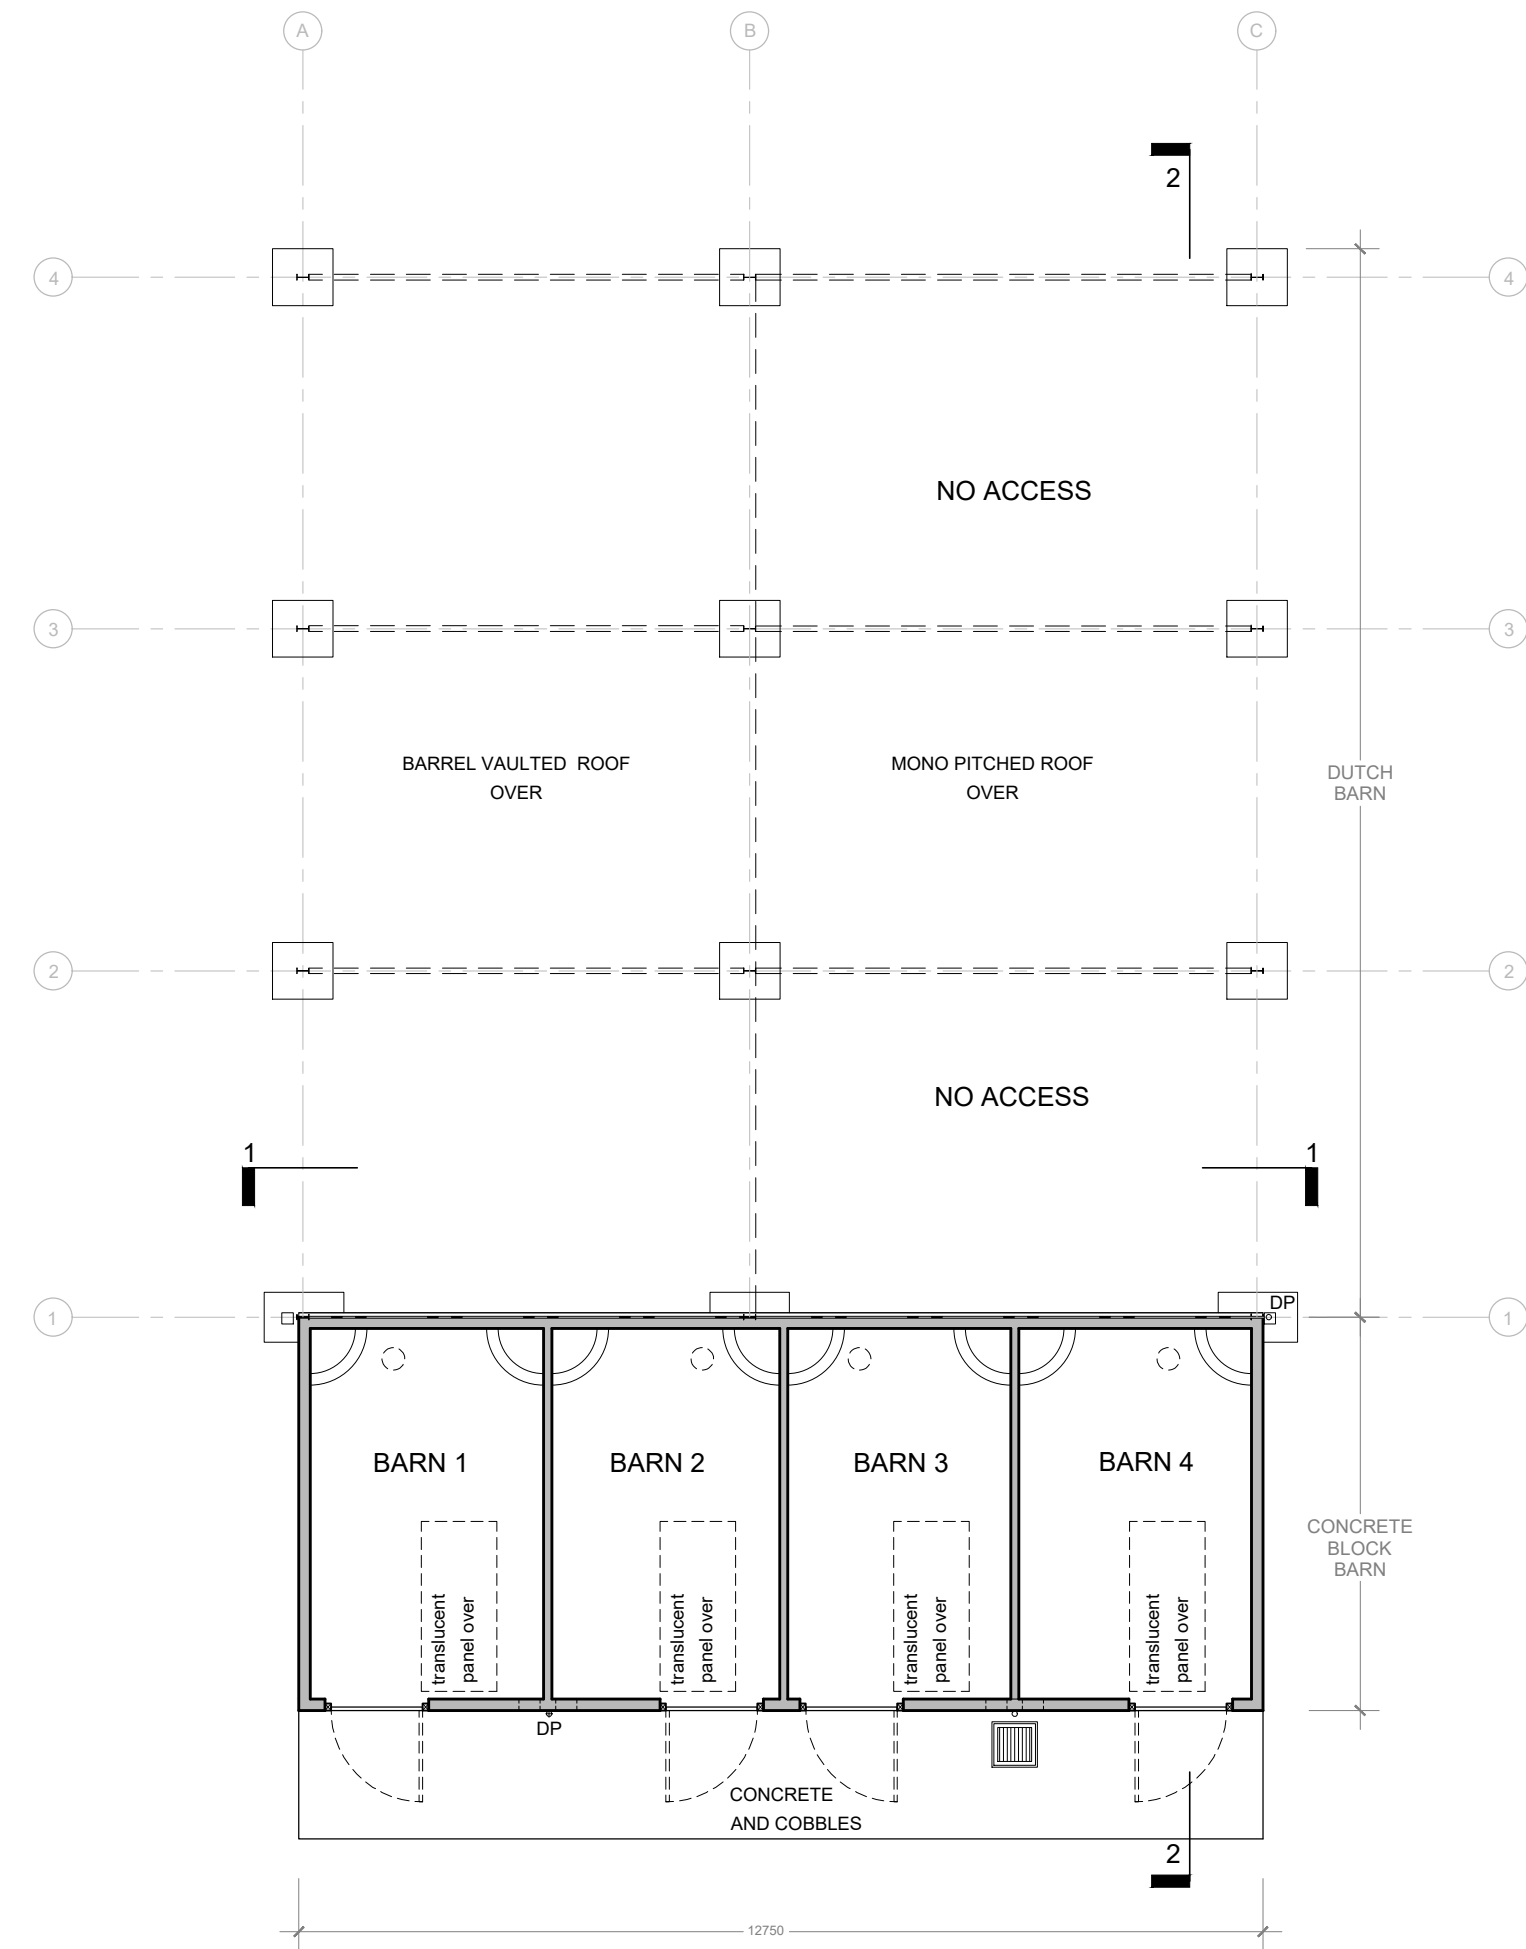


EXISTING
PLAN

SCALE 1:100

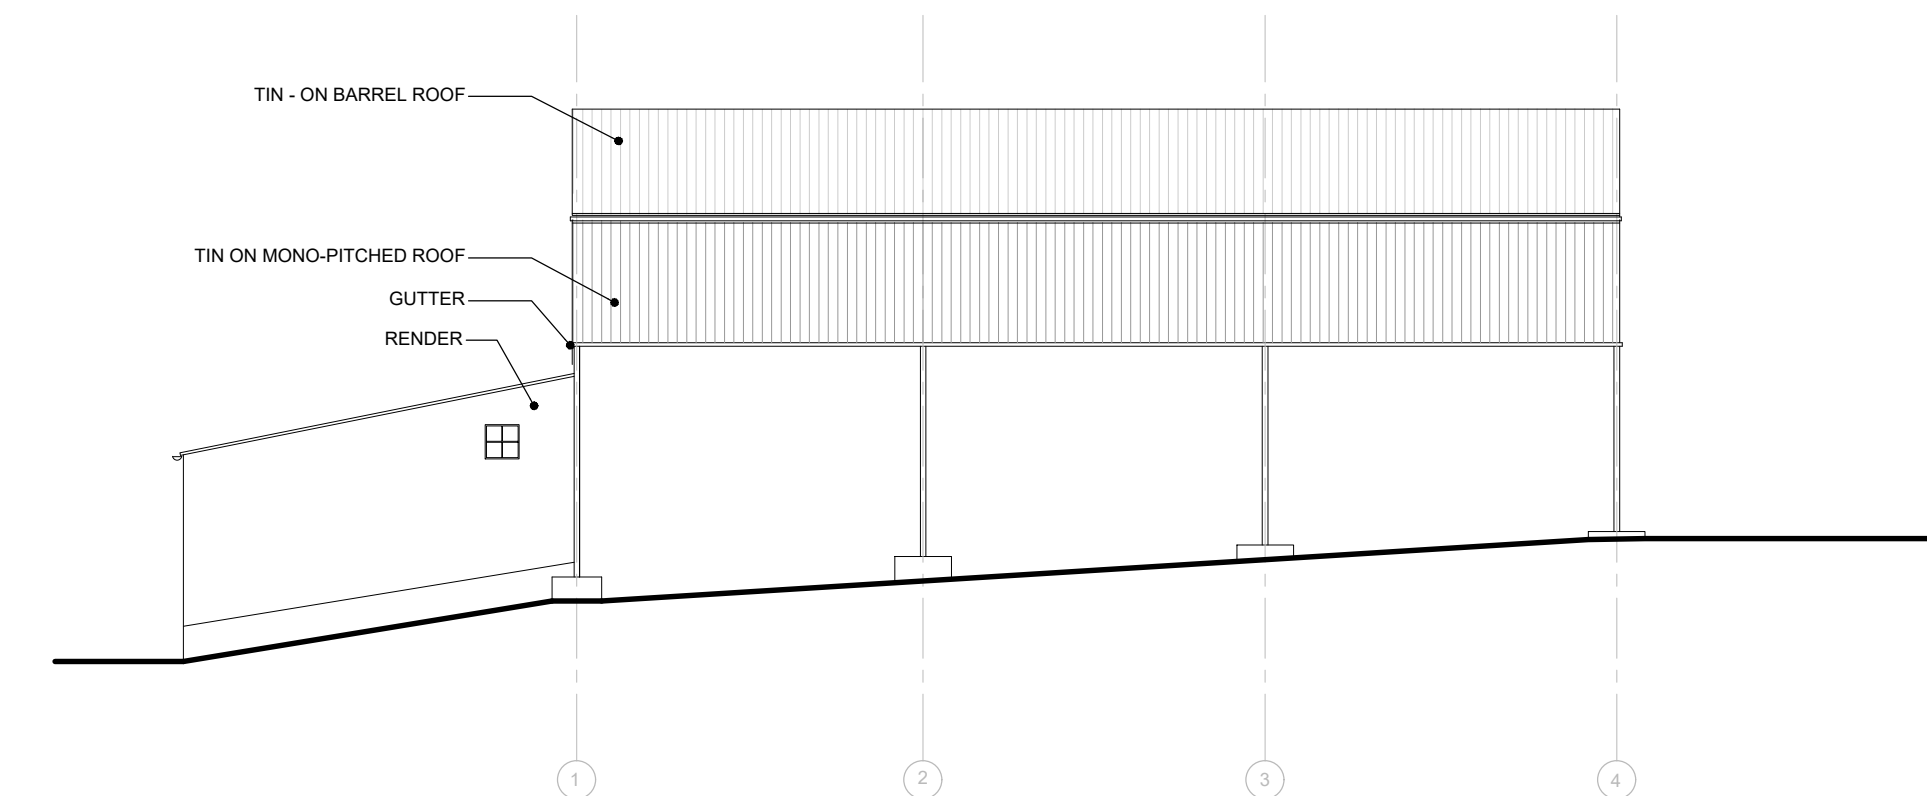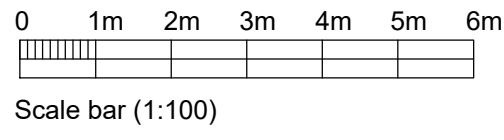

EXISTING
EAST ELEVATION (SIDE)
SCALE 1:100

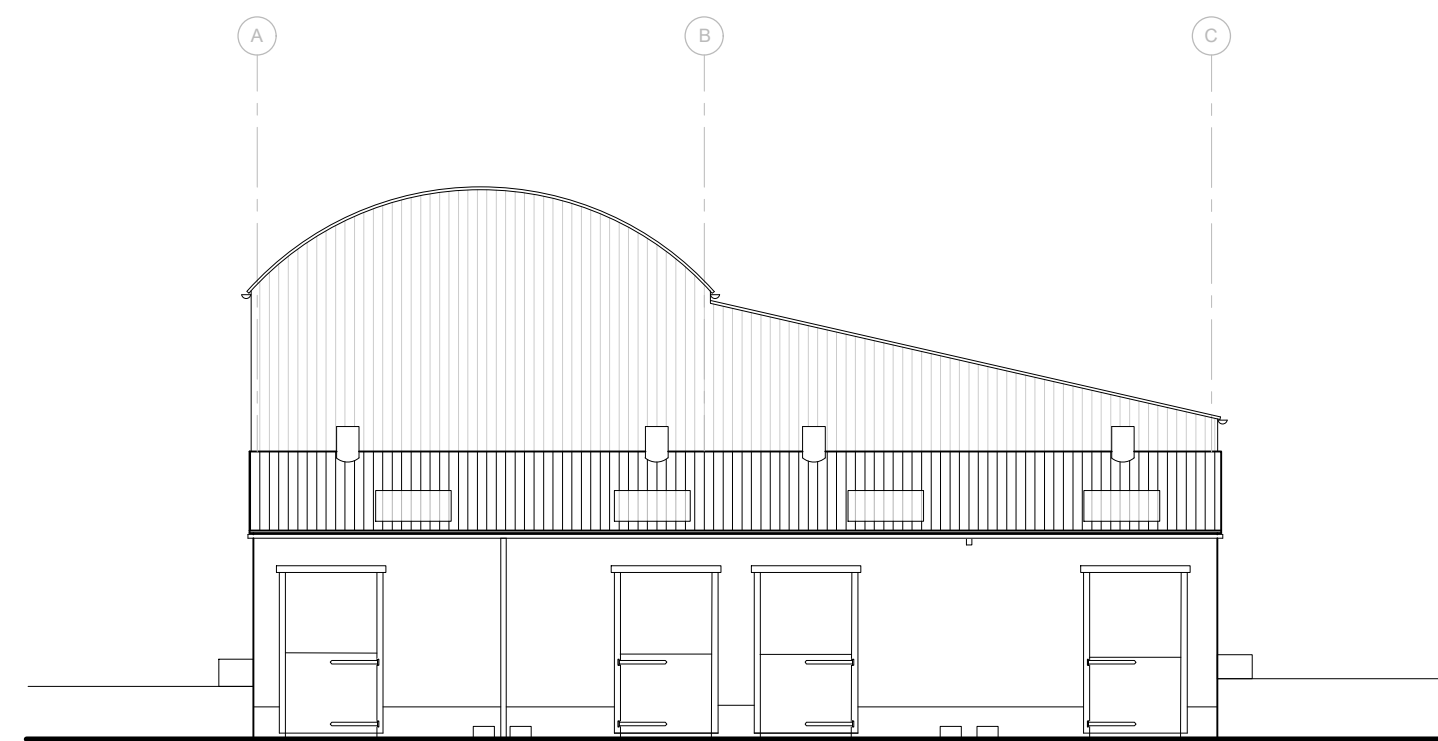

EXISTING
SOUTH ELEVATION (FRONT)
SCALE 1:100

A	20/03/26	Planning issue.	EK
Rev.	Date		Init
CLIENT			
Mr D. Kemp			
PROJECT			
Class Q Barn Conversion at Middlecroft Farm Shrewton			
DRAWING			
Existing Plans and Elevations			
DRAWN:	Date:	Scale:	
EK	01/12/2025	as noted	
Drawing number:		@ A1	
4392-02		Rev.	A
DOLMAN			
ARCHITECTURAL DESIGNERS BUILDING SURVEYORS COST CONSULTANTS CDM PRINCIPAL DESIGNERS			
Sussex House Bath Road Devizes Wiltshire SN10 2AF			
Tel: 01380 729456 Web: www.dolmansurveyors.co.uk Email: info@dolmansurveyors.co.uk			