

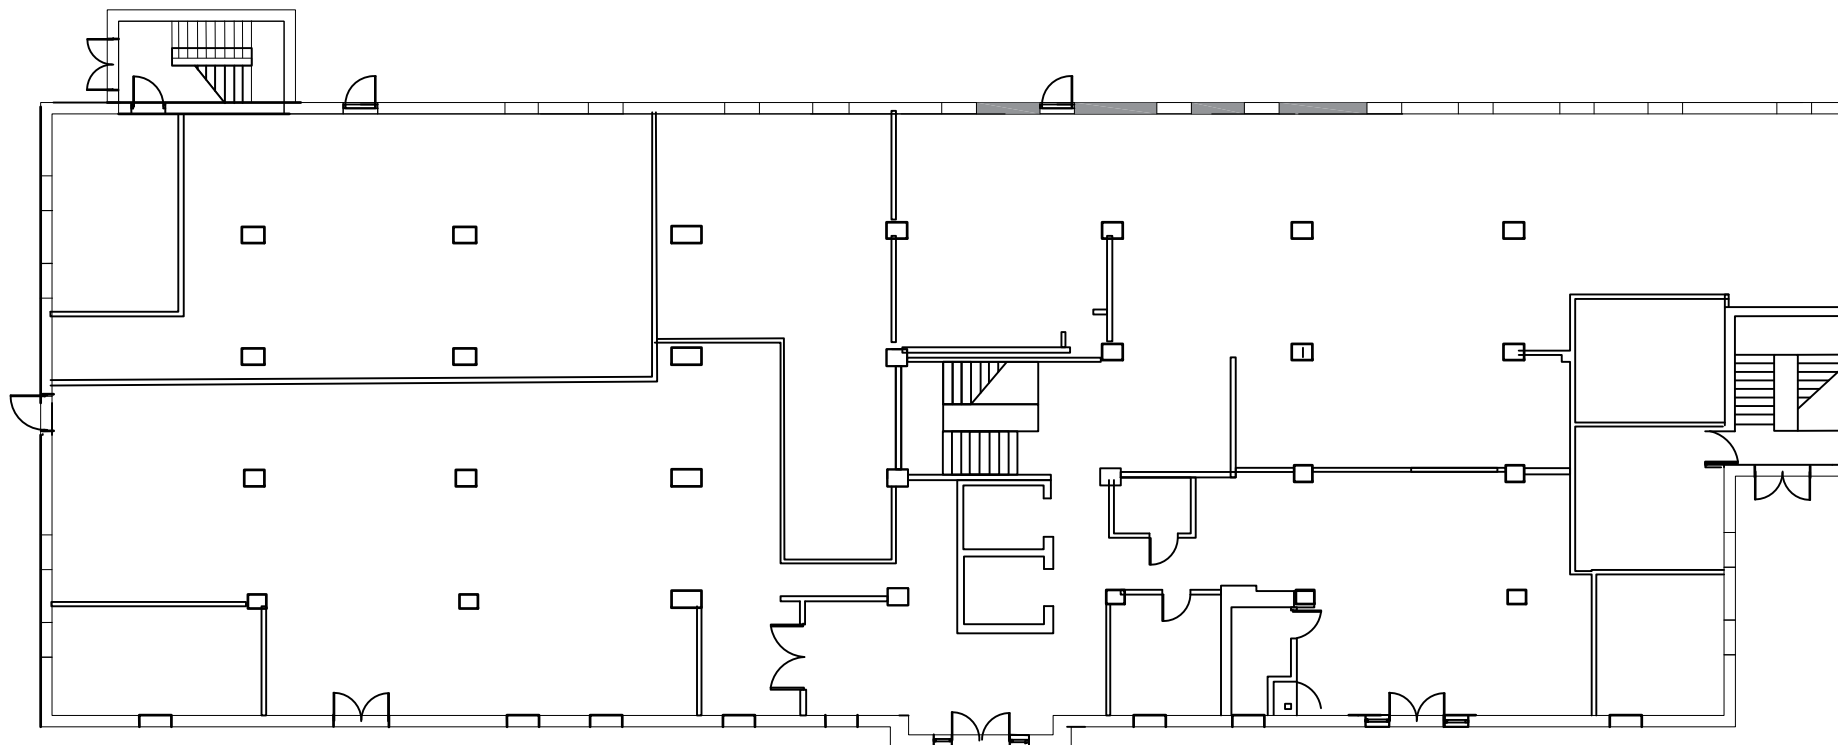


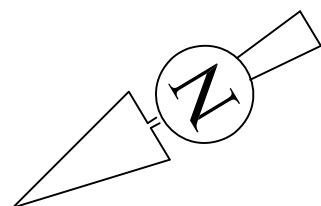

Existing Ground Floor Plan

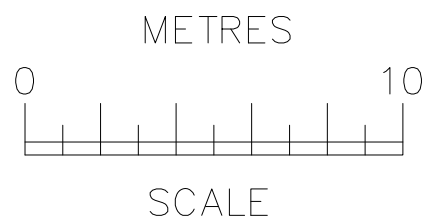

OCC Building A
105 Eade Road
London
N4 1TJ
Tel: (020) 8150 1820
info@ajplans.co.uk

Project: **Dunns House**
St Paul's Road,
Salisbury SP2 7BF

Drawing type:

Existing
Floor Plan

Date: Sep`25

Scale: 1;200 @ A4

Rev.

Dwg. No.

DHS.01.EX.01


Drawn by.

B.W



NOTES

The contractors are to check all the dimensions, levels, drain runs and general condition of the site before works commence a. immediately of any error omissions or discrepancies.

All works are to be carried out in accordance with current Building Regulations, British Standards, Code of Practice and Local Authority Requirements.

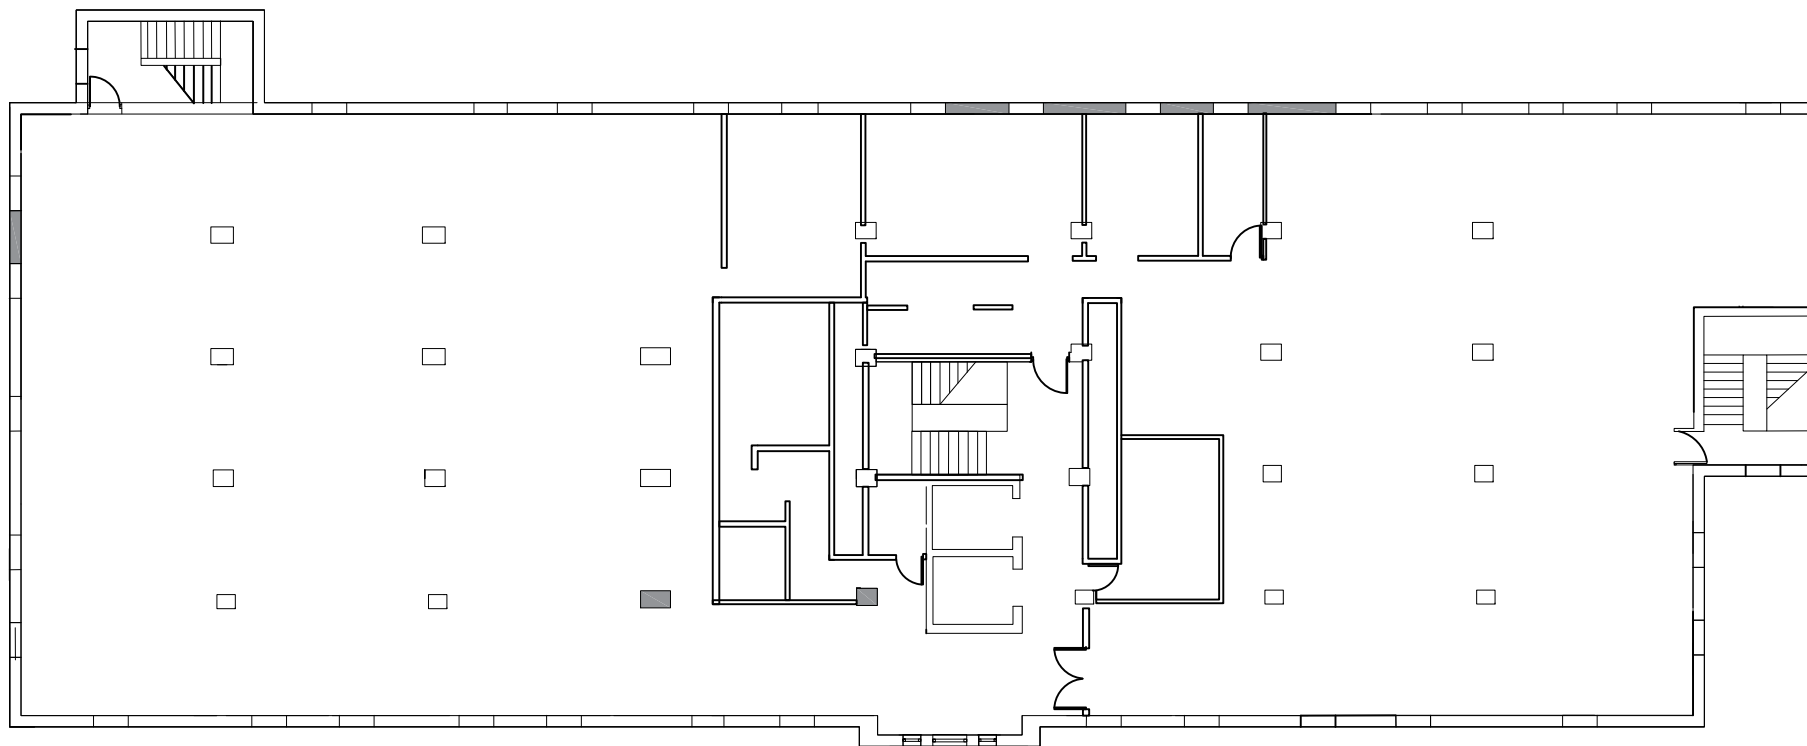

Existing First Floor Plan

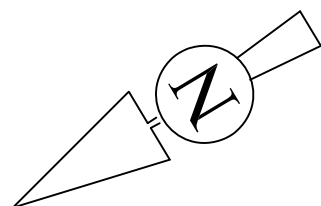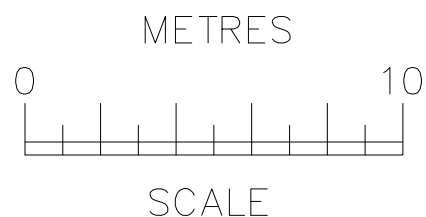

OCC Building A
105 Eade Road
London
N4 1TJ
Tel: (020) 8150 1820
info@ajplans.co.uk

Project: **Dunns House**
St Paul's Road,
Salisbury SP2 7BF

Drawing type:

Existing
Floor Plan

Date: Sep`25

Scale: 1;200 @ A4

Rev.

Dwg. No.

DHS.01.EX.02


Drawn by.

B.W



NOTES

The contractors are to check all the dimensions, levels, drain runs and general condition of the site before works commence a. immediately of any error omissions or discrepancies.

All works are to be carried out in accordance with current Building Regulations, British Standards, Code of Practice and Local Authority Requirements.

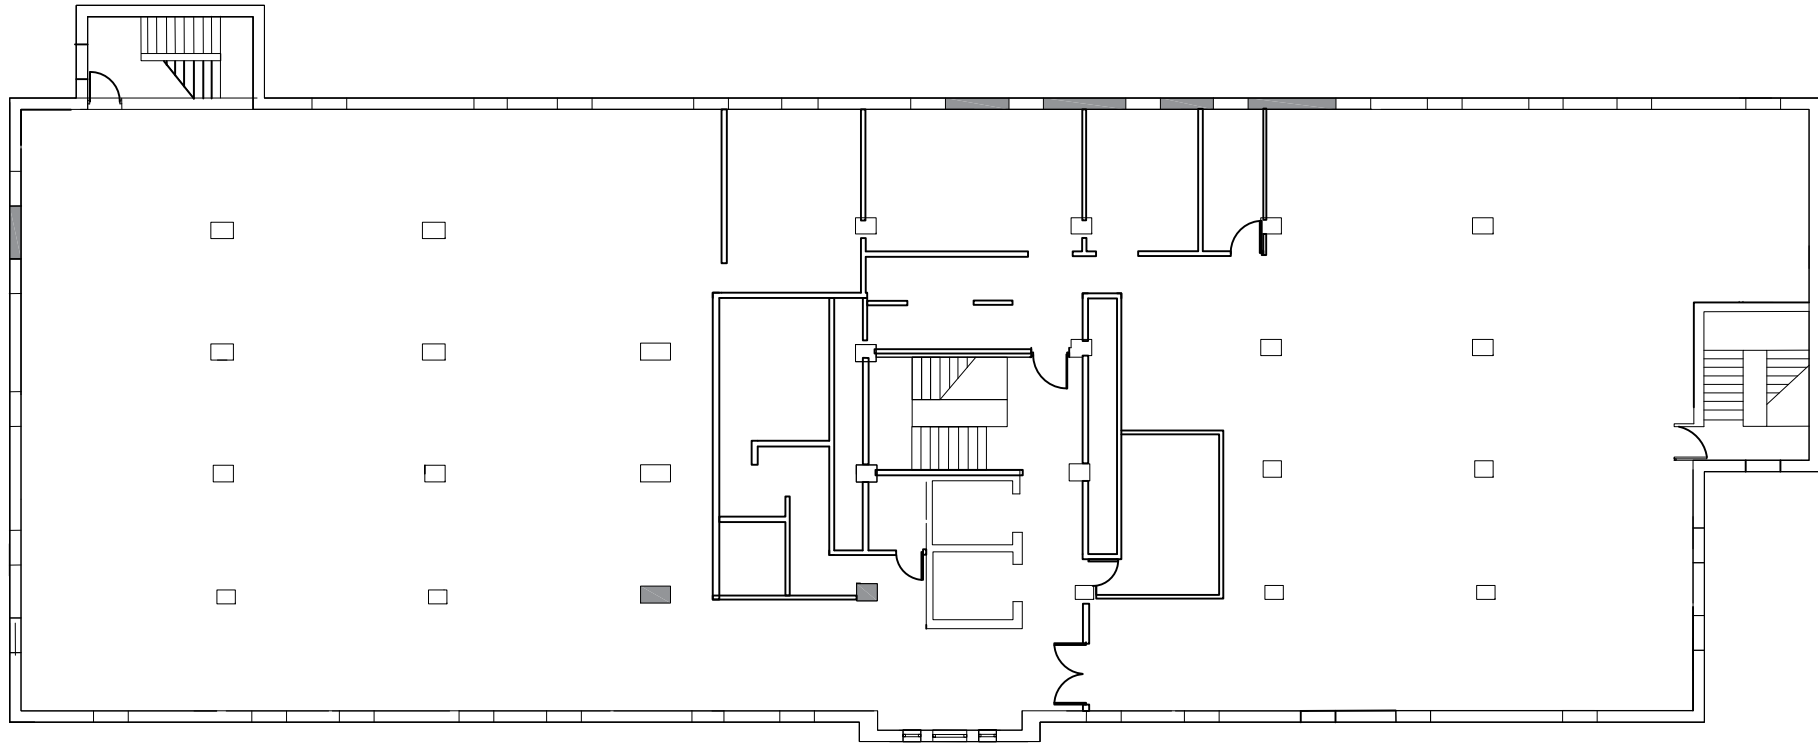

Existing Second Floor Plan

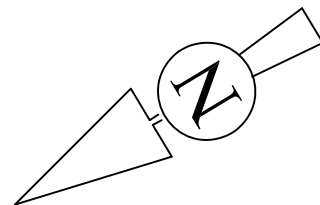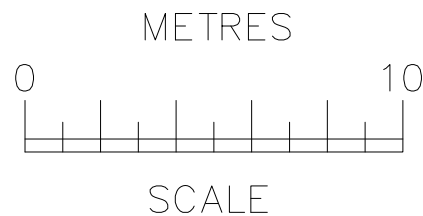

OCC Building A
105 Eade Road
London
N4 1TJ
Tel: (020) 8150 1820
info@ajplans.co.uk

Project: **Dunns House**
St Paul's Road,
Salisbury SP2 7BF

Drawing type:

Existing
Floor Plan

Date: Sep`25

Scale: 1;200 @ A4

Rev.

Dwg. No.
DHS.01.EX.03


Drawn by.

B.W



NOTES

The contractors are to check all the dimensions, levels, drain runs and general condition of the site before works commence a. immediately of any error omissions or discrepancies.

All works are to be carried out in accordance with current Building Regulations, British Standards, Code of Practice and Local Authority Requirements.

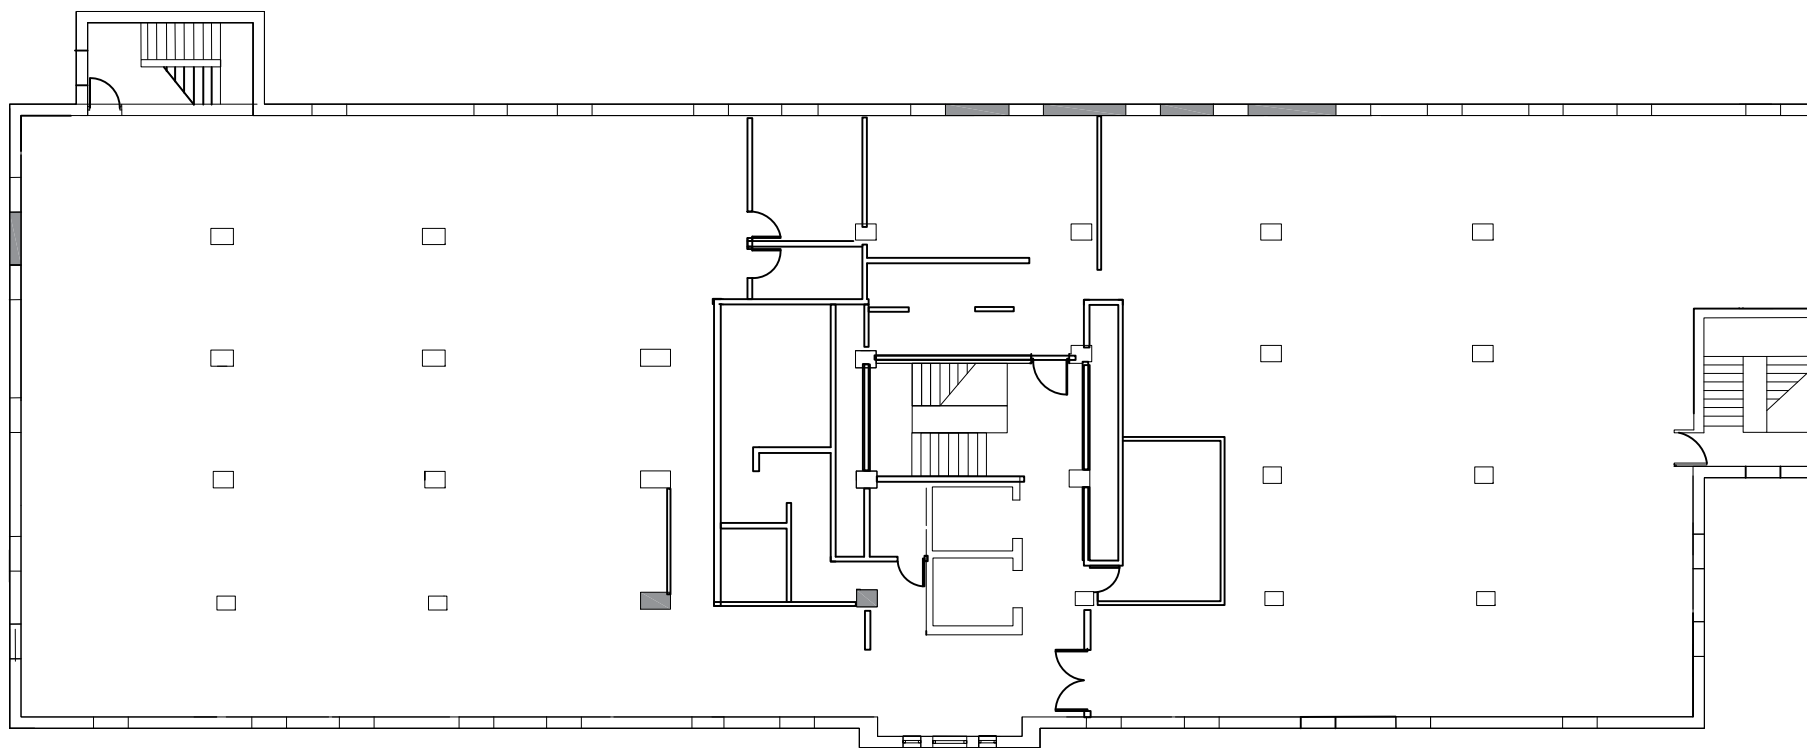

Existing Third Floor Plan

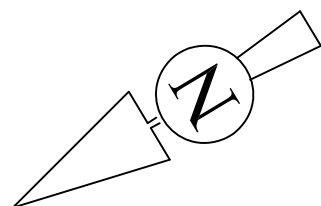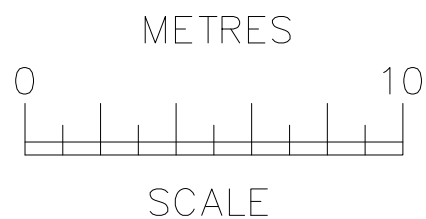

OCC Building A
105 Eade Road
London
N4 1TJ
Tel: (020) 8150 1820
info@ajplans.co.uk

Project: **Dunns House**
St Paul's Road,
Salisbury SP2 7BF

Drawing type:

**Existing
Floor Plan**

Date: Sep`25

Scale: 1;200 @ A4

Rev.


Dwg. No.
DHS.01.EX.04

Drawn by.
B.W



NOTES

The contractors are to check all the dimensions, levels, drain runs and general condition of the site before works commence a. immediately of any error omissions or discrepancies.

All works are to be carried out in accordance with current Building Regulations, British Standards, Code of Practice and Local Authority Requirements.

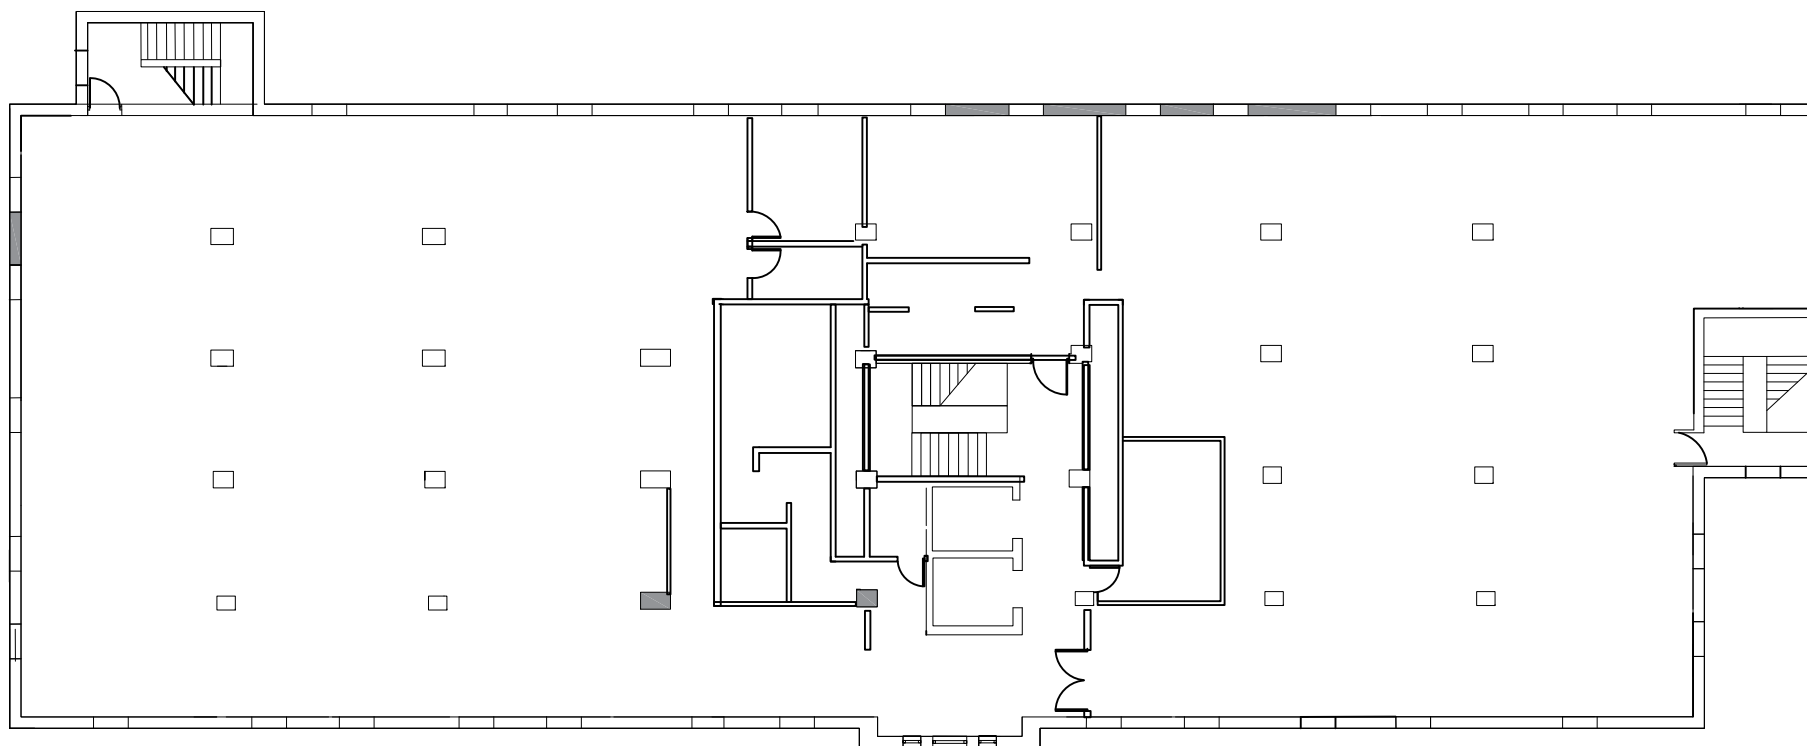

Existing Fourth Floor Plan

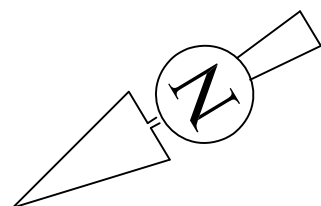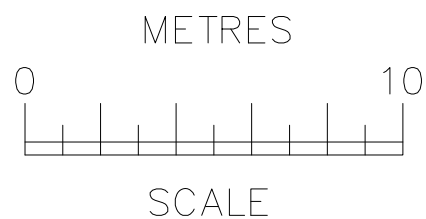

OCC Building A
105 Eade Road
London
N4 1TJ
Tel: (020) 8150 1820
info@ajplans.co.uk

Project: **Dunns House**
St Paul's Road,
Salisbury SP2 7BF


Drawing type:		Existing Floor Plan		
Date:	Sep`25	Scale:	1;200 @ A4	Rev.
Dwg. No.		Drawn by.		
DHS.01.EX.05		B.W		
<u>NOTES</u> The contractors are to check all the dimensions, levels, drain runs and general condition of the site before works commence a. immediately of any error omissions or discrepancies. All works are to be carried out in accordance with current Building Regulations, British Standards, Code of Practice and Local Authority Requirements.				



Left - Side Elevation



Right - Side Elevation

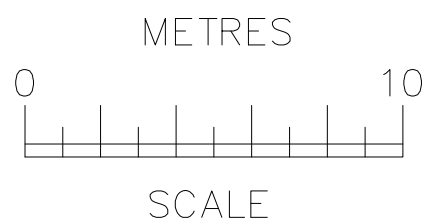

OCC Building A
105 Eade Road
London
N4 1TJ
Tel: (020) 8150 1820
info@ajplans.co.uk

Project: **Dunns House**
St Paul's Road,
Salisbury SP2 7BF

Drawing type:

**Existing
Elevations**

Date: Sep`25

Scale: 1;200 @ A4

Rev.

Dwg. No.

DHS.01.EX.06

Drawn by.

B.W



NOTES

The contractors are to check all the dimensions, levels, drain runs and general condition of the site before works commence a. immediately of any error omissions or discrepancies.

All works are to be carried out in accordance with current Building Regulations, British Standards, Code of Practice and Local Authority Requirements.



Front Elevation

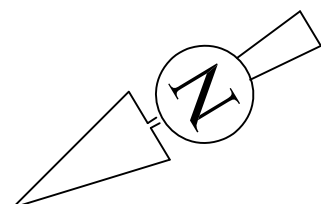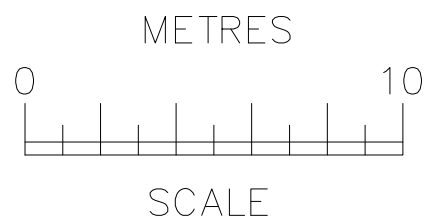



OCC Building A
105 Eade Road
London
N4 1TJ
Tel: (020) 8150 1820
info@ajplans.co.uk

Project: **Dunns House**
St Paul's Road,
Salisbury SP2 7BF

Drawing type:		Existing Elevation	
Date:	Sep`25	Scale:	1;200 @ A4
		Rev.	
Dwg. No.		Drawn by.	
DHS.01.EX.07		B.W	
NOTES The contractors are to check all the dimensions, levels, drain runs and general condition of the site before works commence a. immediately of any error omissions or discrepancies. All works are to be carried out in accordance with current Building Regulations, British Standards, Code of Practice and Local Authority Requirements.			





Rear Elevation

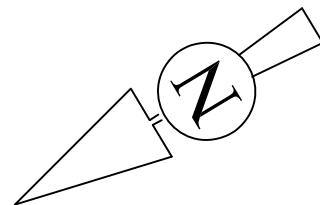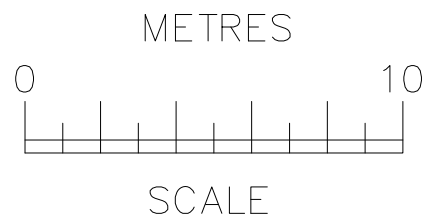

OCC Building A
105 Eade Road
London
N4 1TJ
Tel: (020) 8150 1820
info@ajplans.co.uk

Project: **Dunns House**
St Paul's Road,
Salisbury SP2 7BF

Drawing type:		Existing Elevation		
Date:	Sep`25	Scale:	1;200 @ A4	Rev.
Dwg. No.		Drawn by.		
DHS.01.EX.08		B.W		
<u>NOTES</u> The contractors are to check all the dimensions, levels, drain runs and general condition of the site before works commence a. immediately of any error omissions or discrepancies. All works are to be carried out in accordance with current Building Regulations, British Standards, Code of Practice and Local Authority Requirements.				

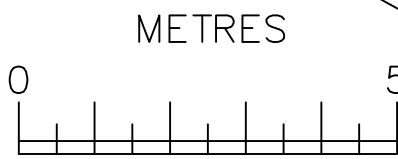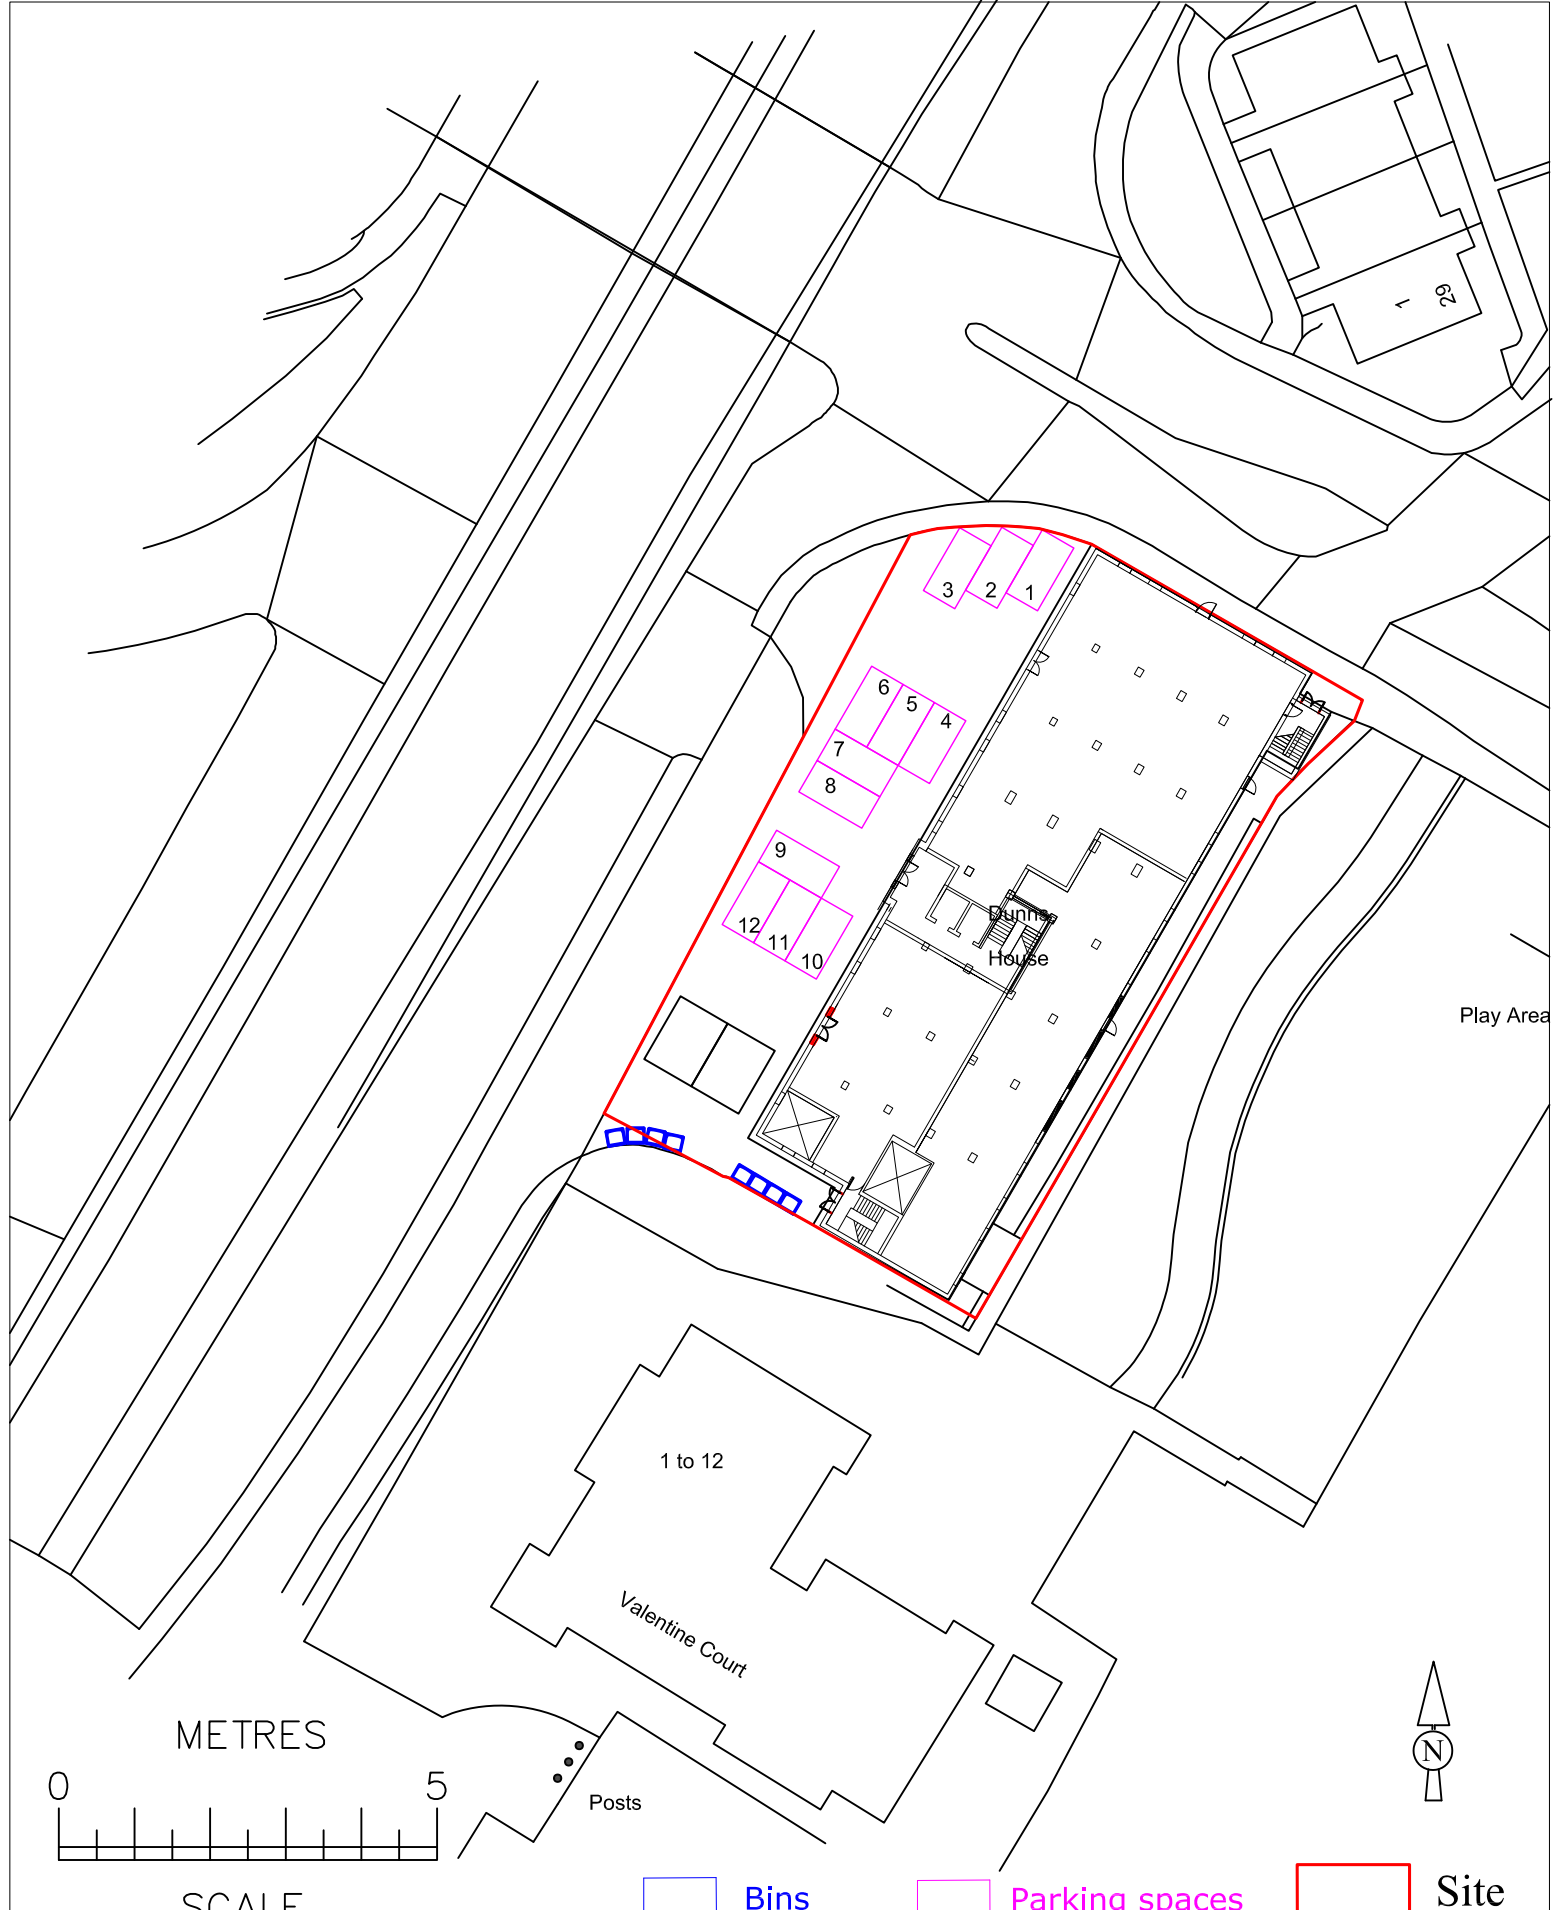

SCALE

 Bins  Parking spaces  Site



AJ PLANS

OCC Building A
105 Eade Road
London
N4 1TJ
Tel: (020) 8150 1820
info@ajplans.co.uk

Project: **Dunns House**
St Paul's Road,
Salisbury SP2 7BF

NOTES
The contractors are to check all the dimensions, levels, drain runs and general condition of the site before works commence and immediately of any error omissions or discrepancies.

All works are to be carried out in accordance with current Building Regulations, British Standards, Code of Practice and Local Authority Requirements.

Drawing type: Existing Site lan		
Date: OCT'25	Scale: 1;500 @ A4	Rev.
Dwg. No. DHS.01.EX.SP		Drawn by. B.W