

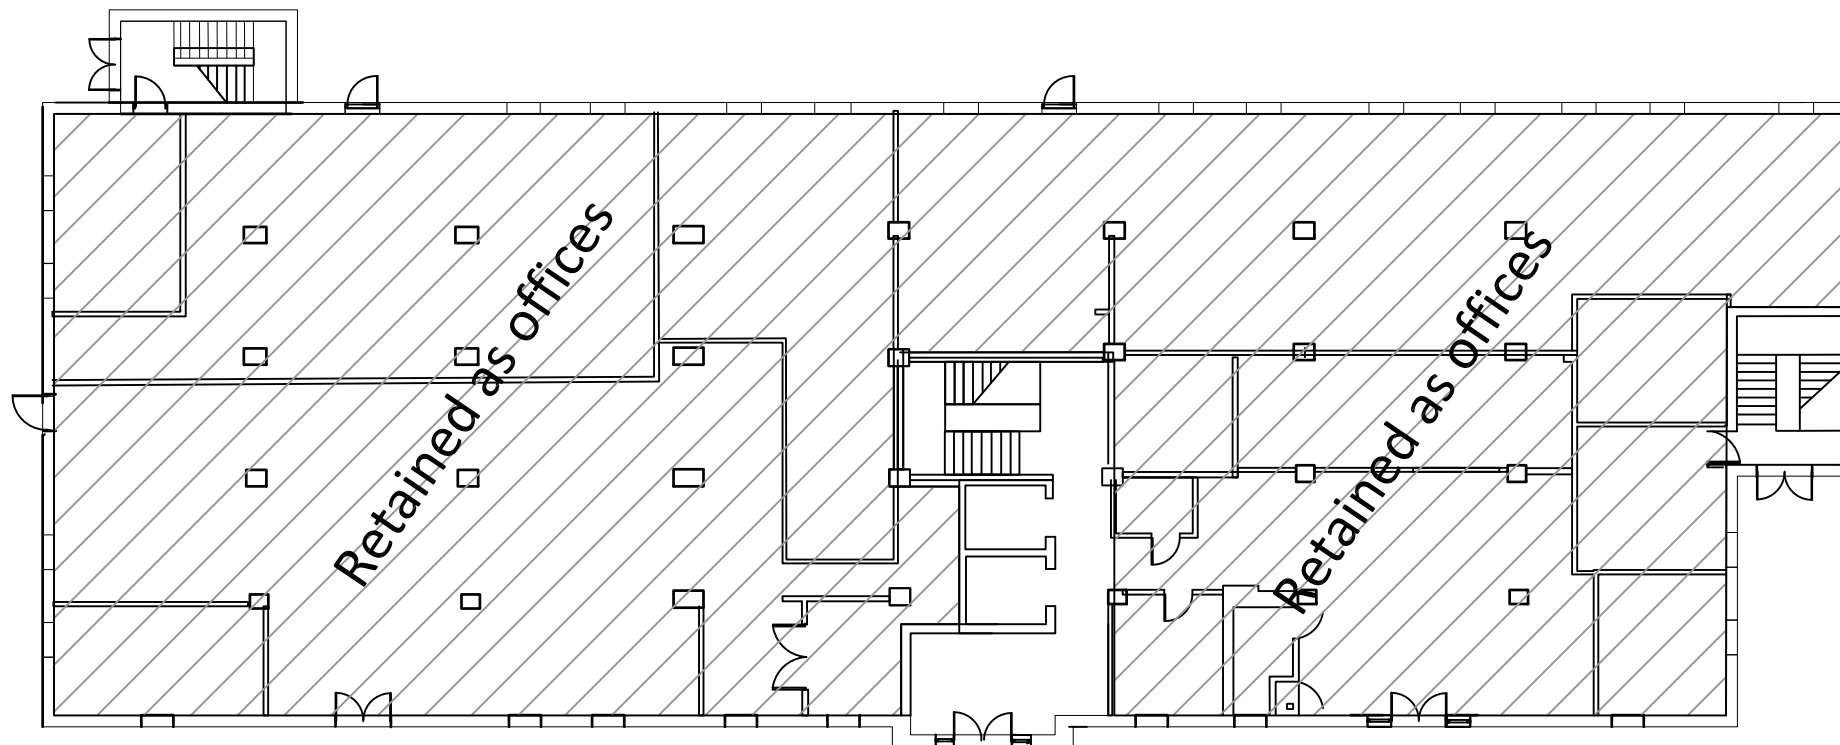


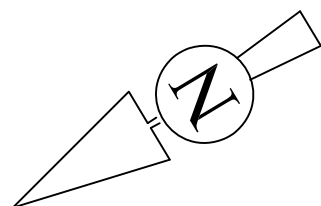

Proposed Ground Floor Plan

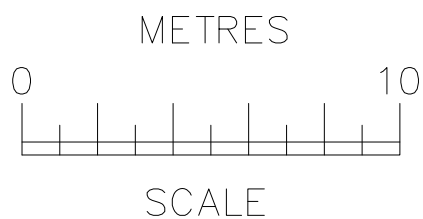

OCC Building A
105 Eade Road
London
N4 1TJ
Tel: (020) 8150 1820
info@ajplans.co.uk

Project: **Dunns House**
St Paul's Road,
Salisbury SP2 7BF

Drawing type:

PROPOSED
Floor Plan

Date: Sep`25

Scale: 1;200 @ A4

Rev.

Dwg. No.

DHS.01.PR.01


Drawn by.

B.W



NOTES

The contractors are to check all the dimensions, levels, drain runs and general condition of the site before works commence a. immediately of any error omissions or discrepancies.

All works are to be carried out in accordance with current Building Regulations, British Standards, Code of Practice and Local Authority Requirements.

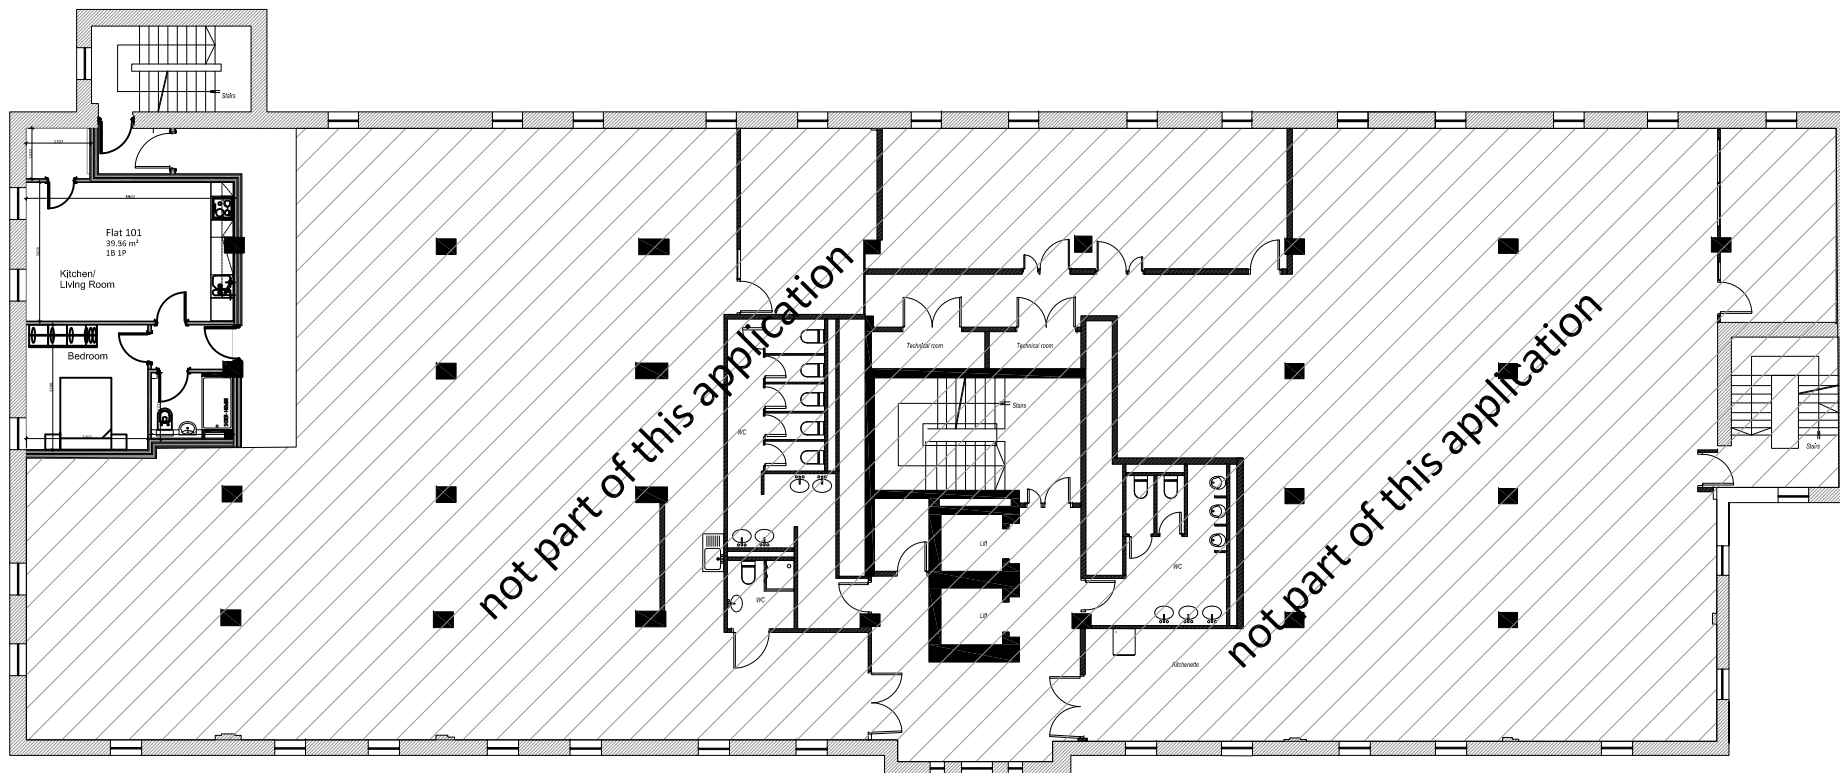

Proposed First Floor Plan

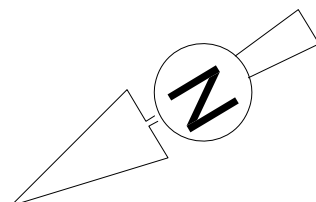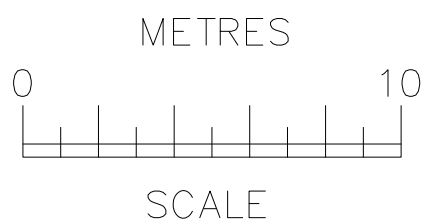

AJ PLANS

OCC, Building A
105 Eade Road
London, N4 1TJ

Tel: (020) 8150 1820
email: info@ajplans.co.uk
web: www.ajplans.co.uk

Project:
Dunns House
St Paul's Road,
Salisbury SP2 7BF

Drawing type:

PROPOSED
Floor Plan

Date: Feb '26

Scale: 1:200 @ A4

Rev.

Dwg. No.


Drawn by.

DHS.01.PR.202



NOTES

The contractors are to check all the dimensions, levels, drain runs and general condition of the site before works commence and immediately of any error omissions or discrepancies.

All works are to be carried out in accordance with current Building Regulations, British Standards, Code of Practice and Local Authority Requirements.

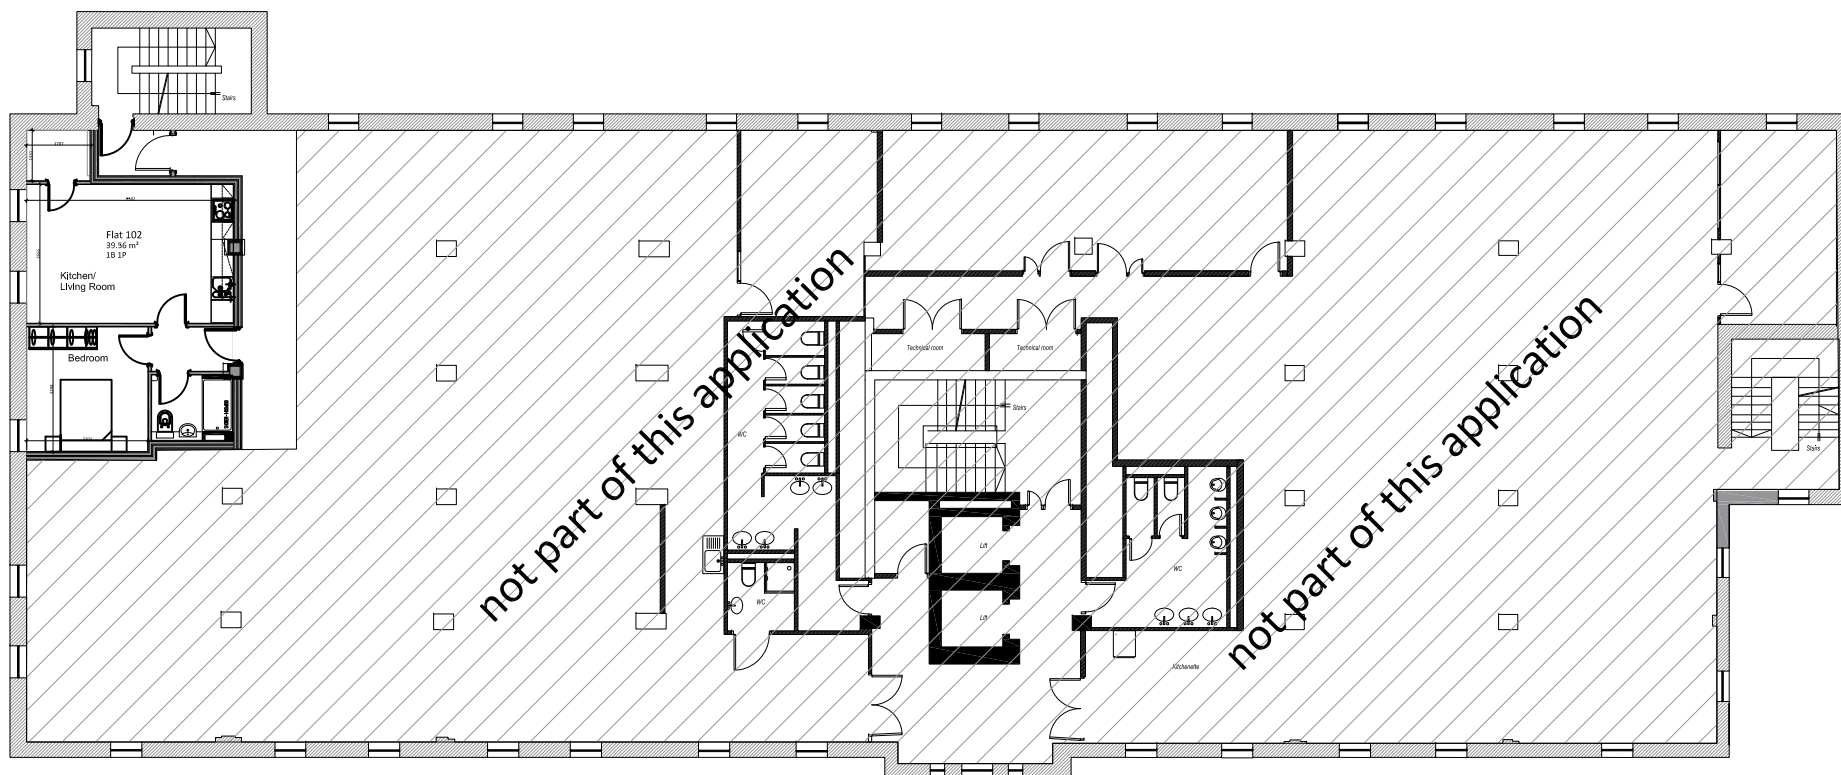

Proposed Second Floor Plan

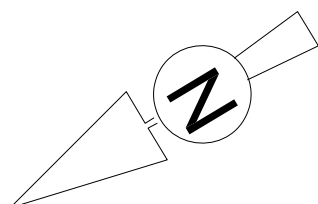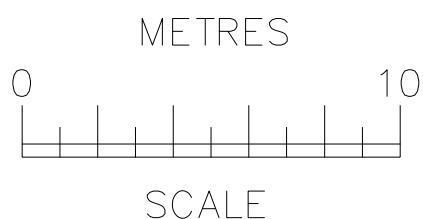

AJ PLANS

OCC, Building A
105 Eade Road
London, N4 1TJ

Tel: (020) 8150 1820
email: info@ajplans.co.uk
web: www.ajplans.co.uk

Project: **Dunns House**
St Paul's Road,
Salisbury SP2 7BF

Drawing type:

PROPOSED
Floor Plan

Date: Feb`26

Scale: 1;200 @ A4

Rev.

Dwg. No.


DHS.01.PR.203

Drawn by.



NOTES

The contractors are to check all the dimensions, levels, drain runs and general condition of the site before works commence and immediately of any error omissions or discrepancies.

All works are to be carried out in accordance with current Building Regulations, British Standards, Code of Practice and Local Authority Requirements.

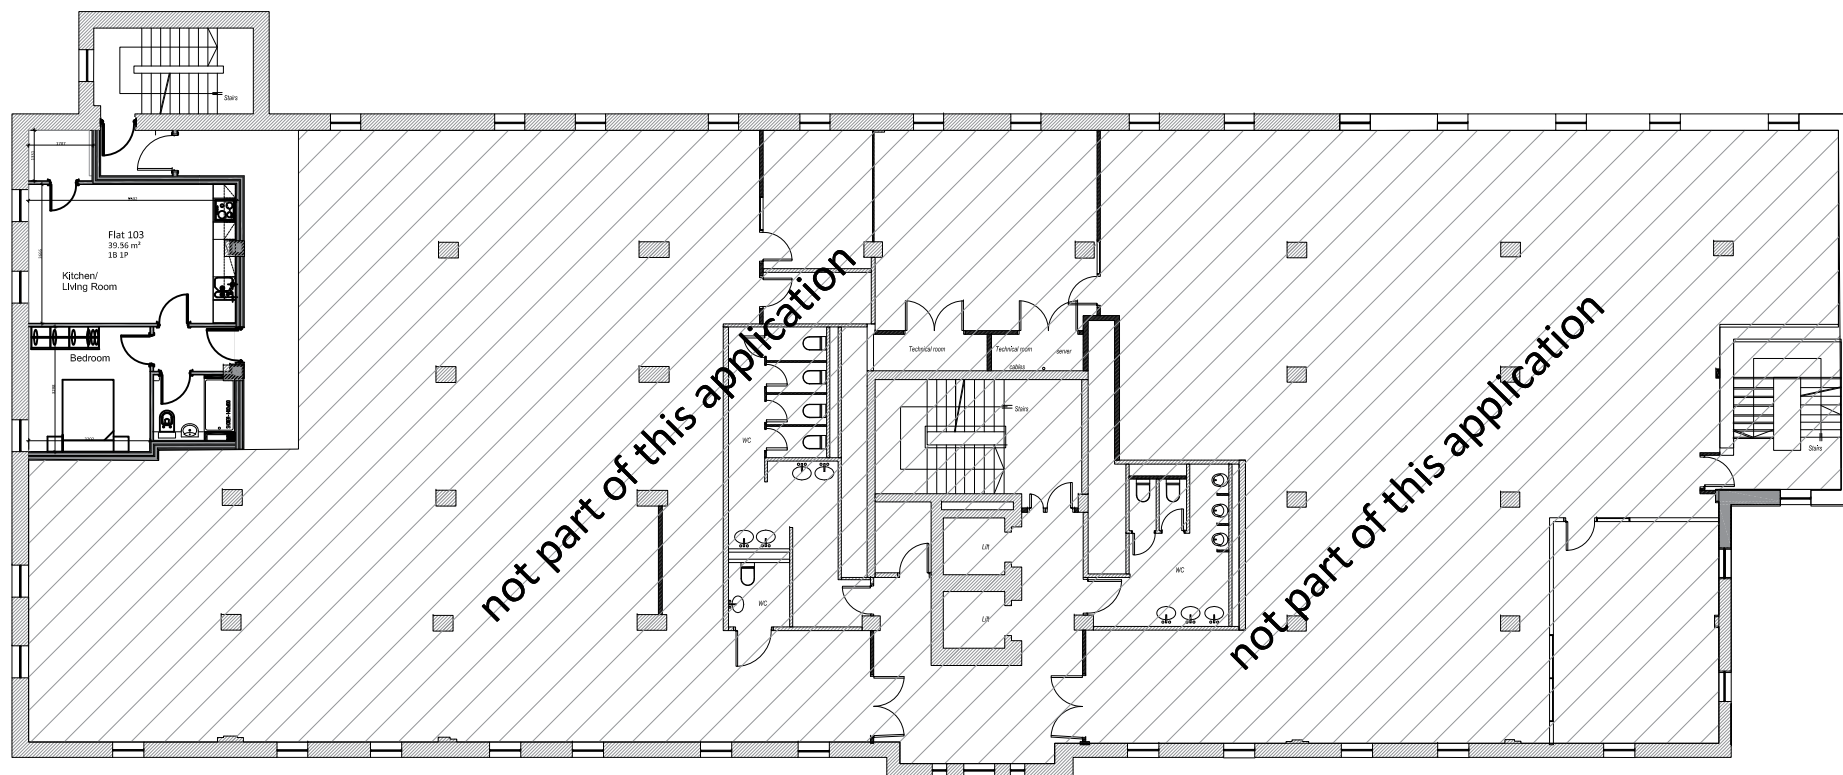

Proposed Third Floor Plan

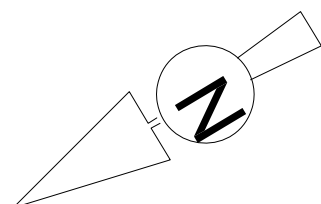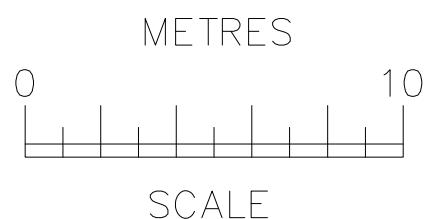

AJ PLANS

*OCC, Building A
105 Eade Road
London, N4 1TJ*

*Tel: (020) 8150 1820
email: info@ajplans.co.uk
web: www.ajplans.co.uk*

**Dunns House
St Paul's Road,
Salisbury SP2 7BF**

Drawing type:

**PROPOSED
Floor Plan**

Date: Feb '26

Scale: 1:200 @ A4

Rev.

Dwg. No.


DHS.01.PR.204

Drawn by.



NOTES

The contractors are to check all the dimensions, levels, drain runs and general condition of the site before works commence and immediately of any error omissions or discrepancies.

All works are to be carried out in accordance with current Building Regulations, British Standards, Code of Practice and Local Authority Requirements.

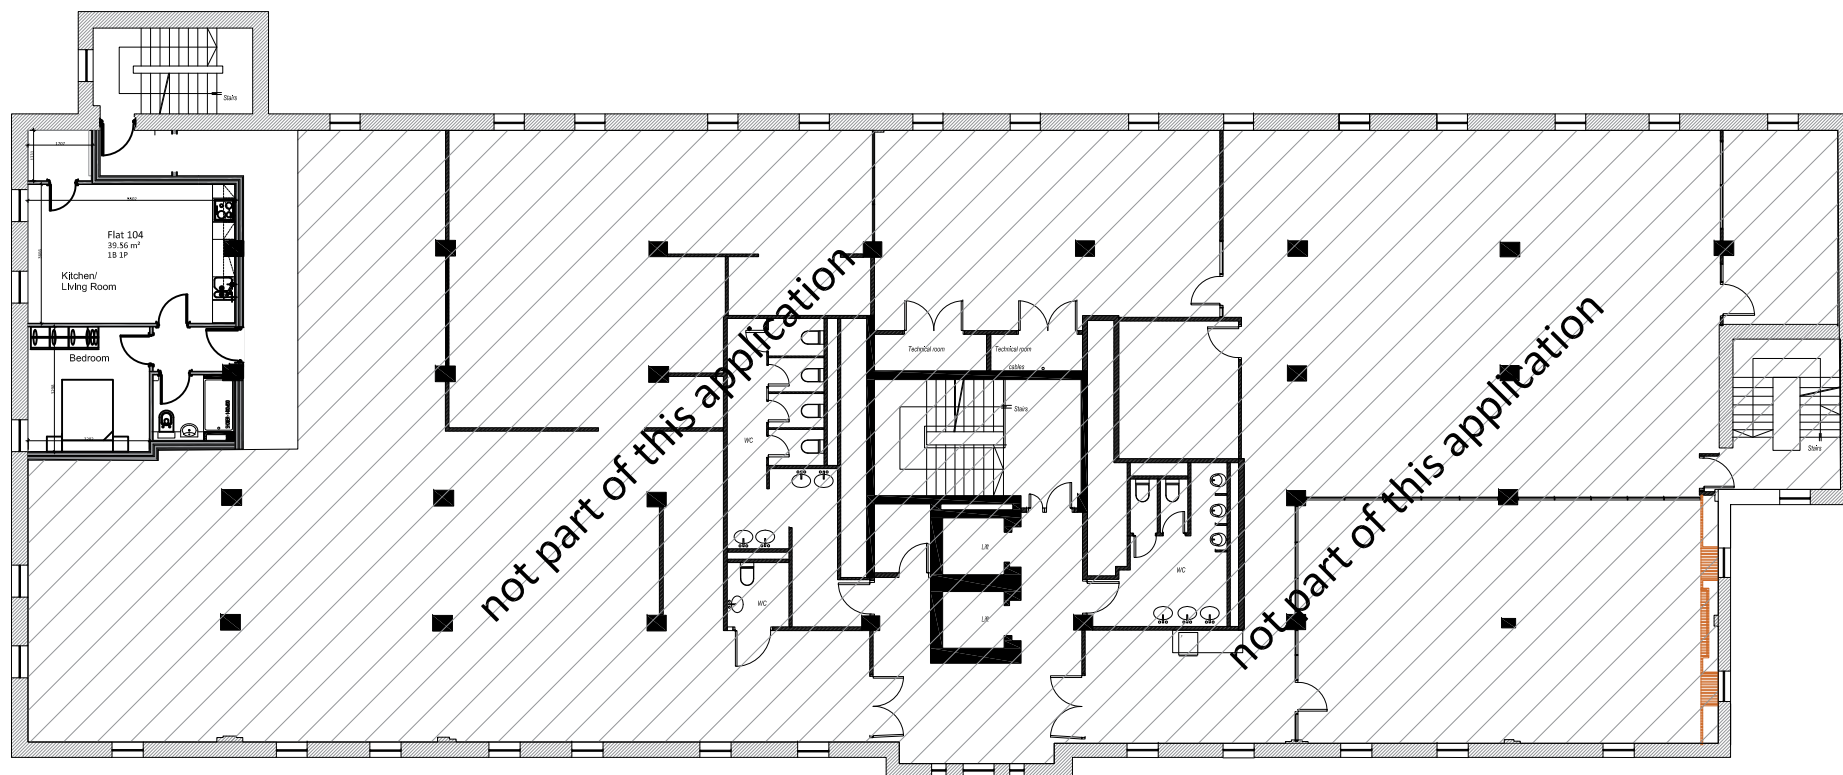

Proposed Fourth Floor Plan

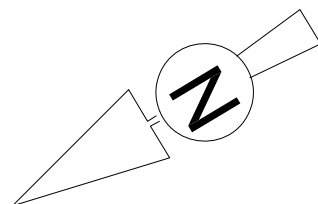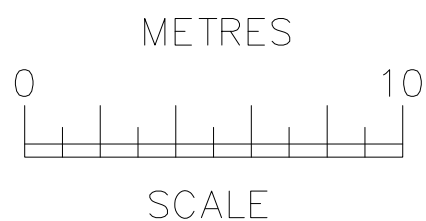

AJ PLANS

*OCC, Building A
105 Eade Road
London, N4 1TJ*

*Tel: (020) 8150 1820
email: info@ajplans.co.uk
web: www.ajplans.co.uk*

**Dunns House
St Paul's Road,
Salisbury SP2 7BF**

Drawing type:

**PROPOSED
Floor Plan**

Date: Feb'26

Scale: 1:200 @ A4

Rev.

Dwg. No.

Drawn by.

DHS.01.PR.205

NOTES

The contractors are to check all the dimensions, levels, drain runs and general condition of the site before works commence and immediately of any error omissions or discrepancies.



All works are to be carried out in accordance with current Building Regulations, British Standards, Code of Practice and Local Authority Requirements.



Left - Side Elevation





Right - Side Elevation

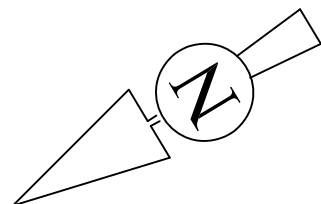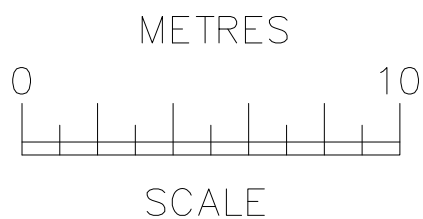

 AJ PLANS	OCC Building A 105 Eade Road London N4 1TJ Tel: (020) 8150 1820 info@ajplans.co.uk			Drawing type: PROPOSED Elevations (no changes)	
	Date: Sep`25	Scale: 1;200 @ A4	Rev.	Dwg. No. DHS.01.PR.06	
Project: Dunns House St Paul's Road, Salisbury SP2 7BF		Drawn by: B.W		NOTES The contractors are to check all the dimensions, levels, drain runs and general condition of the site before works commence a. immediately of any error omissions or discrepancies. All works are to be carried out in accordance with current Building Regulations, British Standards, Code of Practice and Local Authority Requirements.	



Front Elevation

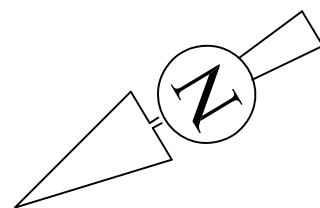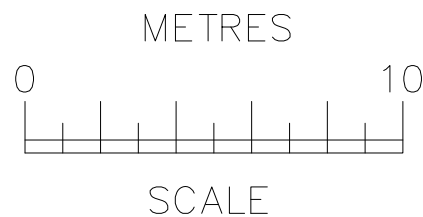



OCC Building A
105 Eade Road
London
N4 1TJ
Tel: (020) 8150 1820
info@ajplans.co.uk

Project: **Dunns House**
St Paul's Road,
Salisbury SP2 7BF

Drawing type:		PROPOSED		
		Elevation (no changes)		
Date:	Sep`25	Scale:	1;200 @ A4	Rev.
Dwg. No.		Drawn by.		
DHS.01.PR.07		B.W		
<u>NOTES</u> The contractors are to check all the dimensions, levels, drain runs and general condition of the site before works commence a. immediately of any error omissions or discrepancies. All works are to be carried out in accordance with current Building Regulations, British Standards, Code of Practice and Local Authority Requirements.				



Rear Elevation

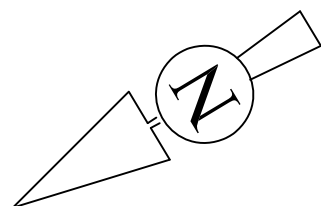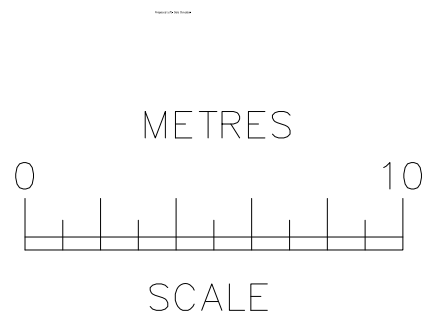

OCC Building A
105 Eade Road
London
N4 1TJ
Tel: (020) 8150 1820
info@ajplans.co.uk

Project: **Dunns House**
St Paul's Road,
Salisbury SP2 7BF

Drawing type:
PROPOSED
 (no changes)Elevation

Date: Sep`25	Scale: 1;200 @ A4	Rev.
Dwg. No. DHS.01.PR.08	Drawn by. B.W	

NOTES
 The contractors are to check all the dimensions, levels, drain runs and general condition of the site before works commence a. immediately of any error omissions or discrepancies.

All works are to be carried out in accordance with current Building Regulations, British Standards, Code of Practice and Local Authority Requirements.



4 Space Secured enclosed
N17 BDS Cycle Shelter &
Sheffield Bike Stands,



Bins, 2x 1100L bin,
 1x Refuse &
 1x Recycle bins

 Parking spaces

 Site



OCC Building A
105 Eade Road
London
N4 1TJ
Tel: (020) 8150 1820
info@ajplans.co.uk

Project: **Dunns House**
St Paul's Road,
Salisbury SP2 7BF

NOTES
 The contractors are to check all the dimensions, levels, drain runs and general condition of the site before works commence and immediately of any error omissions or discrepancies.

All works are to be carried out in accordance with current Building Regulations, British Standards, Code of Practice and Local Authority Requirements.

Drawing type: Proposed Site plan		
Date: Mar '26	Scale: 1:500 @ A4	Rev.
Dwg. No. DHS.01.PR.SP.204	Drawn by: B.W	