

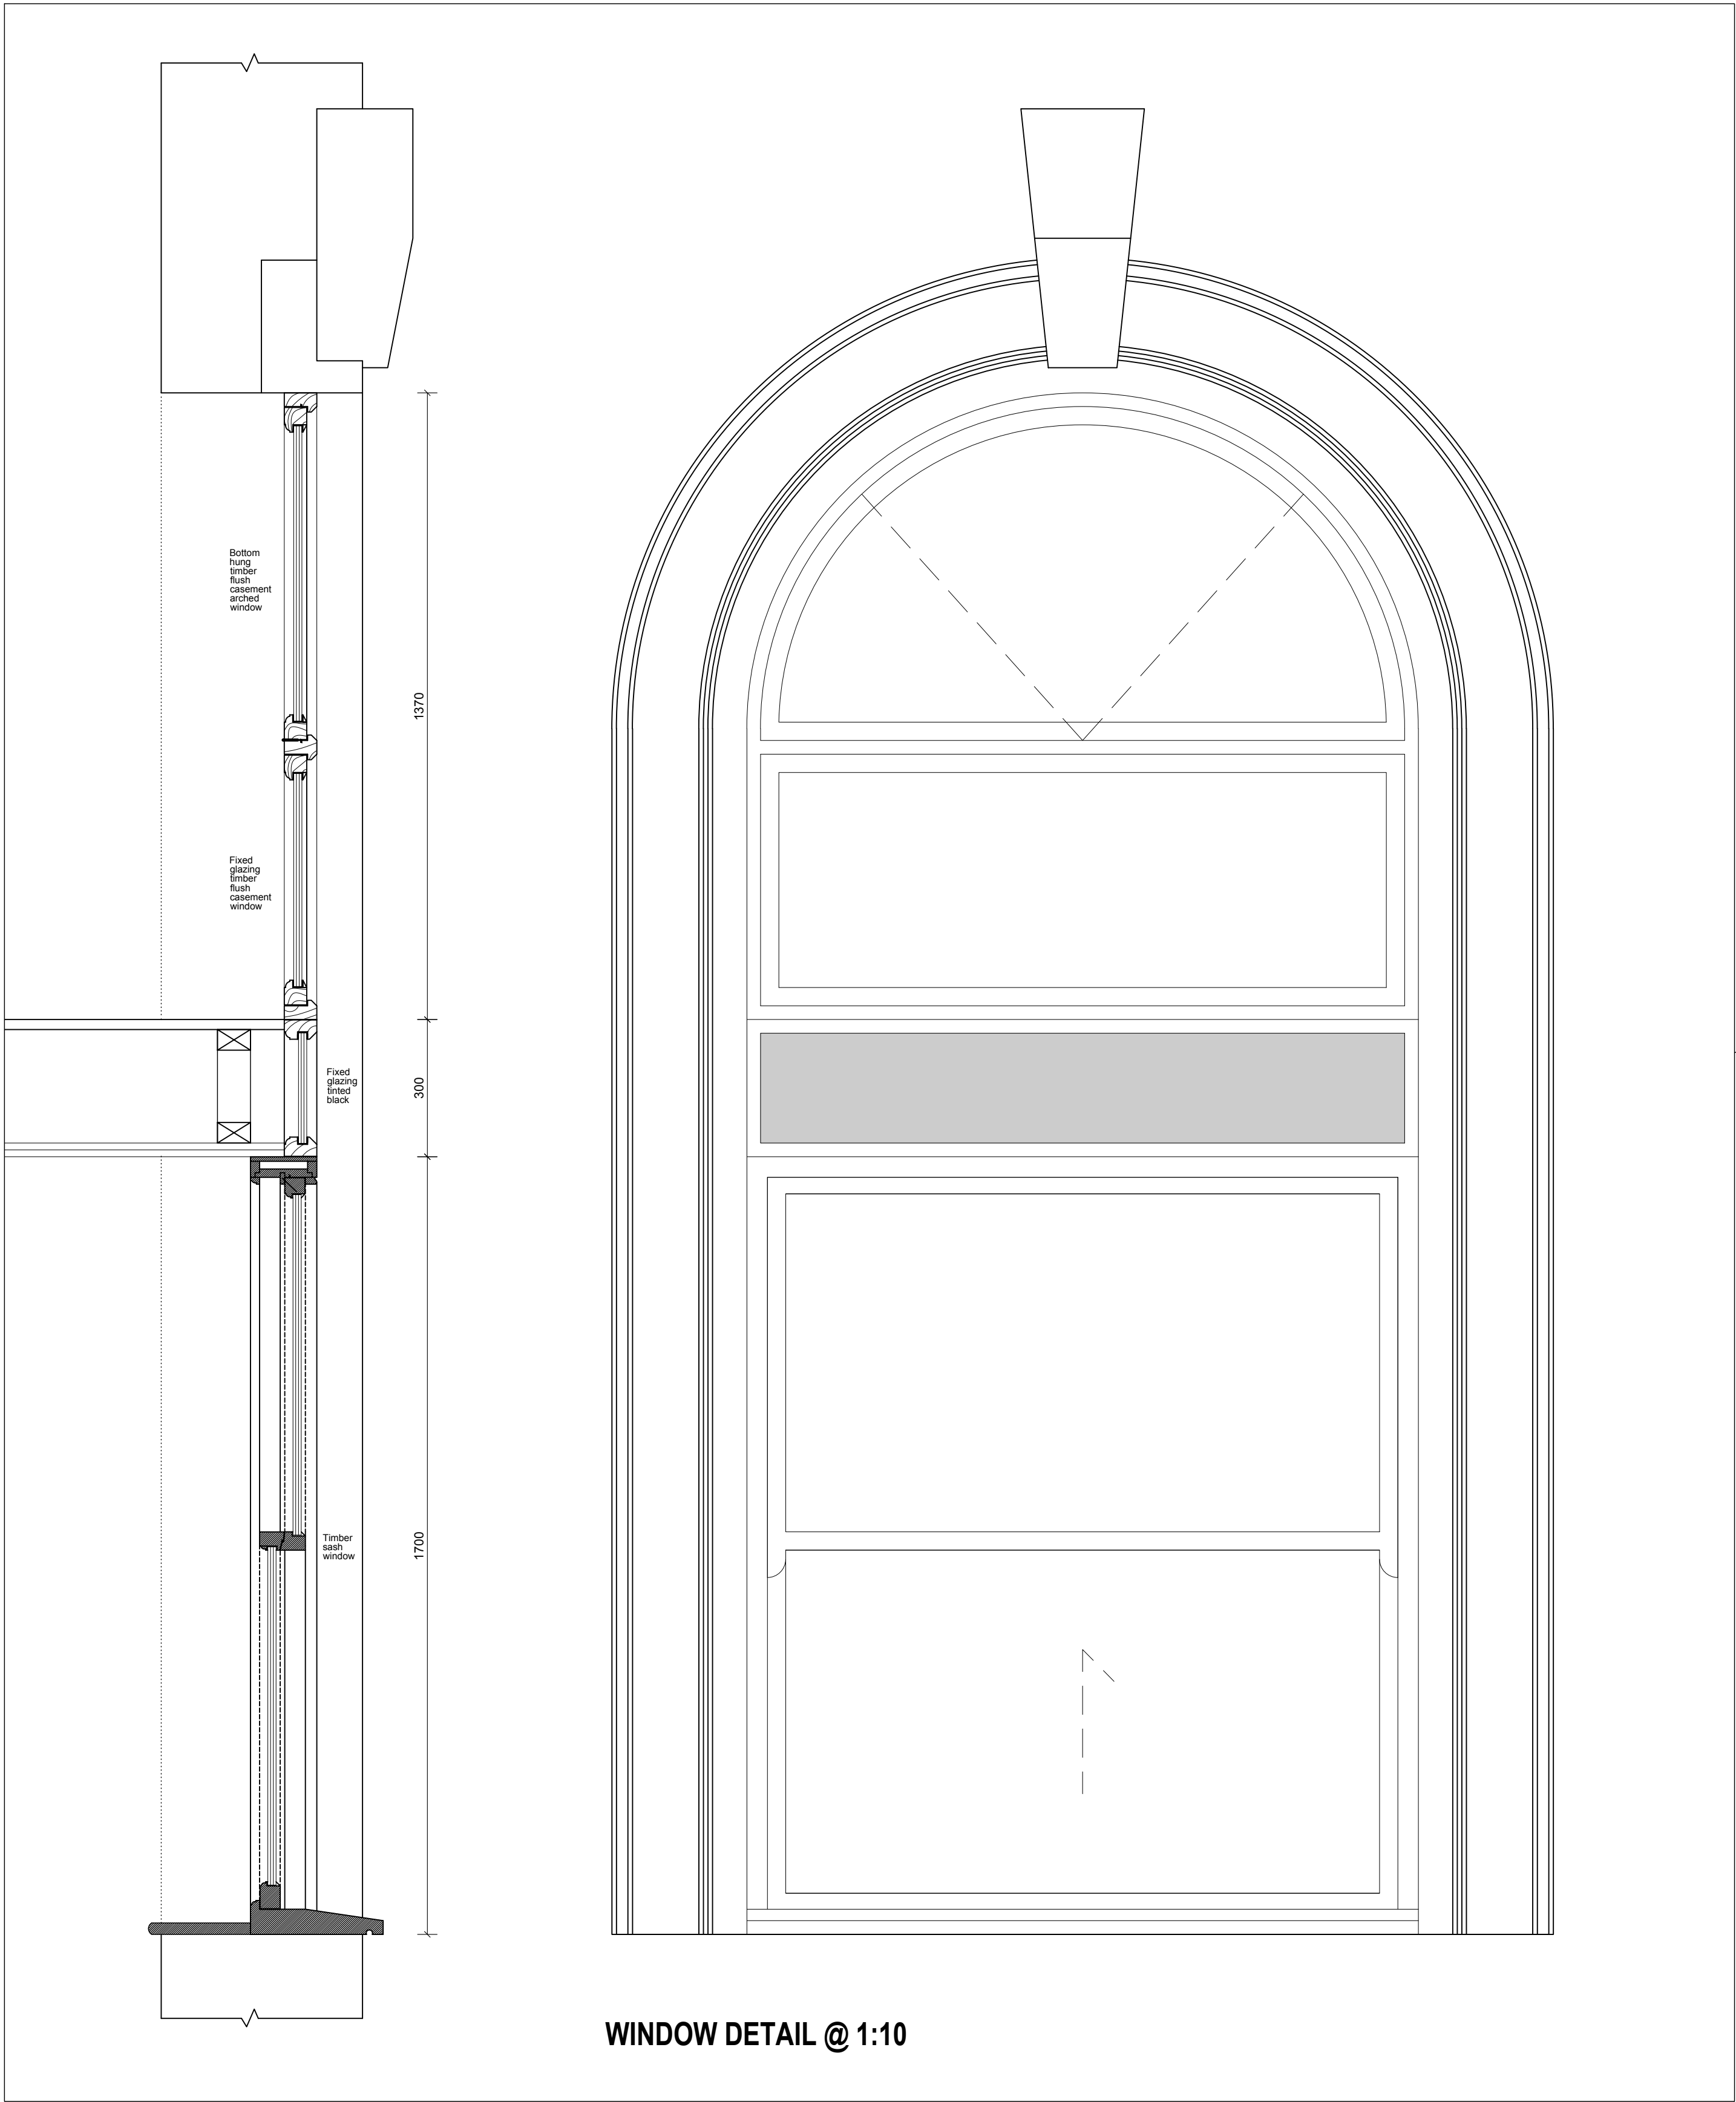


 

WINDOW DETAIL @ 1:10

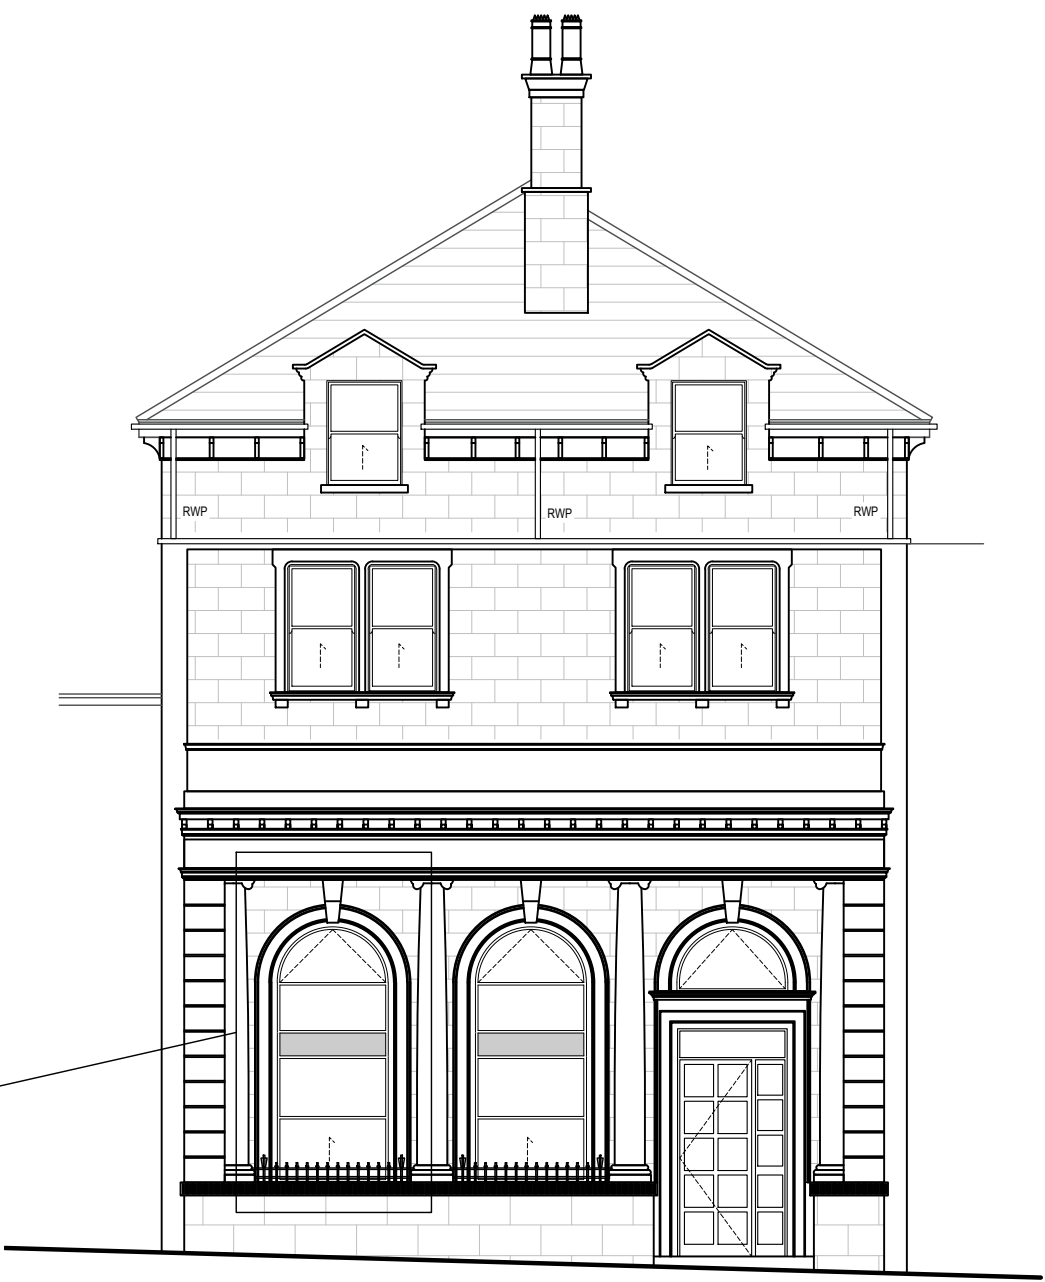

FRONT ELEVATION @ 1:100

|                                                                 |             |      |
|-----------------------------------------------------------------|-------------|------|
|                                                                 |             |      |
|                                                                 |             |      |
| REVISIONS                                                       |             | DATE |
| CLIENT: MP2 DEVELOPMENTS LTD                                    |             |      |
| PROJECT: WORKS AT: 2 MARKET PLACE CHIPPENHAM WILTSHIRE SN15 3HE |             |      |
| TITLE: PROPOSED FRONT WINDOW DETAIL                             |             |      |
| DRAWN: JA                                                       | SCALE: @ A1 |      |
| CHECKED: -                                                      | 1:10        |      |
| DATE: MAR 26                                                    | 1:20        |      |
| DRG No: AA/25/23/25                                             | REV: -      |      |

Armstrong  
architecture

THE OLD BAKEHOUSE, 21 TIMBER STREET,  
CHIPPENHAM, WILTSHIRE, SN15 3BS  
01245 404 004 info@armstrongarchitecture.co.uk