





Proposed Side Elevation
Scale 1:100

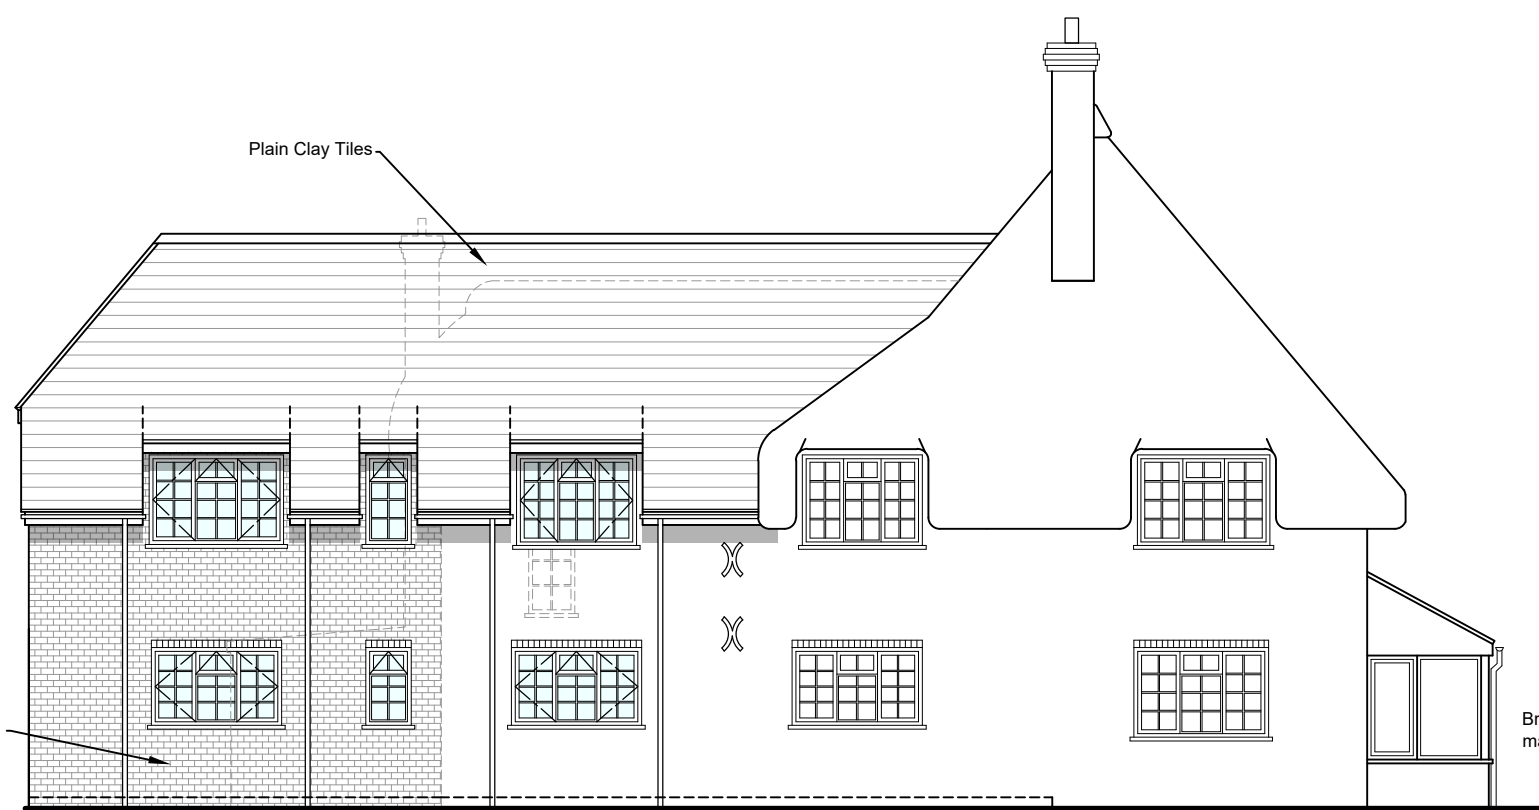


Proposed Side Elevation
Scale 1:100

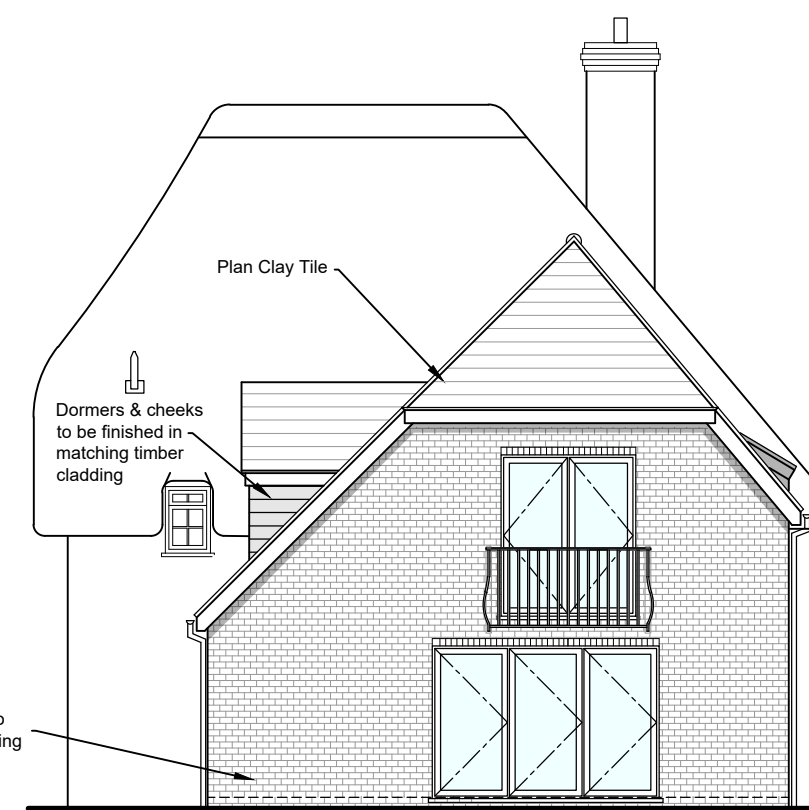


Proposed Rear Elevation
Scale 1:100




Proposed Front Elevation
Scale 1:100

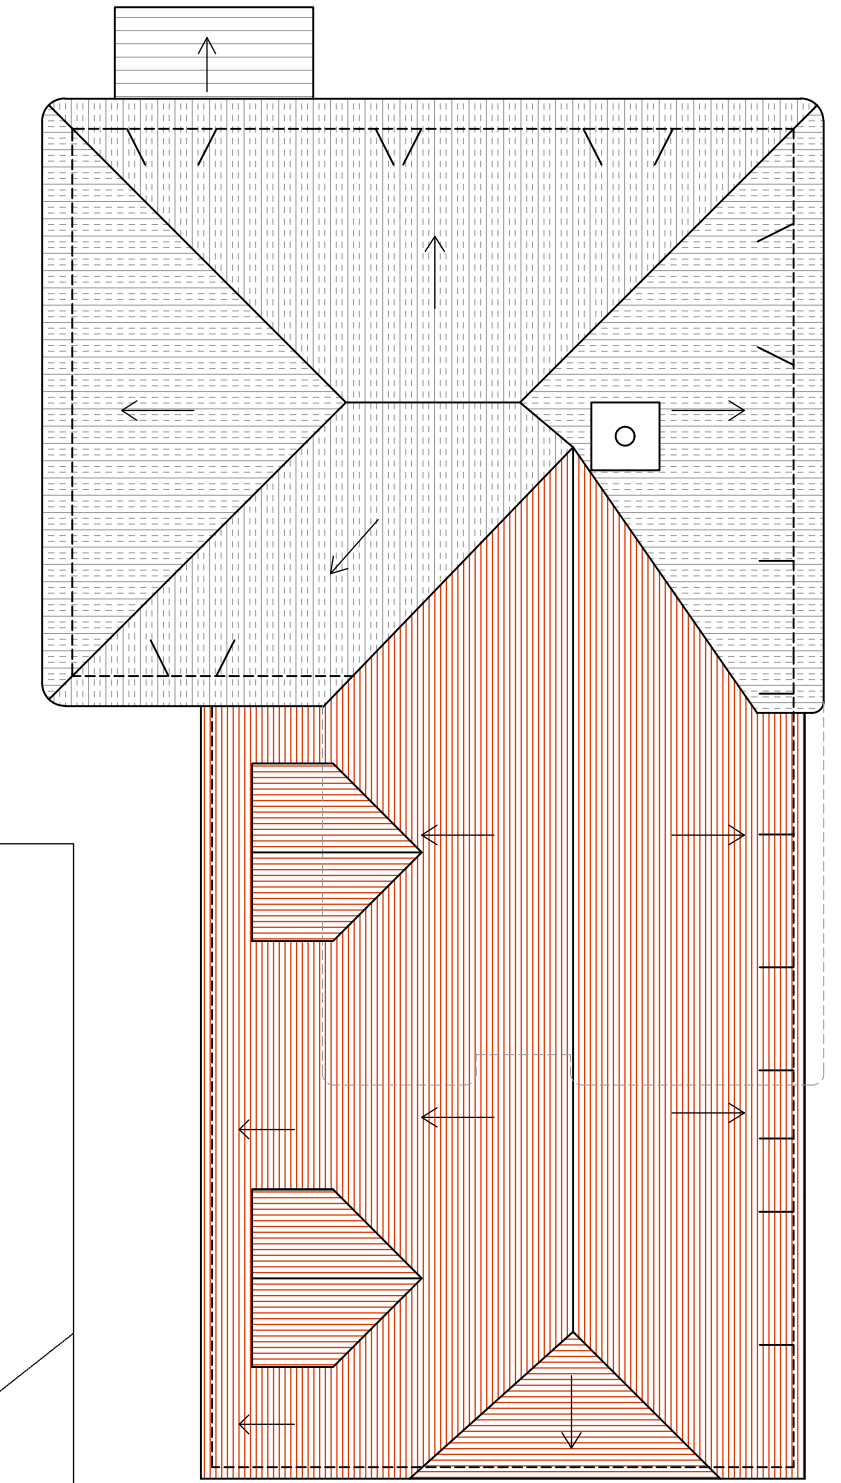

Proposed Roof Plan
Scale 1:100

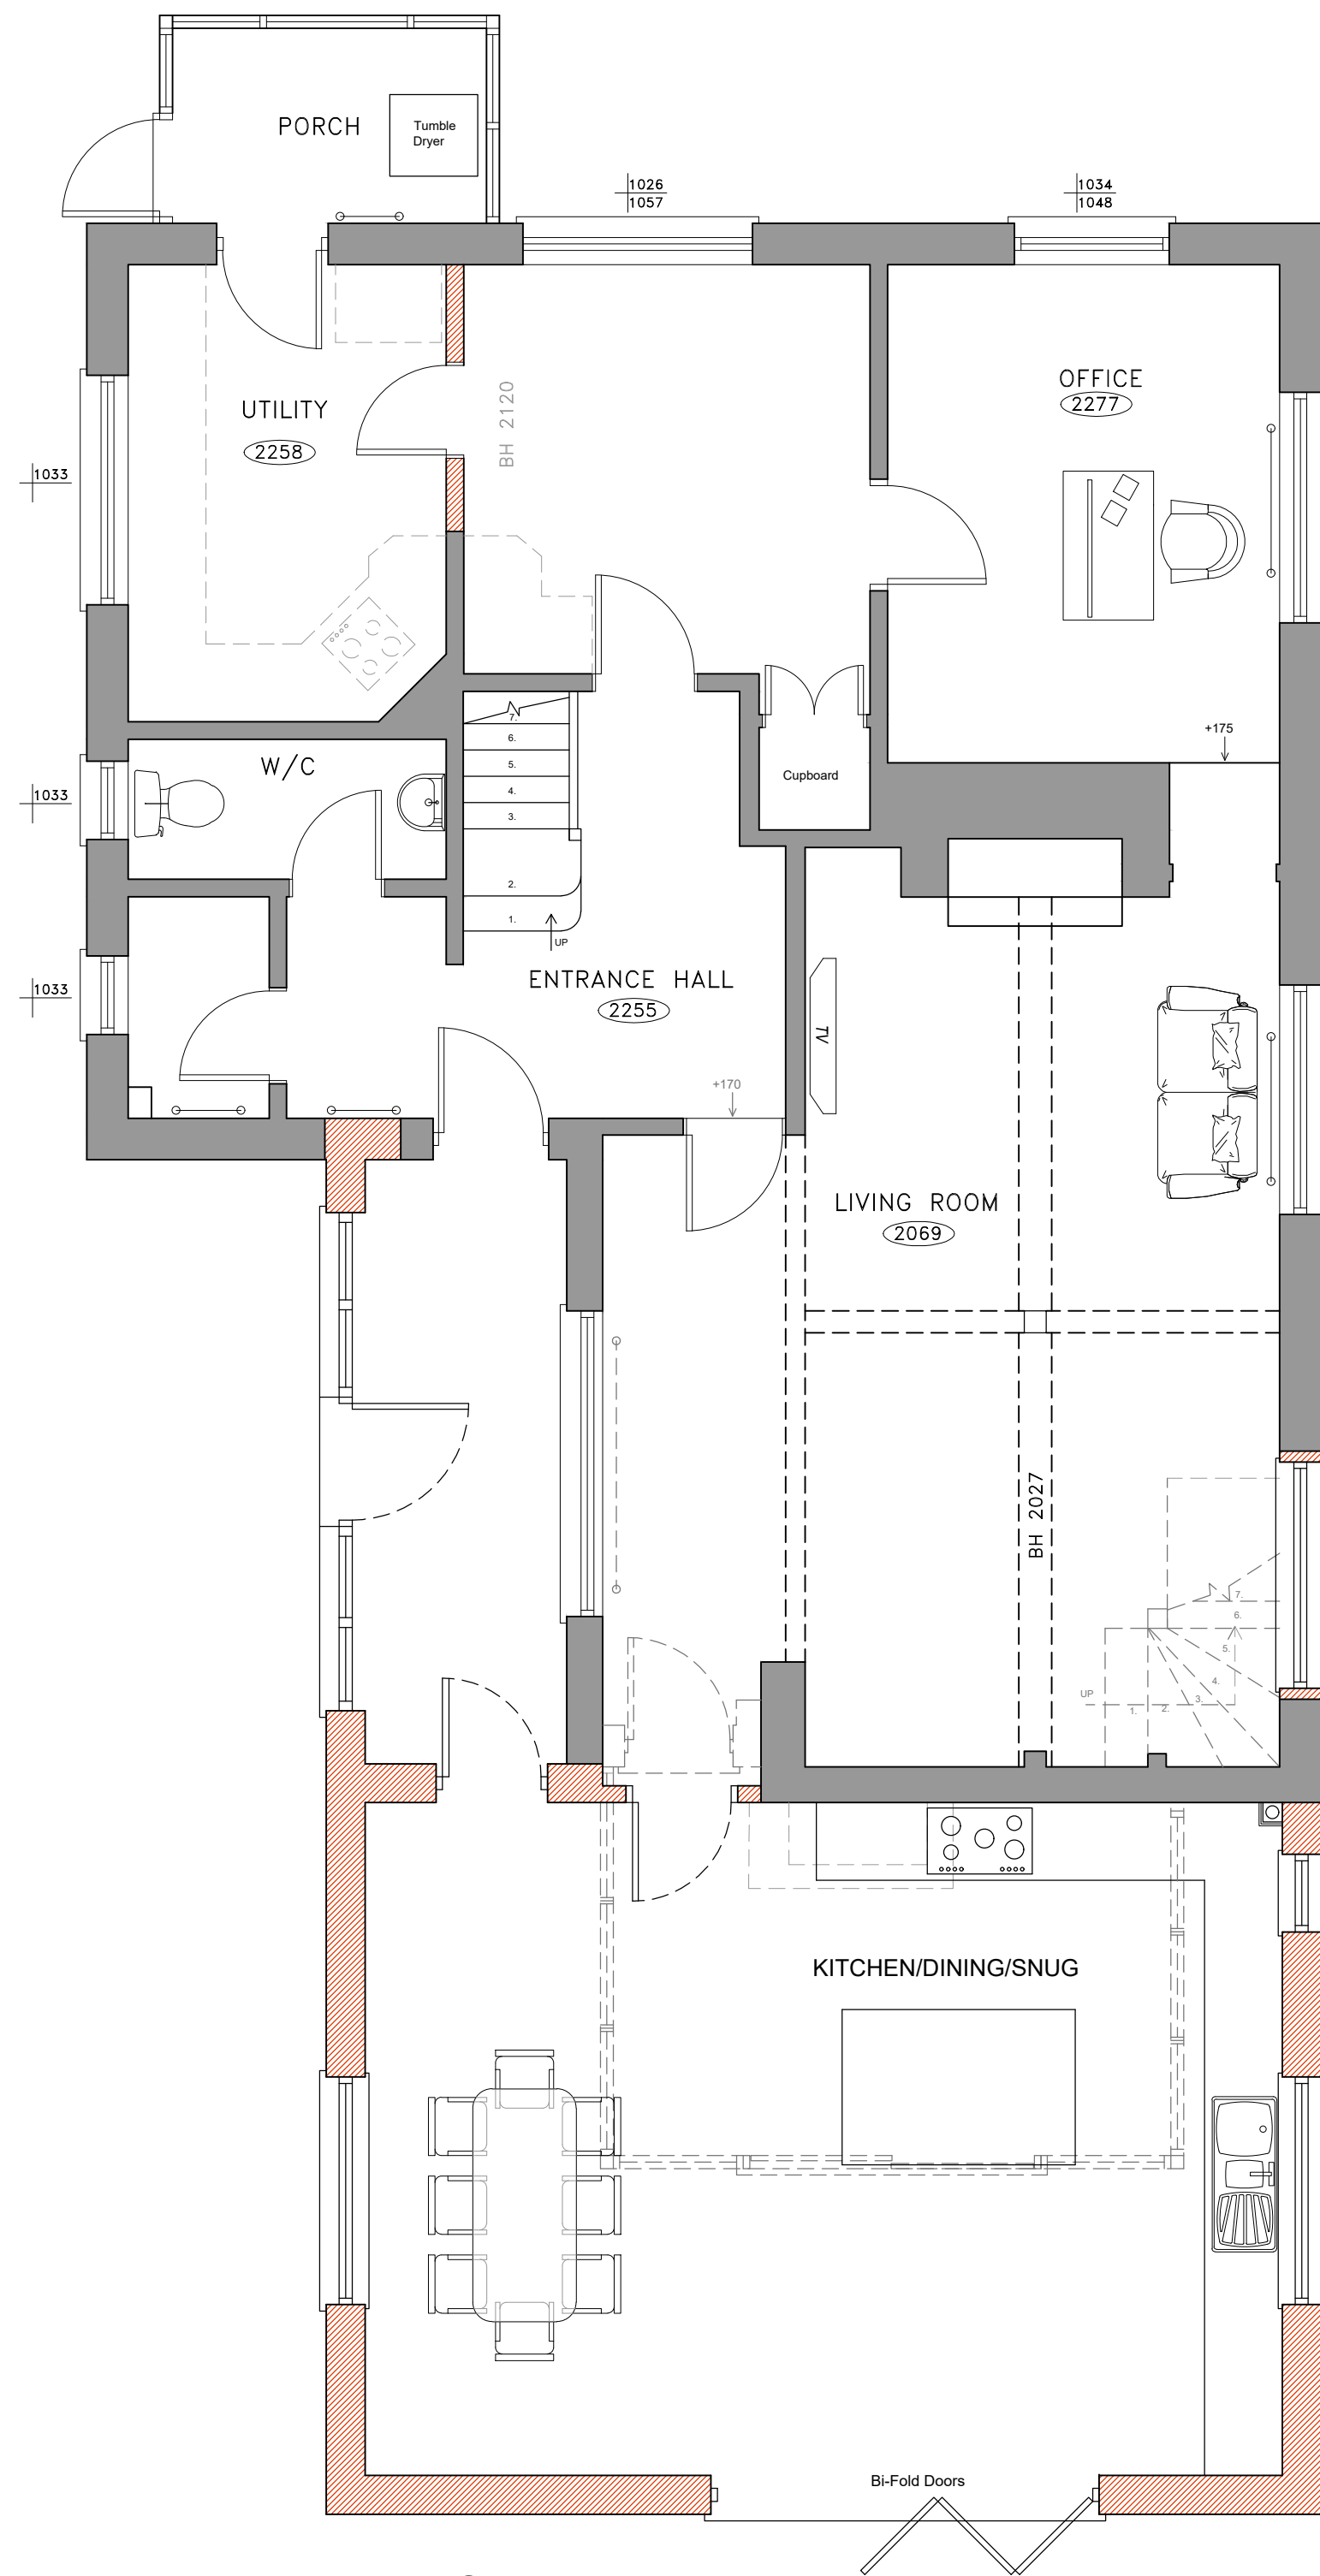


Proposed Ground Floor
Scale 1:50

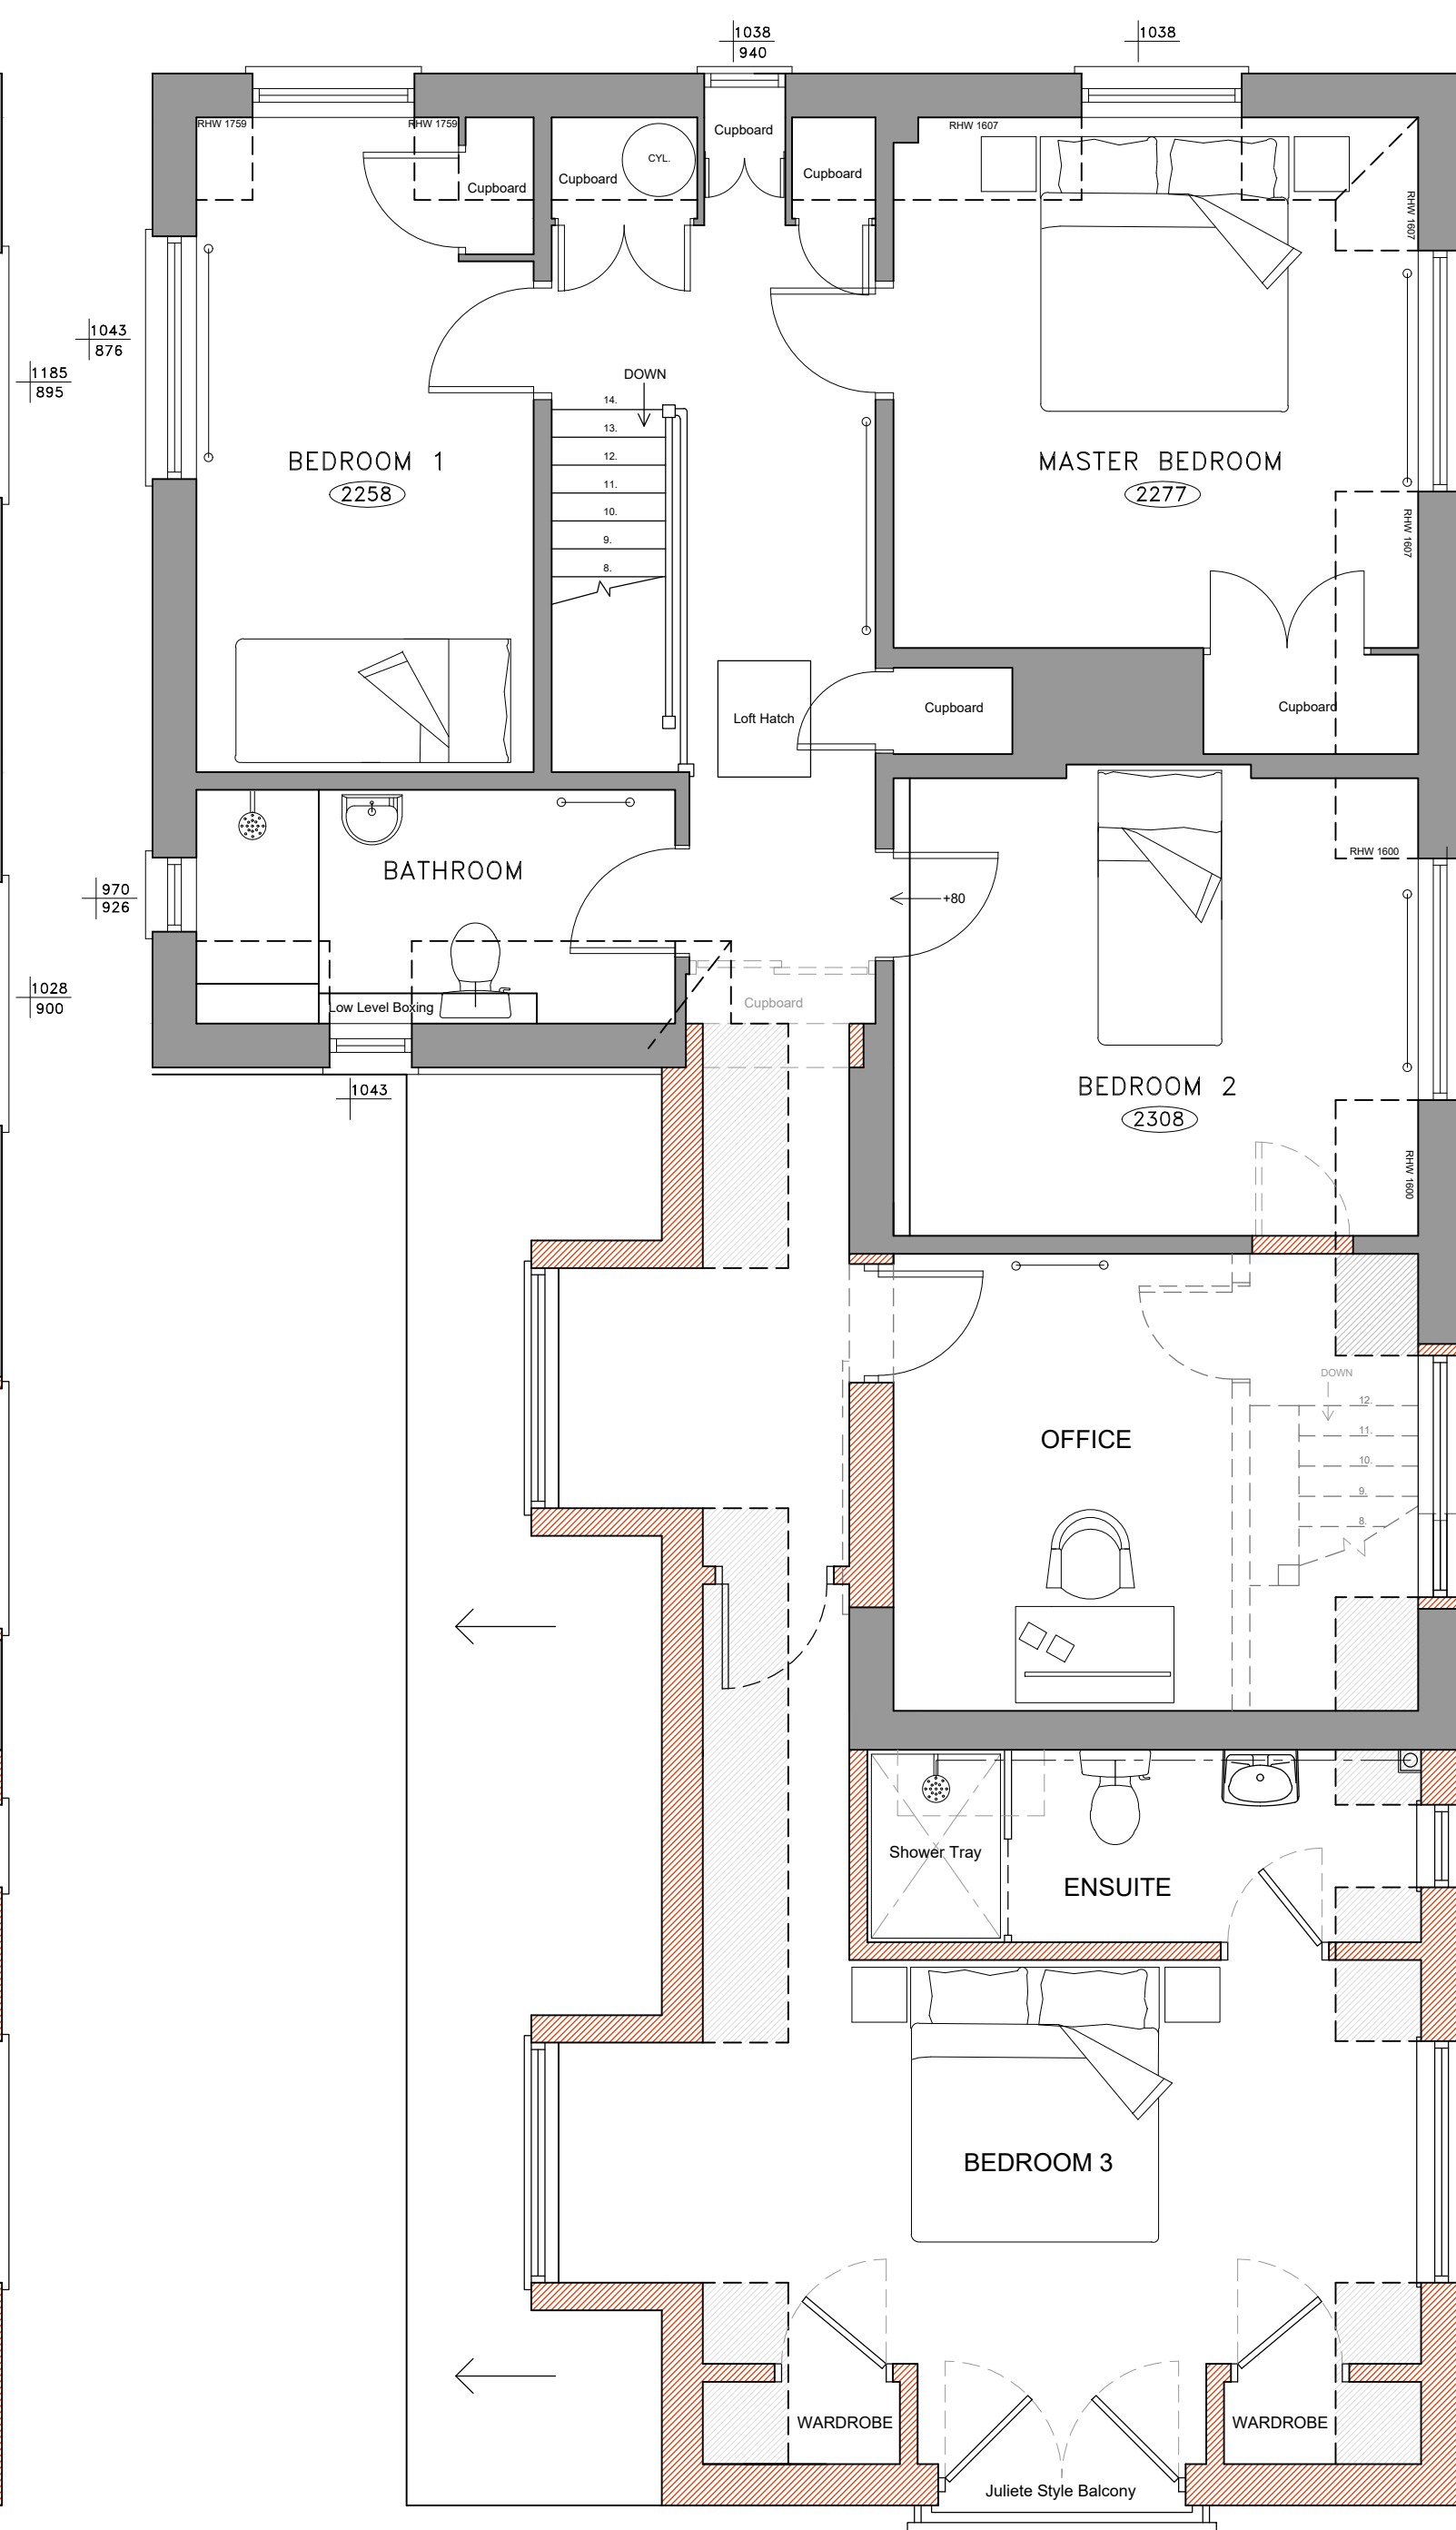


Proposed First Floor
Scale 1:50




Proposed Block Plan
Scale 1:500

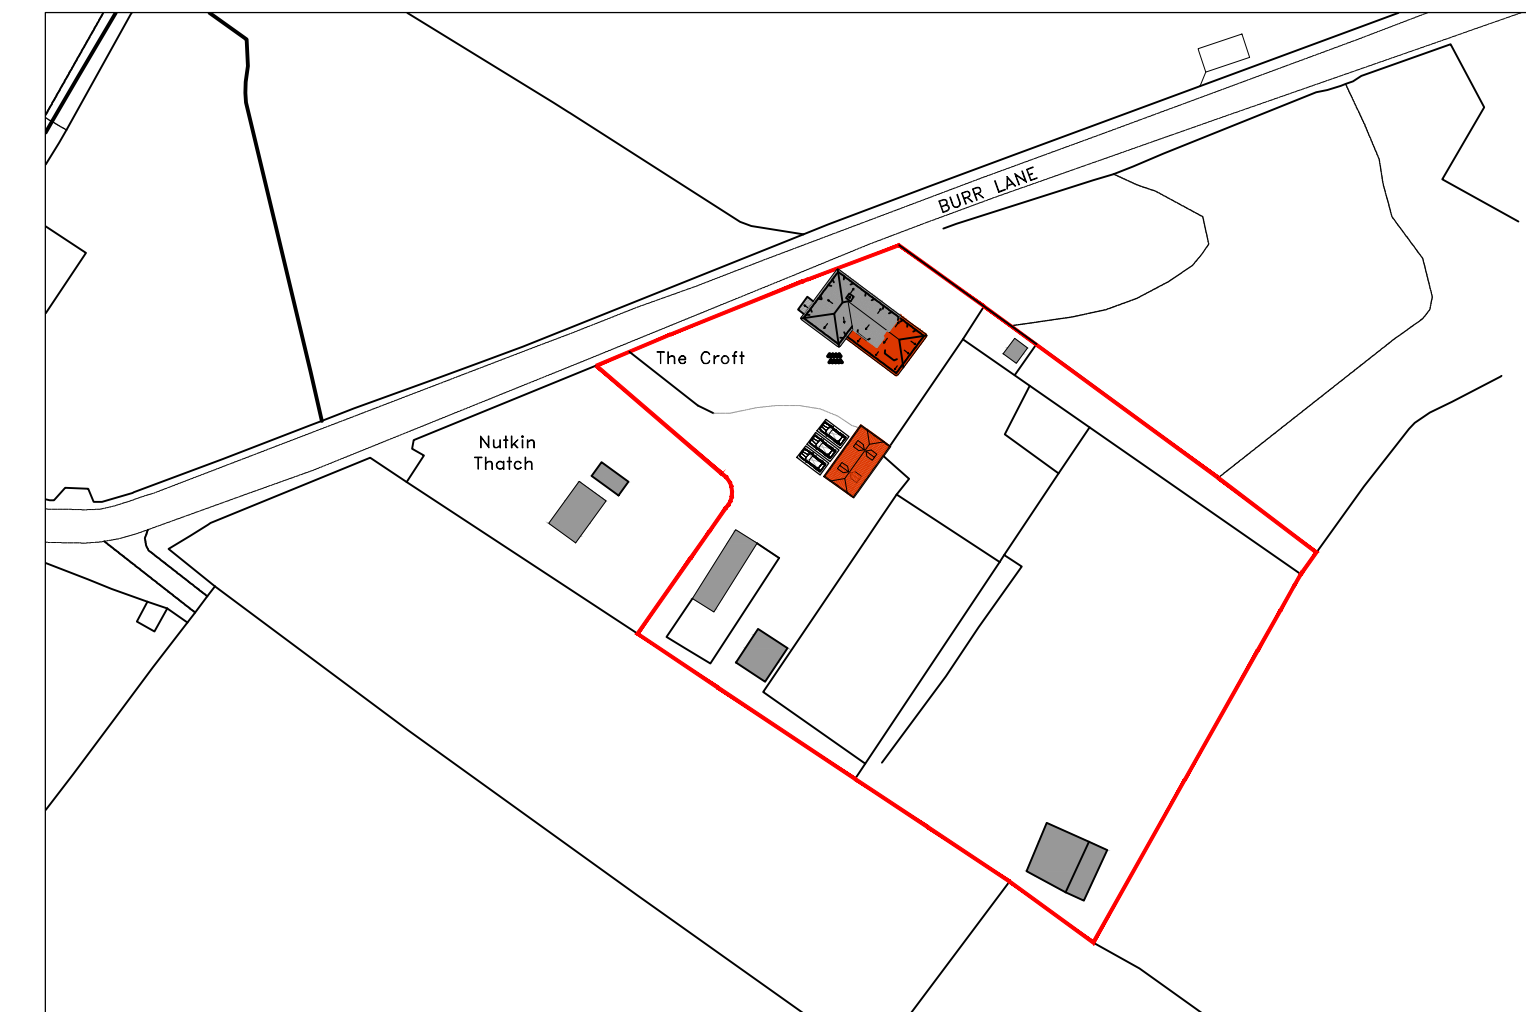

Proposed Location Plan
Scale 1:1250

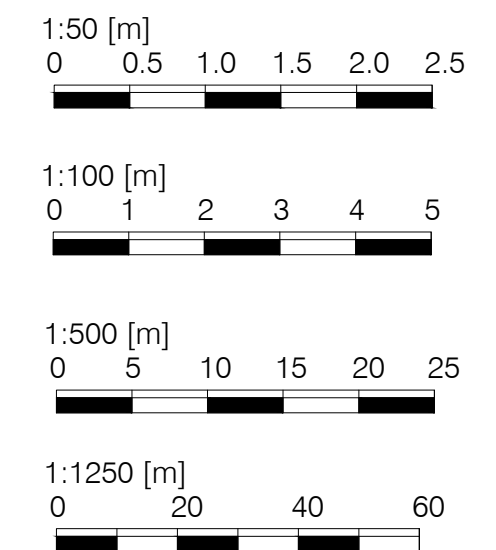

Drawing for planning purposes only.
Not to be used for construction.

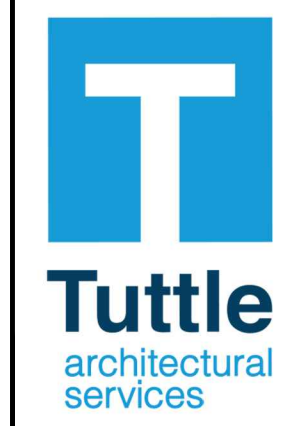

Tuttle
architectural
services

Ground Floor
6 Pelhams Court
Marlborough
Wiltshire SN8 2AG

T. 01672 518 278
E. info@tuttlearchserv.co.uk
F. facebook.com/tuttlearchserv
W. tuttlearchserv.co.uk

Job Title
Proposed Two Storey Rear Extension and Associated Internal Alterations. Proposed New Three Bay Garage with Accommodation Office/Over @ The Croft, Burr Lane, Shalbourne, Wiltshire, SN8 3PT

Mr & Mrs Hookway

Drawing Title
Proposed Floor Plans, Elevations & Roof Plan

DRAWING NUMBER				REV
The Croft - Proposed 11				F
REVISIONS				
Rev A - Amendments following client comments				
Rev B - Thatched roof changed to tile				
Rev C - Dormer additions				
Rev D - Amendments to entrance				
Rev E - Amendments to client comments				
Rev F - Amendments to client comments				
SCALE	DATE	DRAWN BY	PAPER SIZE	JOB No.
As Indicated	DEC 2025	CS/MCW	A1	1245