


BUILDING 1


REAR ELEVATION (NORTH)

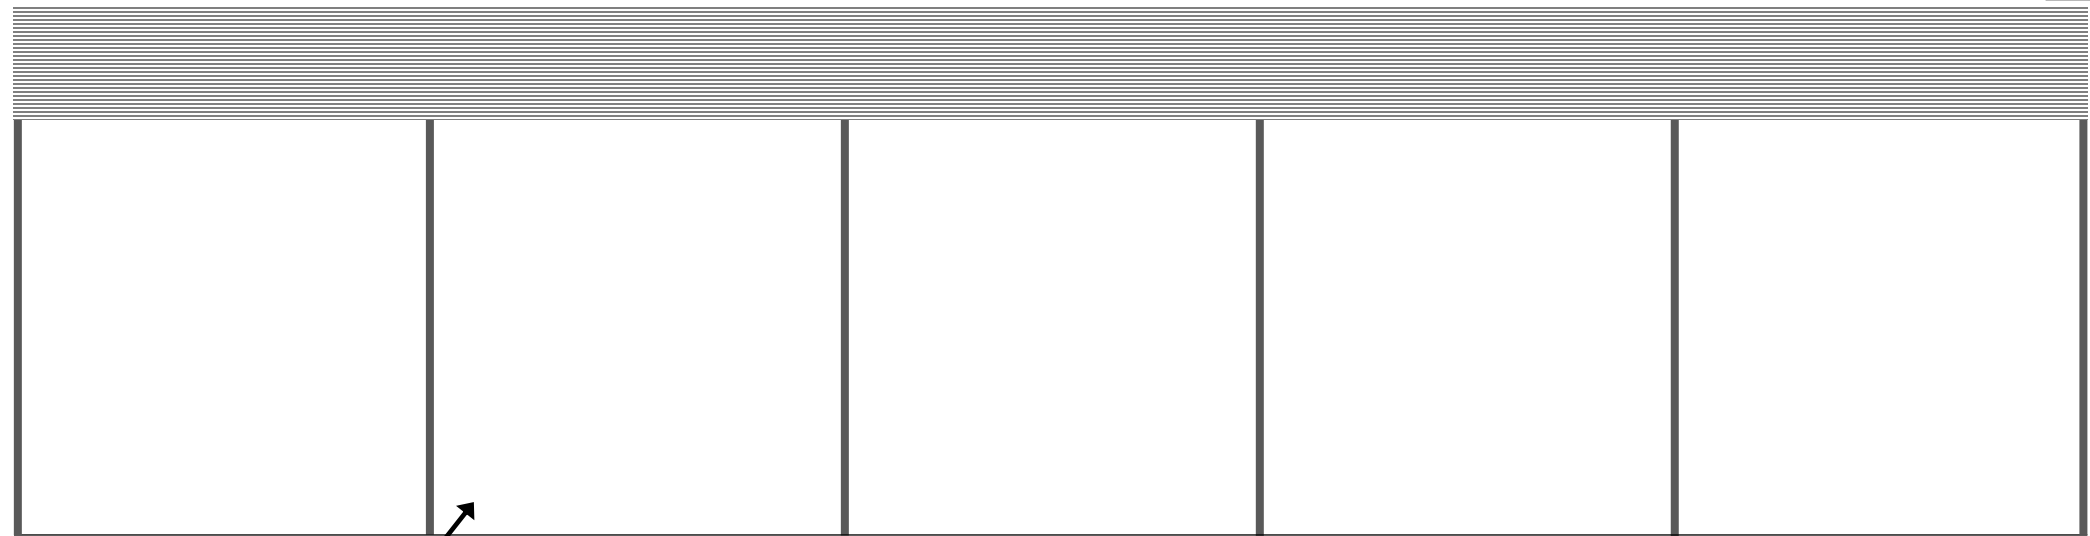

GREY FIBRE CEMENT
PANEL ROOF

STEEL STANCHIONS

FRONT ELEVATION (SOUTH)

 

18 FT
(5.5 M)

90 FT (27.43 M)

PROJECT
Prior Approval for
an agricultural
building at:

Aquetong Farm
Lea
Malmesbury
Wiltshire
SN16 9PE

PROPOSED
ELEVATIONS
1 OF 2
SCALE 1:100 @ A3

0m 1m 2m 3m 4m 5m

webbpaton