




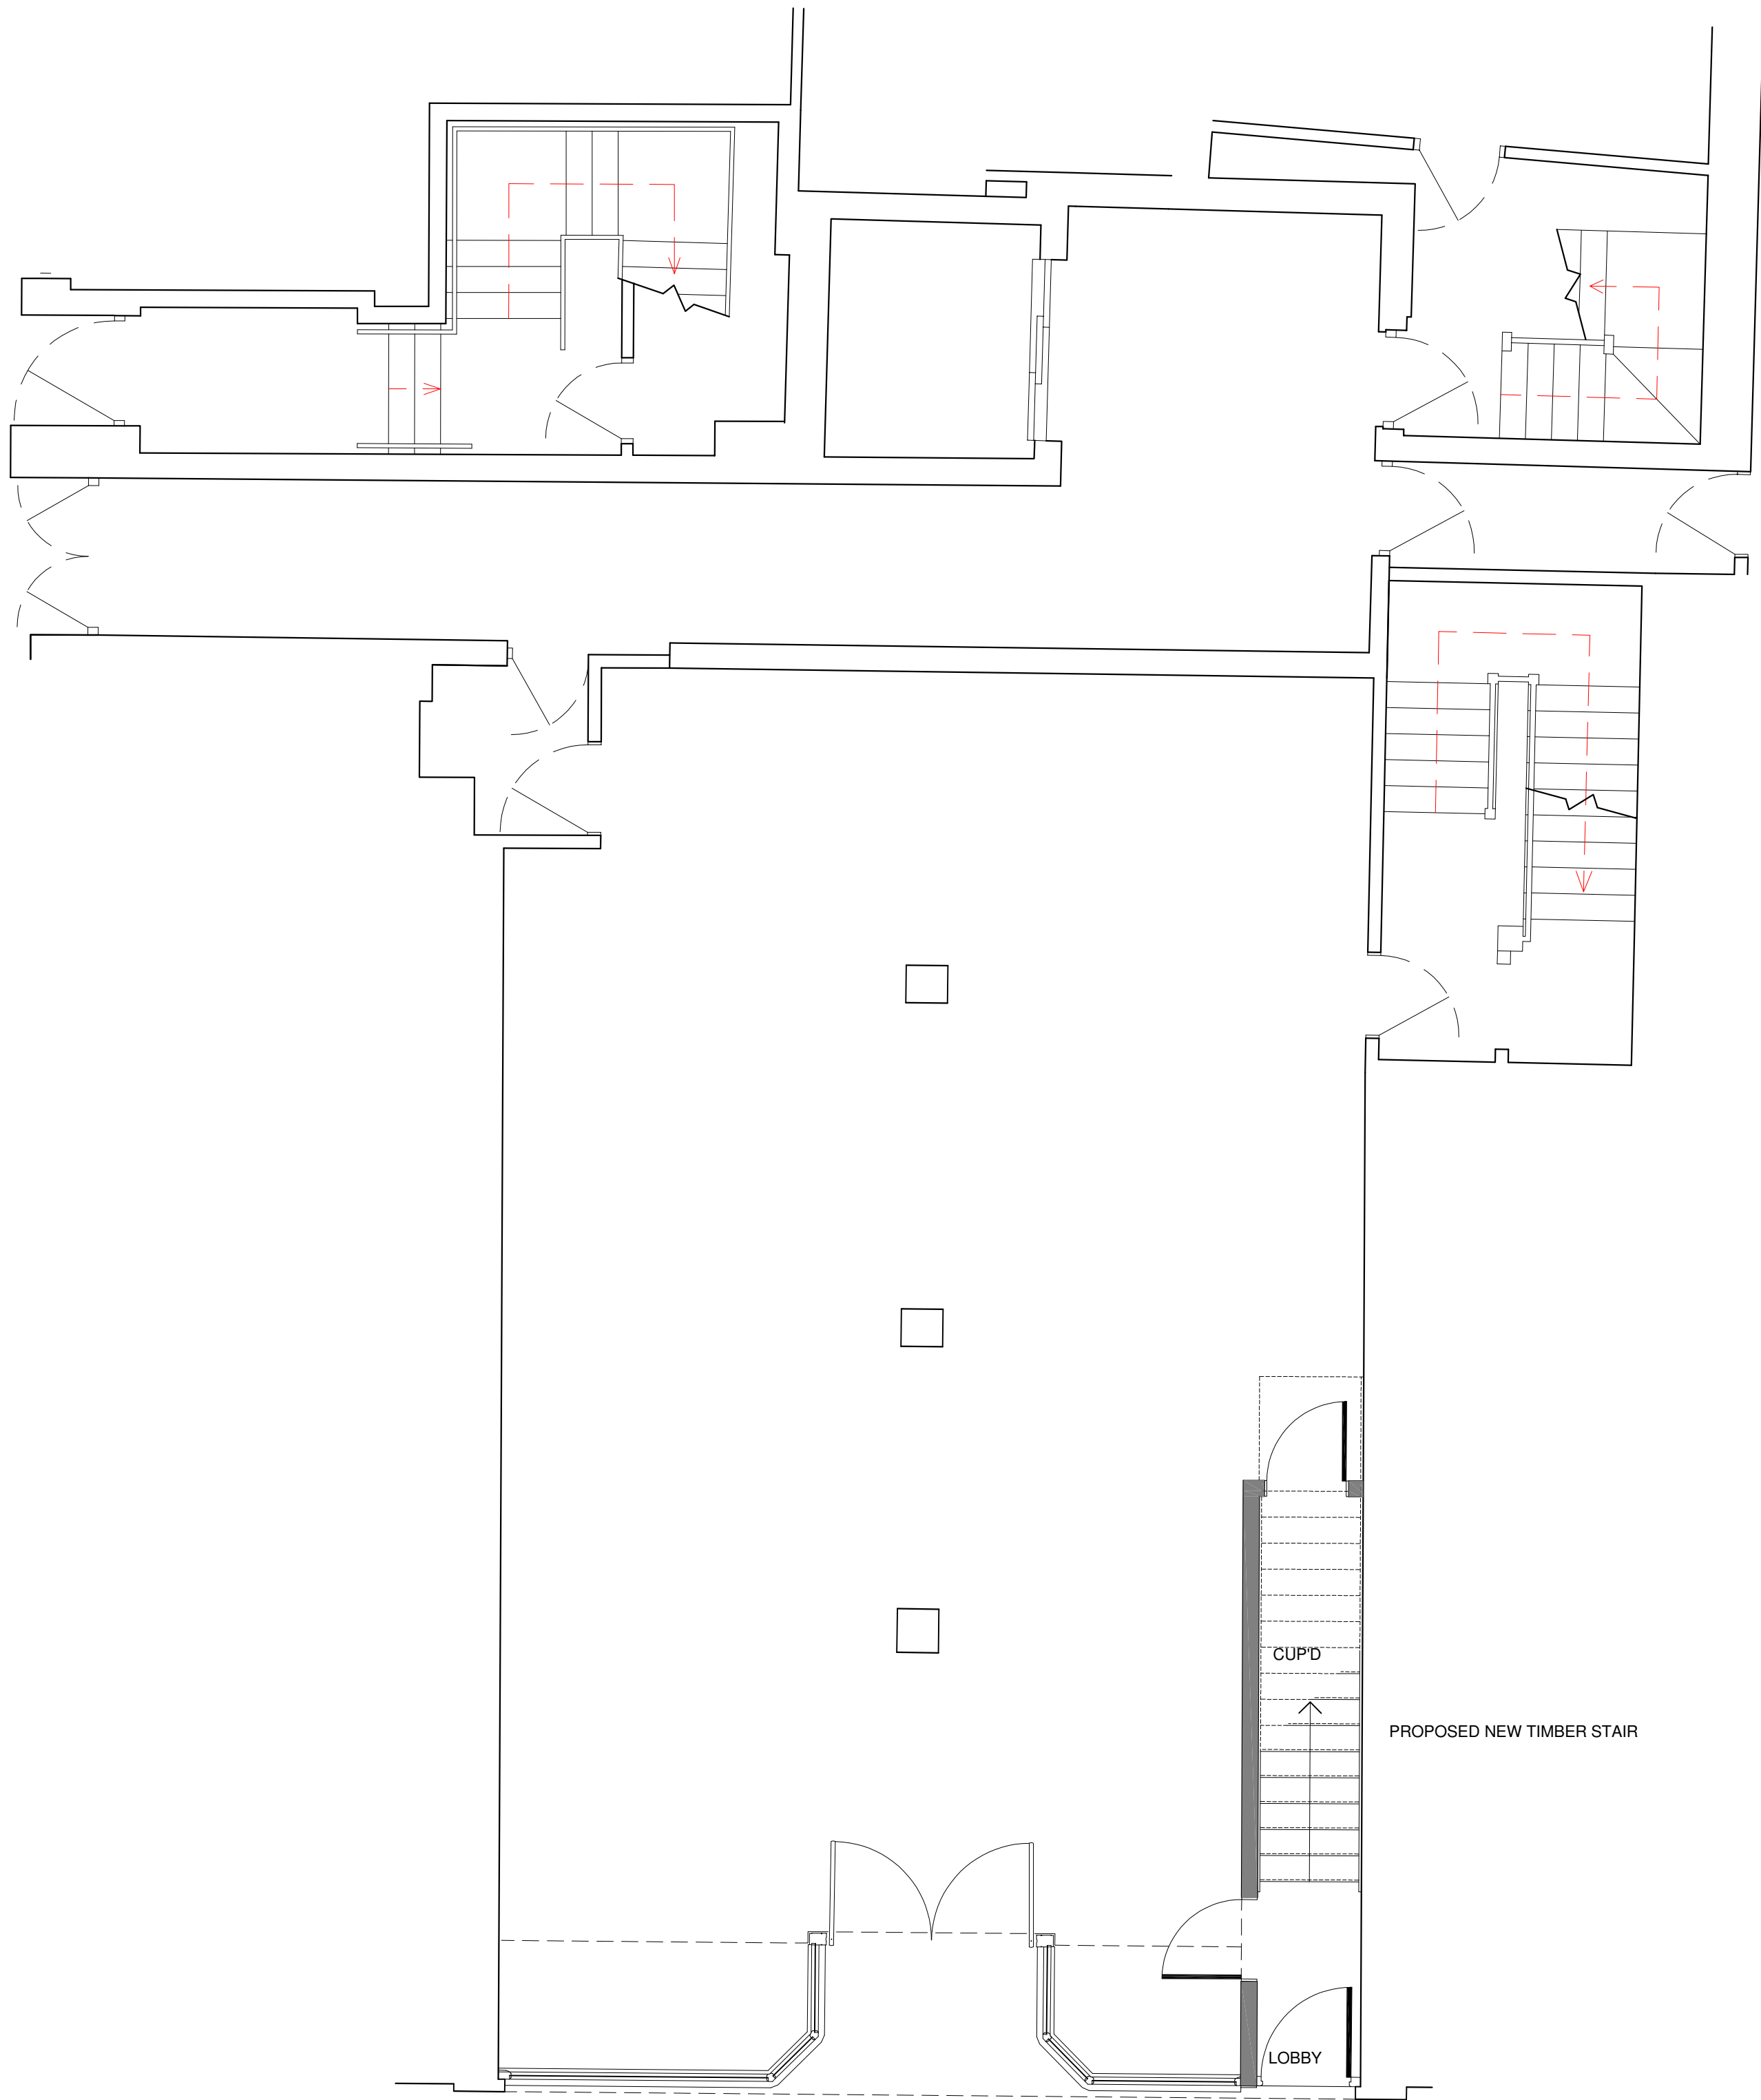


GROUND FLOOR PLAN

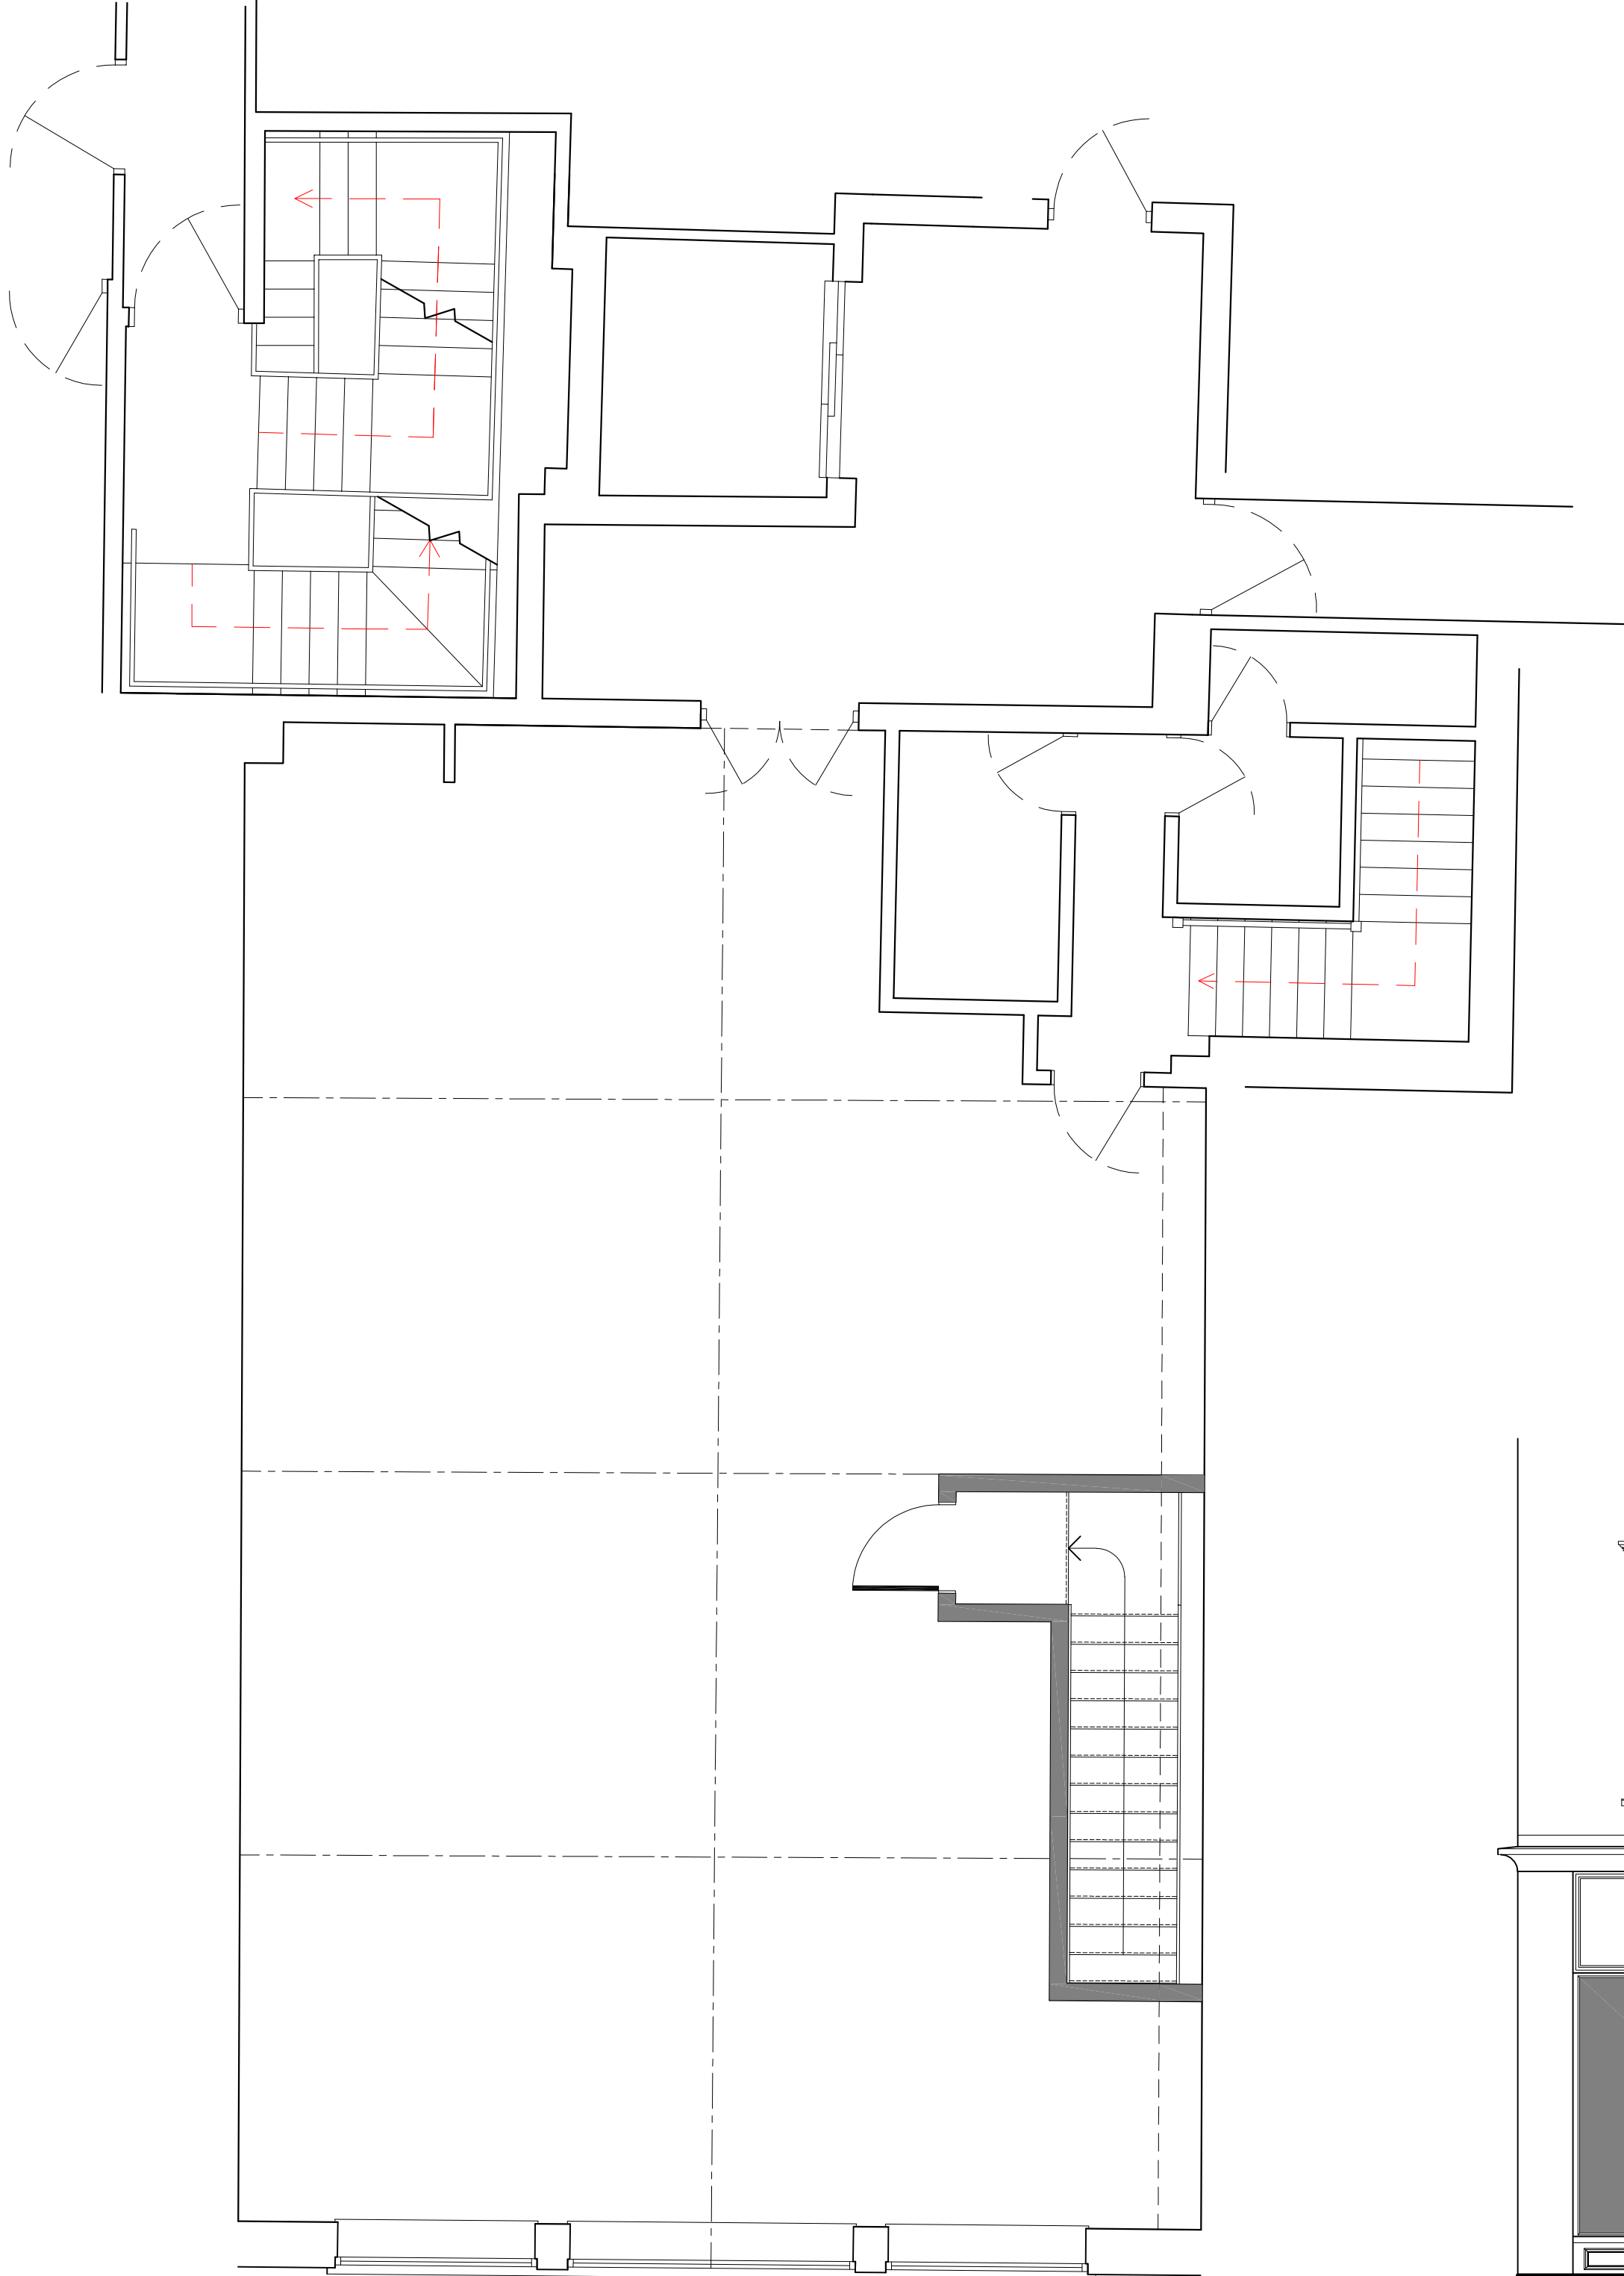

FIRST FLOOR PLAN

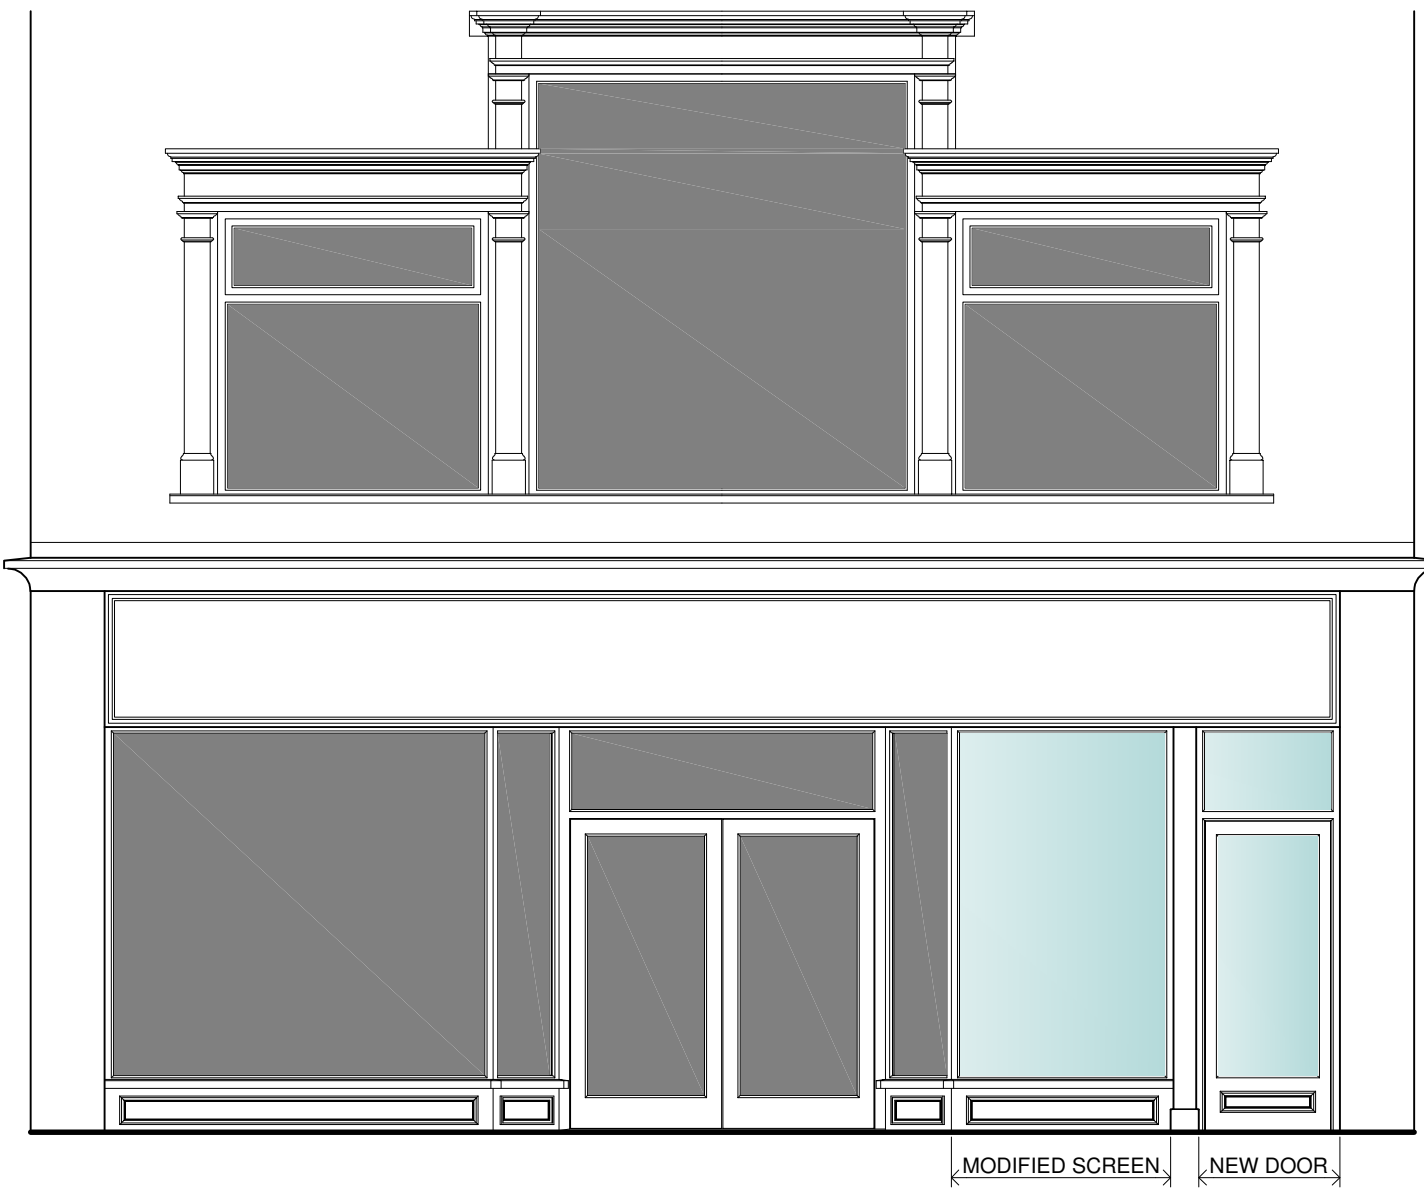

SHOP FRONT ELEVATION

 

| DATE      | REVISIONS                                                           | DRAWING TITLE                                           |     |
|-----------|---------------------------------------------------------------------|---------------------------------------------------------|-----|
| CLIENT    | NEP                                                                 | PROPOSED PLANS & ELEVATIONS.                            |     |
| JOB TITLE | PROPOSED IMPROVEMENTS<br>37 SILVER STREET<br>SALISBURY<br>WILTSHIRE | PLANNING & DESIGN                                       |     |
| 1:50 @ A1 |                                                                     | 22 DEVONSHIRE ROAD<br>SALISBURY<br>WILTSHIRE<br>SP1 3NW |     |
| MAR 2026  | RJL                                                                 | DRAWING No                                              | REV |
|           |                                                                     | 1621/02                                                 |     |