
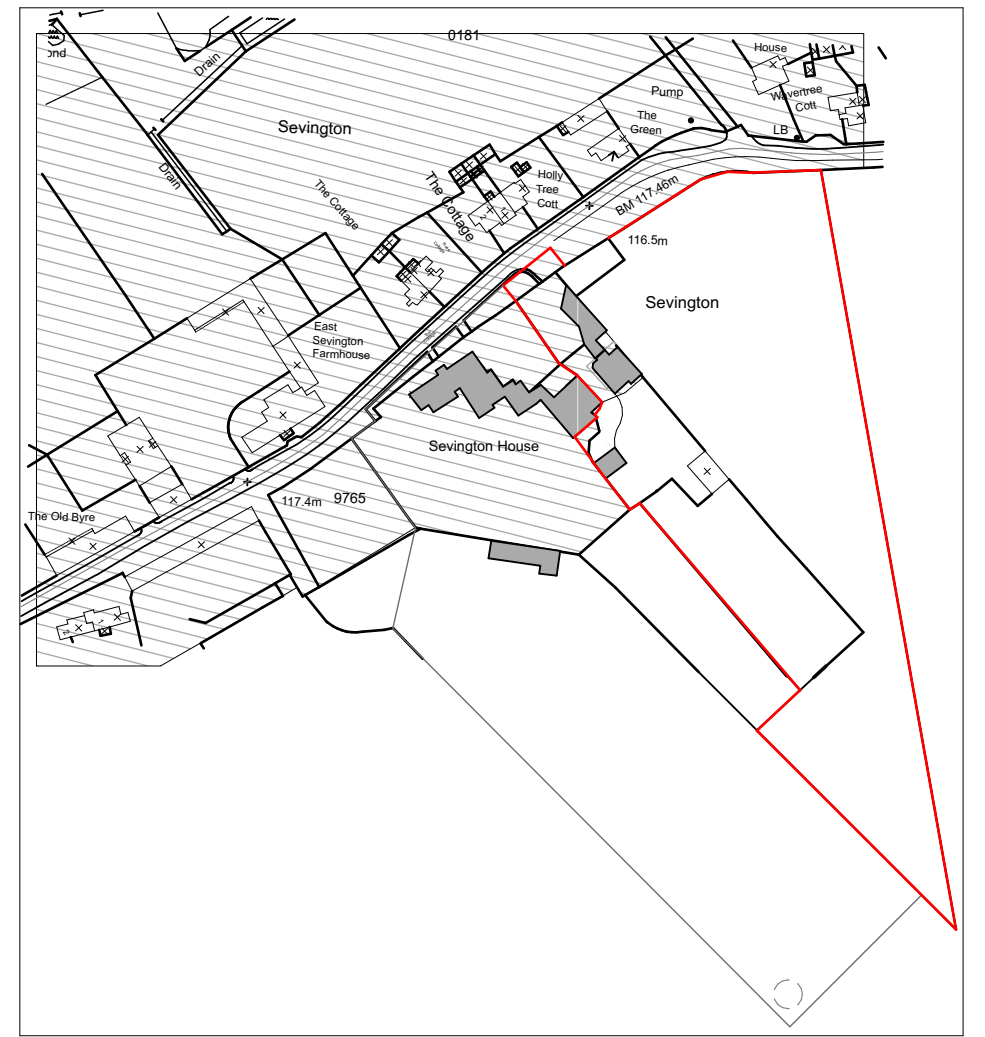


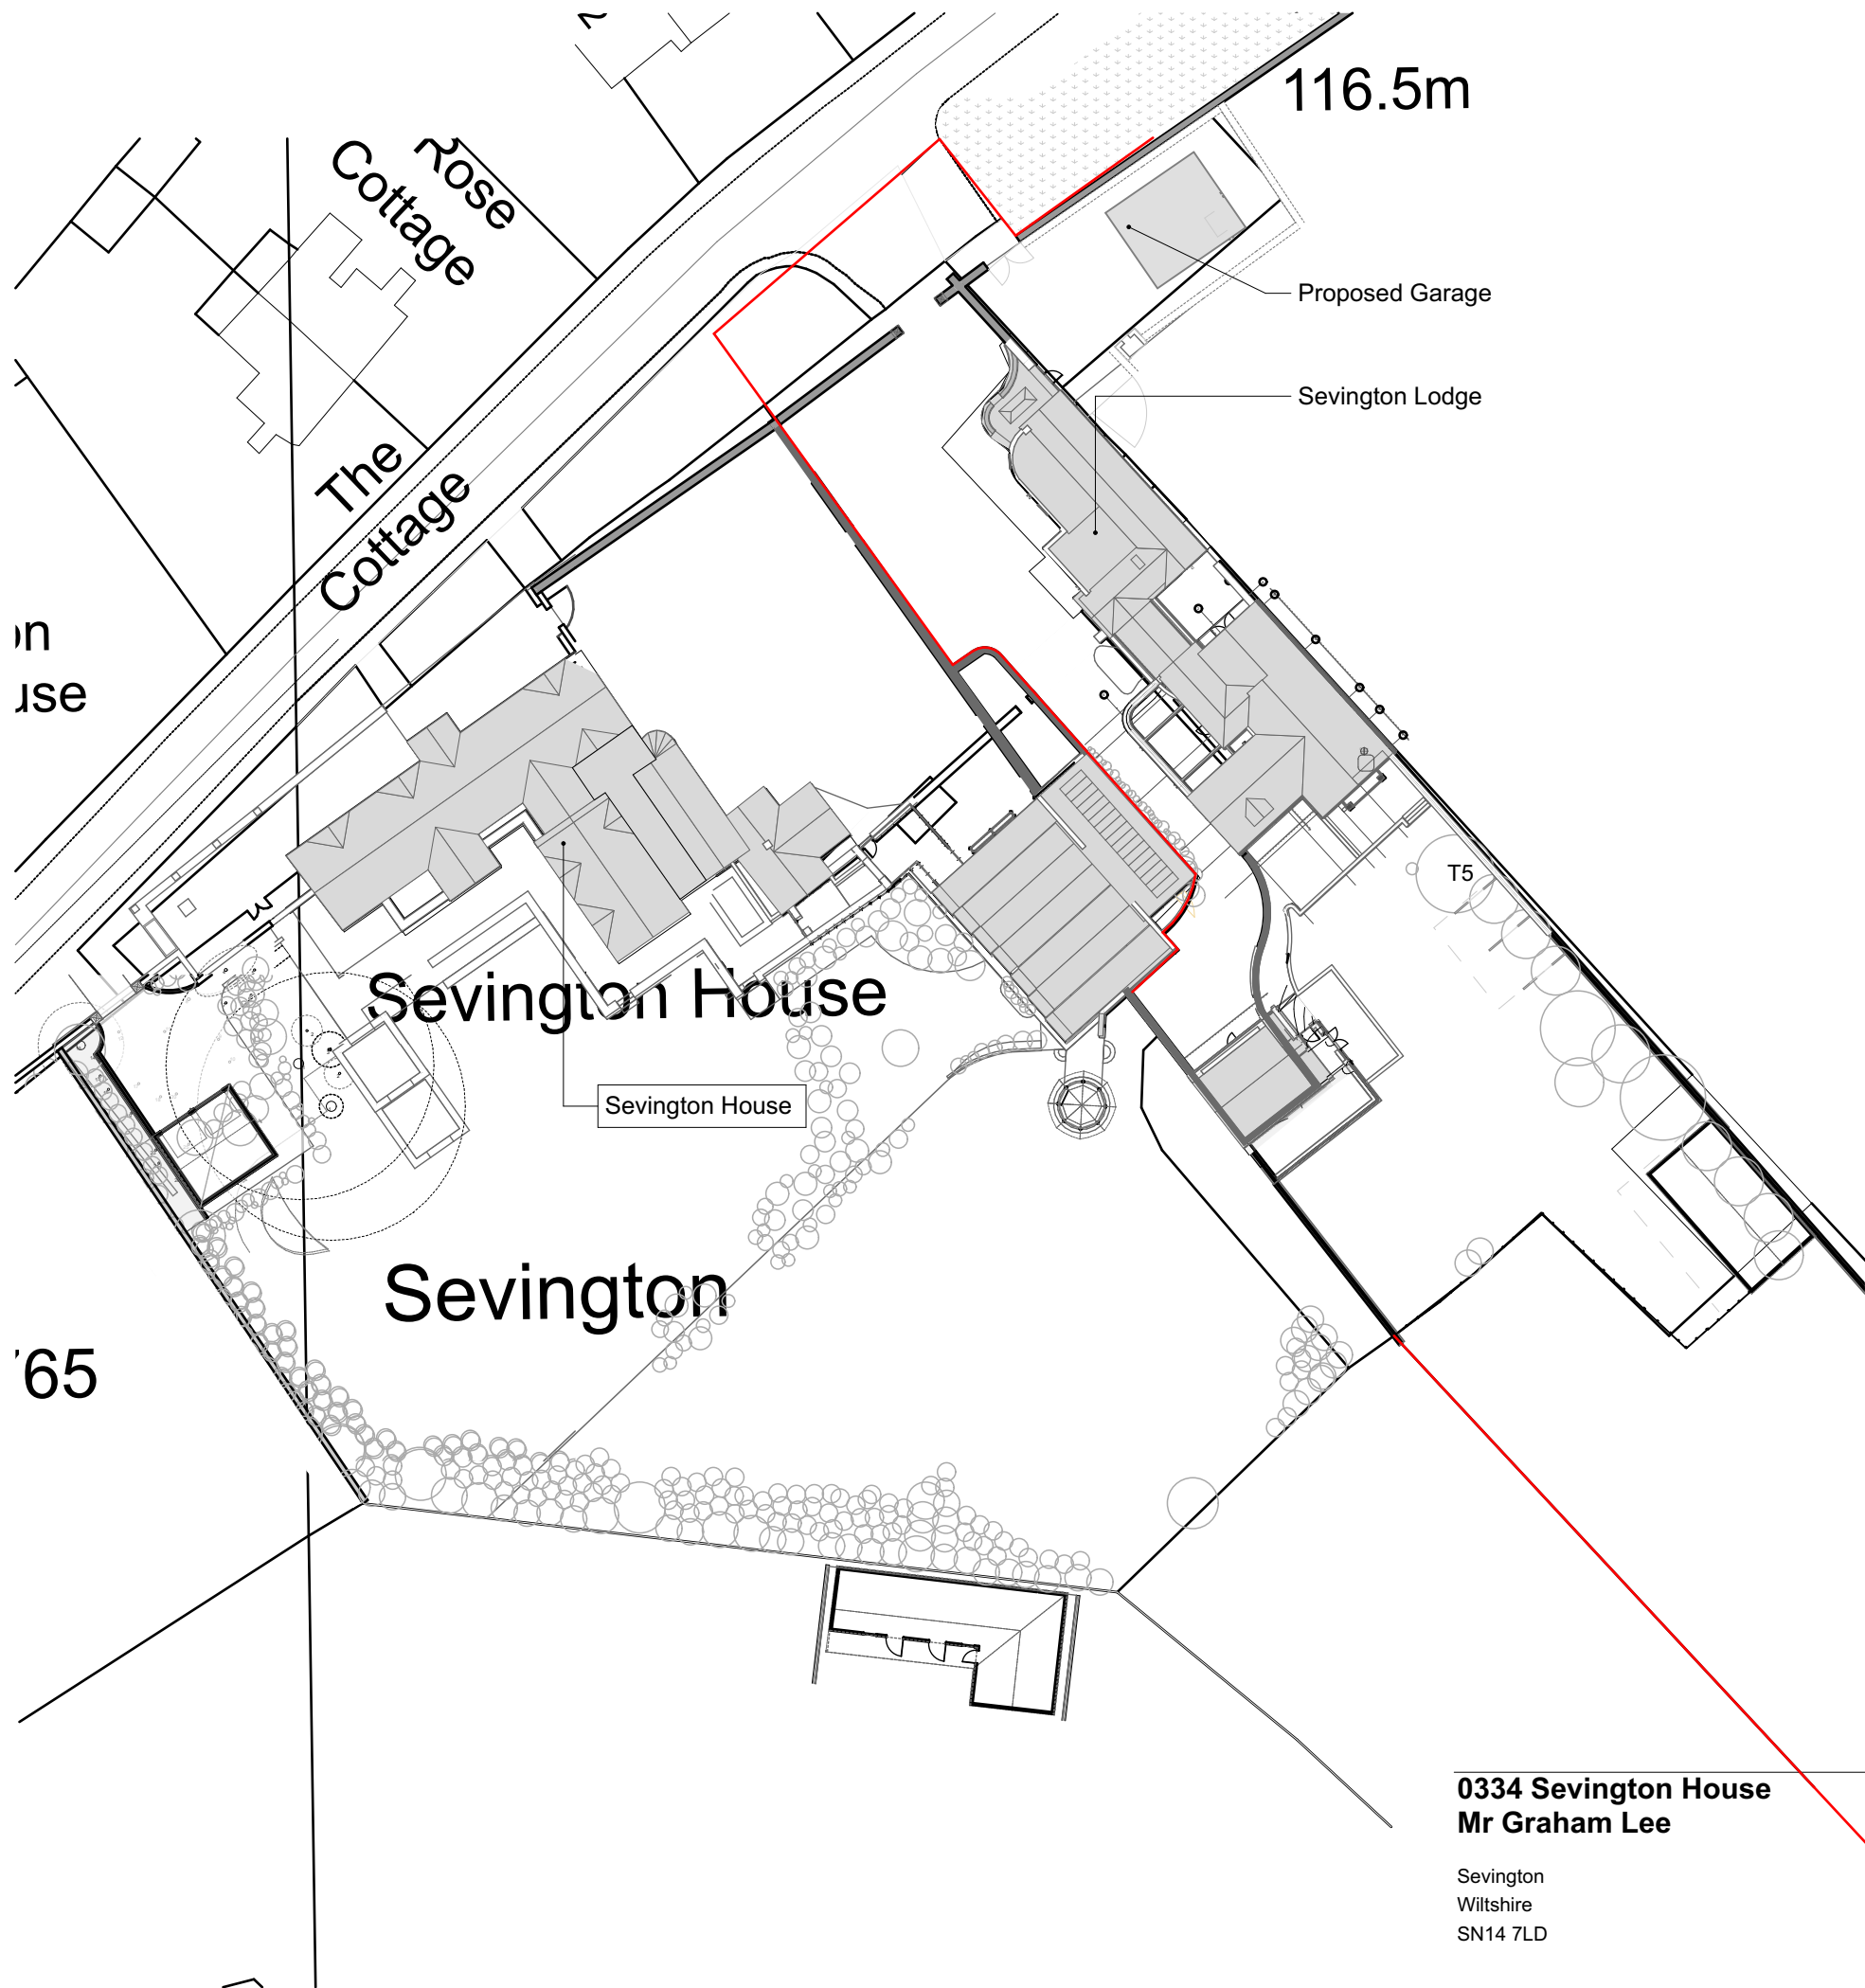

Location Plan

1:2500

KEY

Red Boundary - Garage application area

Hatched Area - Conservation Area

Light Grey Area - Buildings



Scale Bar 1:500

0334 Sevington House
Mr Graham Lee

Sevington
Wiltshire
SN14 7LD

Site Plan Proposed
1:500, 1:2500, @A3

Drg No:0549-09.2 Rev:
20/03/2026

Jacques Partnership
Architecture and Planning
Studio 5, Fosse Farm Barns
Nettleton
Chippenham
Wilts SN14 7NJ
01249 783533