




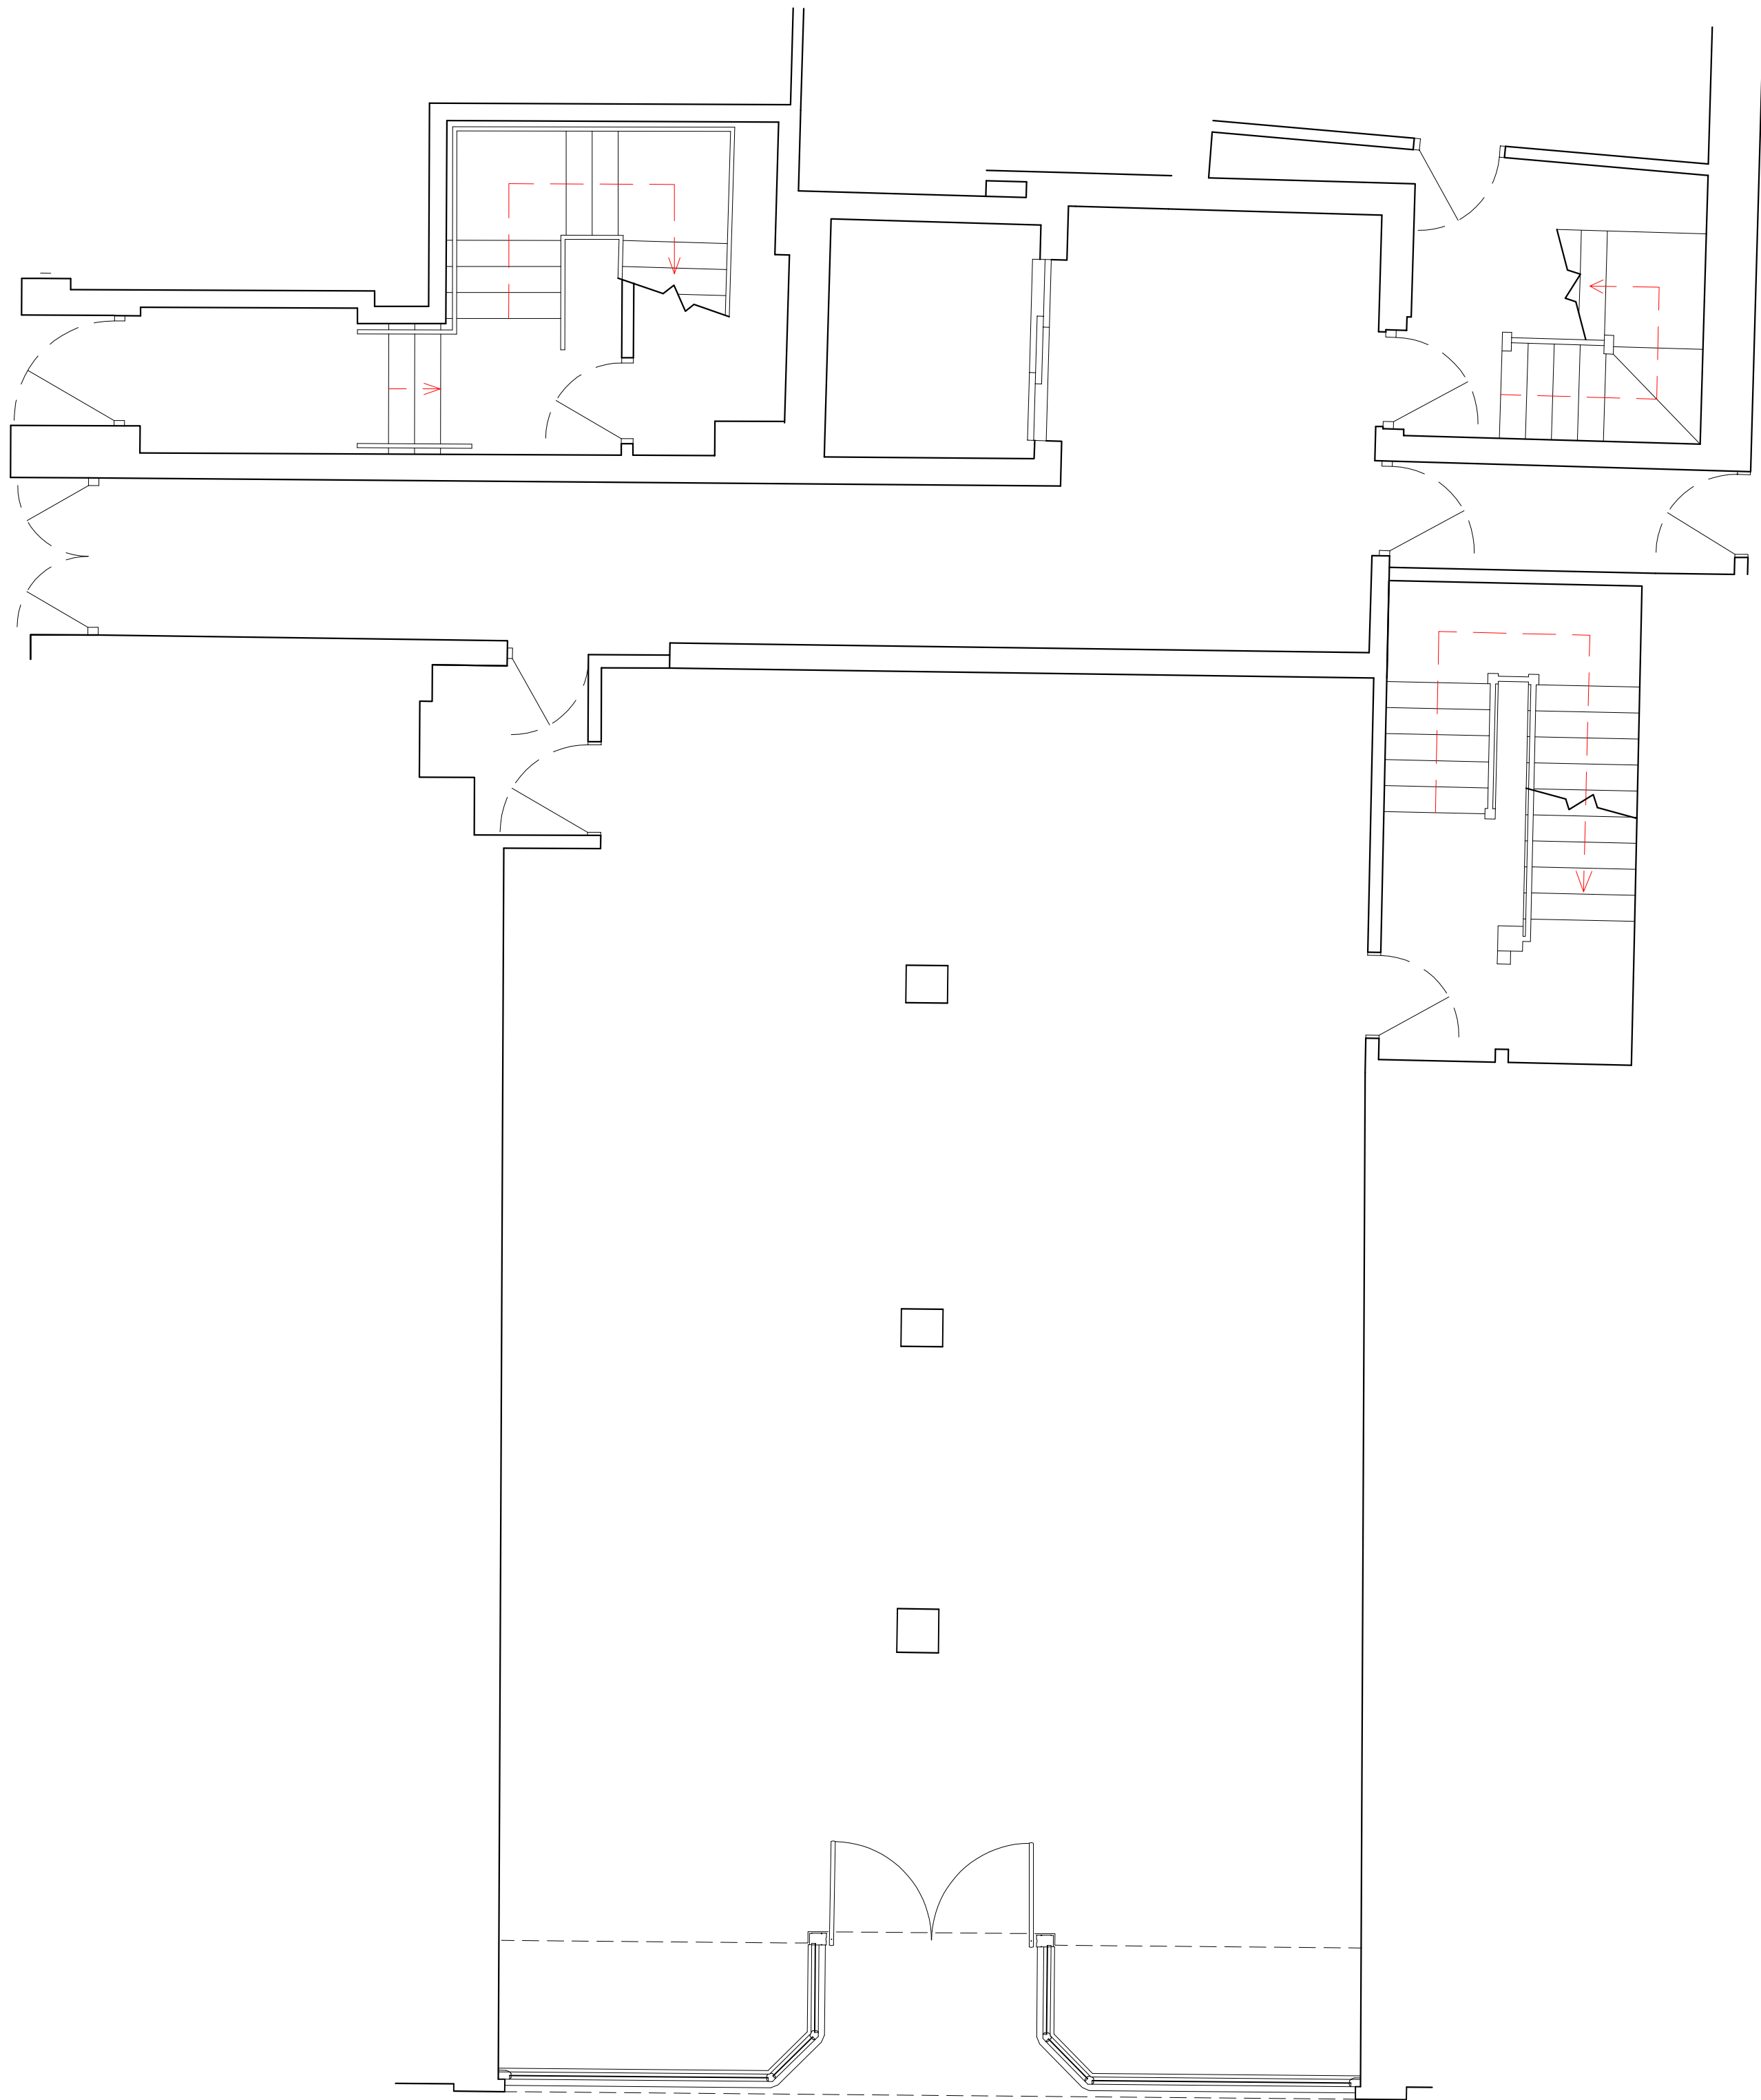


GROUND FLOOR PLAN

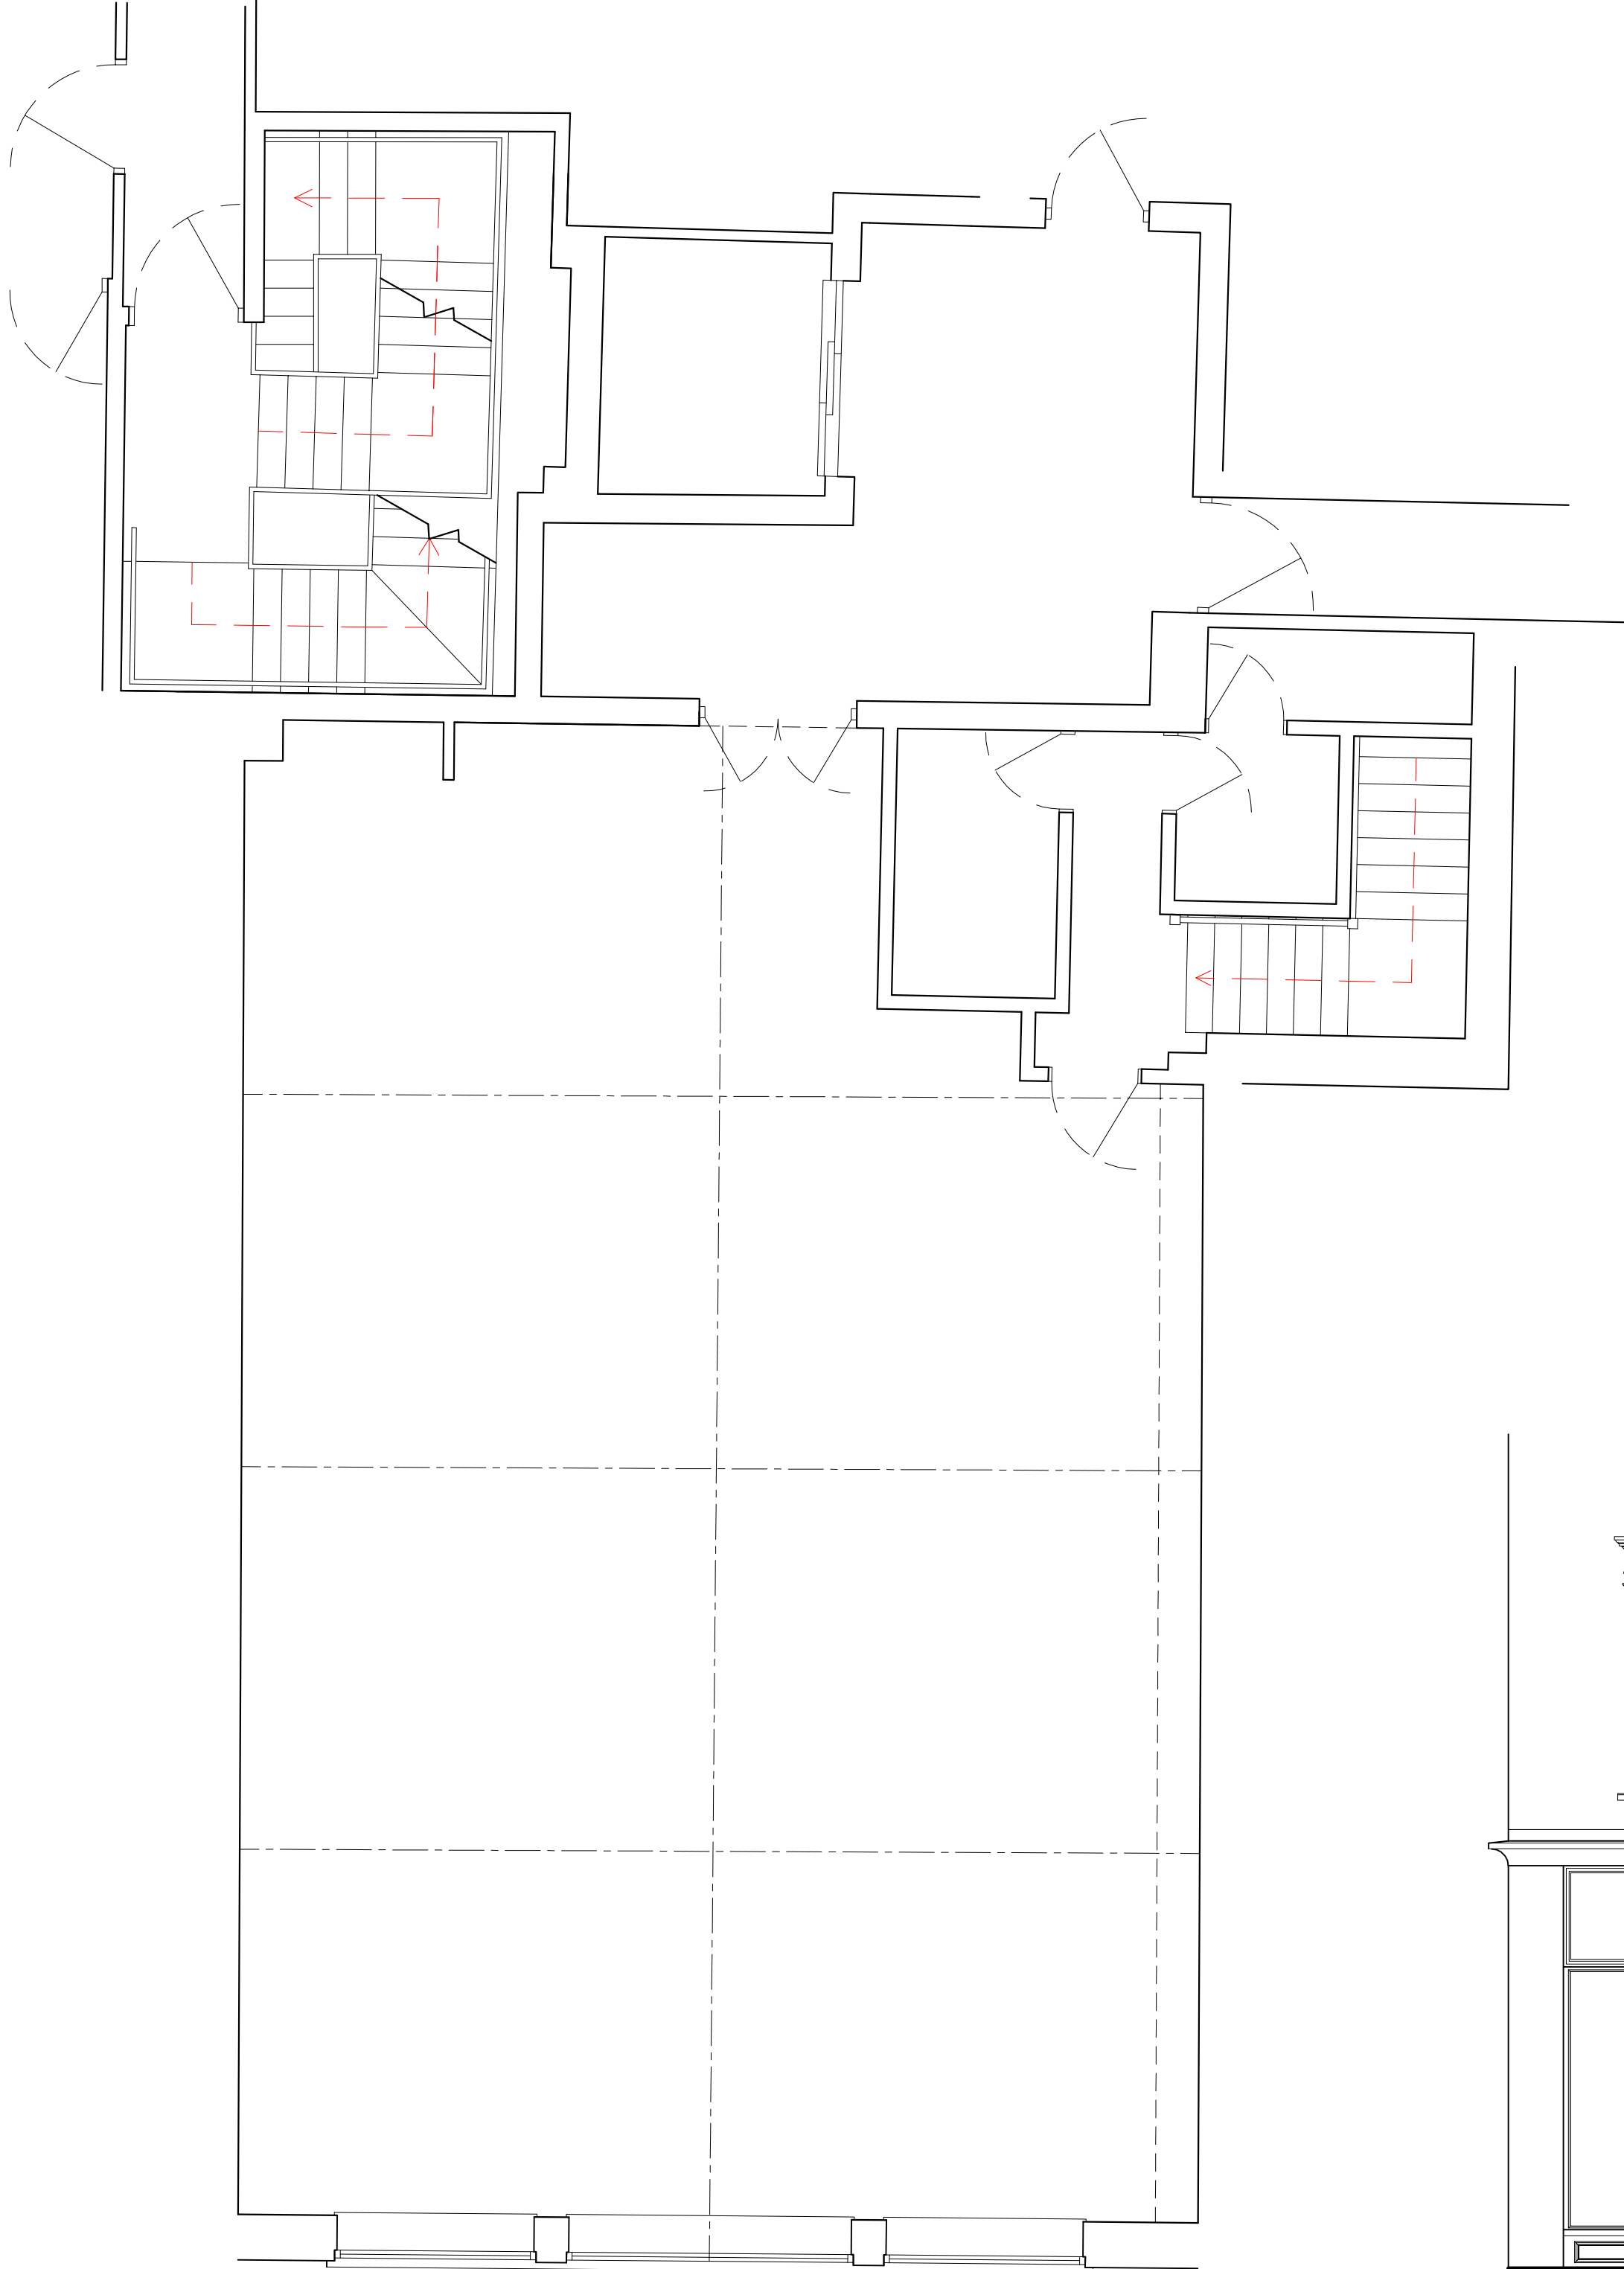

FIRST FLOOR PLAN

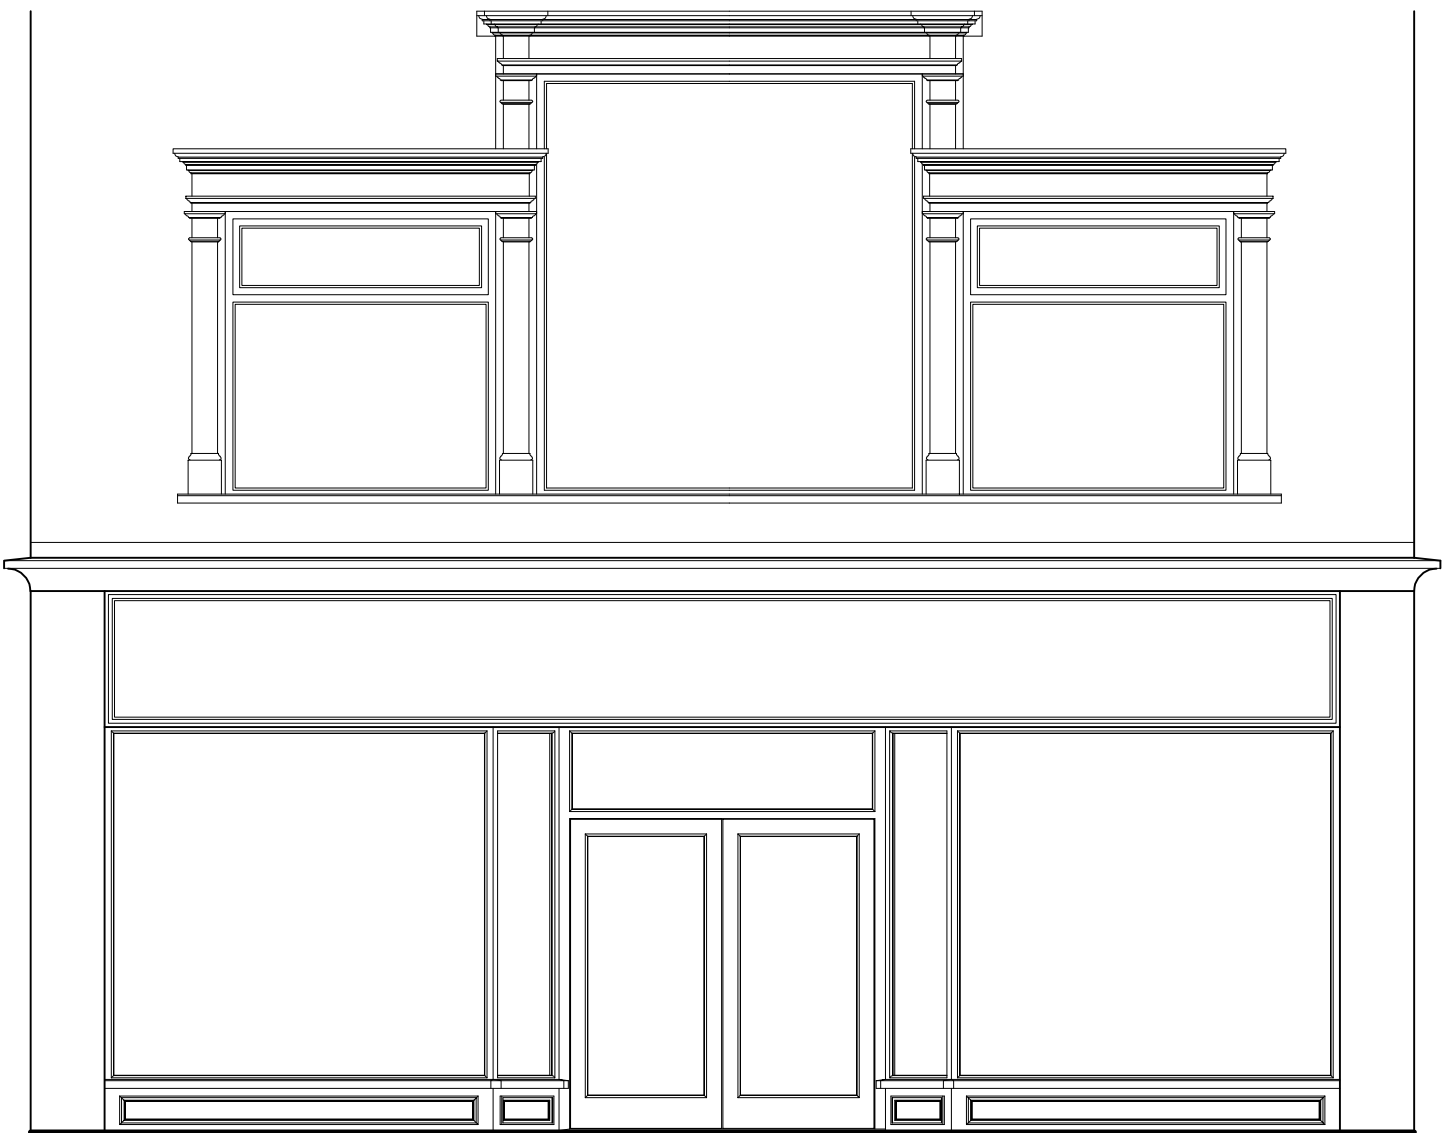

SHOP FRONT ELEVATION

 

DATE		REVISIONS		DRAWING TITLE	
CLIENT				EXISTING PLANS & ELEVATIONS.	
JOB TITLE				PLANNING & DESIGN	
				22 DEVONSHIRE ROAD	
				SALISBURY	
				WILTSHIRE	
				SP1 3NW	
1:50 @ A1				DRAWING No	REV
MAR 2026		RJL		1621/01	