




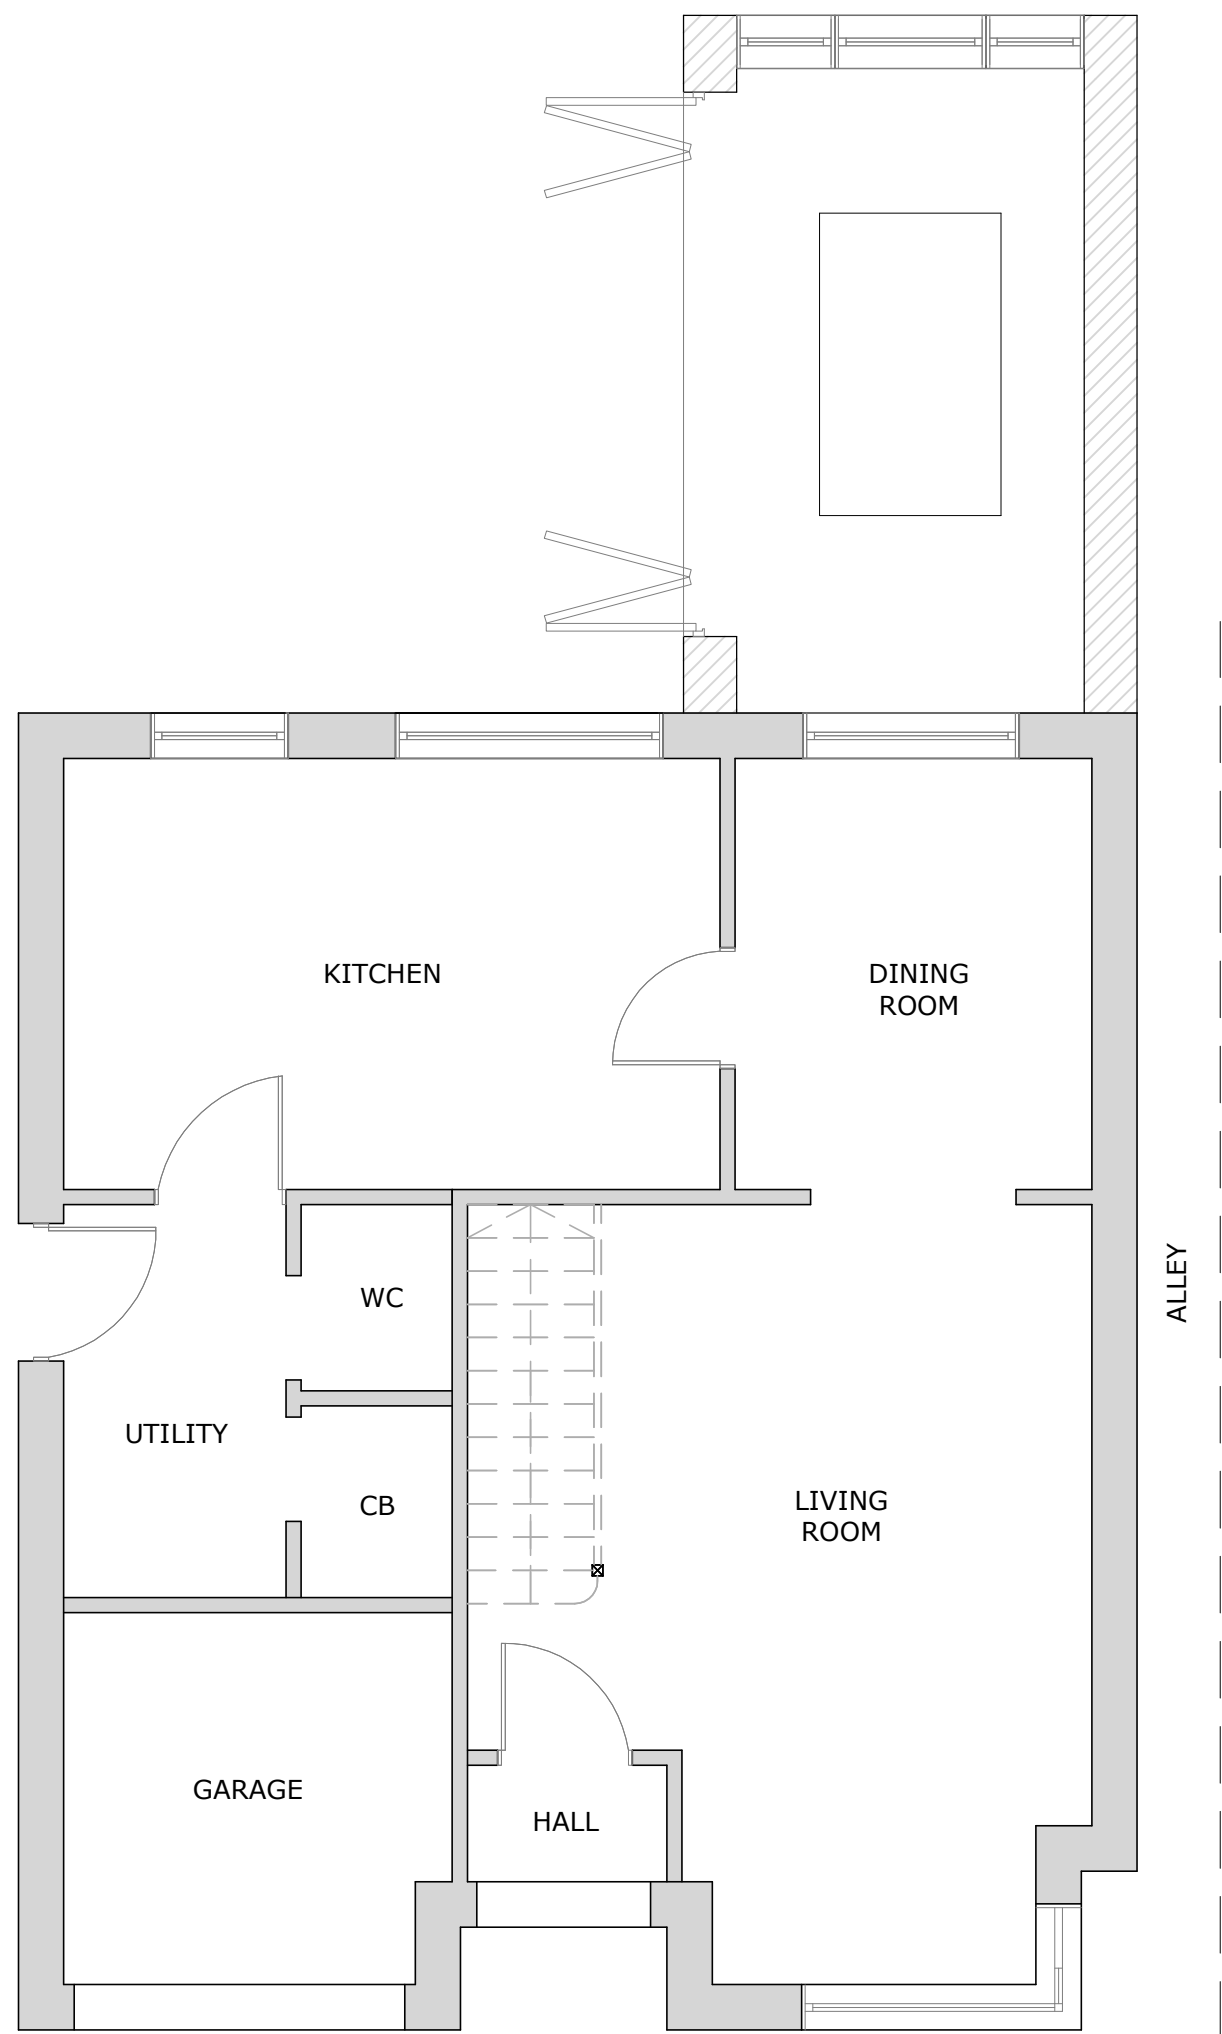

PROPOSED GROUND FLOOR PLAN
SCALE 1:50

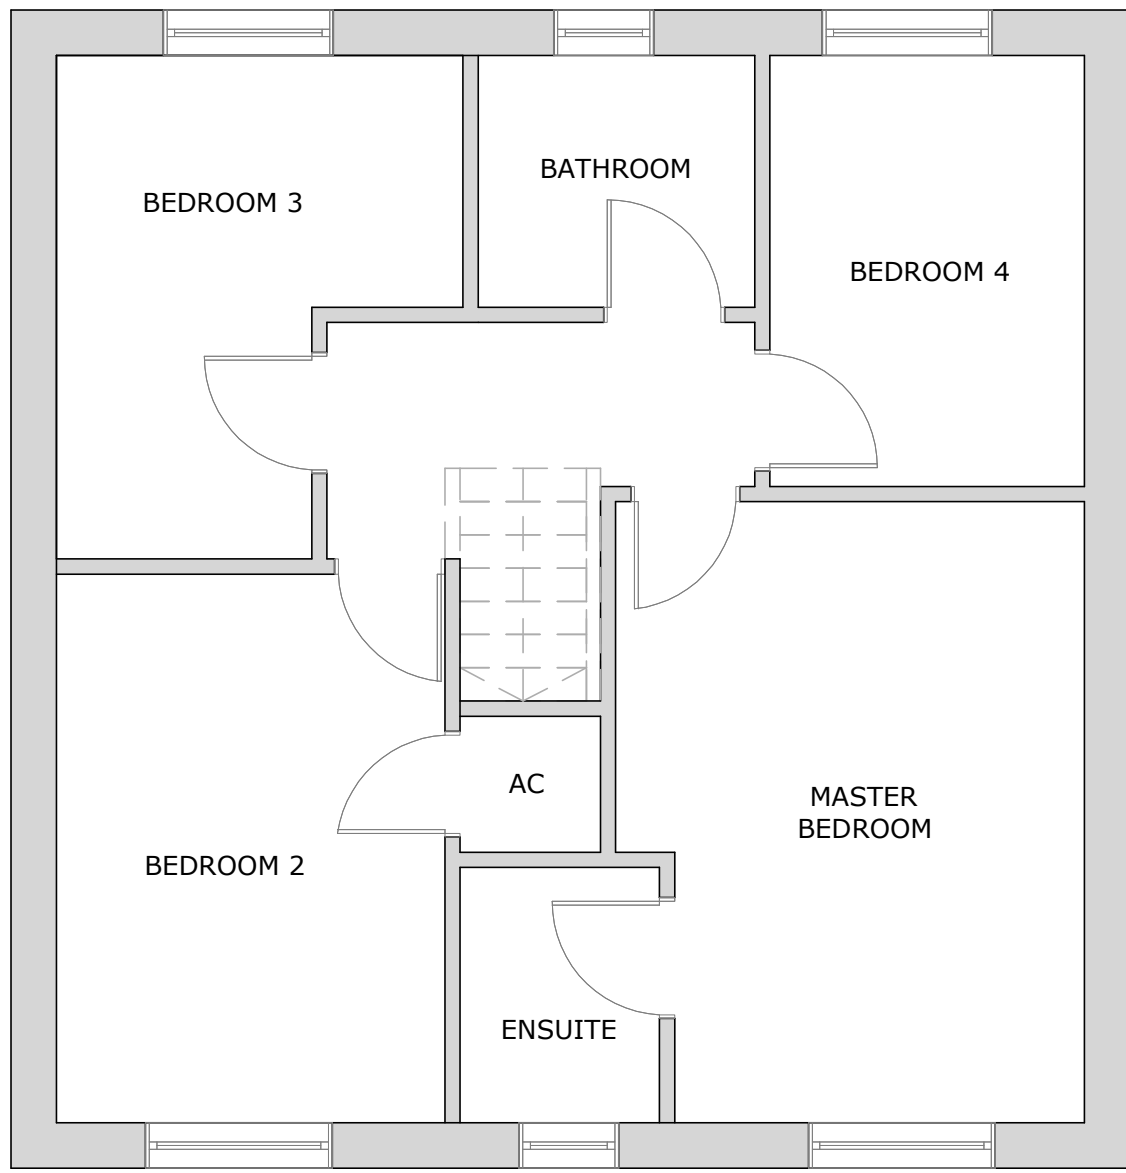

PROPOSED FIRST FLOOR PLAN
SCALE 1:50

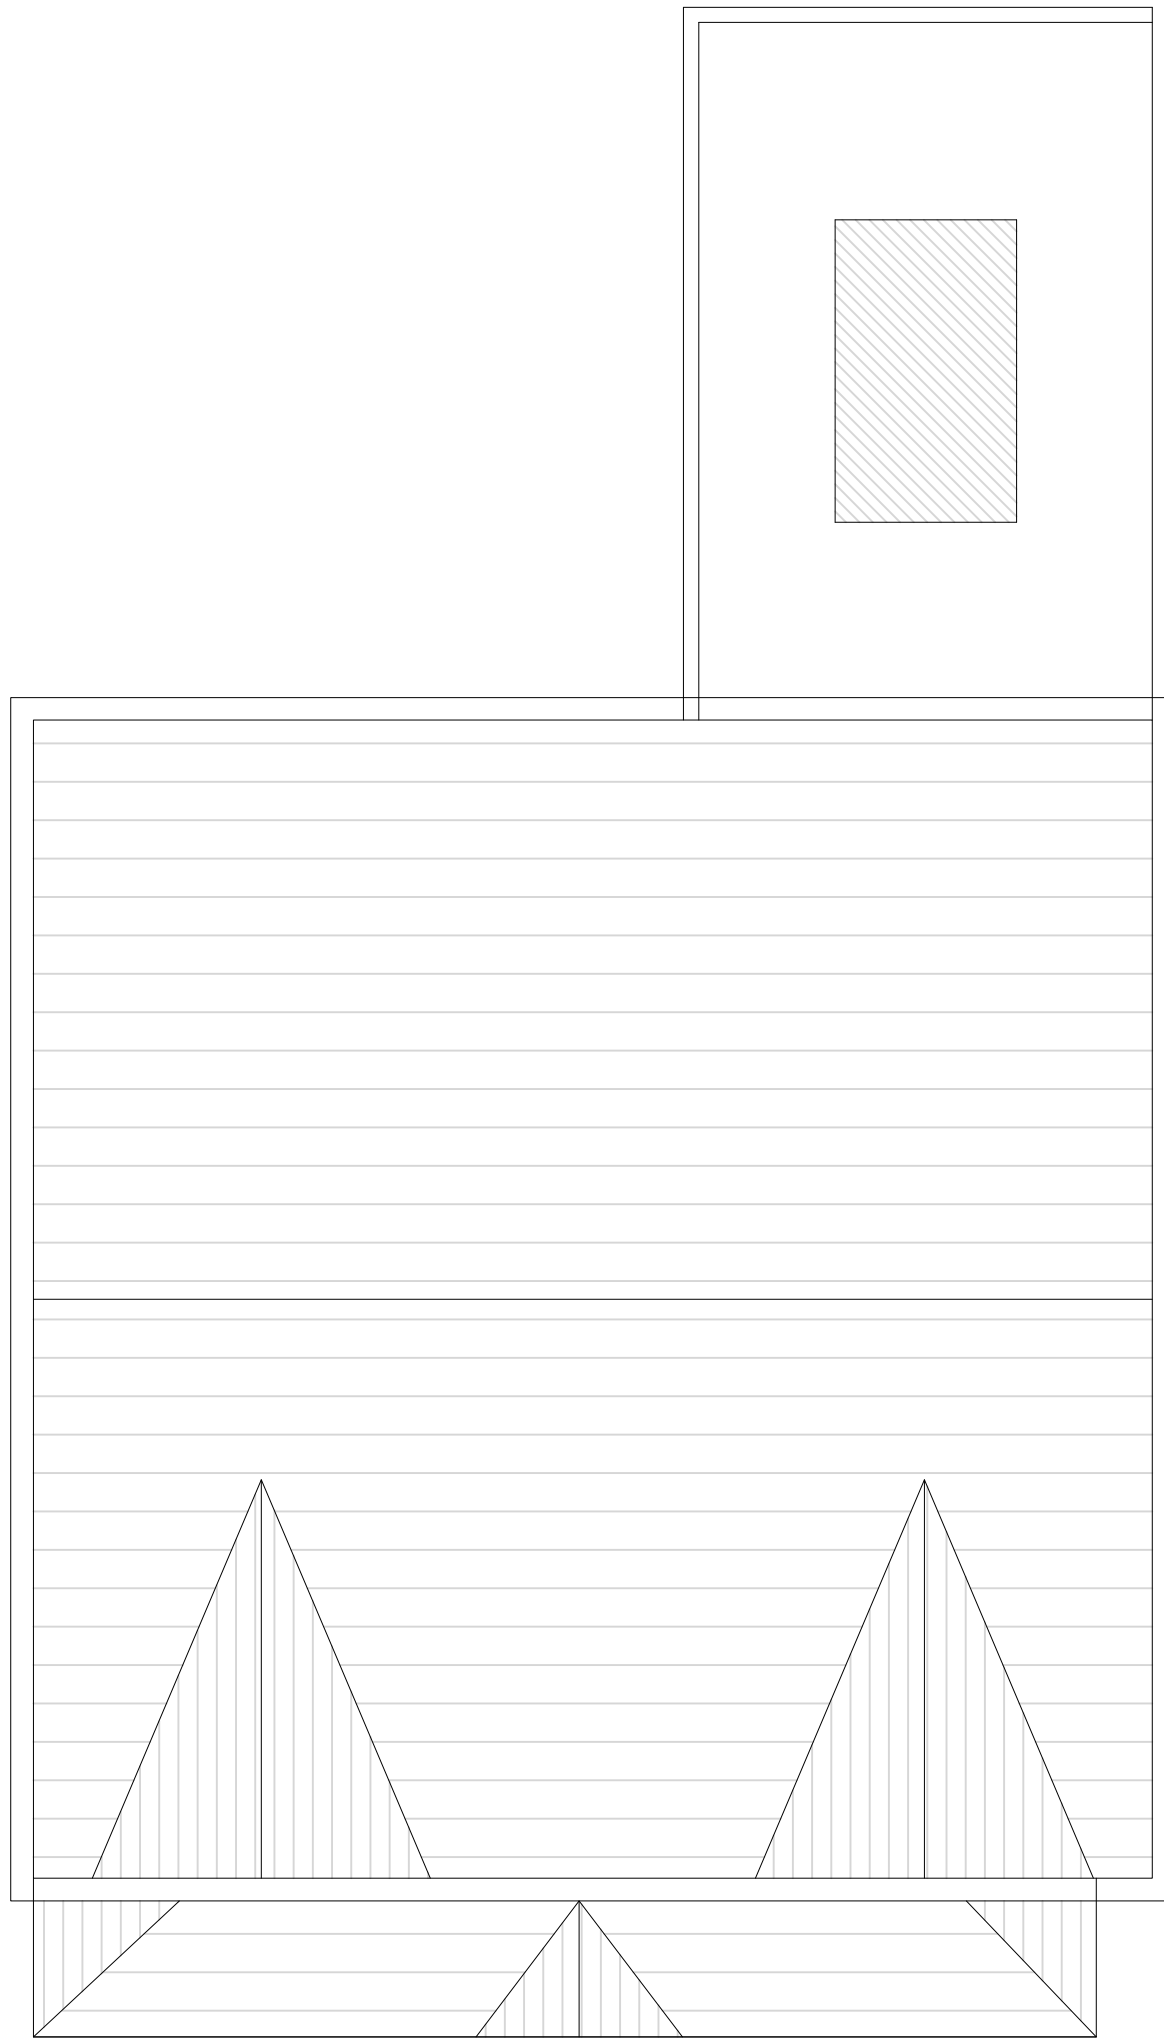

PROPOSED ROOF PLAN

REV.	DATE	DESCRIPTION		
Client Andrew Waite				
Project 10 Whitworth Road, Chippenham Wiltshire SN15 3QS				
Title PROPOSED PLANS				
Scale	AS SHOWN	Date FEB 2026	Drawing No.	Rev
Checked	Drawn LH	PL/PL/102		-