


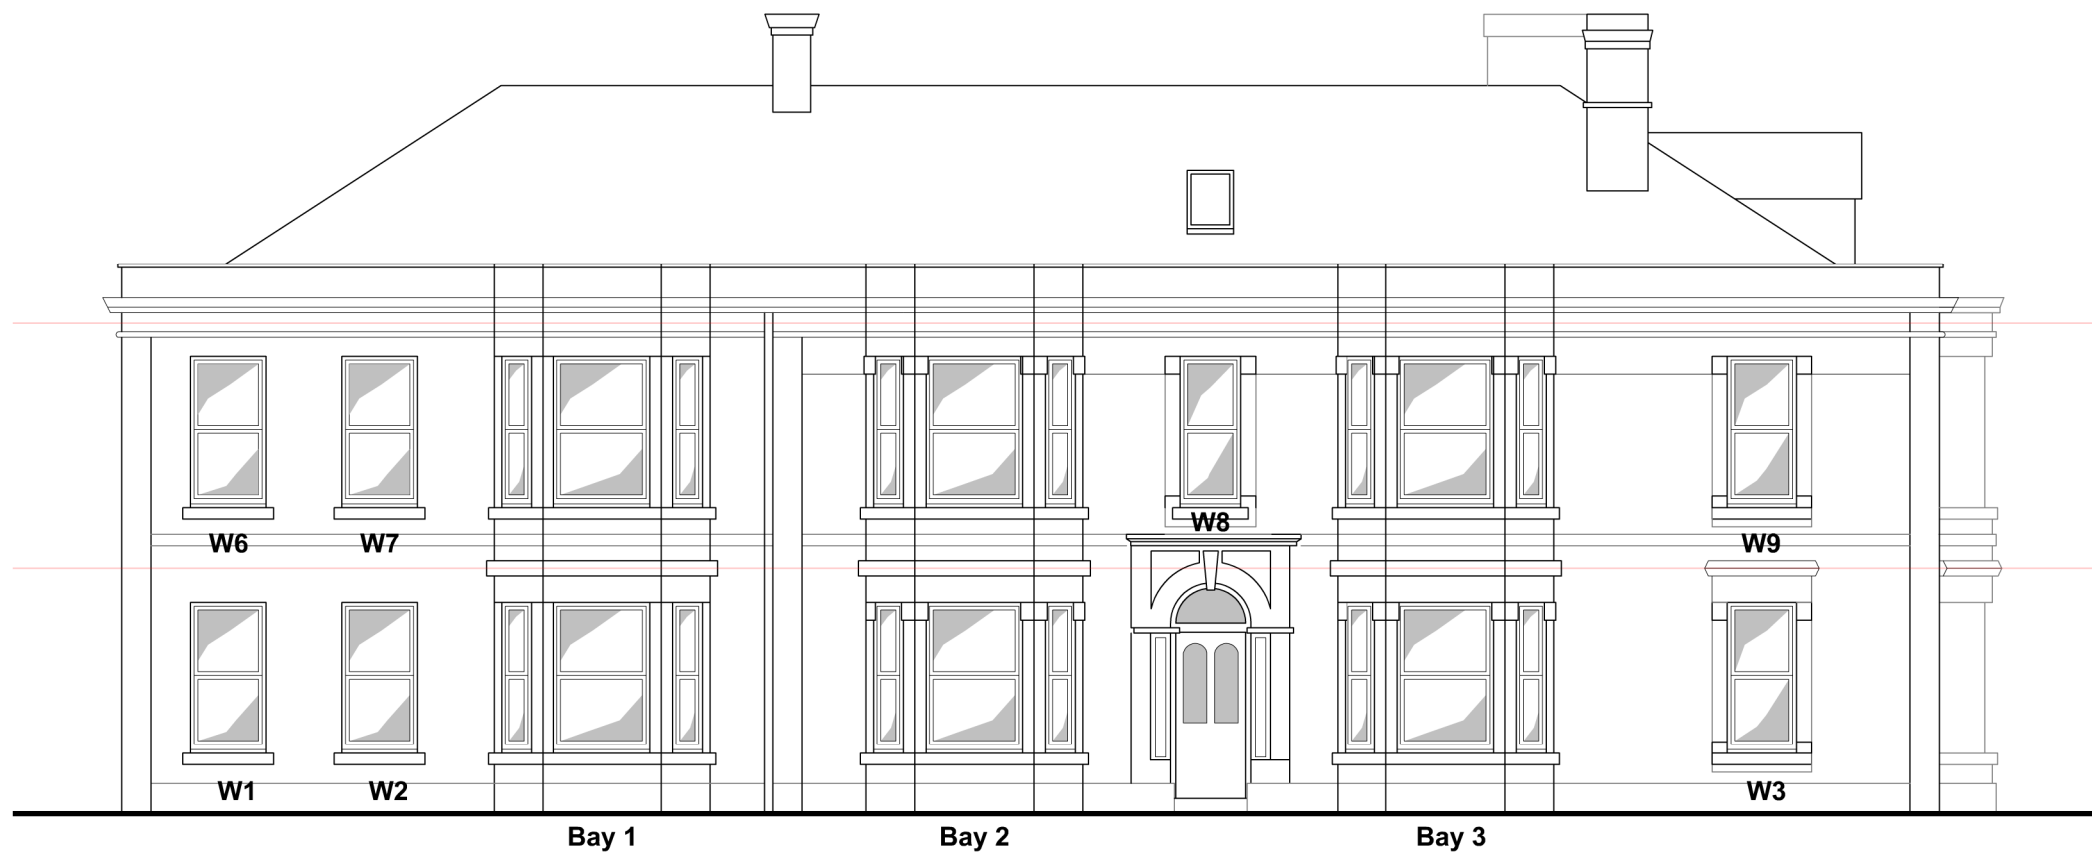


North East Elevation - Proposed
Scale 1:100 @ A1

replace existing timber sash windows
with white upvc windows




North West Elevation - Proposed
Scale 1:100 @ A1


replace existing timber sash windows
with white upvc windows

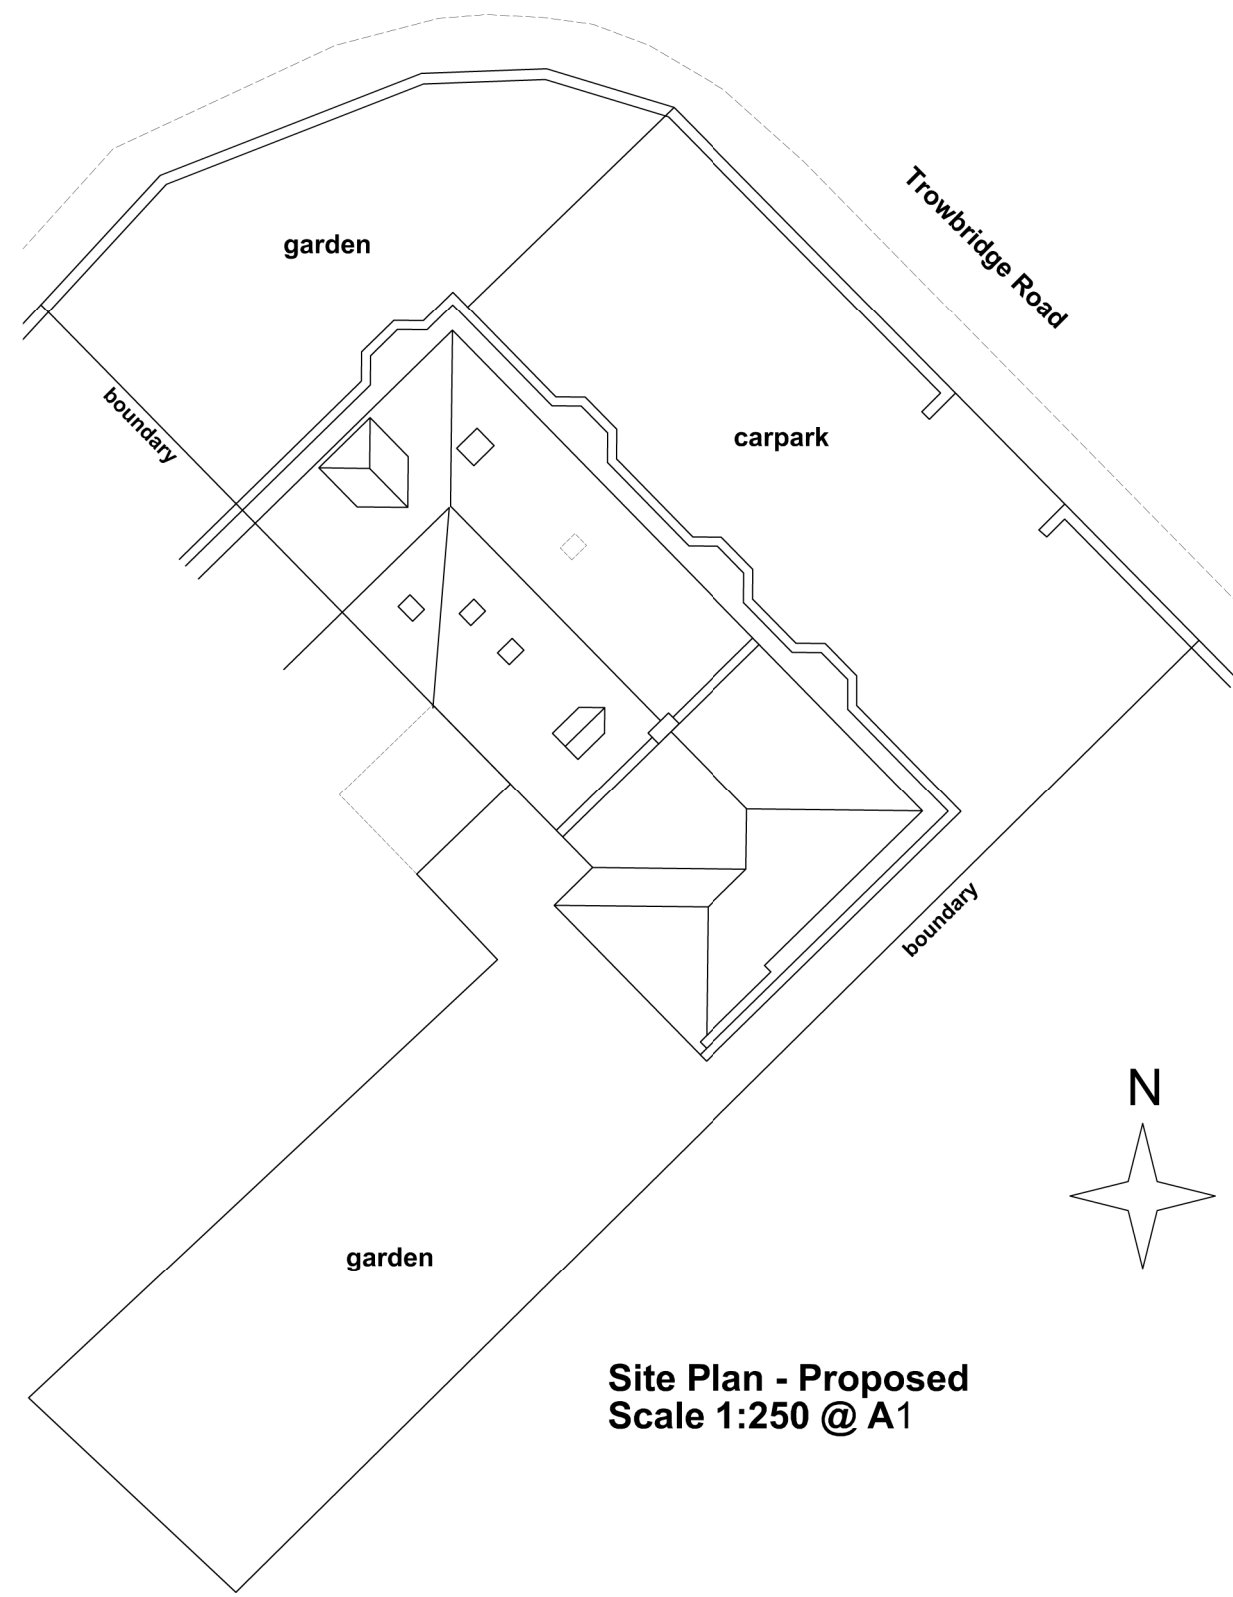


Site Plan - Proposed
Scale 1:250 @ A1

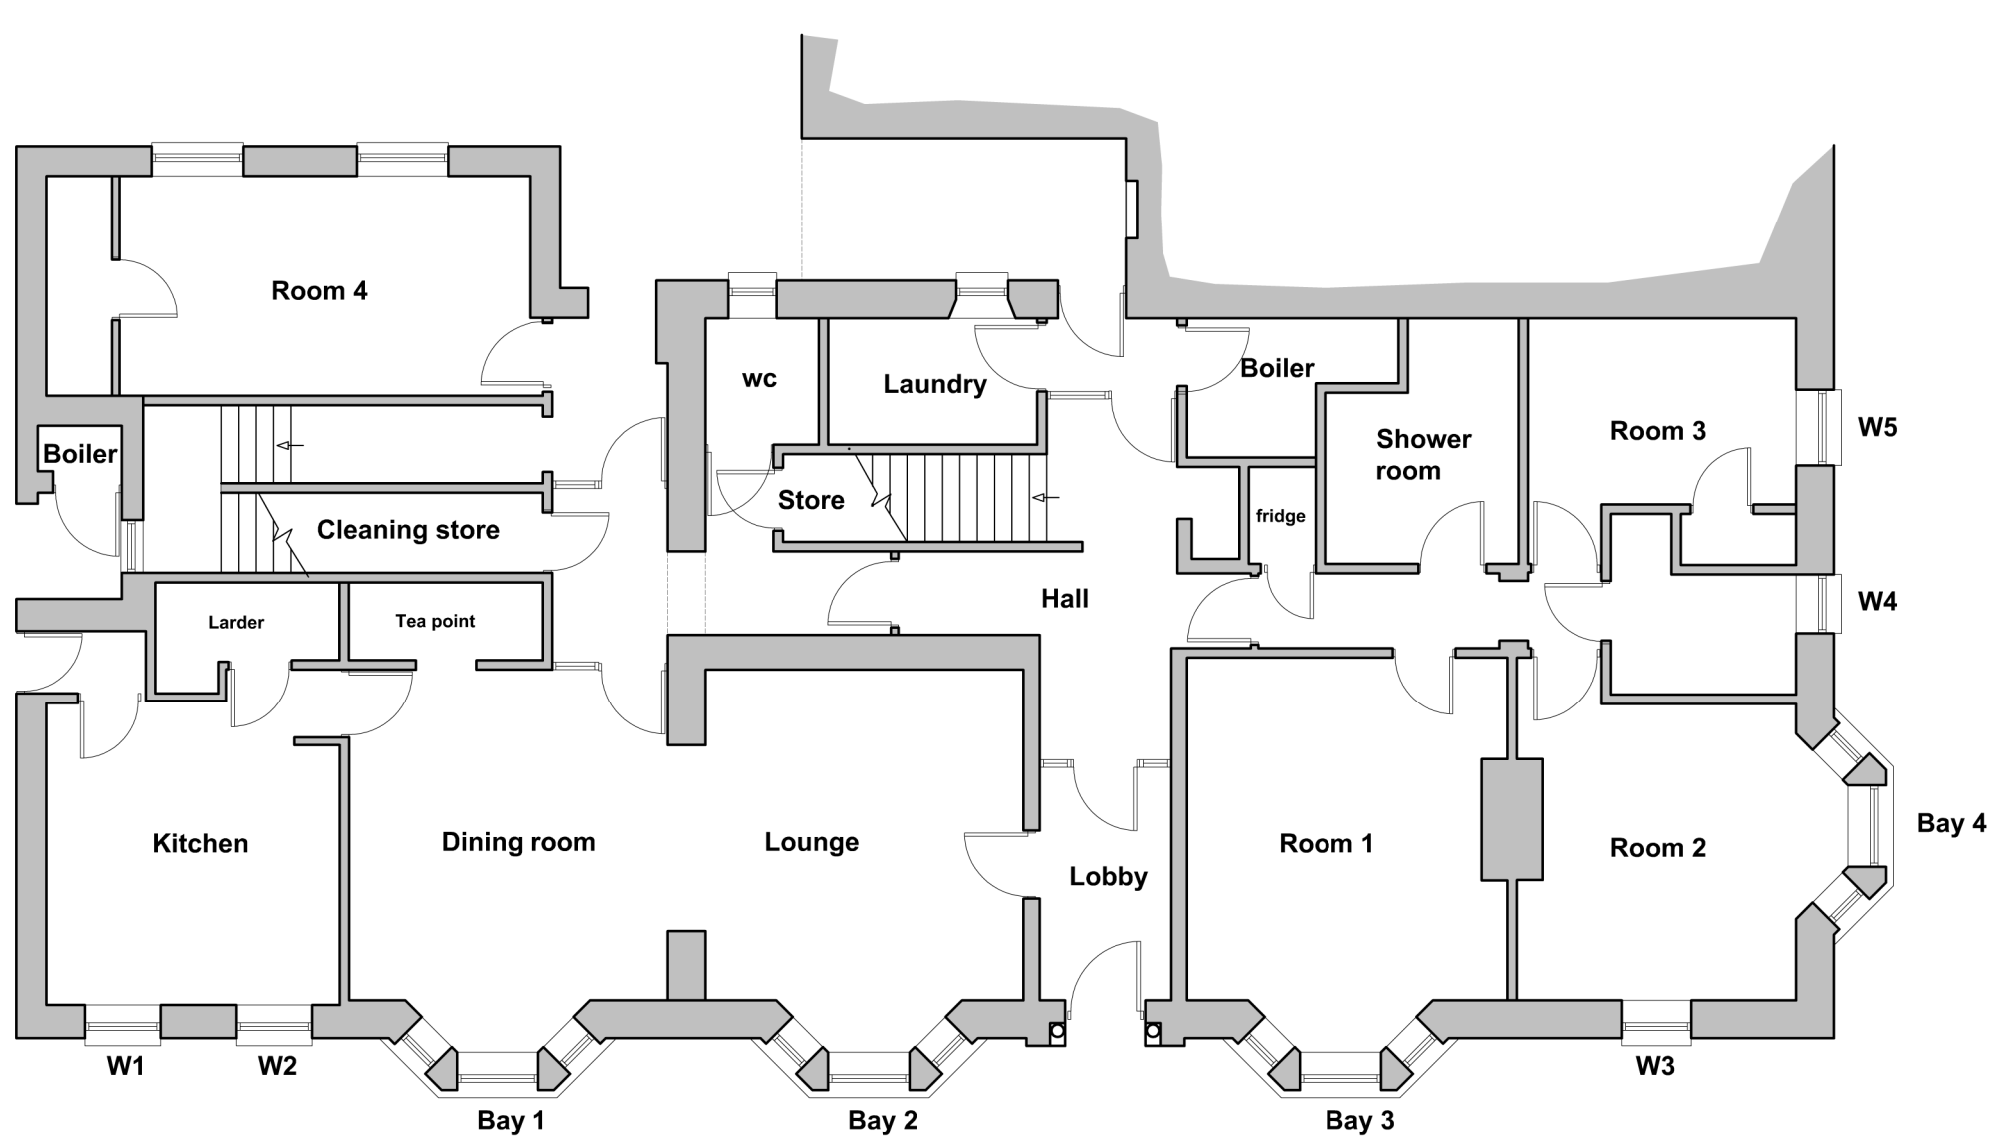

Ground Floor Plan - Proposed
Scale 1:100 @ A1

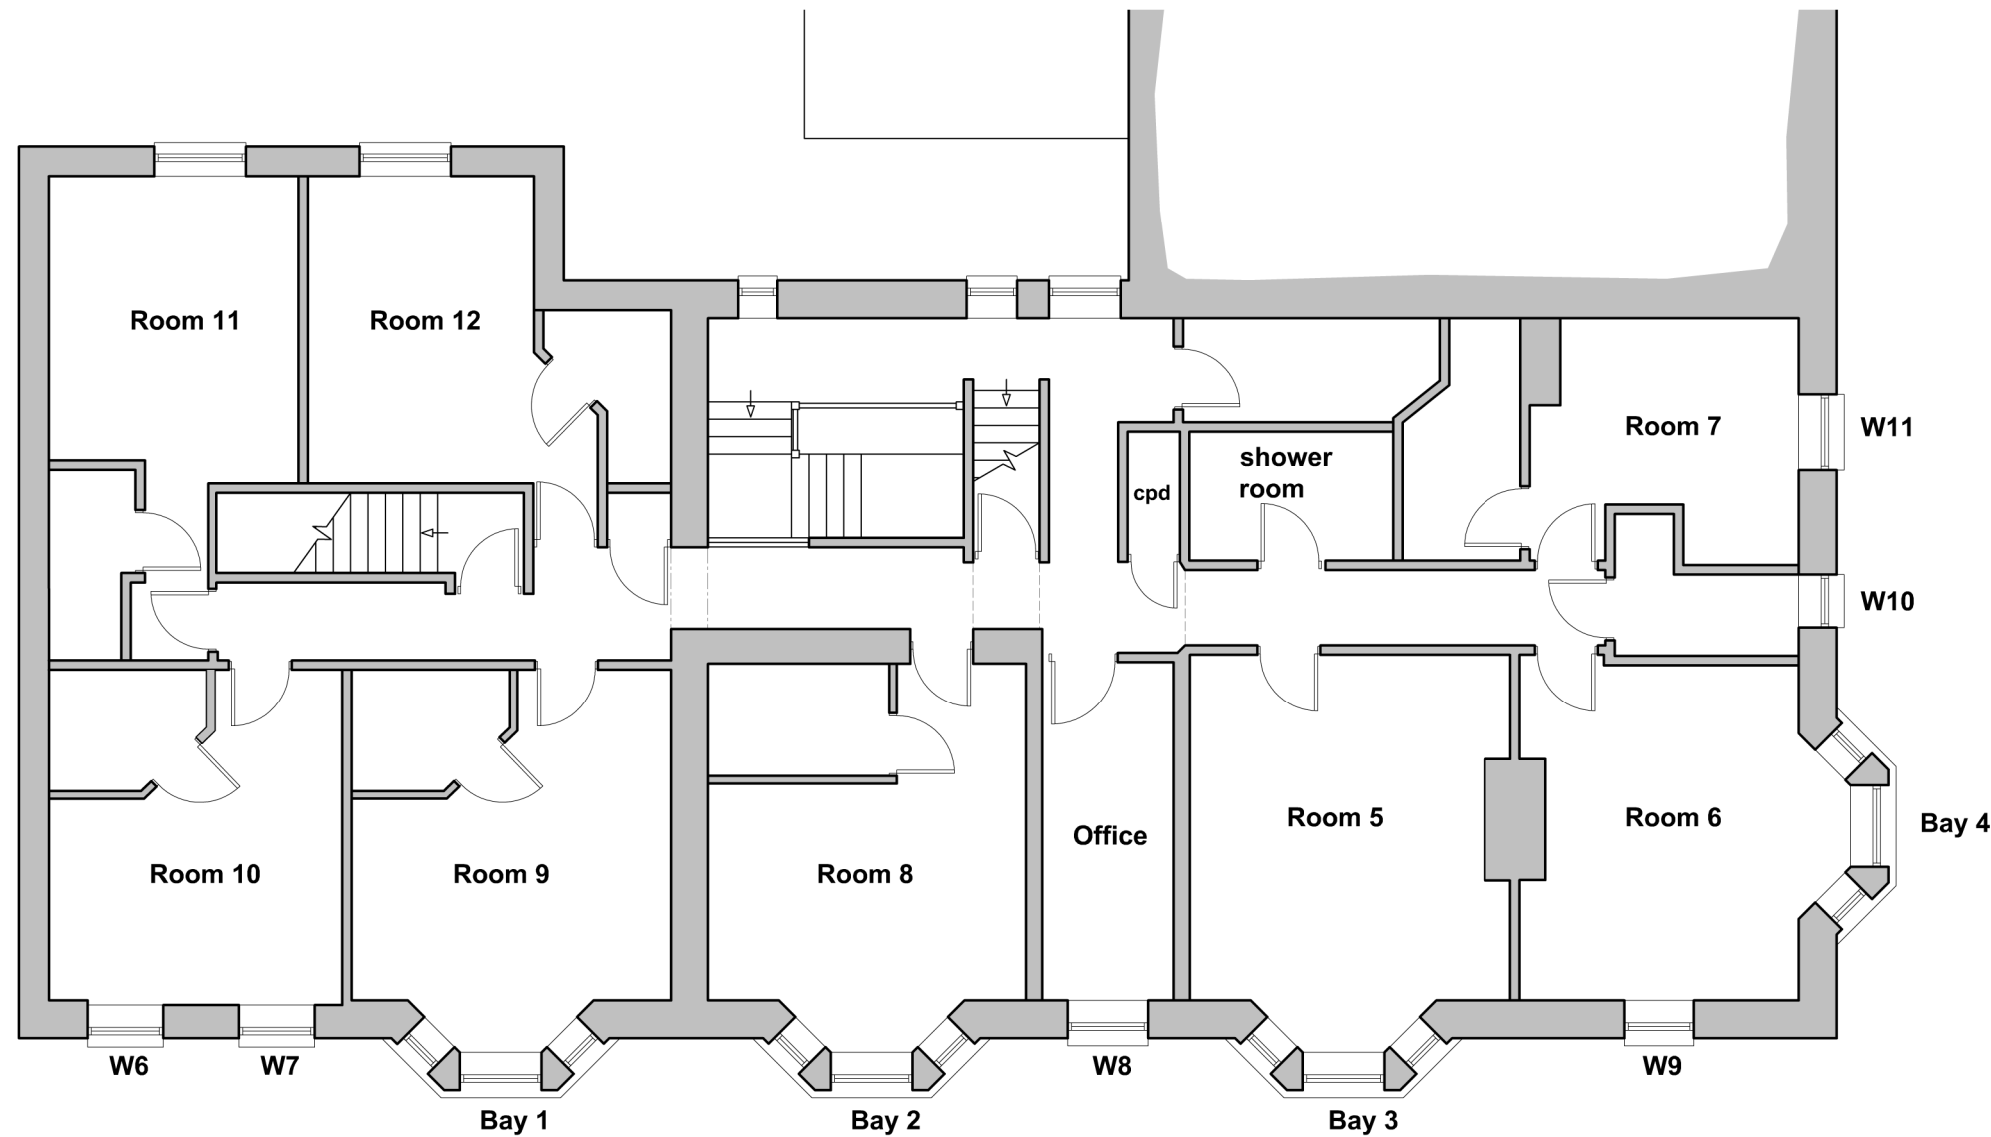

1st Floor Plan - Proposed
Scale 1:100 @ A1

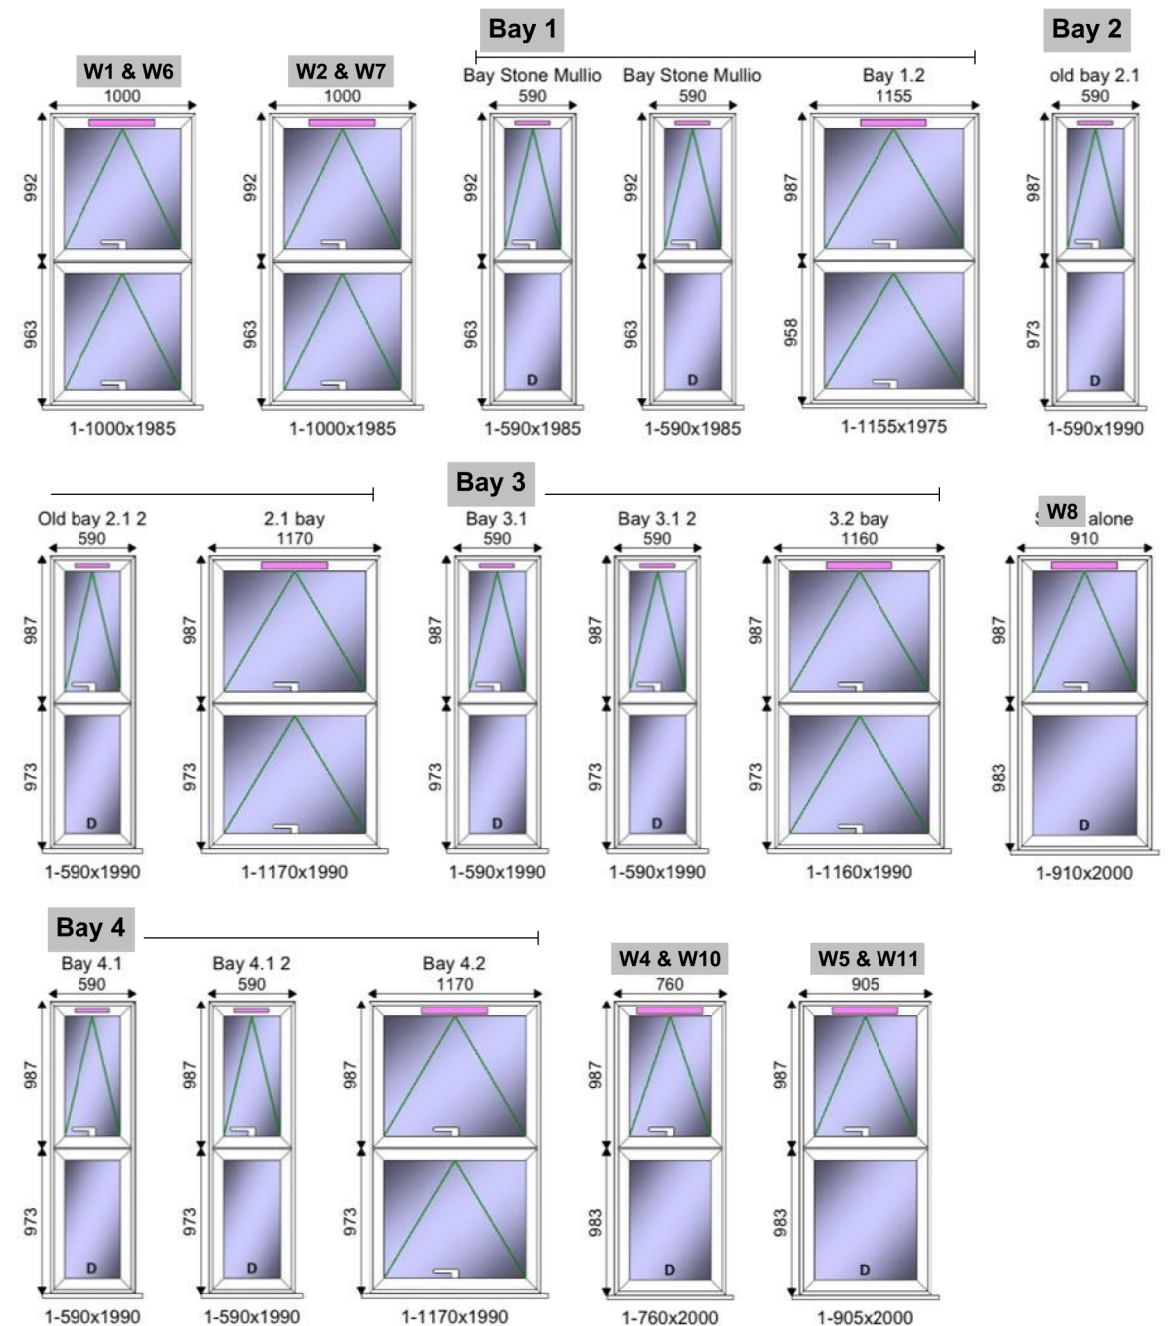

Window Schedule

The drawings produced are to be used for a Planning Application only.
Responsibility is not accepted for errors made by others scaling from this drawing.
All construction information should be taken from figured dimensions only.
Dimensions are in millimetres unless otherwise stated.
All dimensions and site conditions are to be checked on site prior to preparing drawings or commencing work.
Any Variations or supplementary drawings to be approved by the client.
Every attempt has been made to ensure the accuracy of the dimensions and details provided. However any person relying upon this information for the purposes of further design or structural calculations should check and verify the information. We cannot take any responsibility for any errors or omissions which may or may not affect calculations and details if the information provided in these drawings has not been checked or verified.
Copyright © The Drawing Office SW Limited. All rights reserved. Limited reproduction and distribution permitted for the sole purpose of the planning application.



**ARCHITECTURAL
& PROJECT
MANAGEMENT
SERVICES**
The Studio
Bucknell House
Bucknell, nr Honiton
EX14 3EJ
01404 851470
tdodesign.co.uk

Revision	Description	Date
Client	Abbeyfeild Society 2 Towbridge Road Bradford-on-Avon BA15 1EP	
Project	Replace timber sash windows with upvc windows to north east and north west elevations	
Drawing Title	Combined Proposed Plans	
Drawing Number	25.1173.3	Revision A
Scale	1:100	Date 23.2.26

