




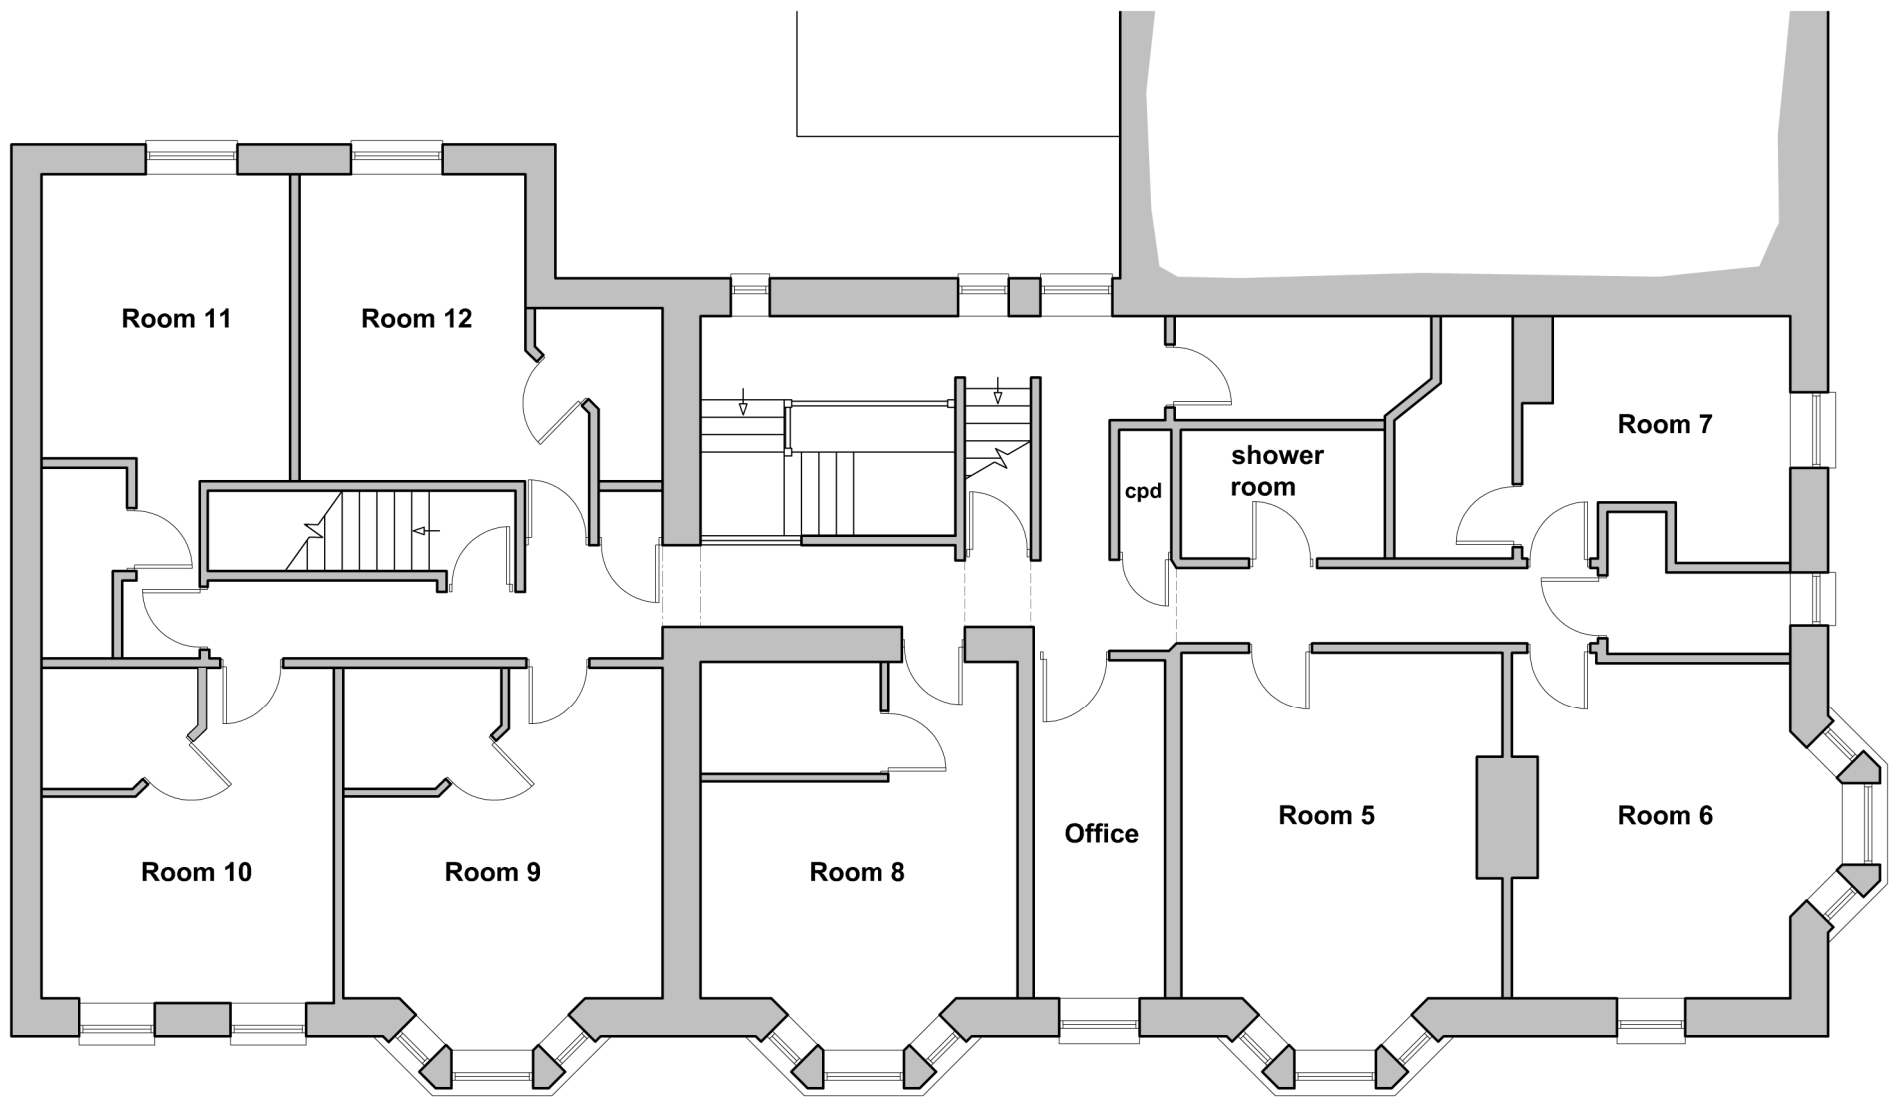


1st Floor Plan - Existing
Scale 1:100 @ A1

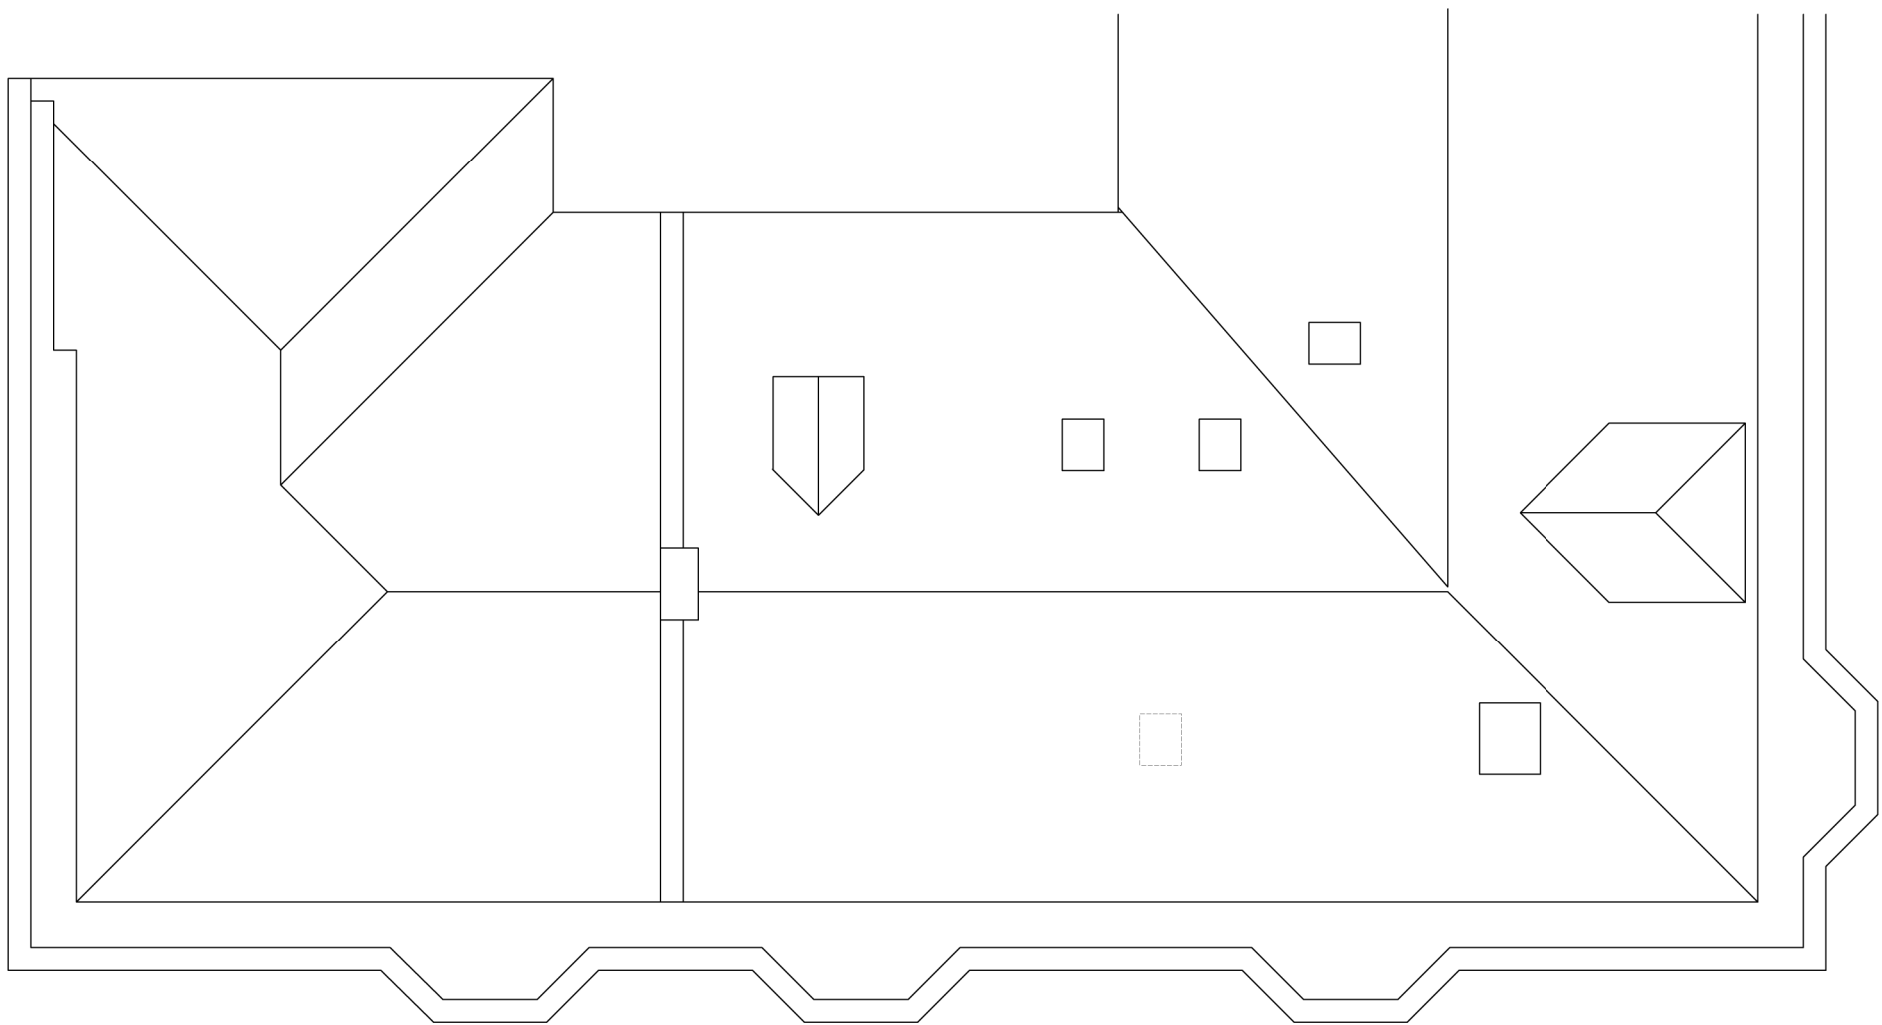


Roof Plan - Existing
Scale 1:100 @ A1

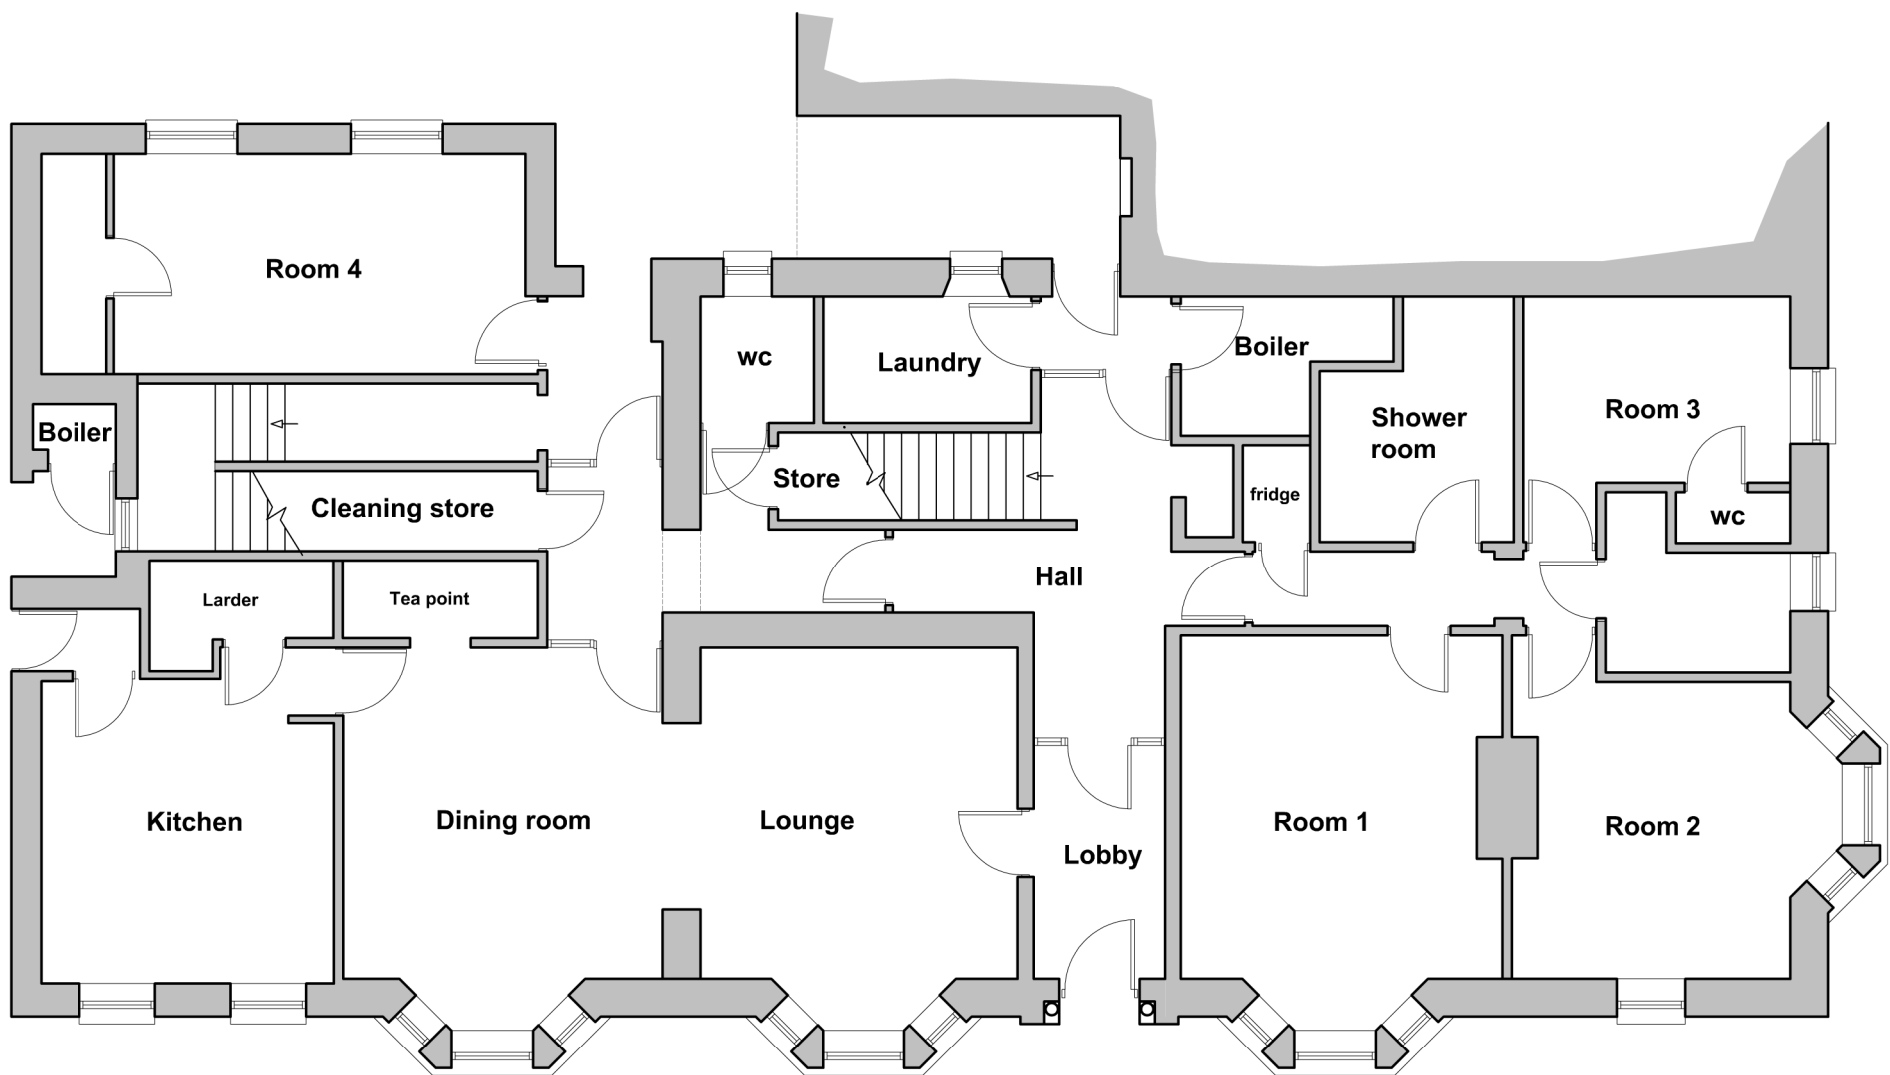

Ground Floor Plan - Existing
Scale 1:100 @ A1

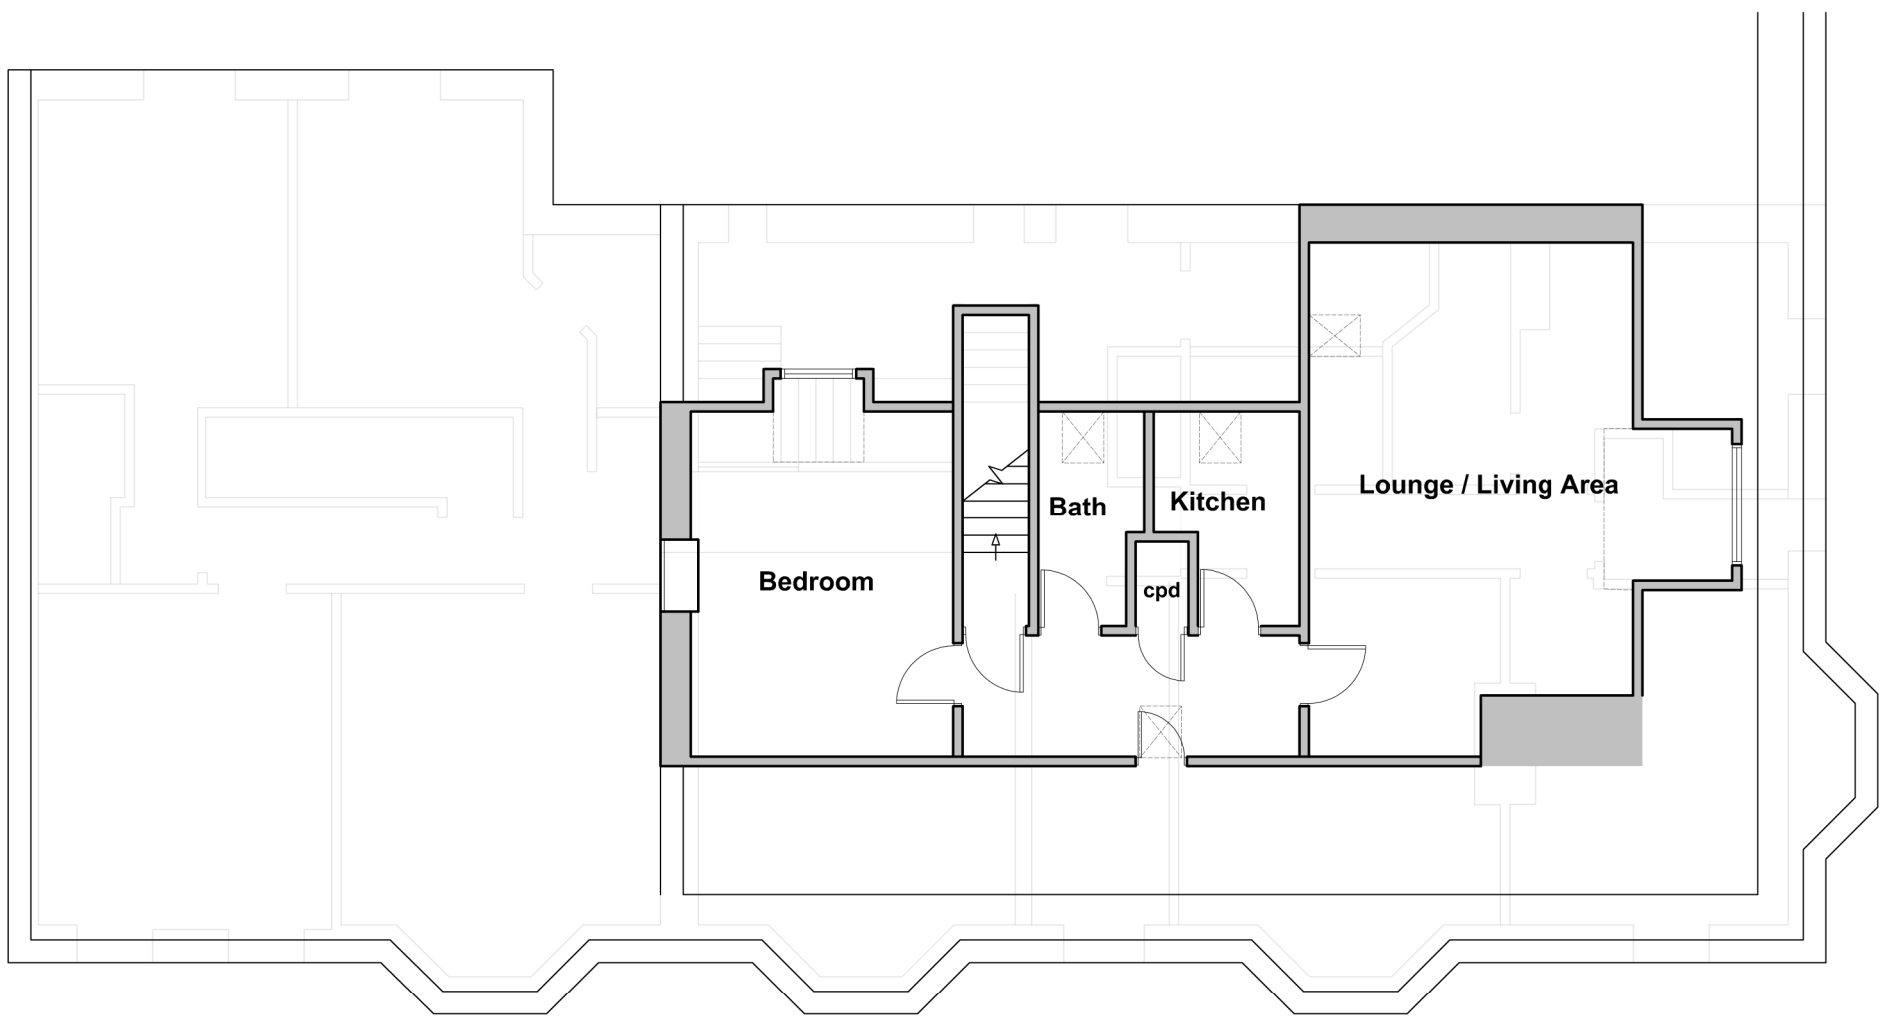

2nd Floor Plan - Existing
Scale 1:100 @ A1

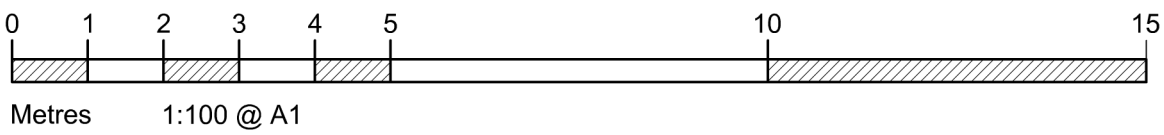

The drawings produced are to be used for a Planning Application only.
Responsibility is not accepted for errors made by others scaling from this drawing.
All construction information should be taken from figured dimensions only.
Dimensions are in millimetres unless otherwise stated.
All dimensions and site conditions are to be checked on site prior to preparing drawings or commencing work.
Any Variations or supplementary drawings to be approved by the client.
Every attempt has been made to ensure the accuracy of the dimensions and details provided, however any person relying upon this information for the purposes of further design or structural calculations, should check and verify the information. We cannot take any responsibility for any errors or omissions which may or may not affect calculations and details if the information provided in these drawings has not been checked or verified.
Copyright © The Drawing Office SW Limited. All rights reserved. Limited reproduction and distribution permitted for the sole purpose of the planning application.



TDO DESIGN
THE DRAWING OFFICE (SW) LTD

ARCHITECTURAL & PROJECT MANAGEMENT SERVICES

The Studio
Buckerell House
Buckerell, nr Honiton
EX14 3EJ

01404 851470
tdodesign.co.uk

Revision	Description	Date
Client		
Abbeyfeild Society 2 Towbridge Road Bradford-on-Avon BA15 1EP		
Project		
Replace timber sash windows with upvc windows to north east and north west elevations		
Drawing Title		
Plans and elevations as existing		
Drawing Number	Revision	Scale
25.1173.1	A	1:100
		Date
		23.2.26