







304 EXISTING ELEVATION - WEST BOUNDARY, AS SEEN FROM ROADSIDE
Scale: 1:200

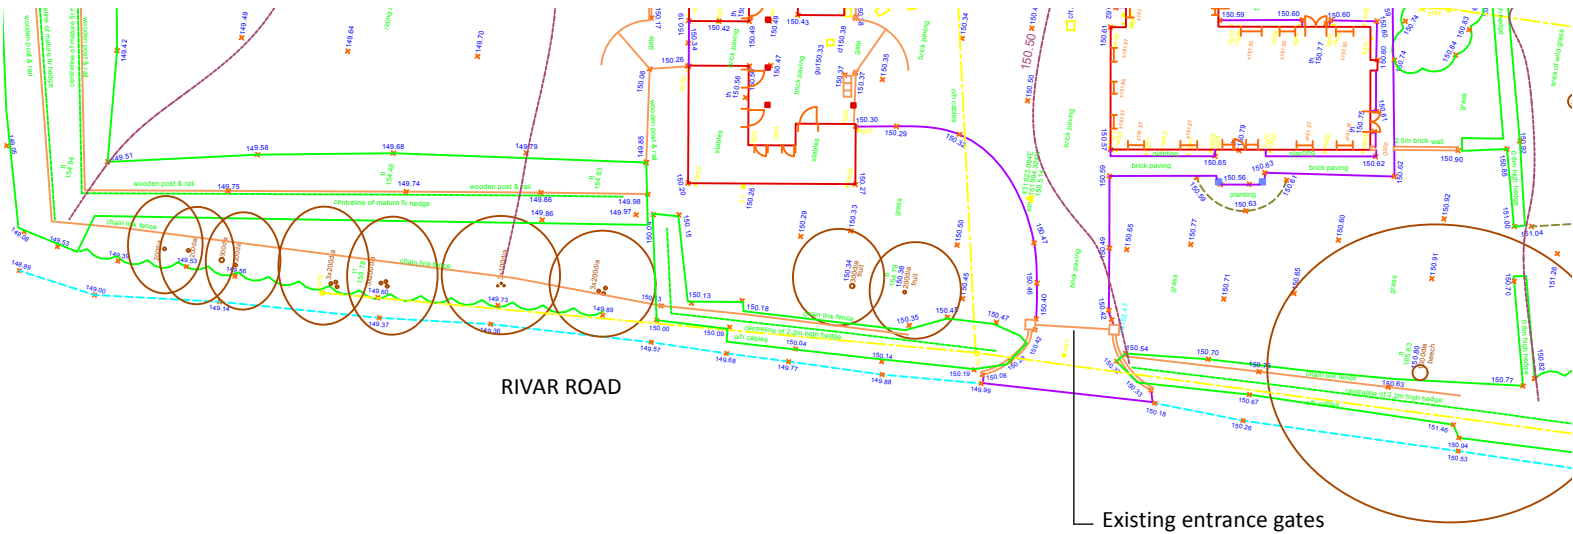


304 PROPOSED ELEVATION - WEST BOUNDARY, AS SEEN FROM ROADSIDE
Scale: 1:200

 

304 EXISTING TOPOGRAPHICAL SITE PLAN - WEST BOUNDARY
Scale: 1:500

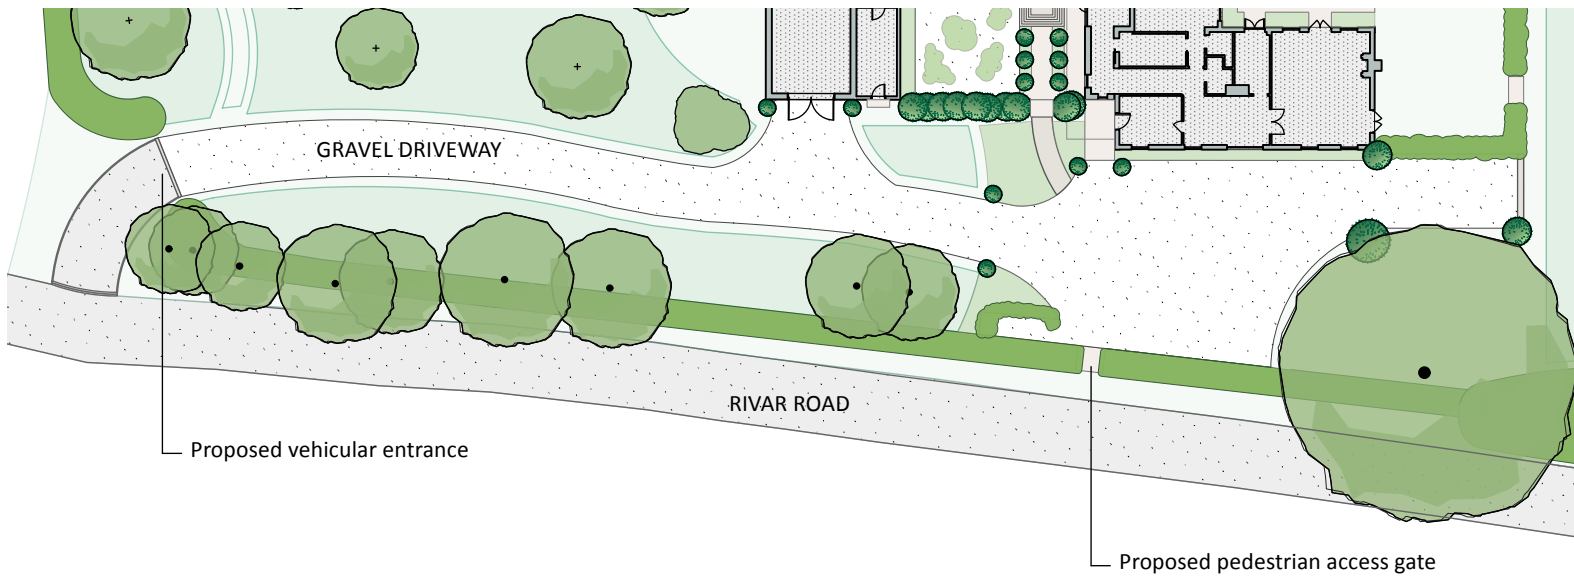 

304 PROPOSED PLAN - WEST BOUNDARY
Scale: 1:500

 

JUSTIN SPINK

GARDEN DESIGN

COUNTY:

NICKY & JASMINE DUNNE

PROJECT TITLE:

WHEATLANDS
RIVAR ROAD, SHALBOURNE
WILTSHIRE, SN8 3RL

DRAWING TITLE:

EXISTING & PROPOSED ELEVATIONS OF WEST BOUNDARY

PROJECT MANAGER:

WHEATLANDS

DRAWN BY:

JS

REVIEWED BY:

JS

DATE:

20/03/2026

PROJECT SCALE:

1:200 / 1:500 @ A2

DRAWING NUMBER:

DUN-304

JUSTIN SPINK LIMITED
WOOLSTONE MILL HOUSE, FARINGDON, OXON, SN7 7QL
T: +44 (0)1367 248 729, INFO@JUSTINSPINK.COM
WWW.JUSTINSPINK.COM