



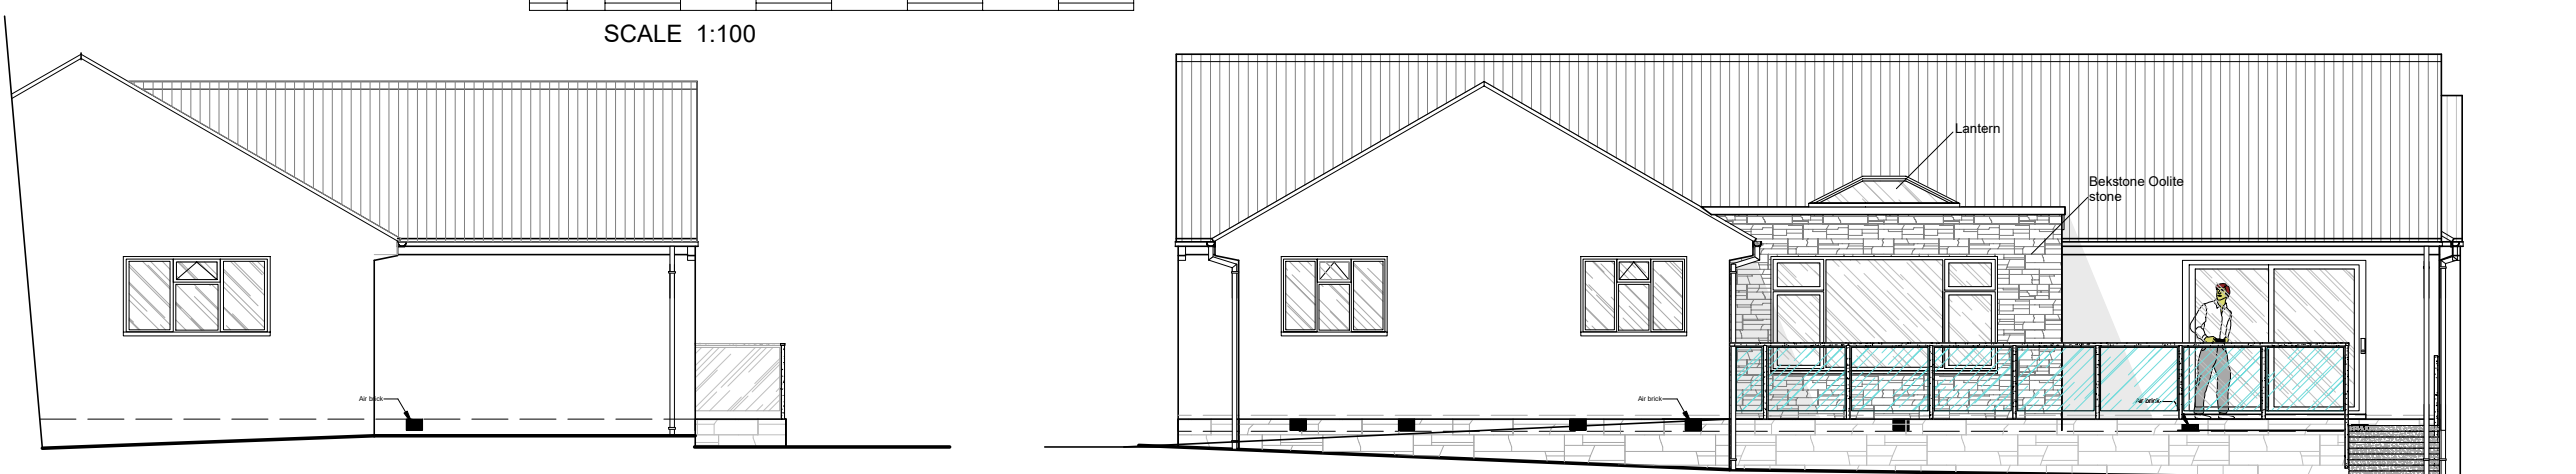


Existing Side Elevation

Existing Rear Elevation

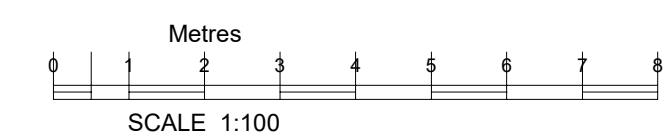


Proposed Side Elevation


Proposed Rear Elevation

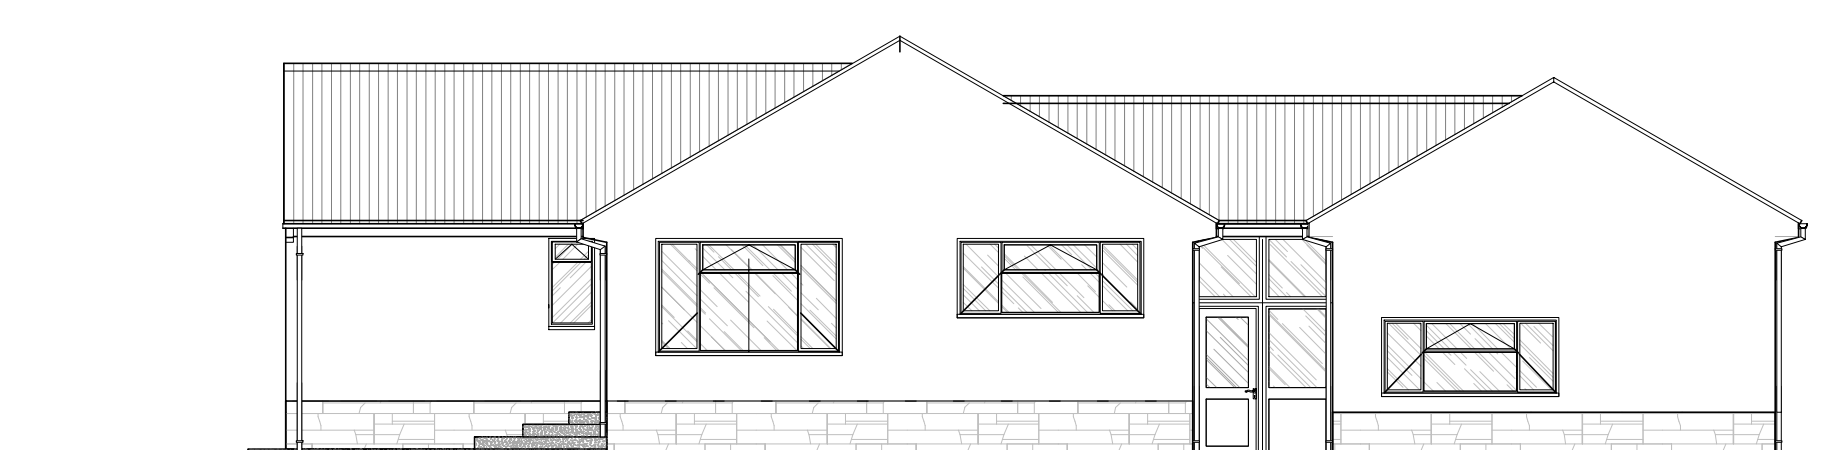

Existing Side Elevation

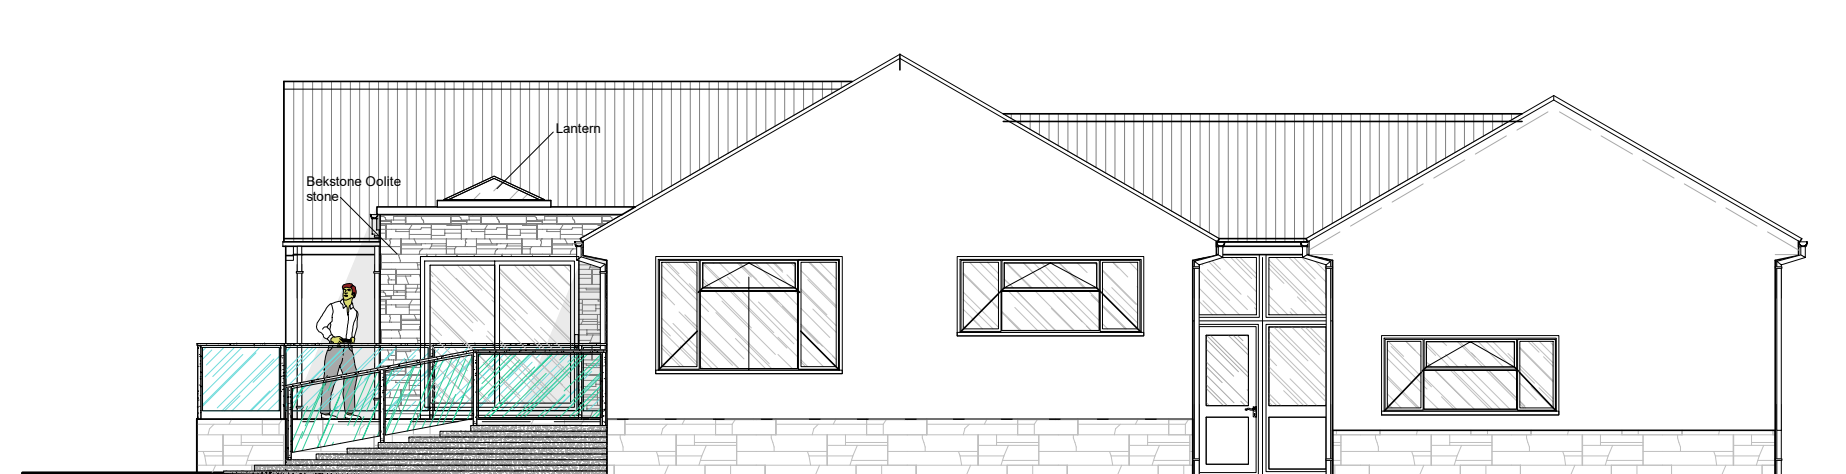


Proposed Side Elevation

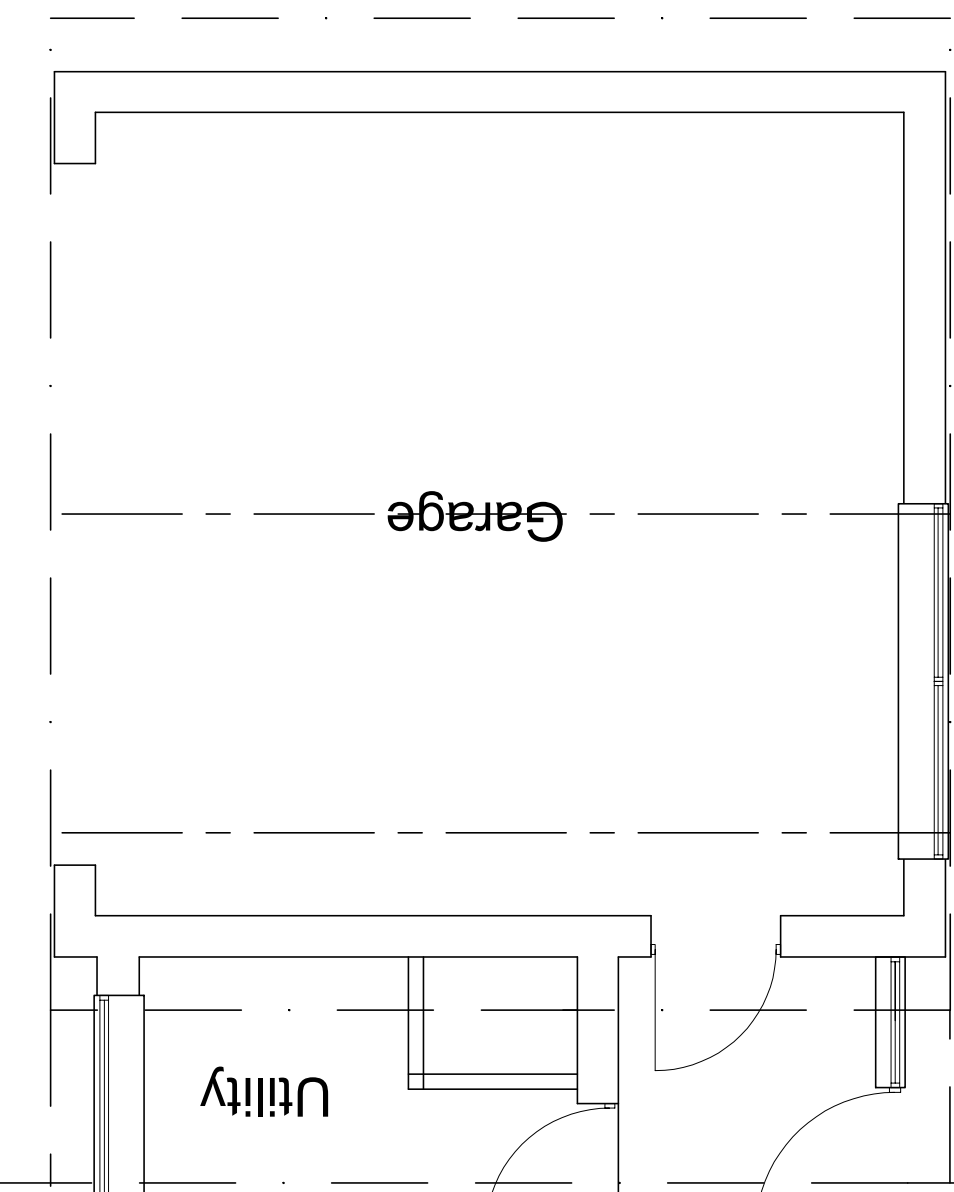



Garage

Utility

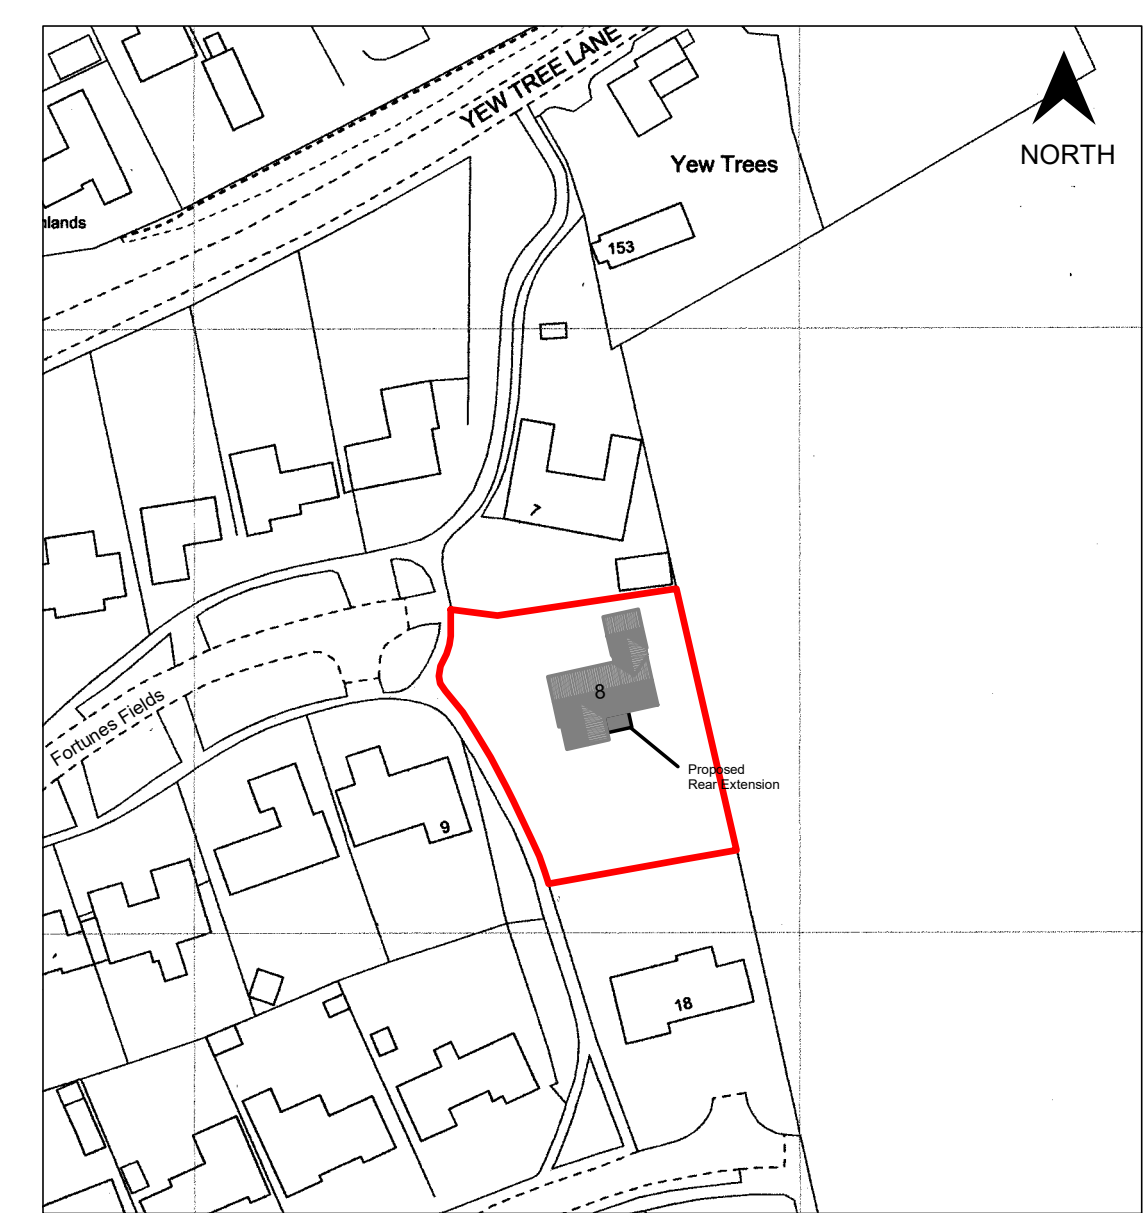



SITE PLAN SCALE 1:1250

Licence number 100019980
Grid 410660 E 176740 N

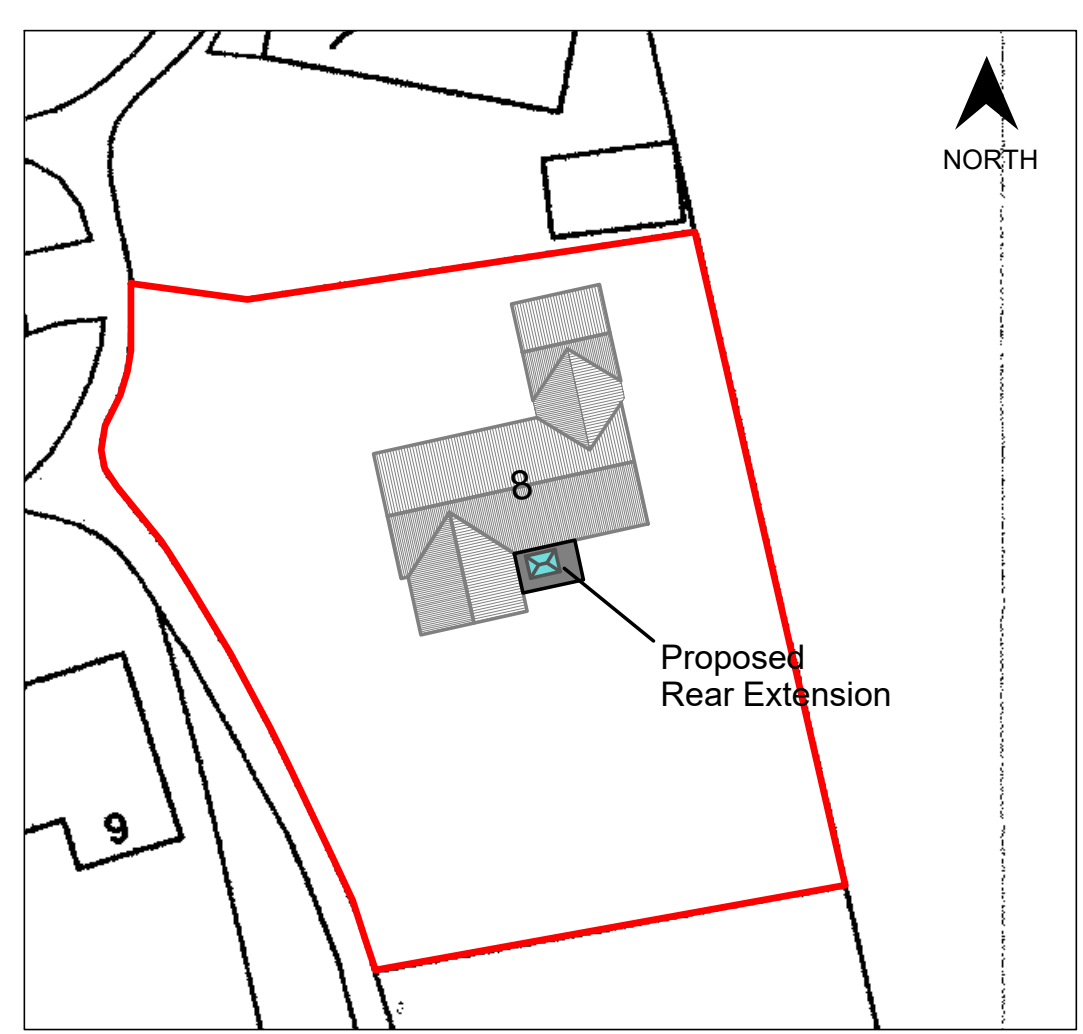
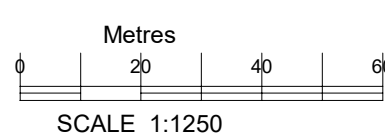


Proposed Rear Extension


BLOCK PLAN SCALE 1:500

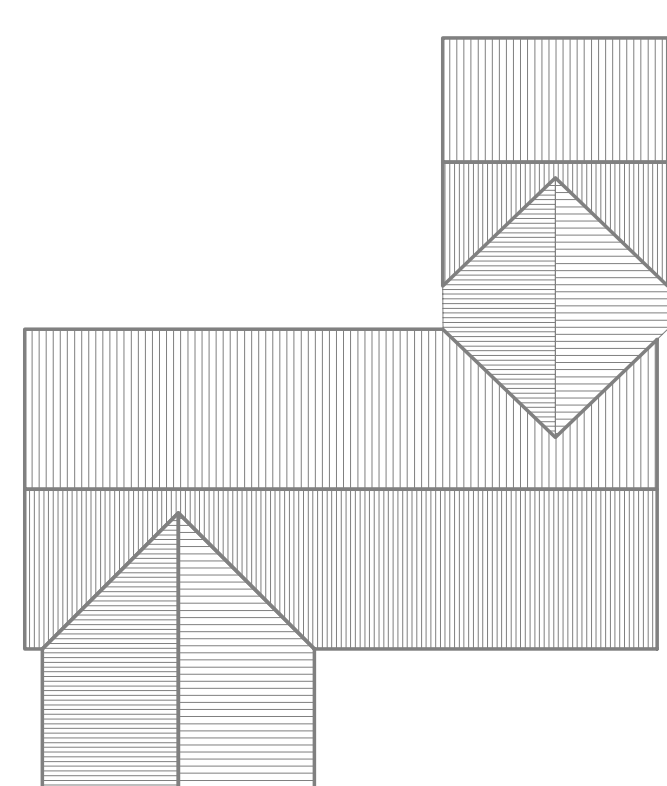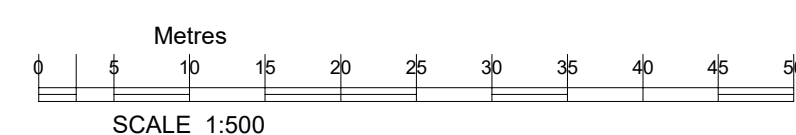



Existing Roof Plan

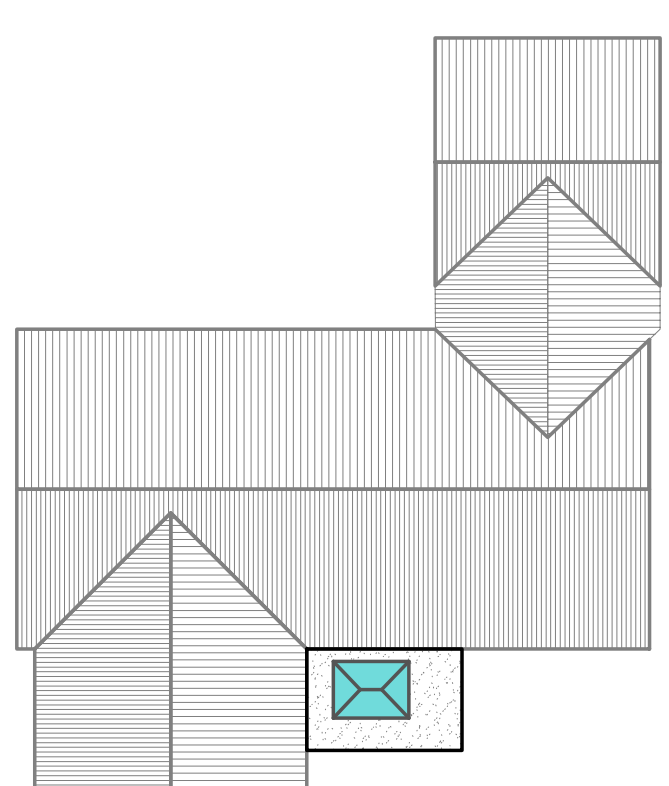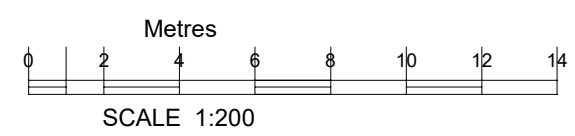

Proposed Roof Plan

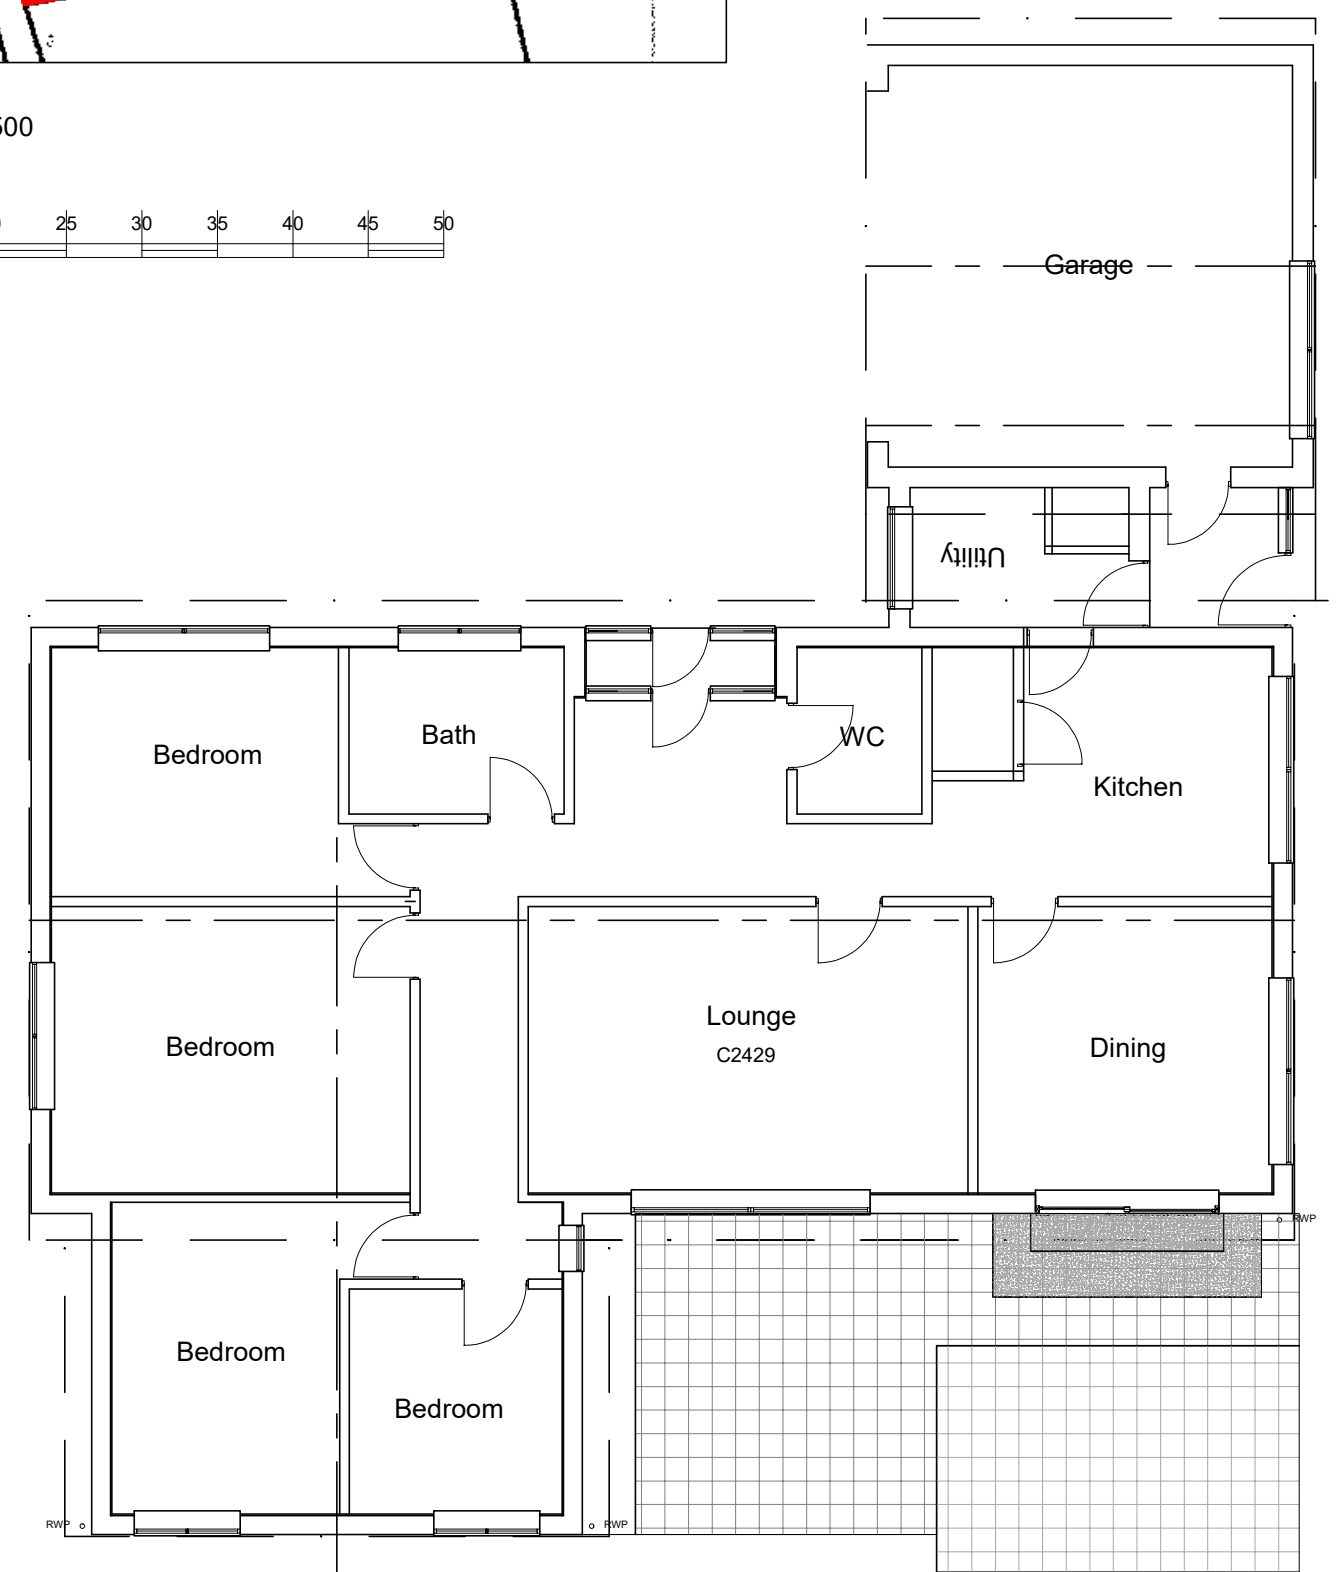

Existing Grd Floor

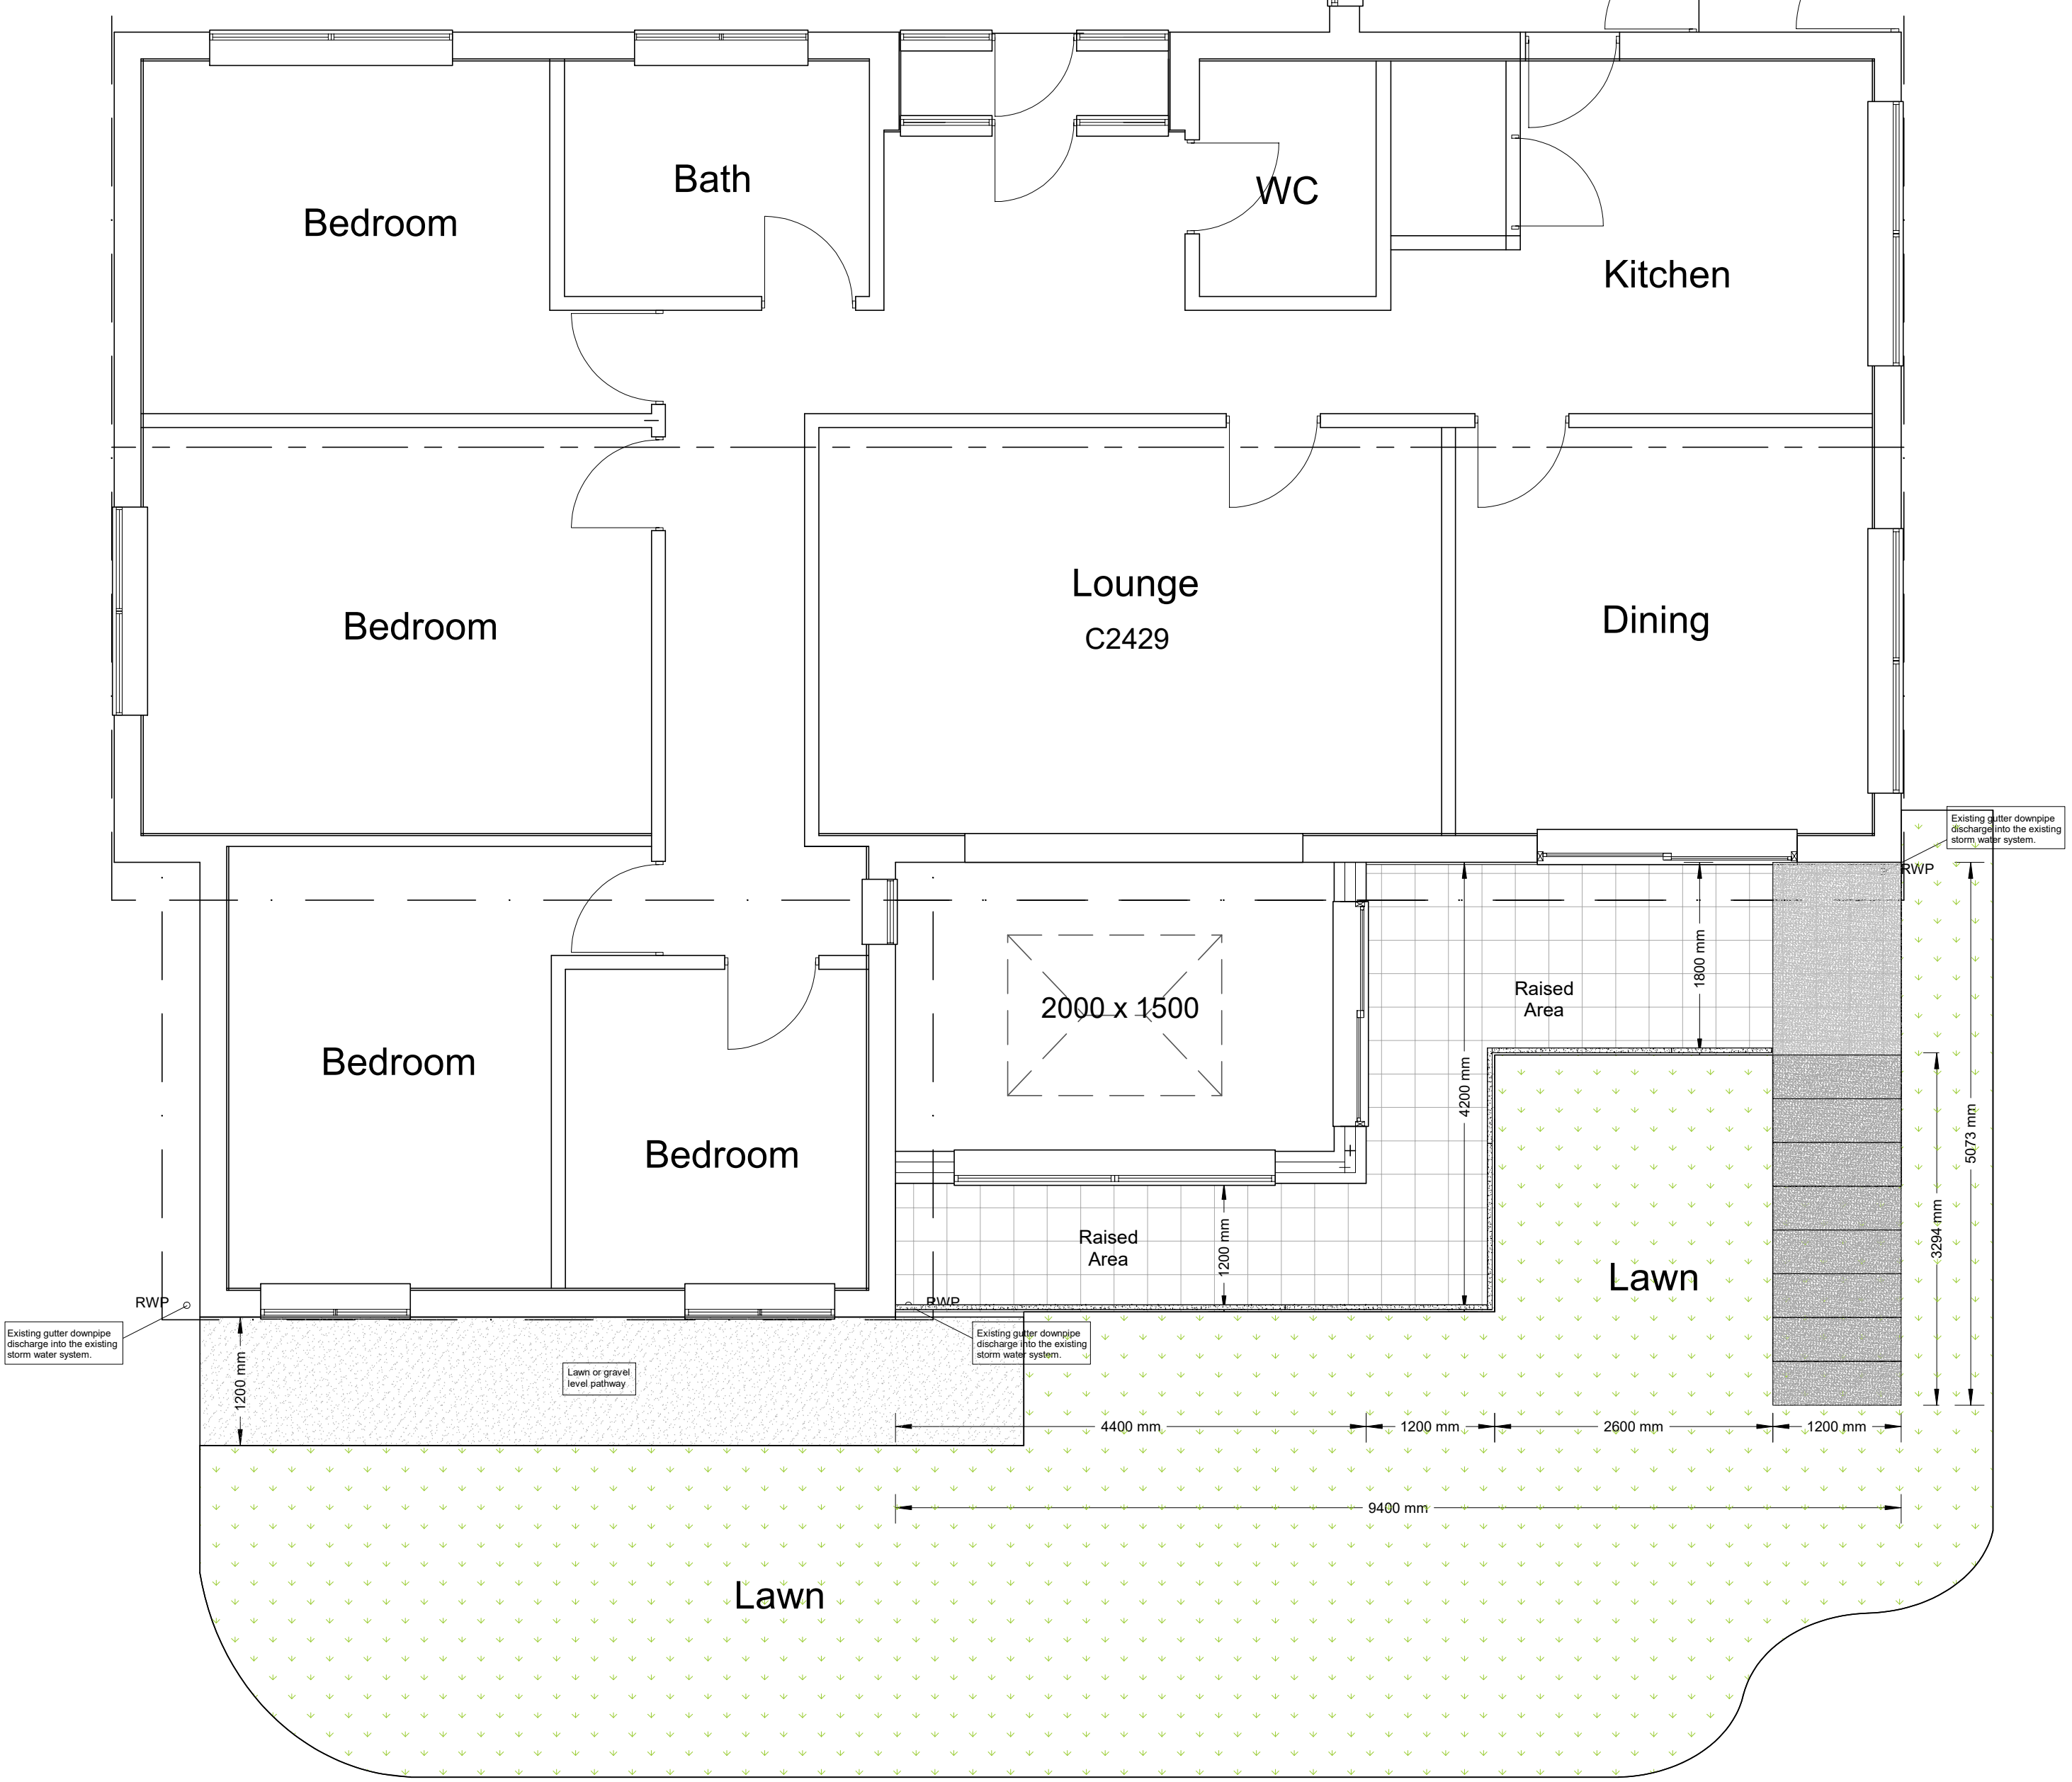 

Proposed Grd Floor



Note
This Drawing Has Been Prepared
To Obtain Planning Consent Only.
It is not To Be Used For
Construction Purposes.

All Dimensions approximated These
Plans Can Be Scaled For Planning
Purposes Only

C Copyright FSB FS CONSULTANCY Hightrees 362 Marlborough Road, Swindon Wiltshire SN3 1NP TEL. 01793 420244		CLIENT Mr & Mrs P Chaston TITLE Erection of a single Storey Rear Extension The Farthings 8 Fortunes Fields, Broad Hinton, Wiltshire SN4 9PW	
SIZE A1	CAGE CODE	DWG NO 001 24/02/2026	REV 1:1
SCALE 1:1250/1:500/1:100/1:50		SHEET 1:1	