



ALL DIMENSIONS TO BE CONFIRMED ON
SITE PRIOR TO CONSTRUCTION

GENERAL NOTES :-

ALL LEVELS ARE IN METRES DERIVED FROM GPS TRANSFORMATION.

THIS DRAWING HAS BEEN PRODUCED WITH A PLOT SCALE ACCURACY OF 1:500

INDIGO SURVEYS LIMITED

Site Address
37 GEORGE LANE, MARLBOROUGH, SN8 4BX

Survey
GB

Date
MAY 2023


Scale
1:50@A1

Dwg No
43682/2

Check
M.F


NORTH ELEVATION

SOUTH ELEVATION

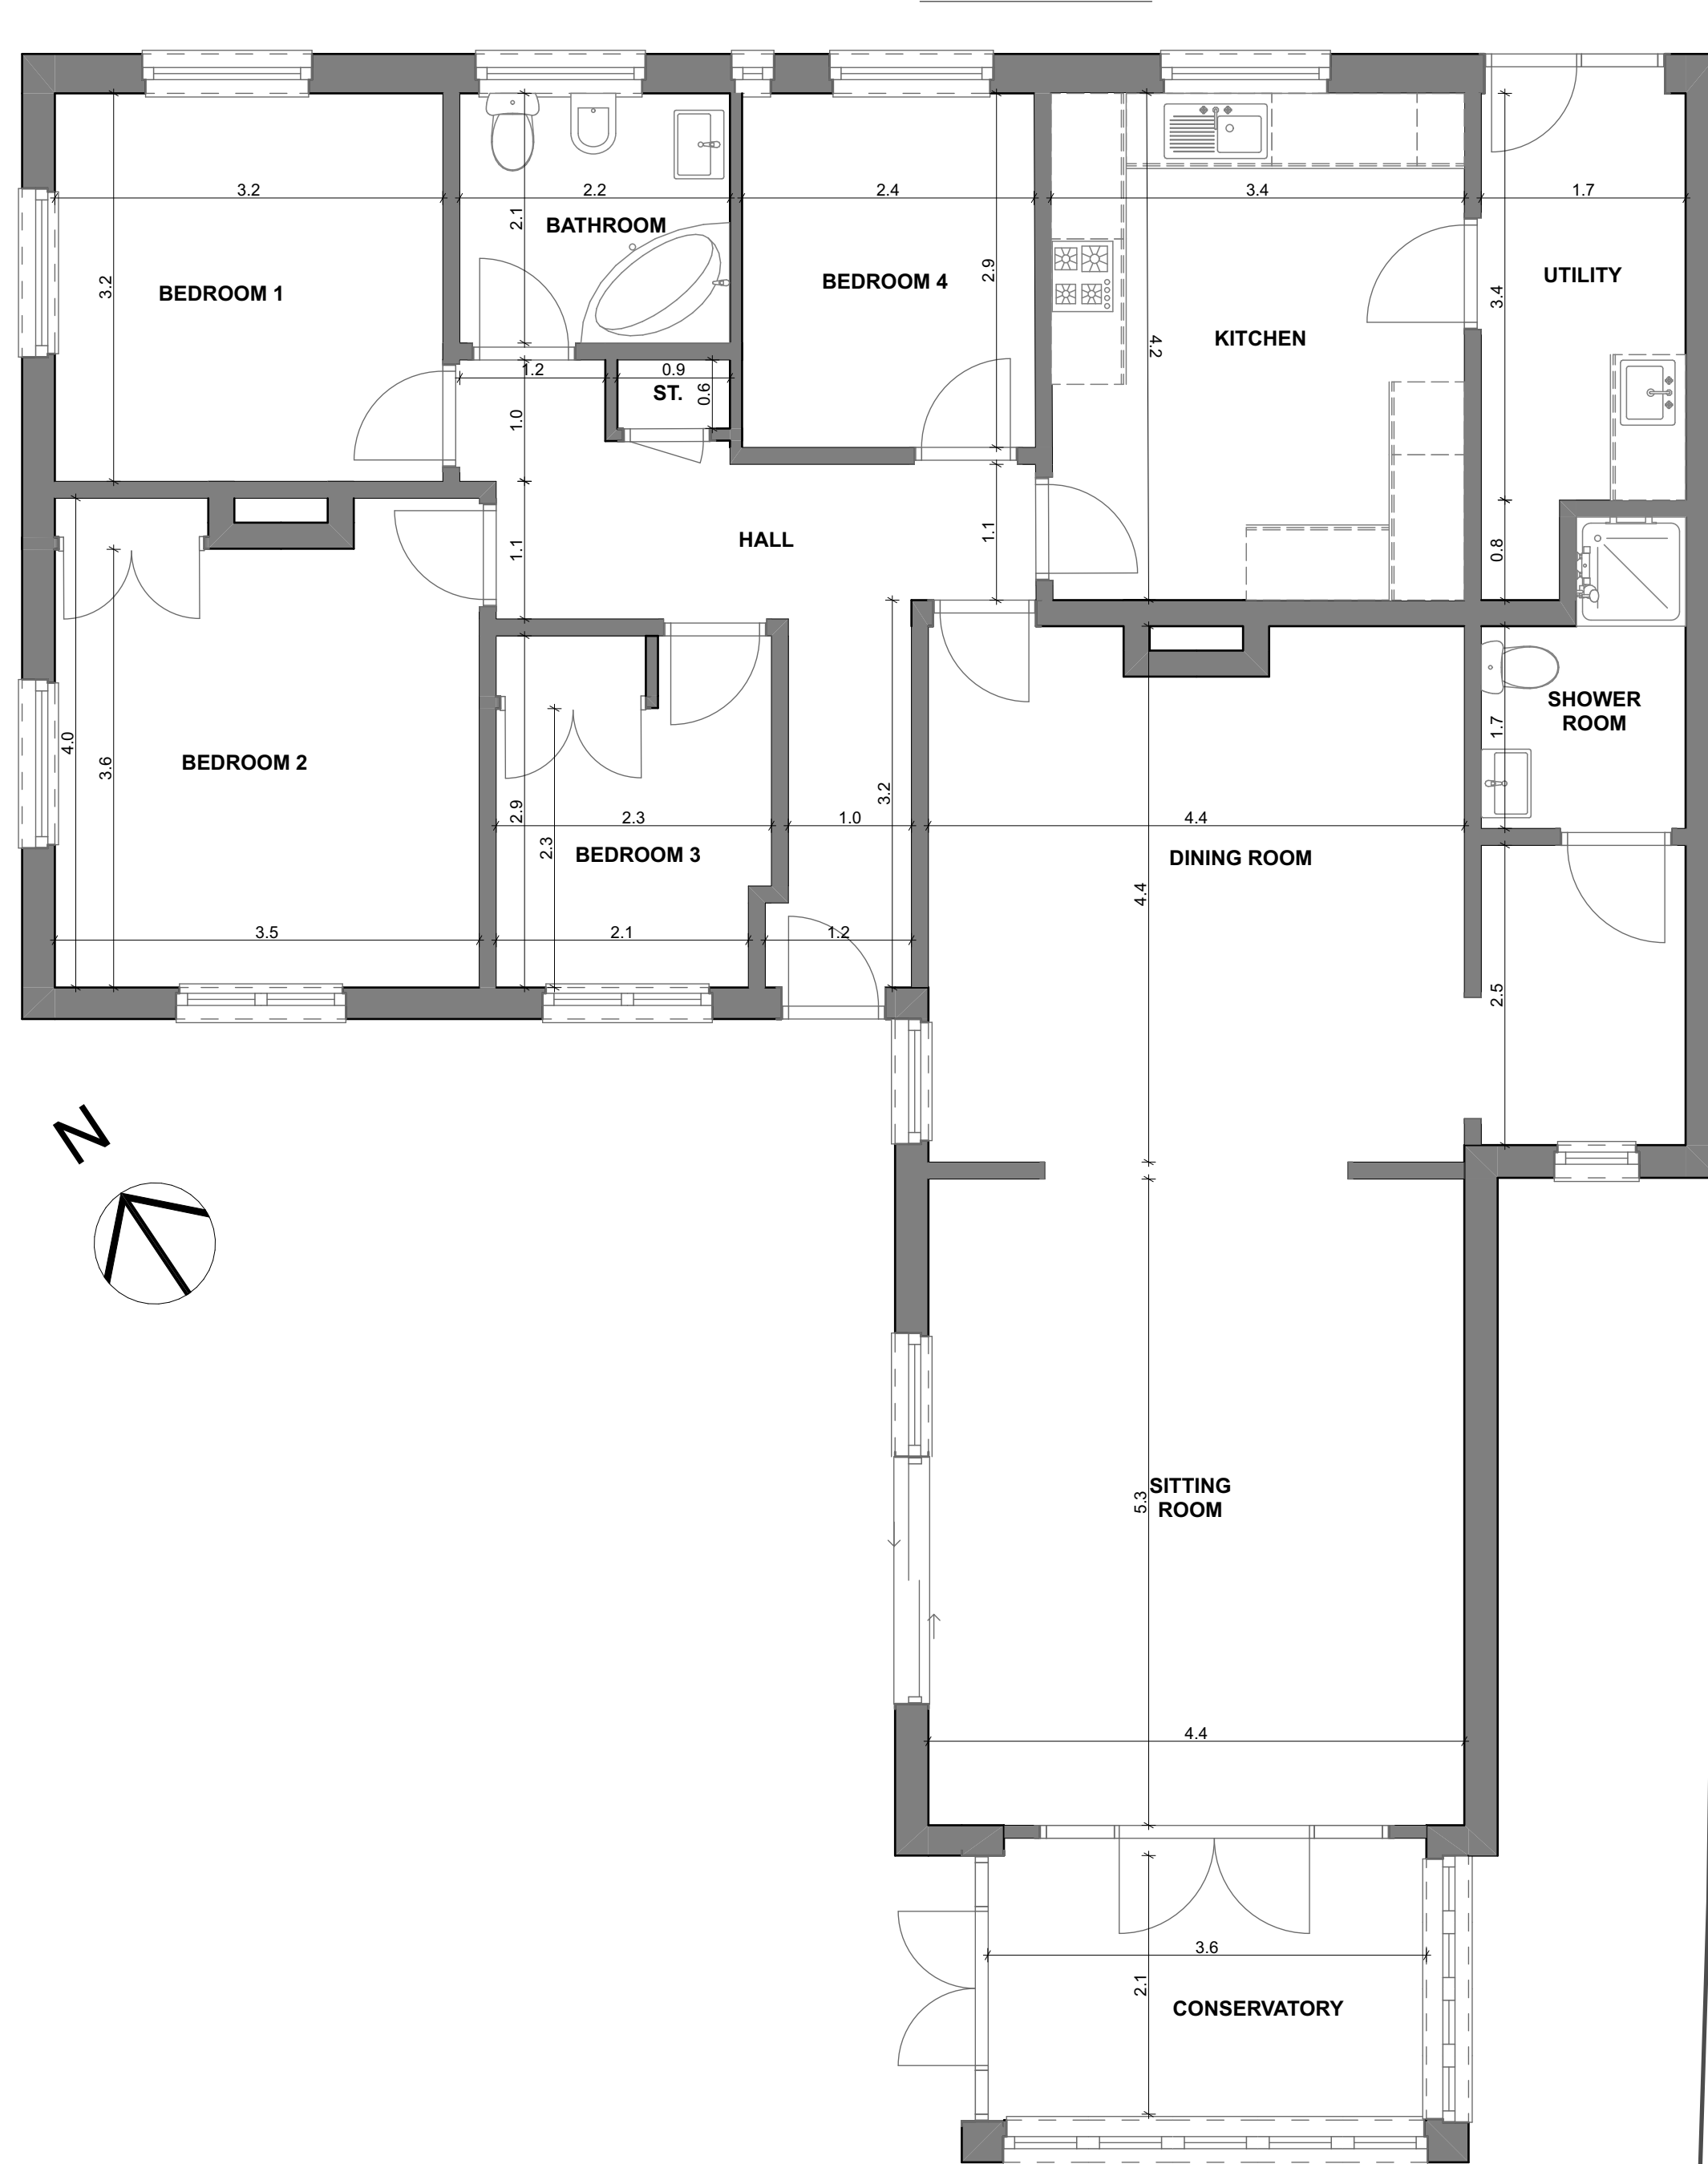


0. Existing Ground Floor Plan PLANNING

1:50

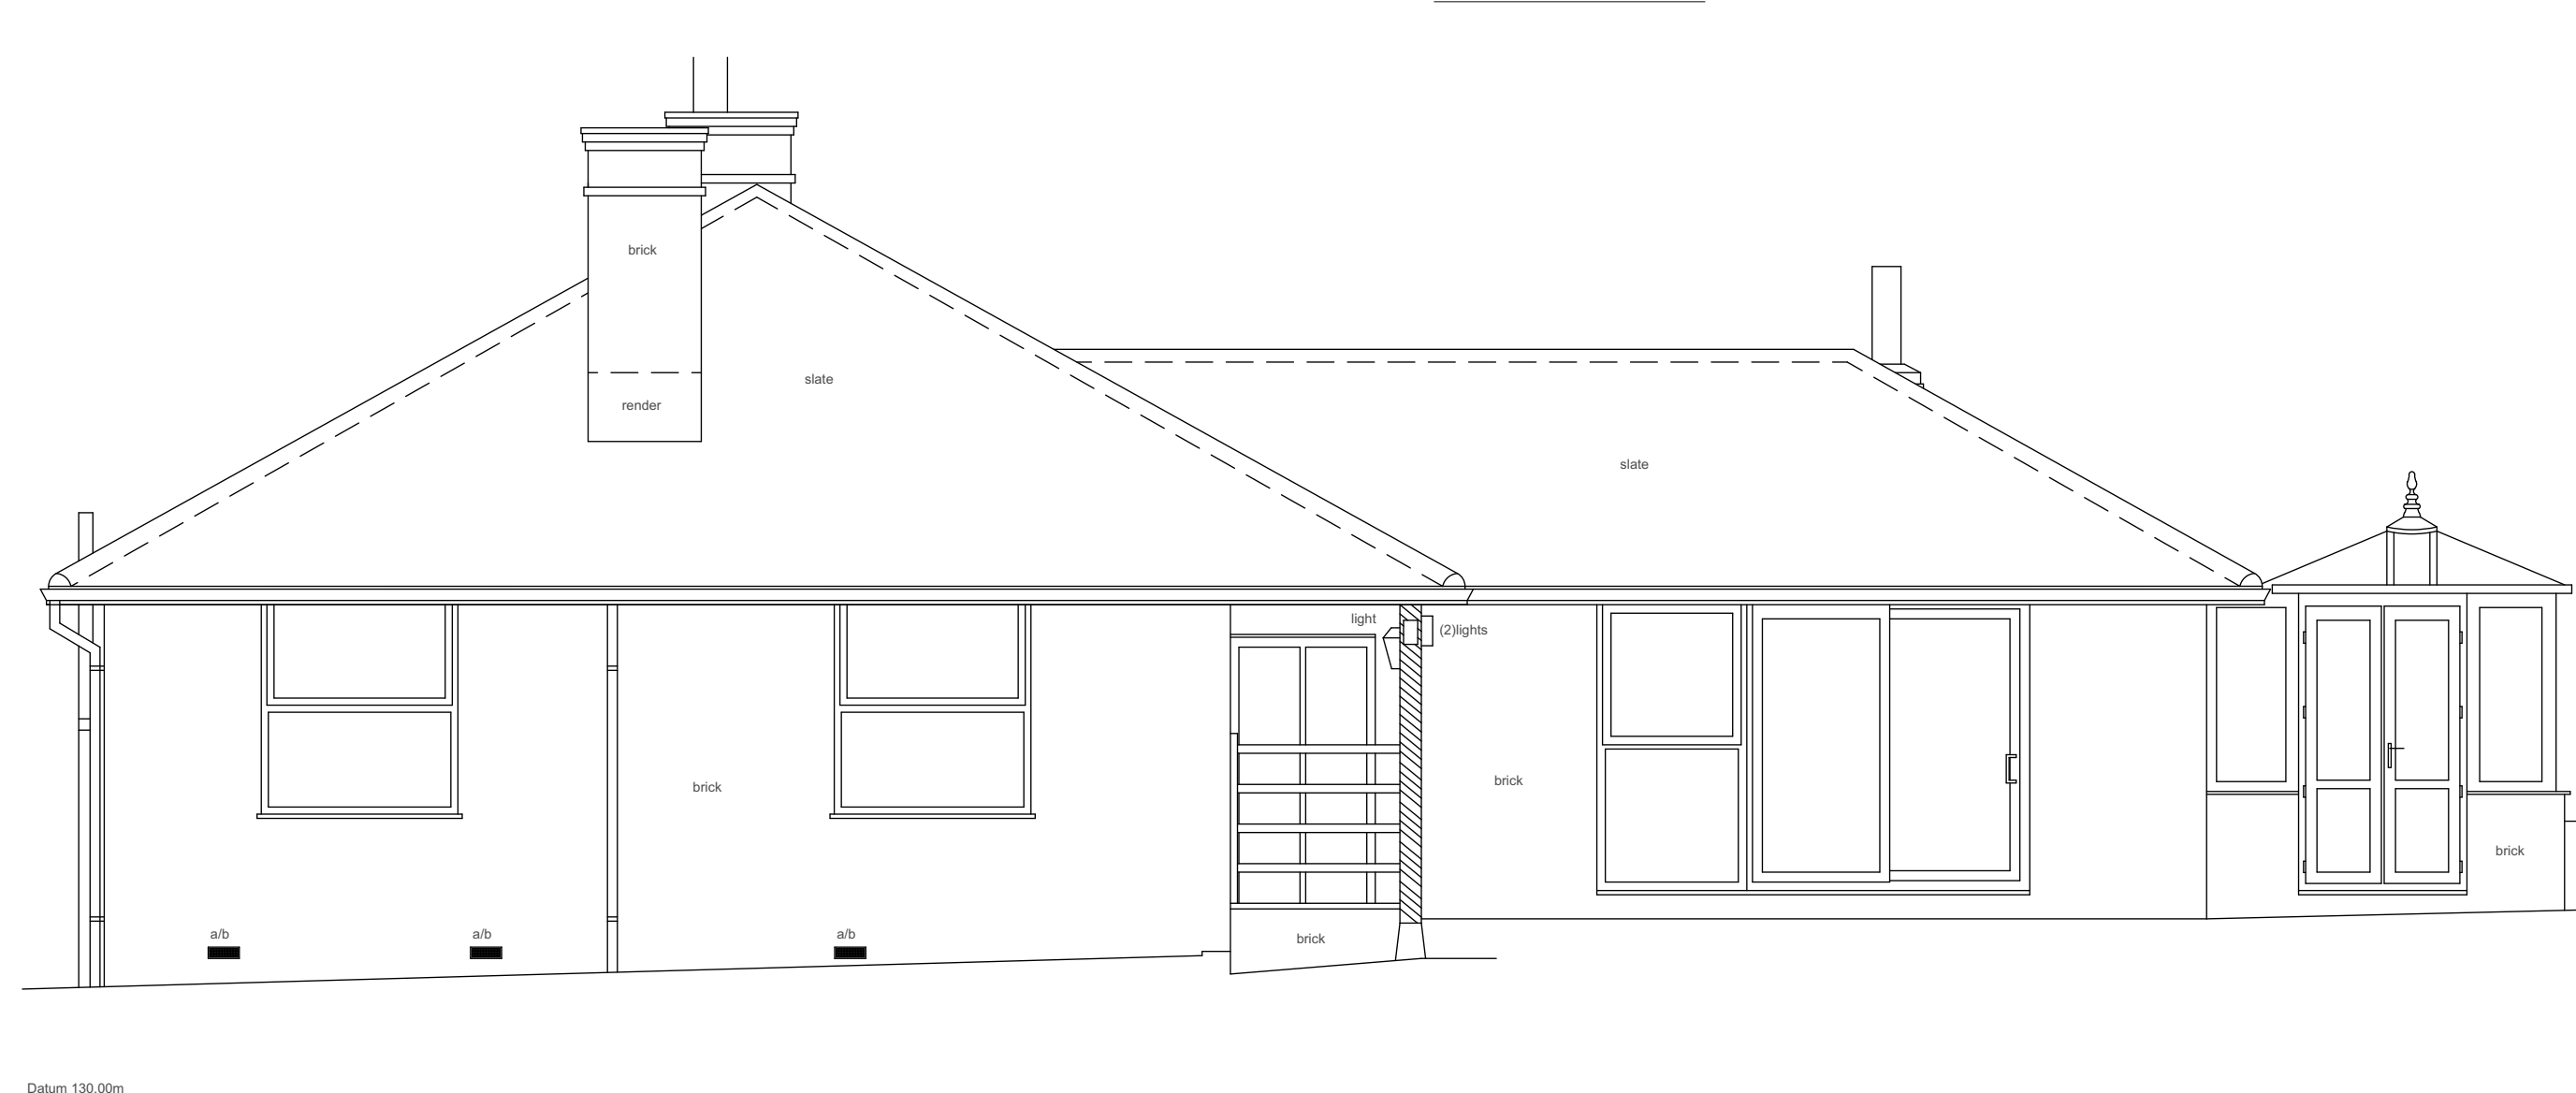

WEST ELEVATION

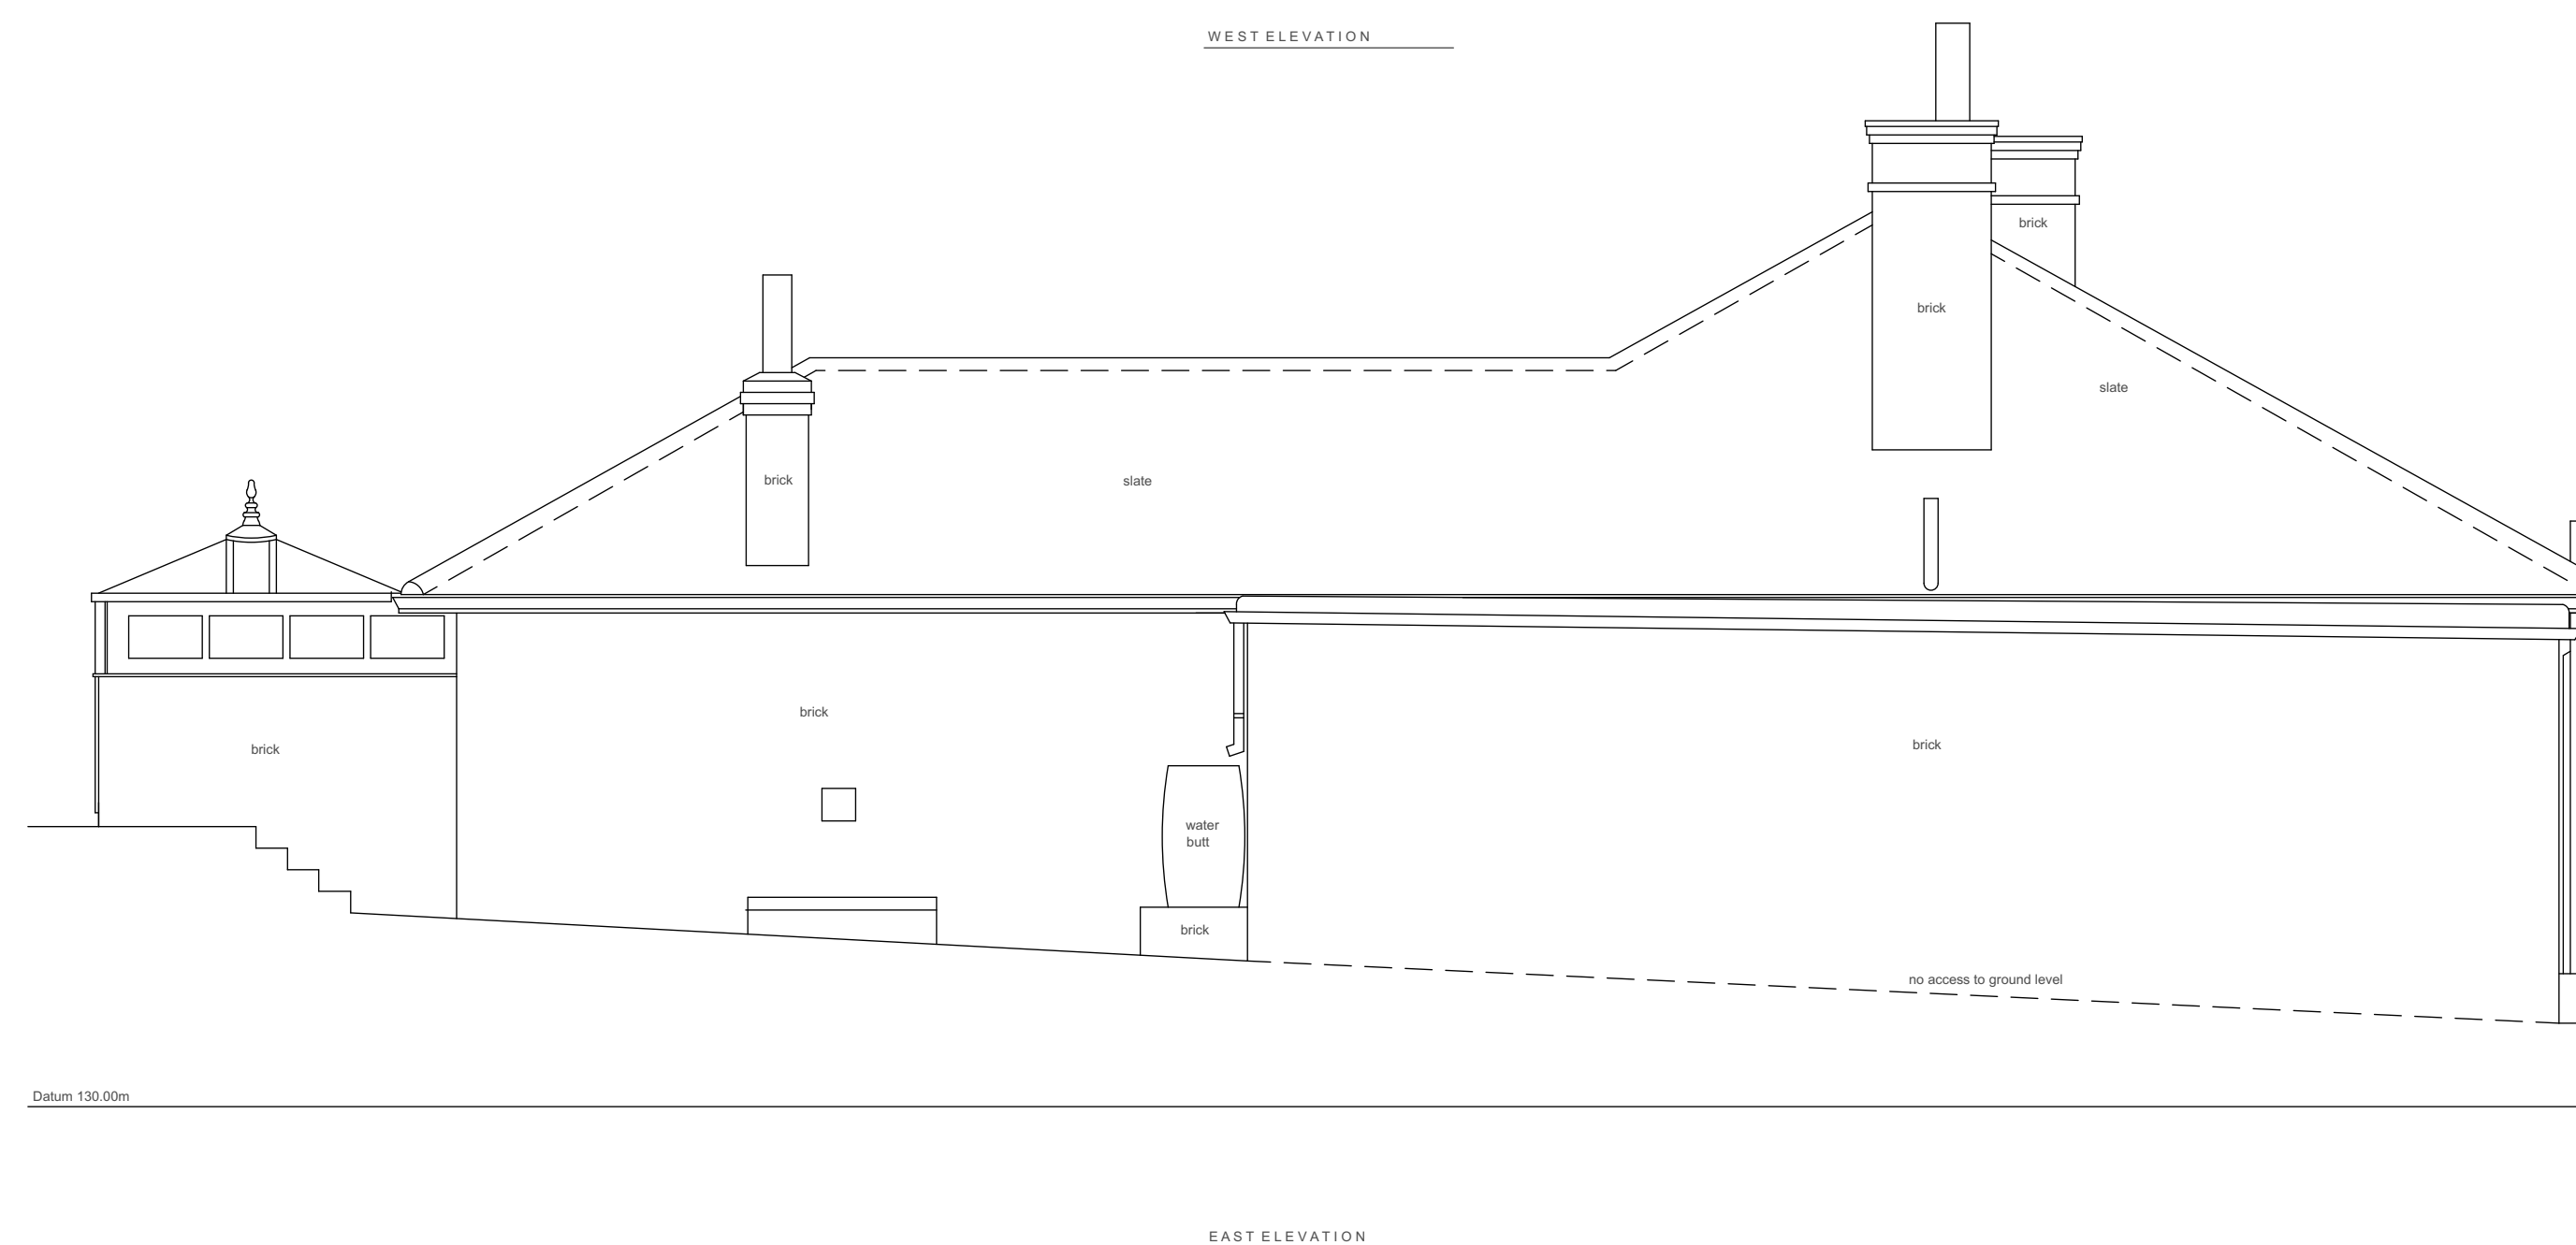

EAST ELEVATION

0 - ACA -

isting Drawings by Indgigo Surveys

1:50

[illegible]

CLIENT
Mr & Mrs Tatam

PROJECT 37 George Lane Marlborough
SN8 4BX

TITLE	Existing Drawings
-------	-------------------

PLANNING

SCALE @ A1	START DATE	DRAWN	CHECKED
1:50	Sept 25'	ROD	IP

No. 599 - PL 100

LEWIS HOUSE, UNIT 213, EAST WAY
HILLEN D IND EST, DUNFERMLINE
FIFE. KY11 9JF. SCOTLAND

t - 03333 444 217
e - info@acarchitects.biz
w - www.acarchitects.biz

