



EXISTING SURVEY OF 103 SHELDON ROAD, CHIPPENHAM, WILTS. SN14 0DA FOR MR & MRS M. CARTER

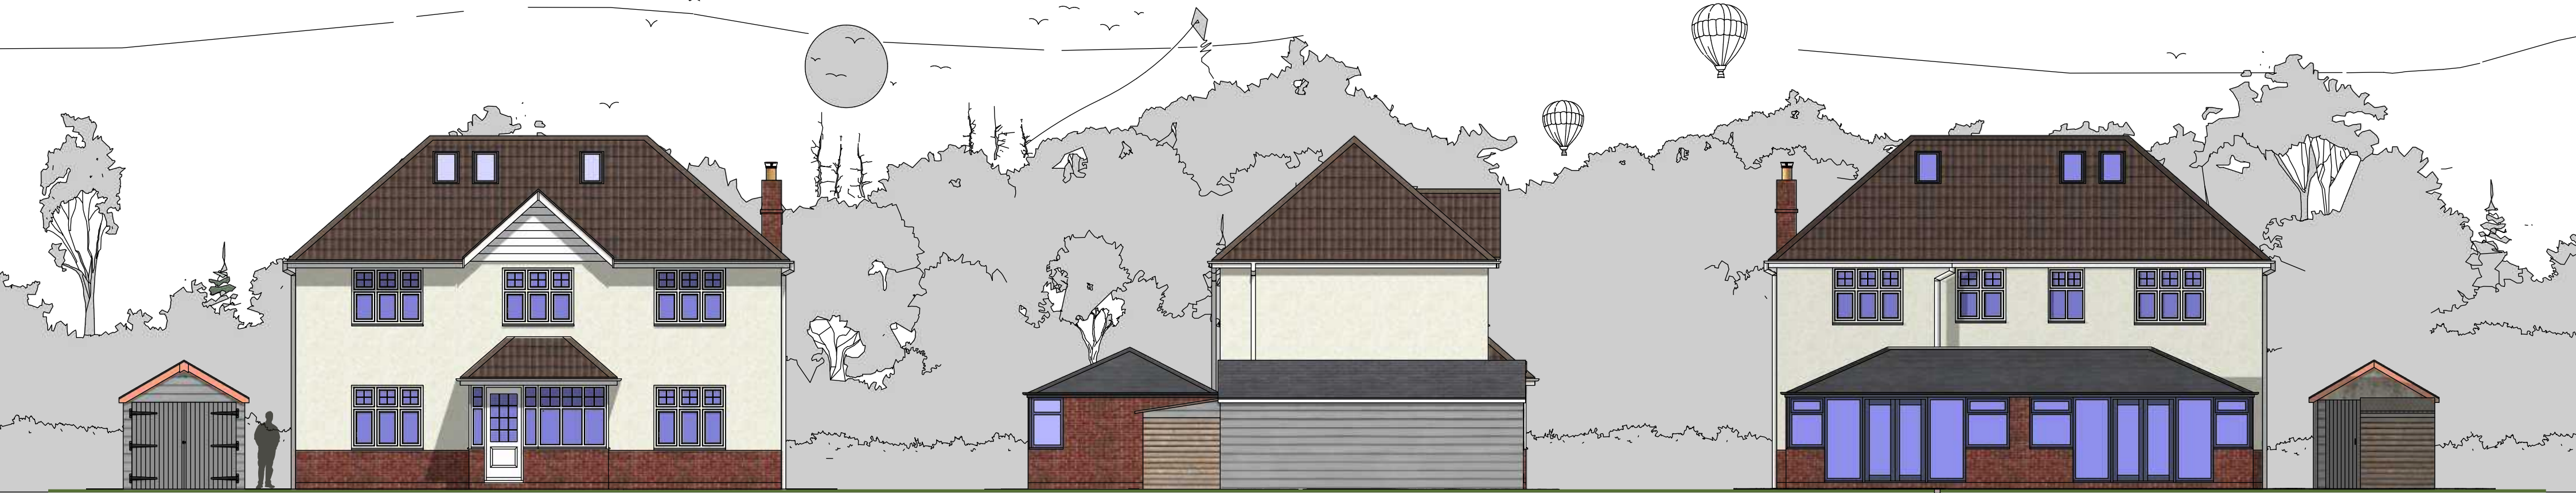

North Elevation 1:100

East Elevation 1:100


South Elevation 1:100

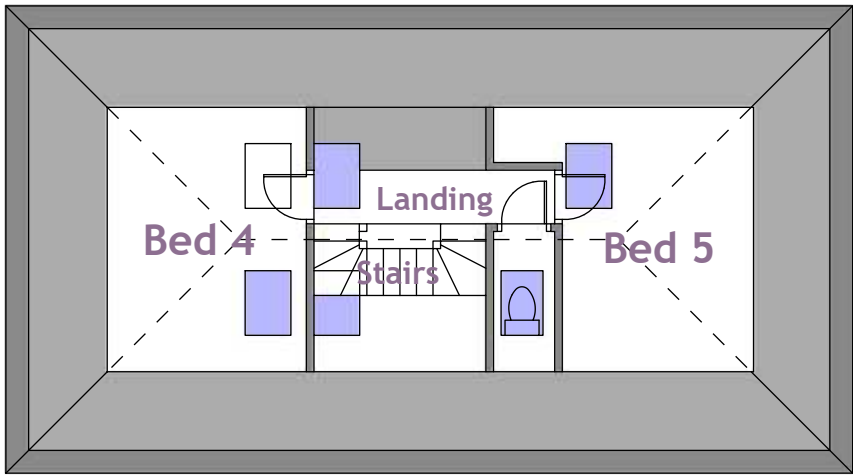


Attic Floor Plan 1:100




West Elevation 1:100

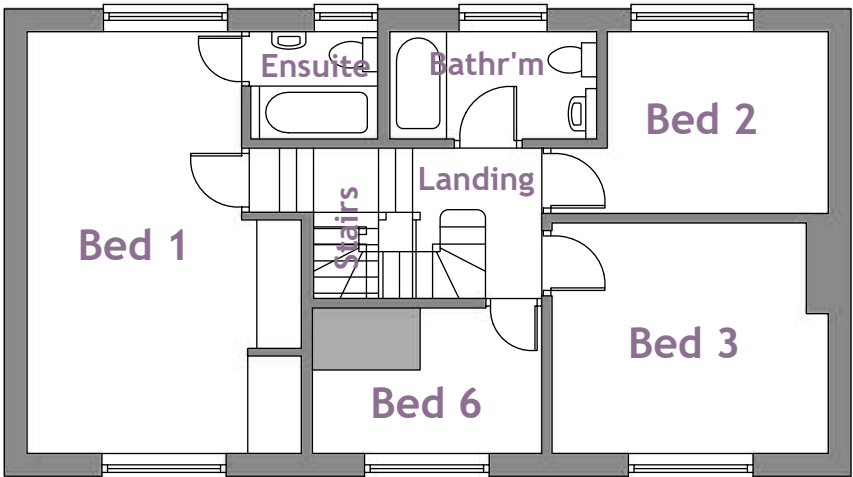

First Floor Plan 1:100

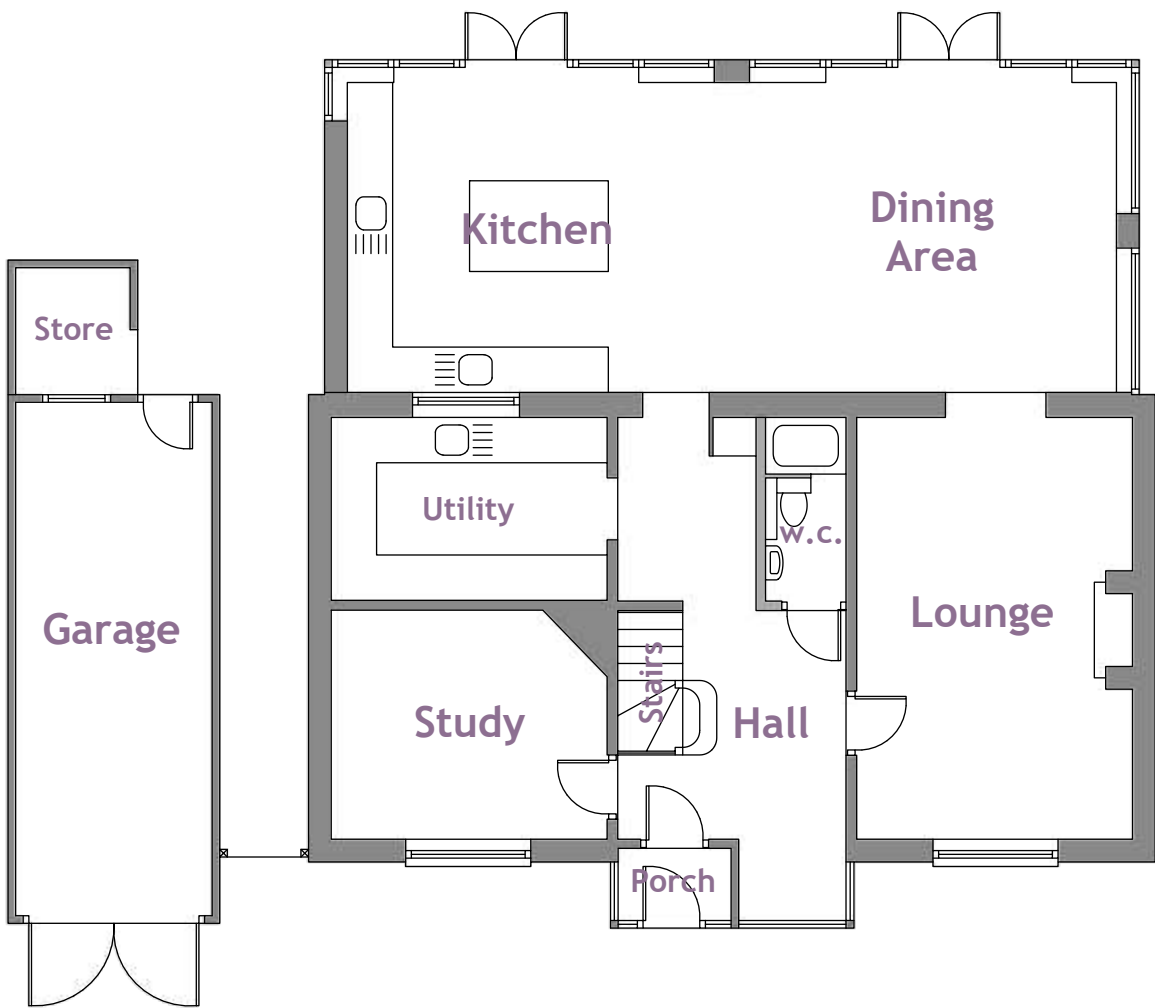

Ground Floor Plan 1:100

 

EXISTING SURVEY

ROBERT MANNING

ARCHITECTURAL DESIGN

OFFICE 129, THE CITADEL, BATH ROAD, CHIPPENHAM, WILTS SN15 2AB.

MOBILE: 07909228419 EMAIL: robmanning2000@hotmail.com

PROJECT: PROPOSED EXTENSION & ALTERATIONS TO
103 SHELDON ROAD, CHIPPENHAM, WILTS SN14 0DA
DRAWING No:- 414 / CAM / 2026 / 1 REV DATE: MAR 2026

SCALES:- ELEVATIONS & FLOOR PLANS 1:100

CHARLES MANNING, this drawing/design is COPYRIGHT and cannot be copied or used in anyway for the above project or similar ventures, by any means without the express permission of Charles Manning. Always use written measurements in preference to scaling, if in doubt ask, report any discrepancies & always use the latest approved plans by Local Authority. Consult on any design changes to the project, so amendments can be made

REVISION: