





PROPOSED REAR ELEVATION

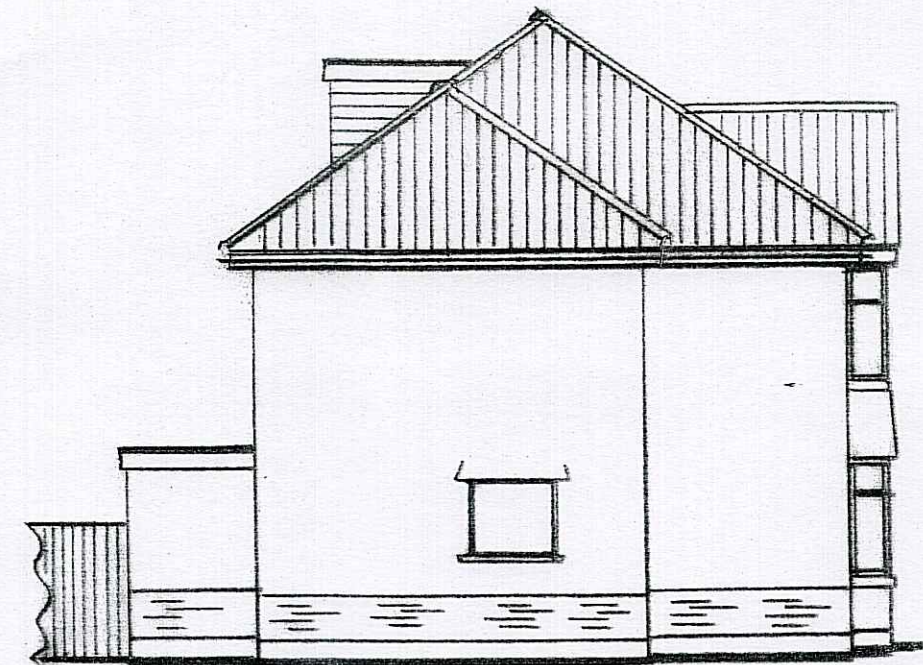


EXISTING SIDE ELEVATION




EXISTING FRONT ELEVATION

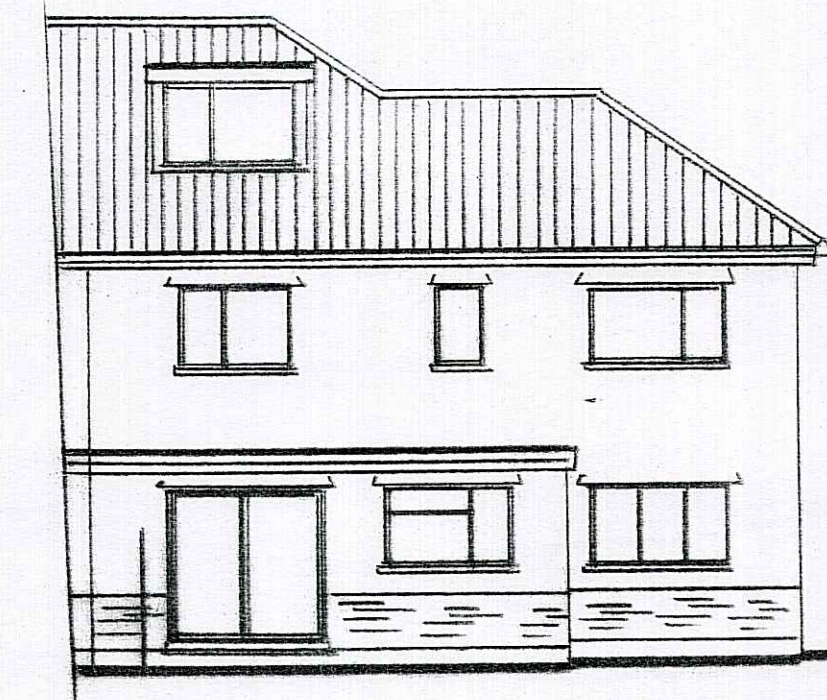

EXISTING REAR ELEVATION

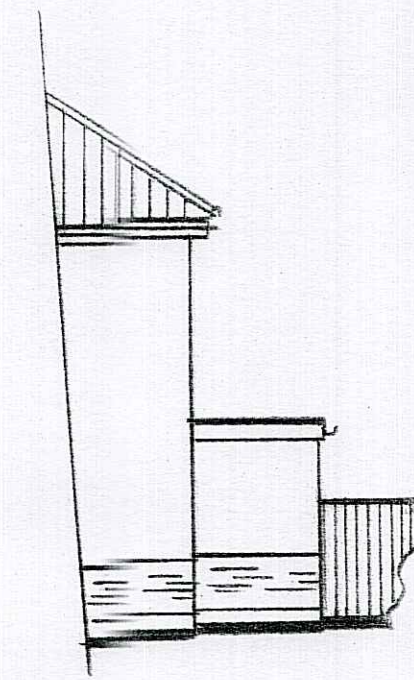


EXISTING SIDE ELEVATION

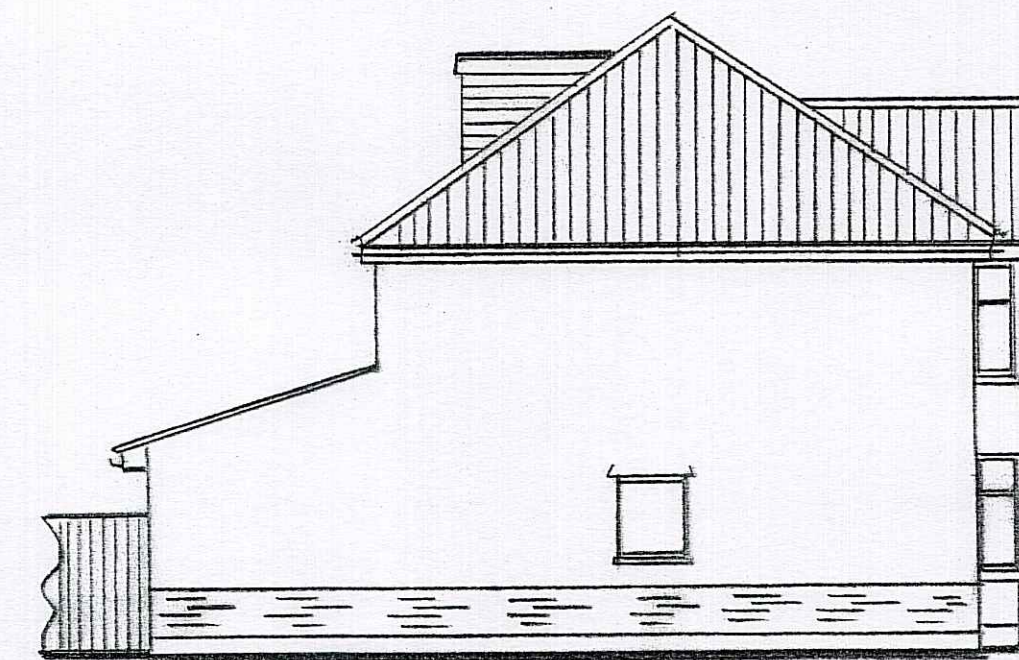


PROPOSED SIDE ELEVATION




PROPOSED FRONT ELEVATION

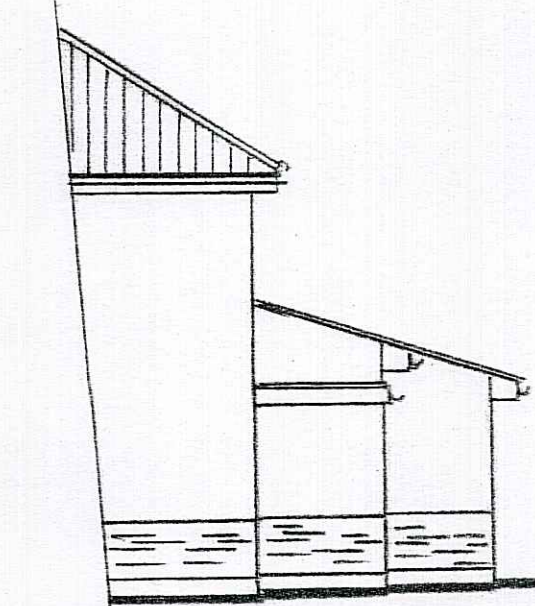


PROPOSED SIDE ELEVATION

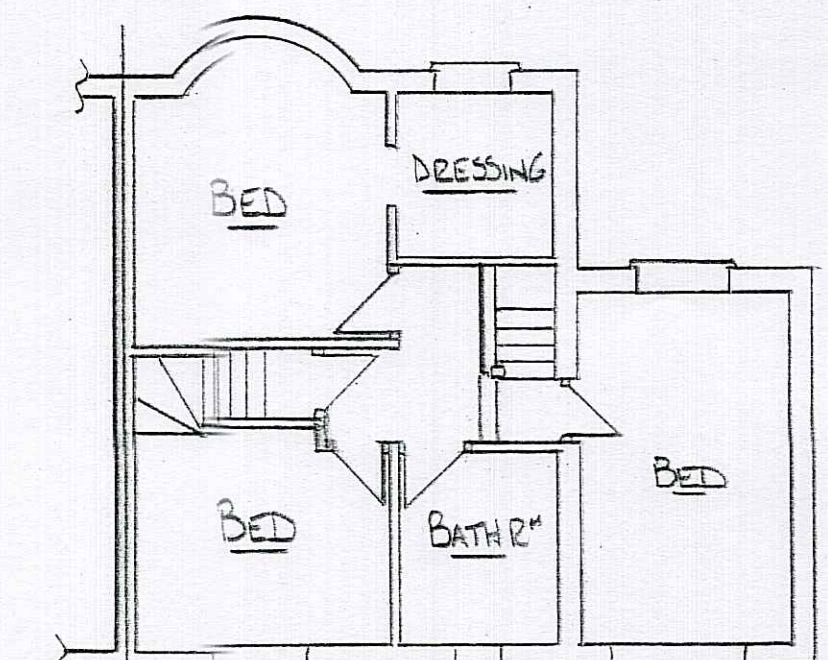

EXISTING FIRST FLOOR

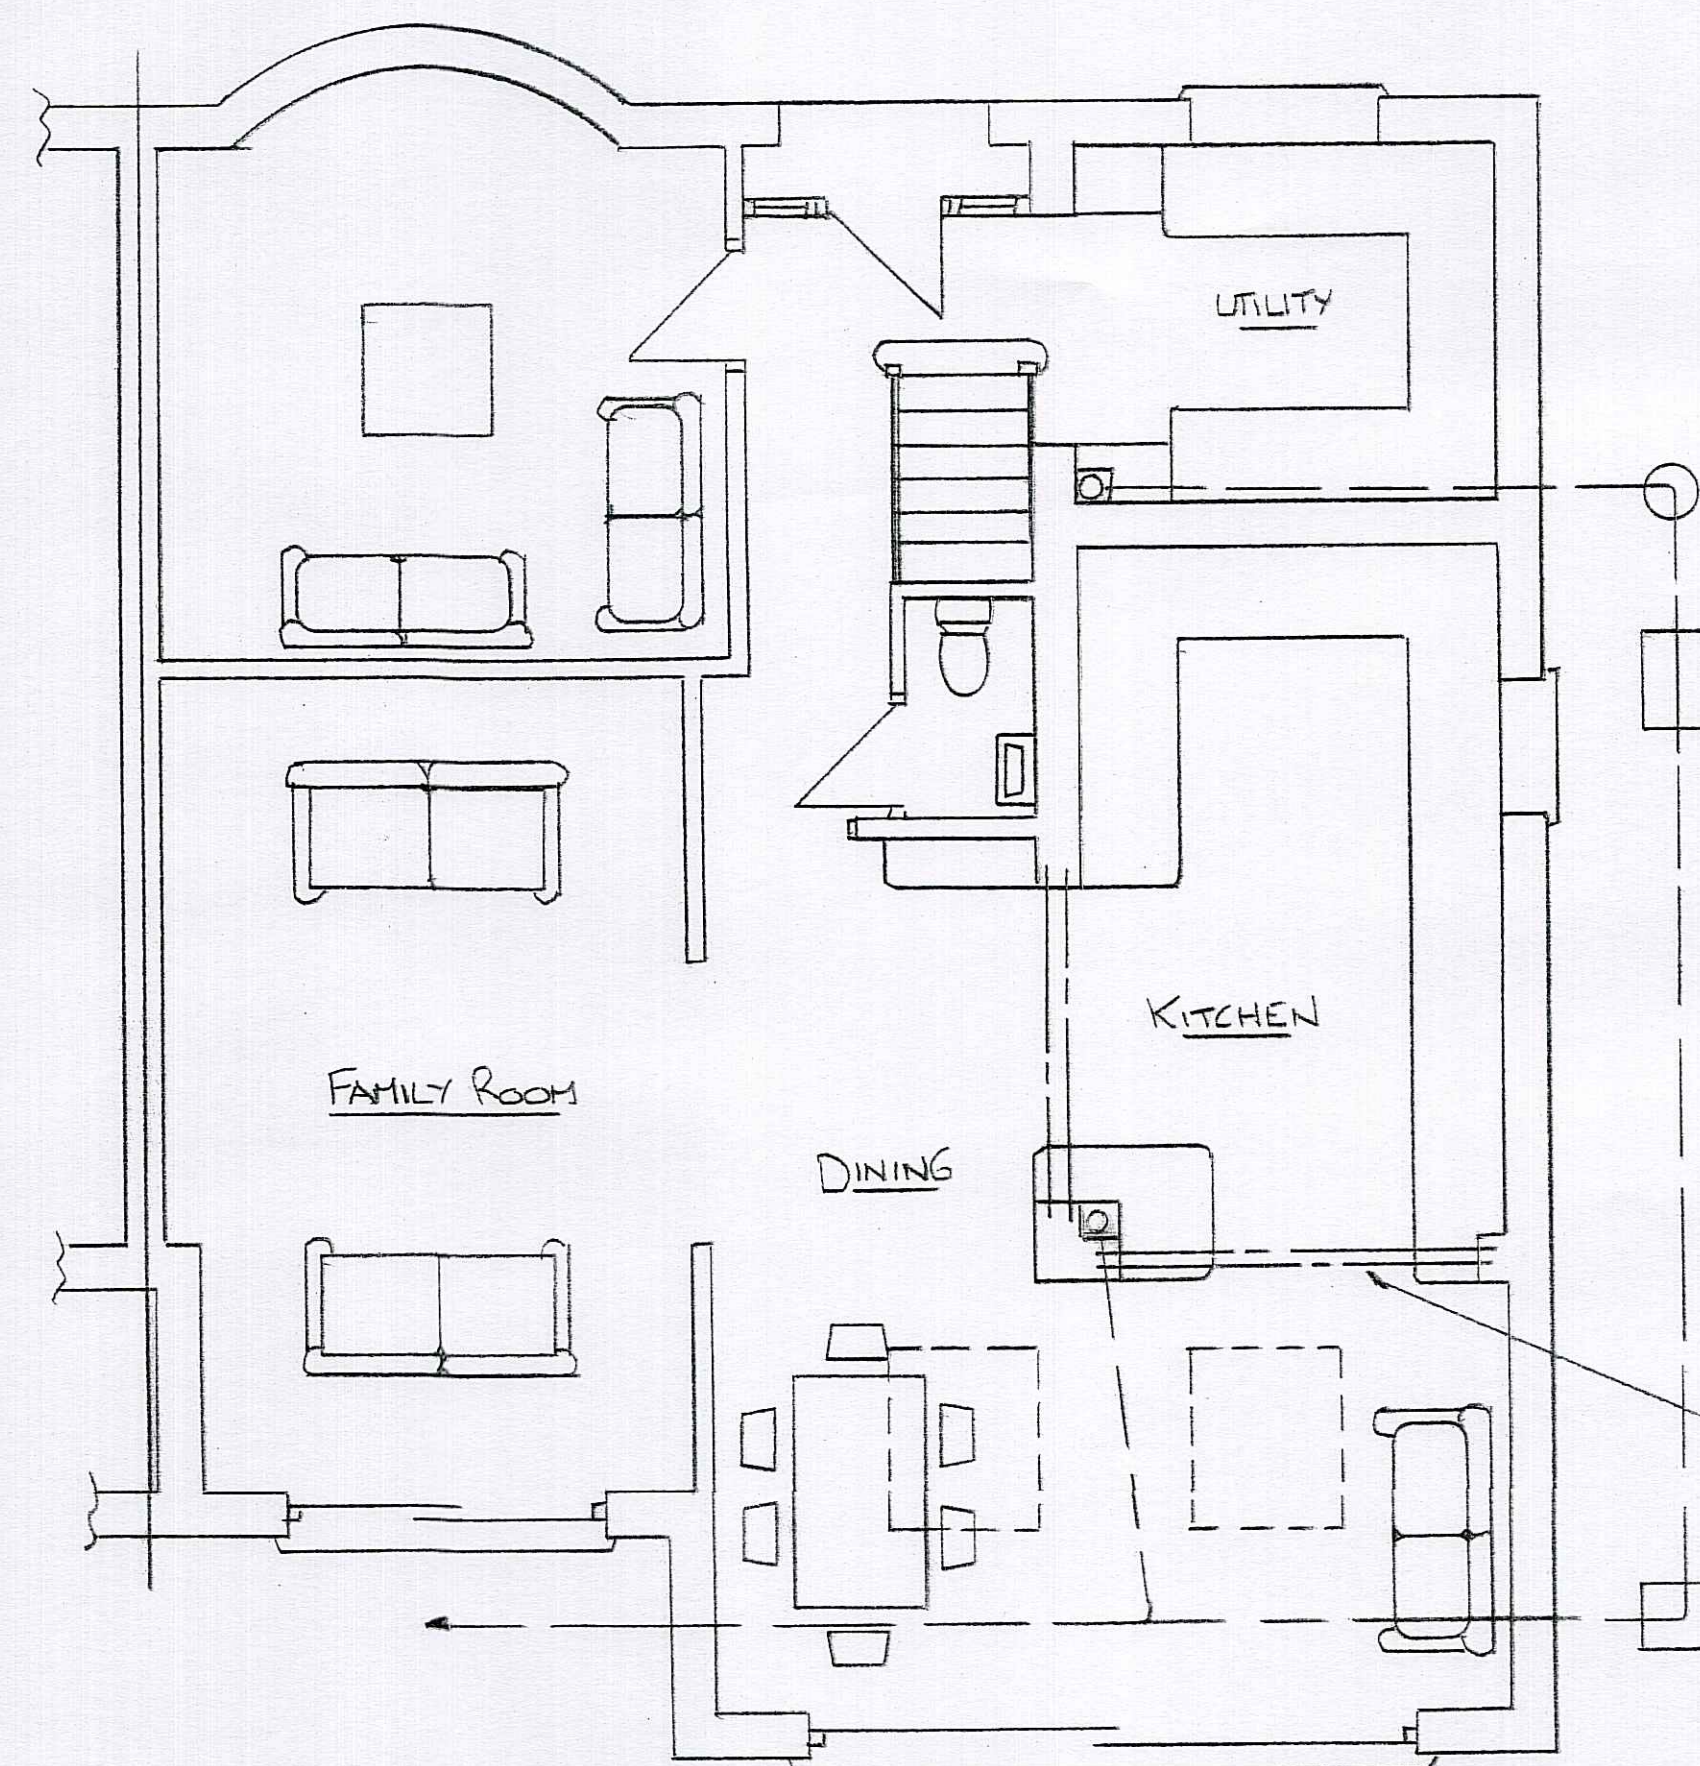


PROPOSED GROUND FLOOR

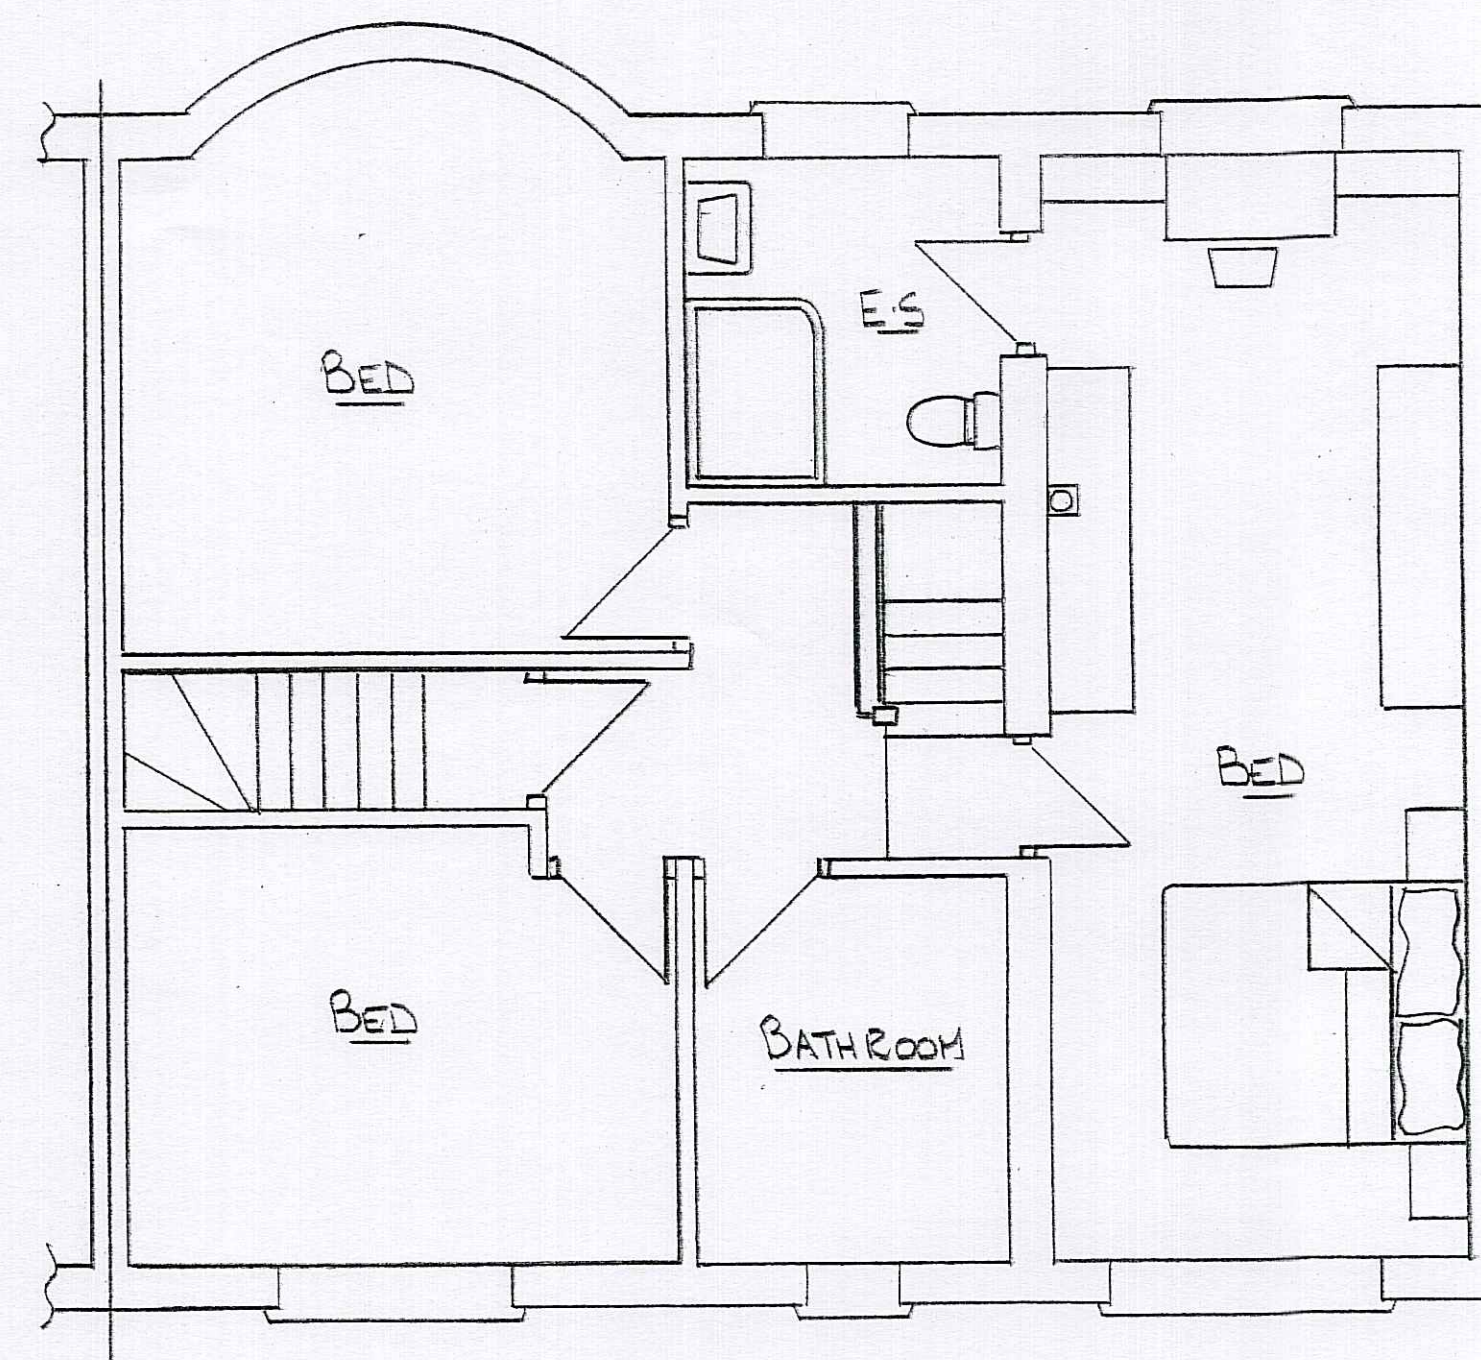



PROPOSED FIRST FLOOR

EXTENSION TO BE
FLUSH TO MATCH
NUMBER 31 OPPOSITE

THIS DRAWING IS FOR THE
PURPOSE OF GAINING
PLANNING APPROVAL ONLY

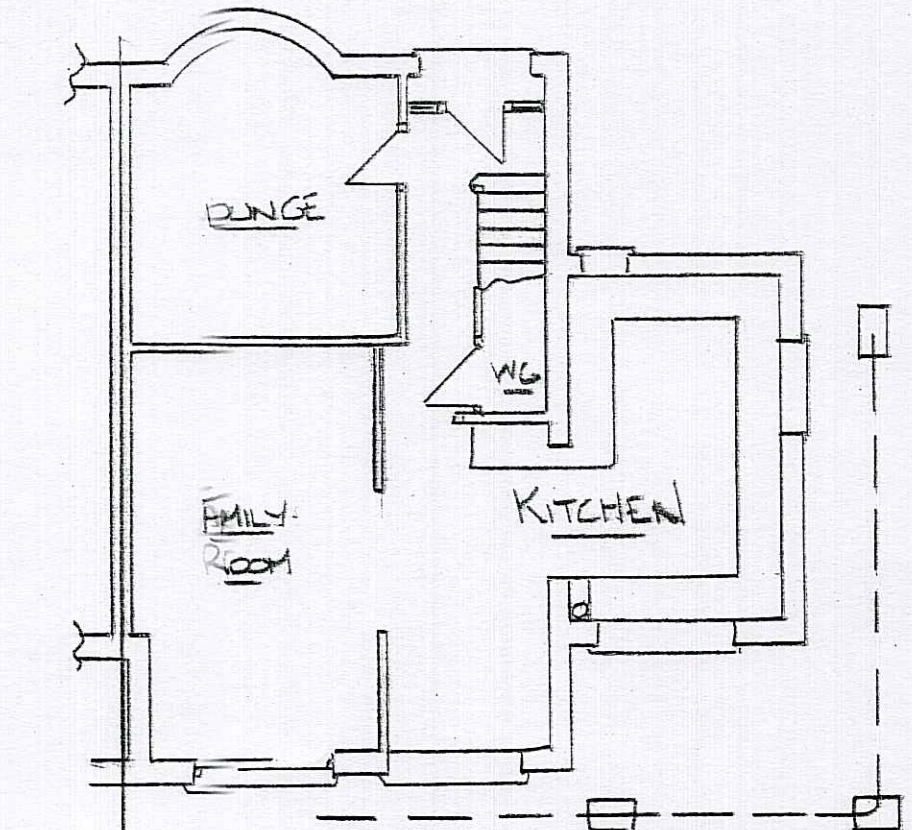


EXISTING GROUND FLOOR

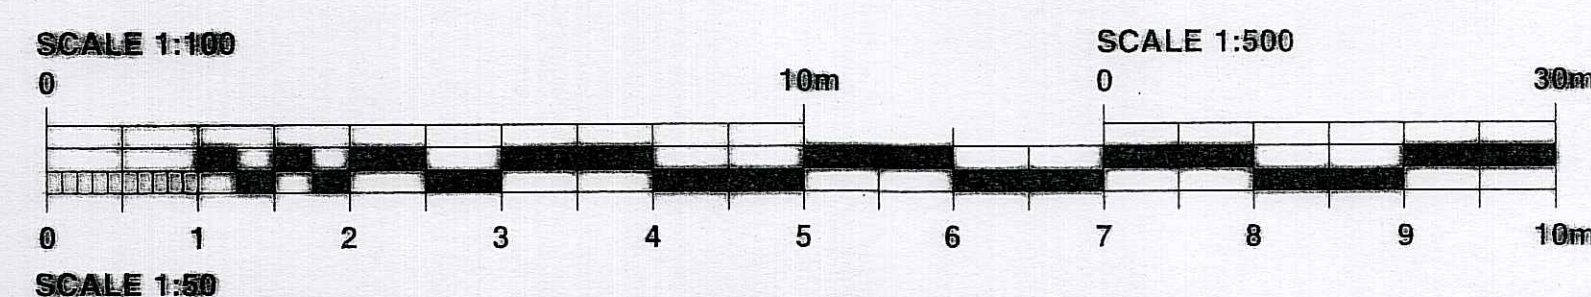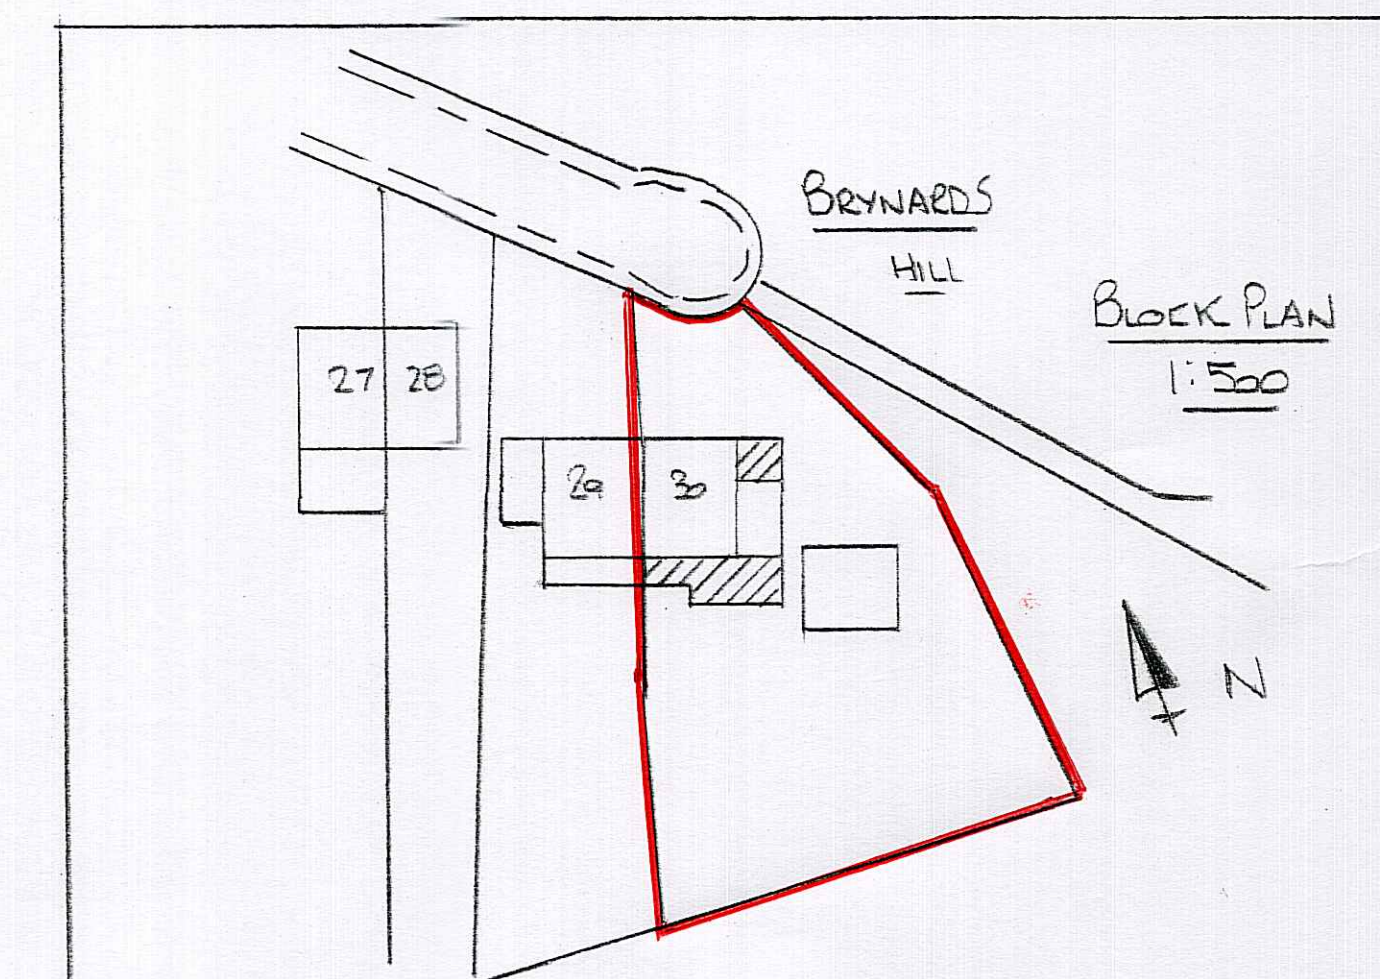

FIRST ON RUN

ALL STEEL PIER AND PAD SIZES
TO BE CONFIRMED BY QUALIFIED
STRUCTURAL ENGINEERS

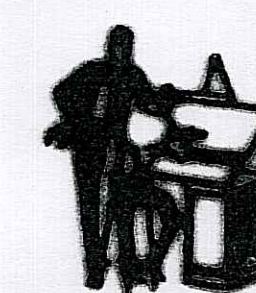

NIGEL PACKER

DESIGN TEAM

TEL NO. 07906 141845
email: nigelpacker@gmail.com

SCALE

1:50 1:100

DATE

MARCH 2026

DESCRIPTION

PROPOSED SIDE & REAR EXTENSION
AT 30 BRYNARDS HILL
FOR MR & MRS WOODAGE

DRAWING NO.

3204/1

DRAWING SIZE A1