



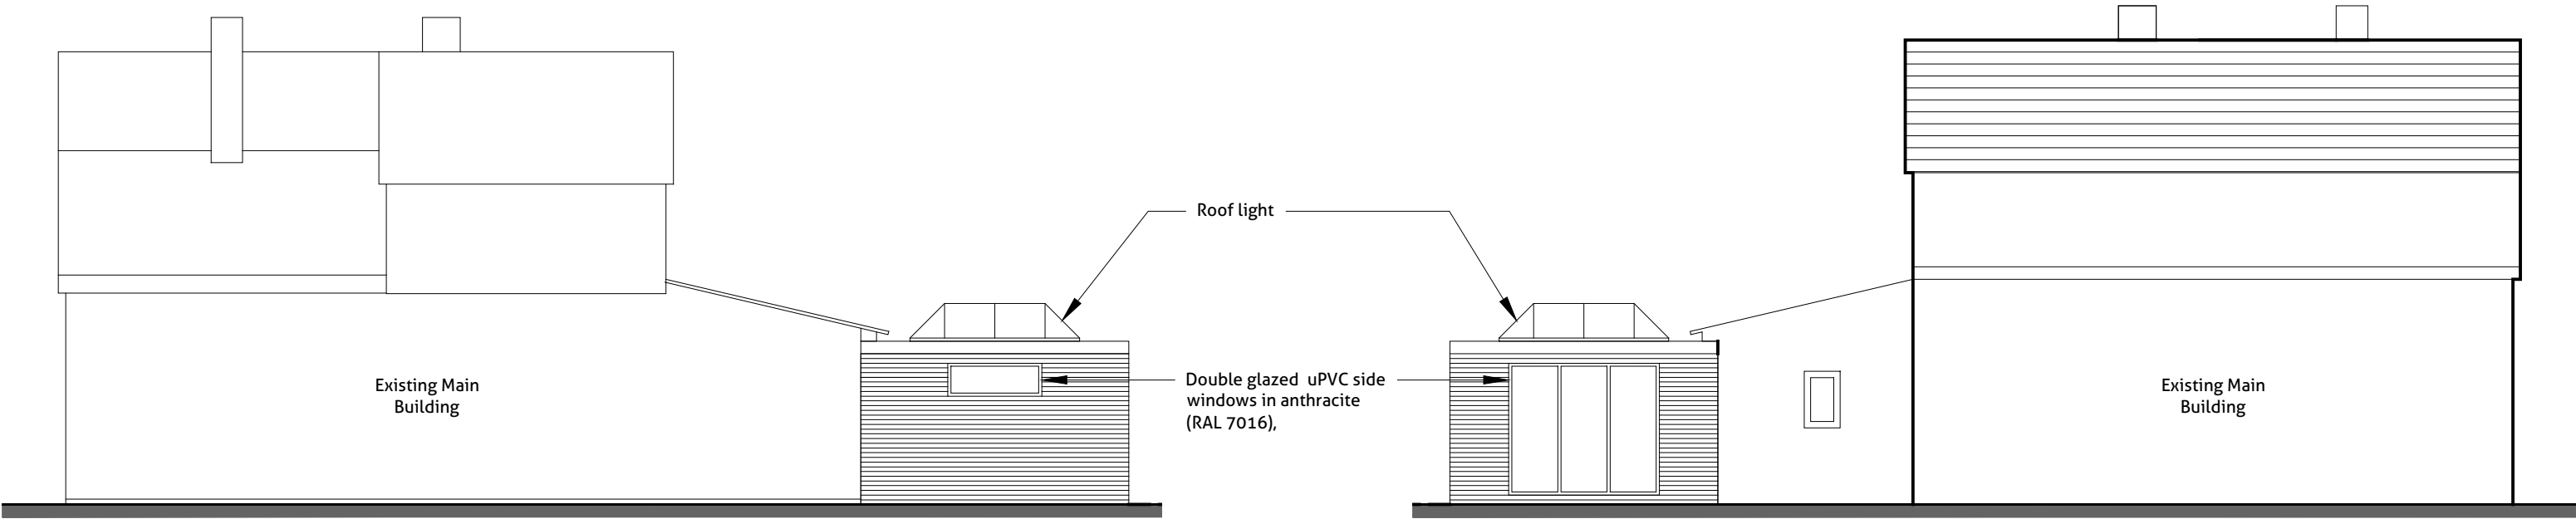


Proposed Side Elevation - 1

Proposed Side Elevation - 3

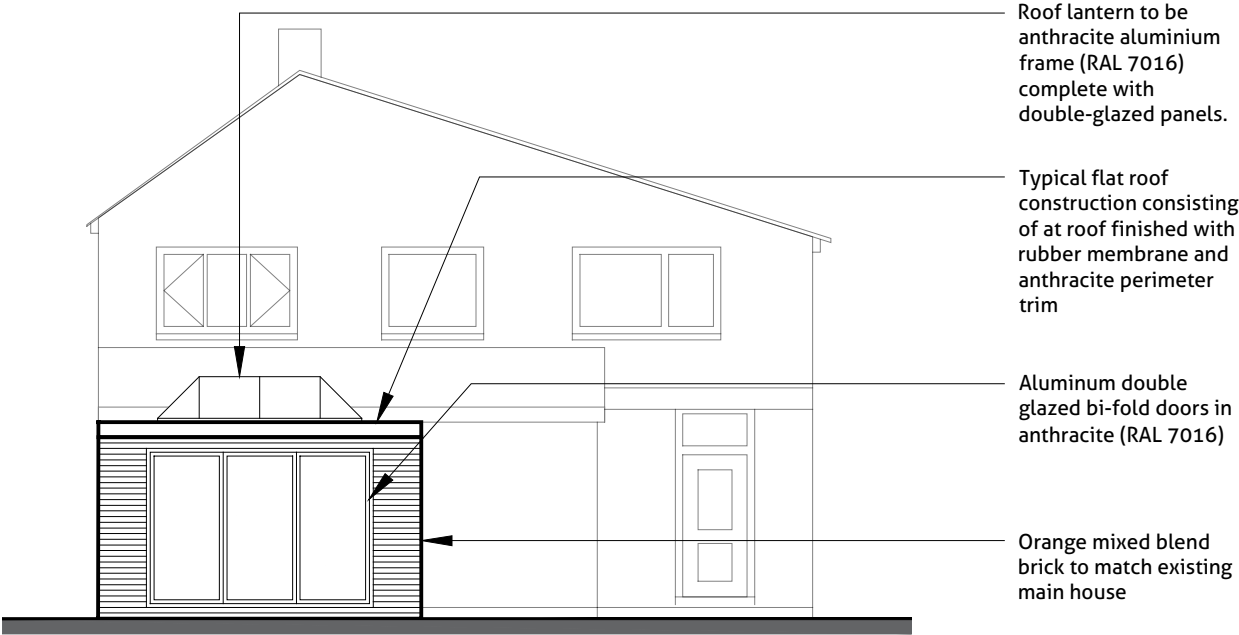

Proposed Rear Elevation - 2

 

| 5 Dial close, Seend, Wiltshire,<br>Single Storey, Rear Extension | Proposed Elevations | December<br>2025 | 1:100<br>@A3 | 251202  | P004    | PLANNING<br>ISSUE | C   | Elevation numbers amended                              | 19/03/2026 | All dimensions to be checked on site & not scaled from this drawing, except for planning approval purposes. This drawing is the copyright of RDA DRAWING SERVICES and no use or reproduction is allowed without permission in writing.<br><br>Please consider the environment before printing this drawing. |  |
|------------------------------------------------------------------|---------------------|------------------|--------------|---------|---------|-------------------|-----|--------------------------------------------------------|------------|---|--|
|                                                                  |                     |                  |              |         |         |                   | B   | Property footprint adjusted & elevation views numbered | 25/01/2026 |   |  |
|                                                                  |                     |                  |              |         |         |                   | A   | Additional elevation provided                          | 17/01/2026 |   |  |
| Project Name                                                     | Sheet Name          | Date             | Scale        | Job No. | Dwg No. | Issue Status      | REV | DESCRIPTION                                            | DATE       | Notes   |  |