



- RIBA STAGE 3 Notes**
- A. Do not scale from this drawing use figured dimensions only. All dimensions are to be checked on site.
 - B. Contractor to report any discrepancies, drawing errors and omissions to Chalk Architects immediatley
 - C. All structural elements to Structural Engineer's details and specifications
 - D. All work subject to planning approval and conditions issued by Local Planning Authority
 - E. All work to comply with guidance within relevant UK Building Regulations Approved Documents
 - F. All work subject to the Party Wall Act etc 1996.

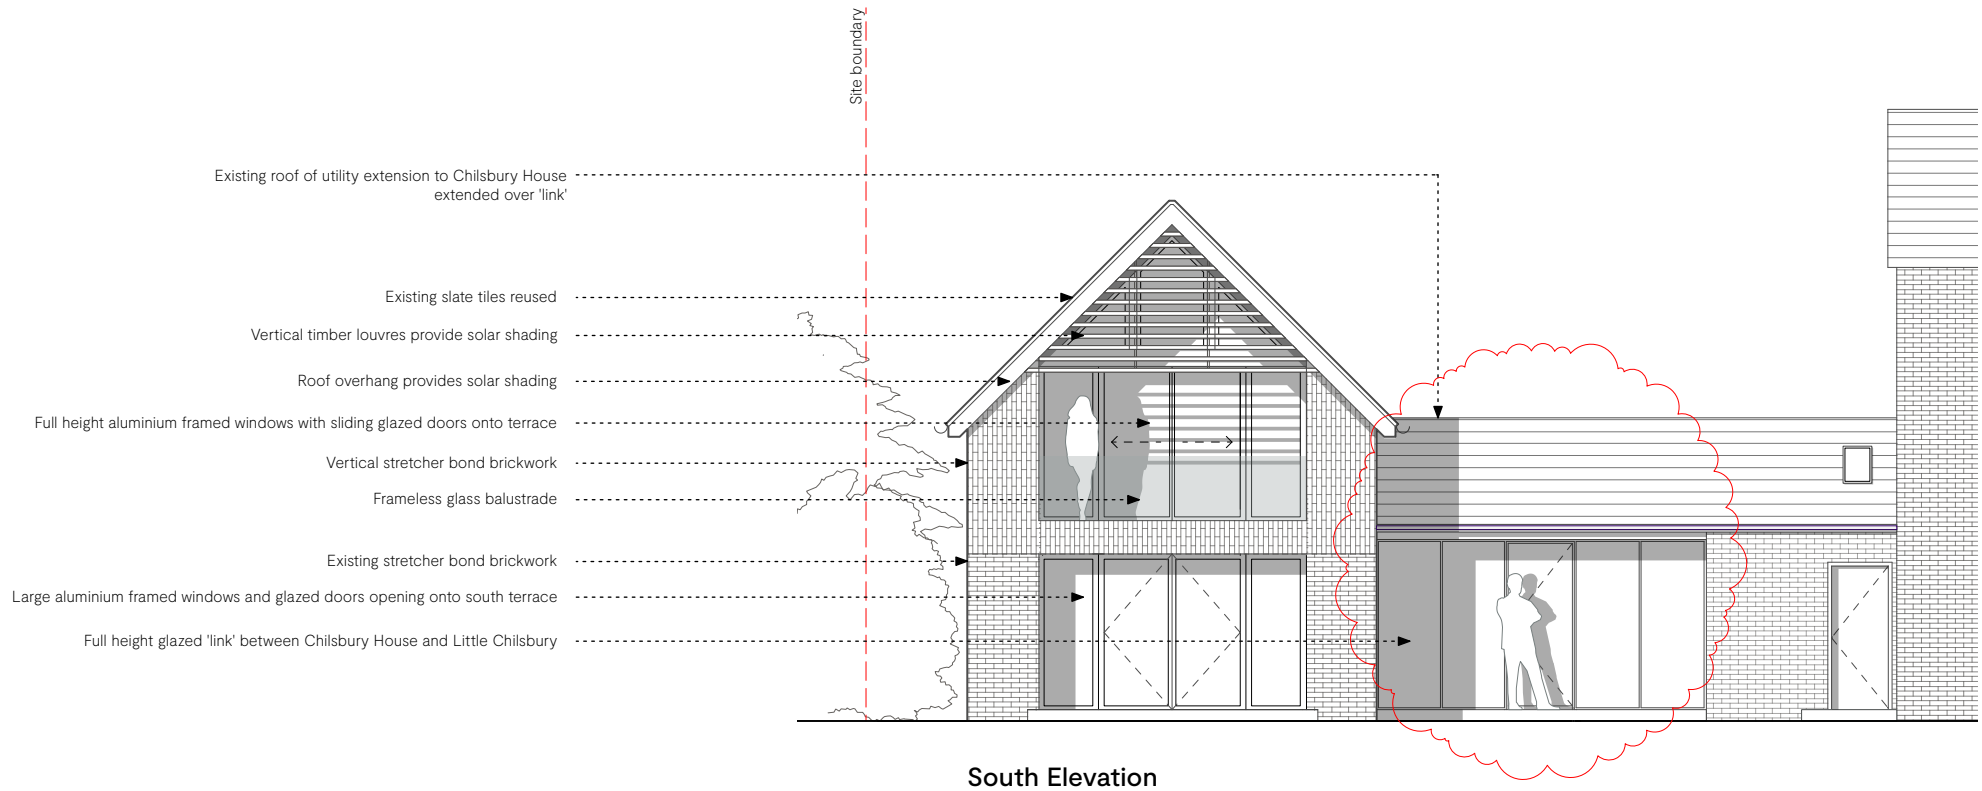

South Elevation

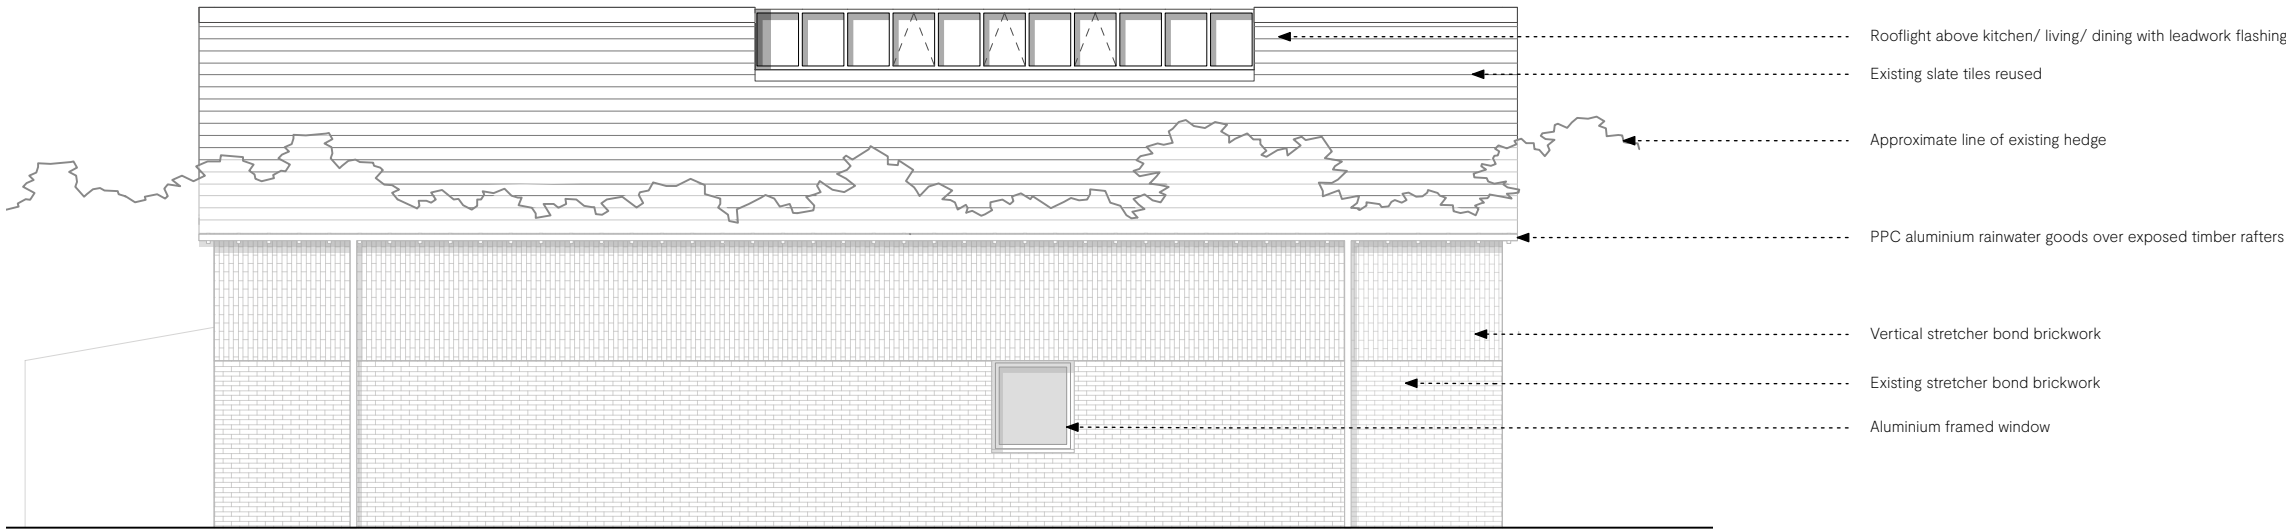

West Elevation



1:100 @ A3

A	04/03/2026	Link added
Revision:	Date:	Reason:

RS3 – PLANNING

Little Chilsbury [SN10 5QQ] **25-13-121A**

Proposed South & West Elevations

Scale:	Paper size:	Date:	Drawn by:	Checked by:
1:100	A3	09/12/2025	EB	JM



Chalk.