


Proposed Plan - Overlay Drainage Plan



NEW DRAWING: DVAP - Drainage verification + runoff / exceedance plan

General Notes
1. This drawing is the copyright of Peter Tesar Architectural Design Ltd and must not be used, edited or reproduced without permission.

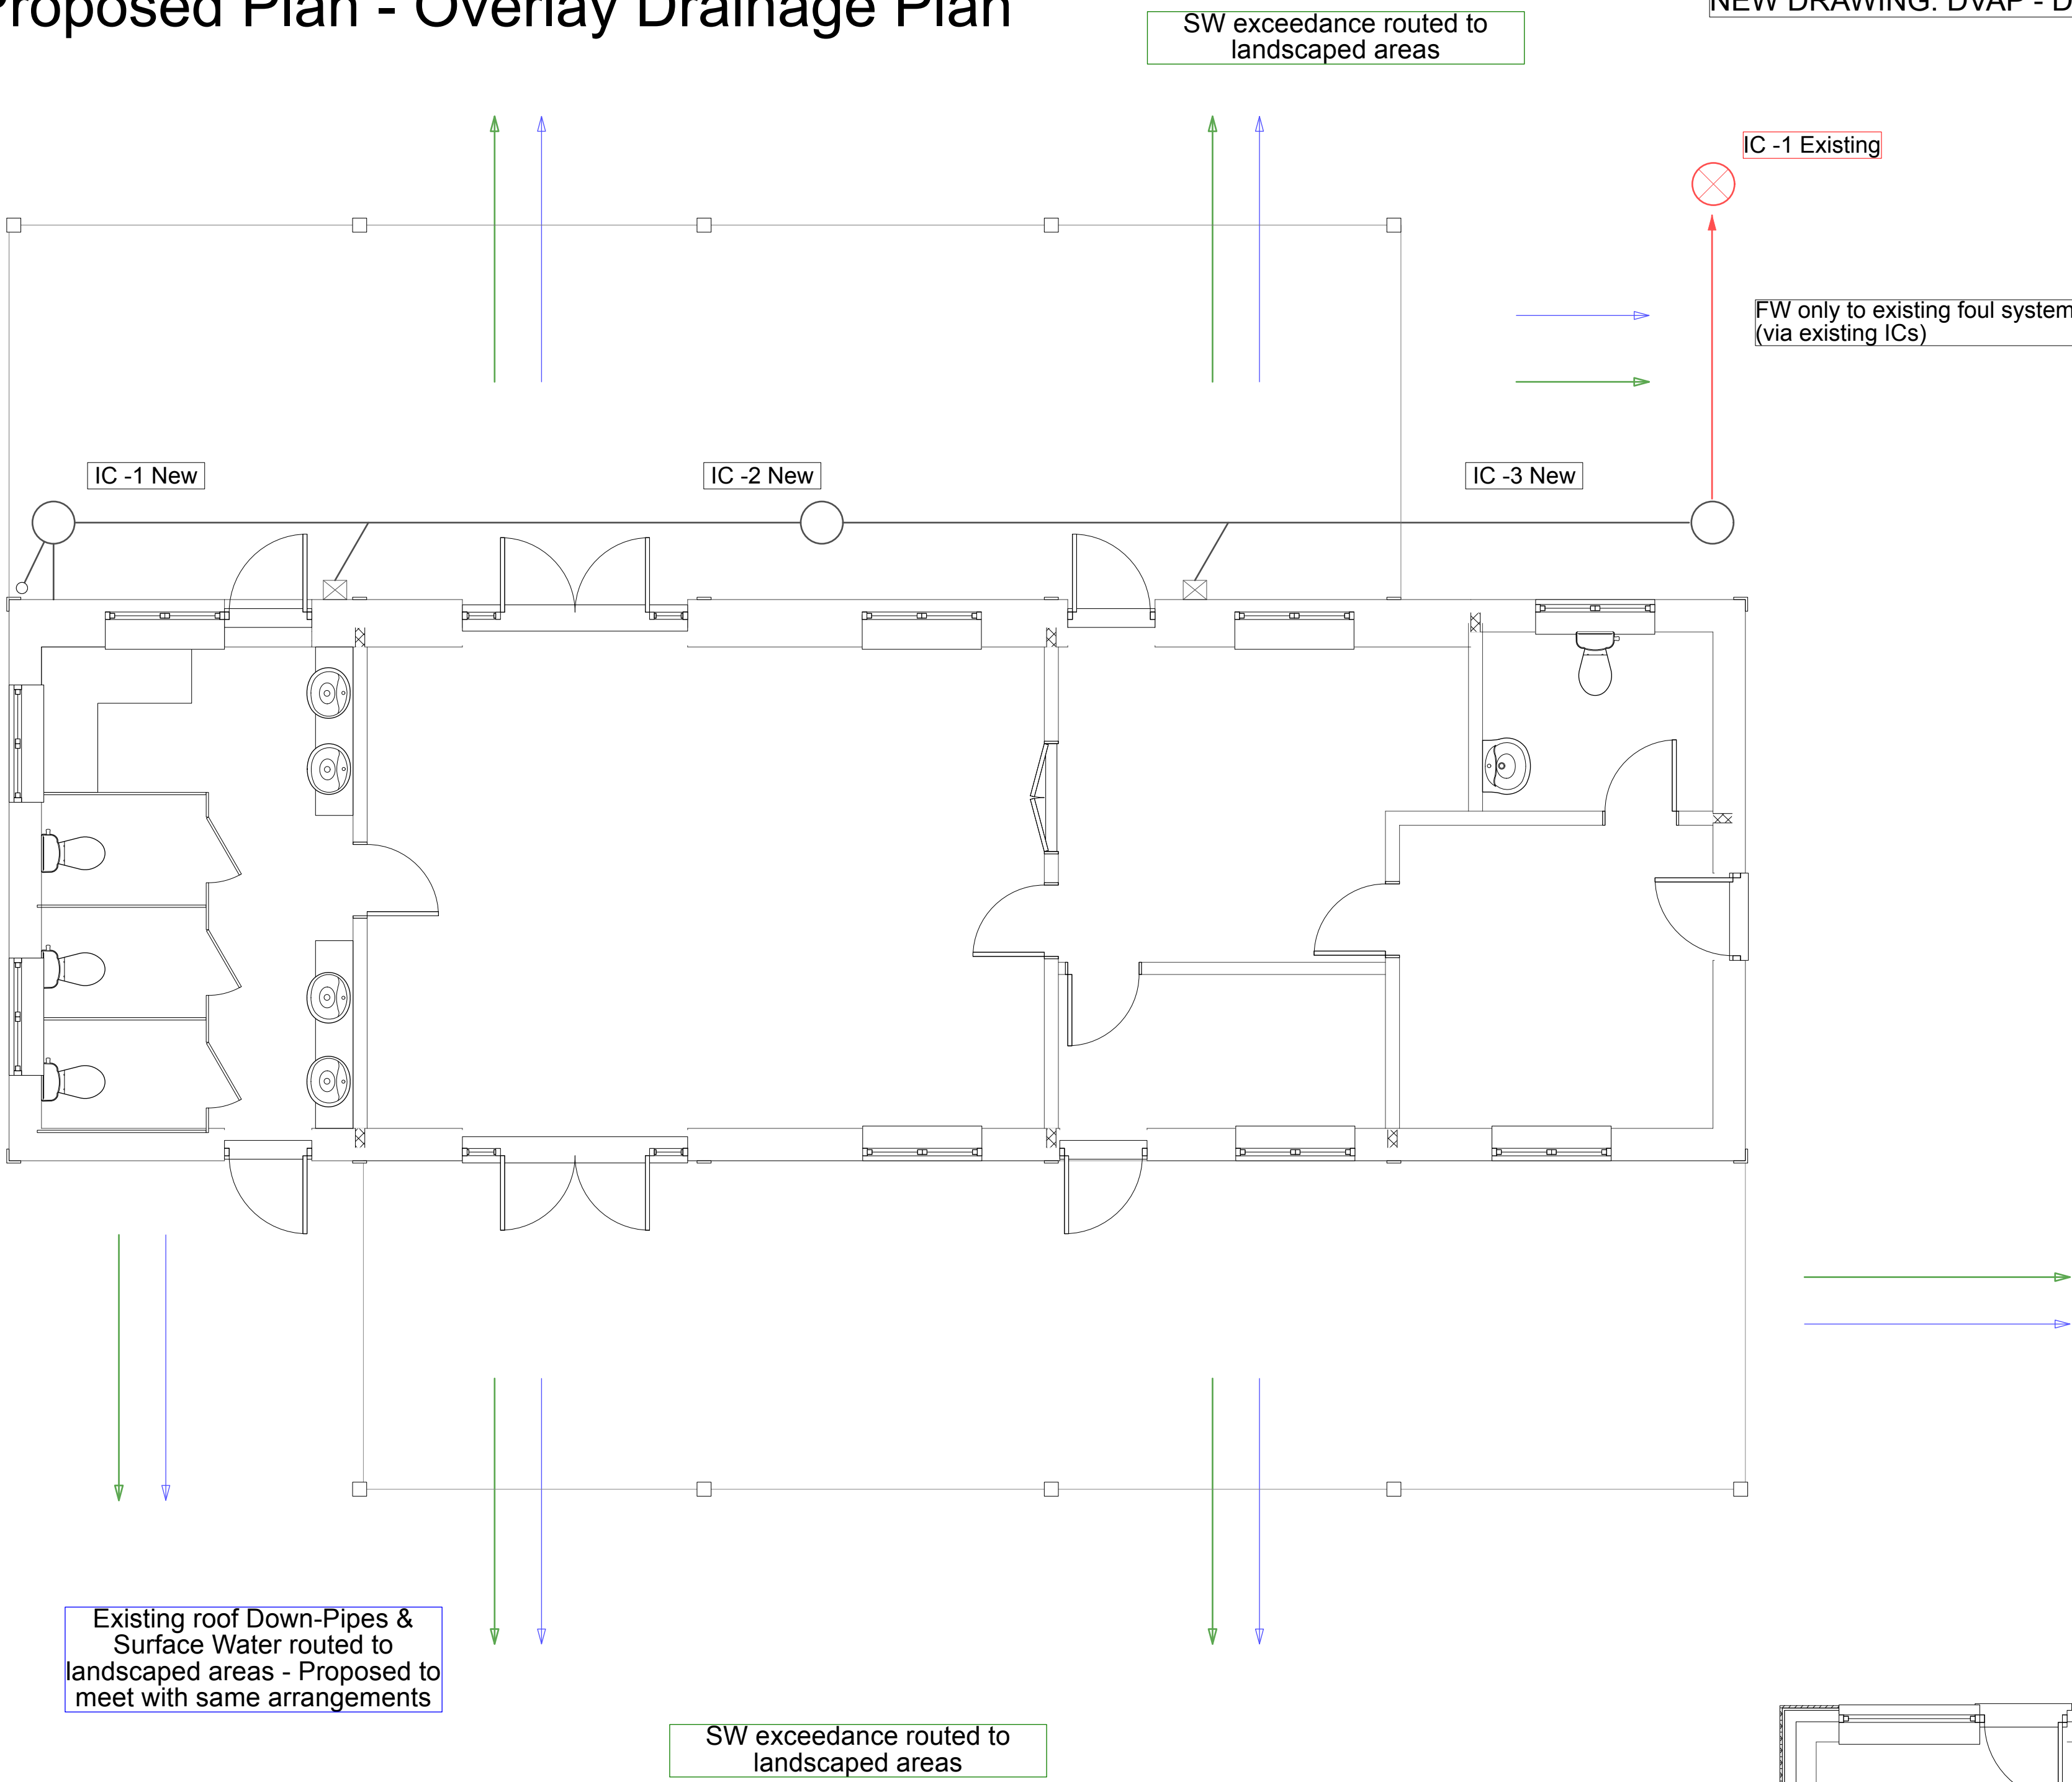

SW exceedance routed to landscaped areas



4 Proposed Roof Plan
Scale: 1:100

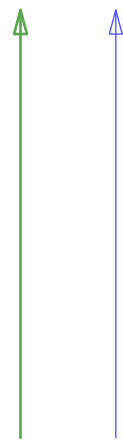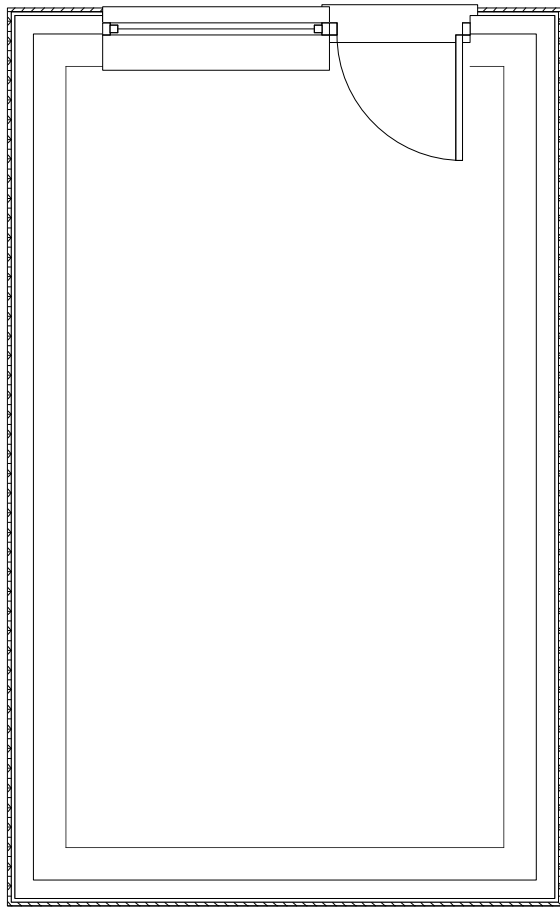

Drainage Verification & Actions Plan (DVAP)
Surface water (SW): clean runoff from roofs to natural landscaped areas for infiltration (no SW discharge to public sewer).
Foul water (FW): soil & waste only to existing foul system via existing ICs.
Existing drainage to be verified by proportionate CCTV/condition survey and dye testing.
Exceedance: overland flows routed to landscaped areas away from thresholds.

- Exceedance Surface Water flow direction
- Existing / verified Surface Water flow direction
- Extended drainage system to include new IC's for maintenance
- Existing drain run system (retained)
- Existing inspection chamber (IC)

1 Drainage Overlay Plan
Scale: 1:50

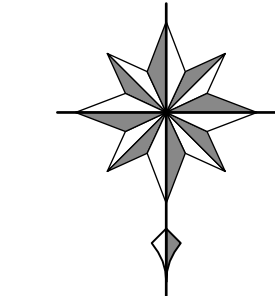 

No	Date	Revision
1	03/07/2025	Revision

Revisions

Project

Battlesbury Road
Warminster
Wilts

Client
Brambles Outdoor
Nursery Group

Date
May 2025

Title
Drainage Plan

Scale
1:50 @ ISO A1

Drwg No.
PTAD/140325/14

Peter Tesar
Architectural Design
01264 356544
peter@peteresar.co.uk
www.peteresar.co.uk