


EAST 1:100


NORTH

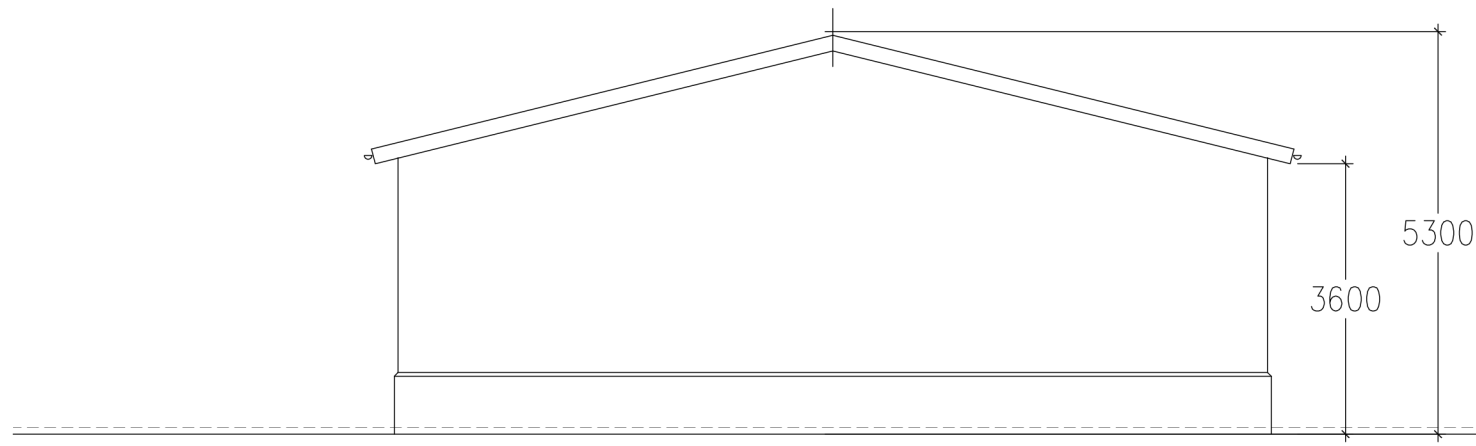

SOUTH 1:100



WEST

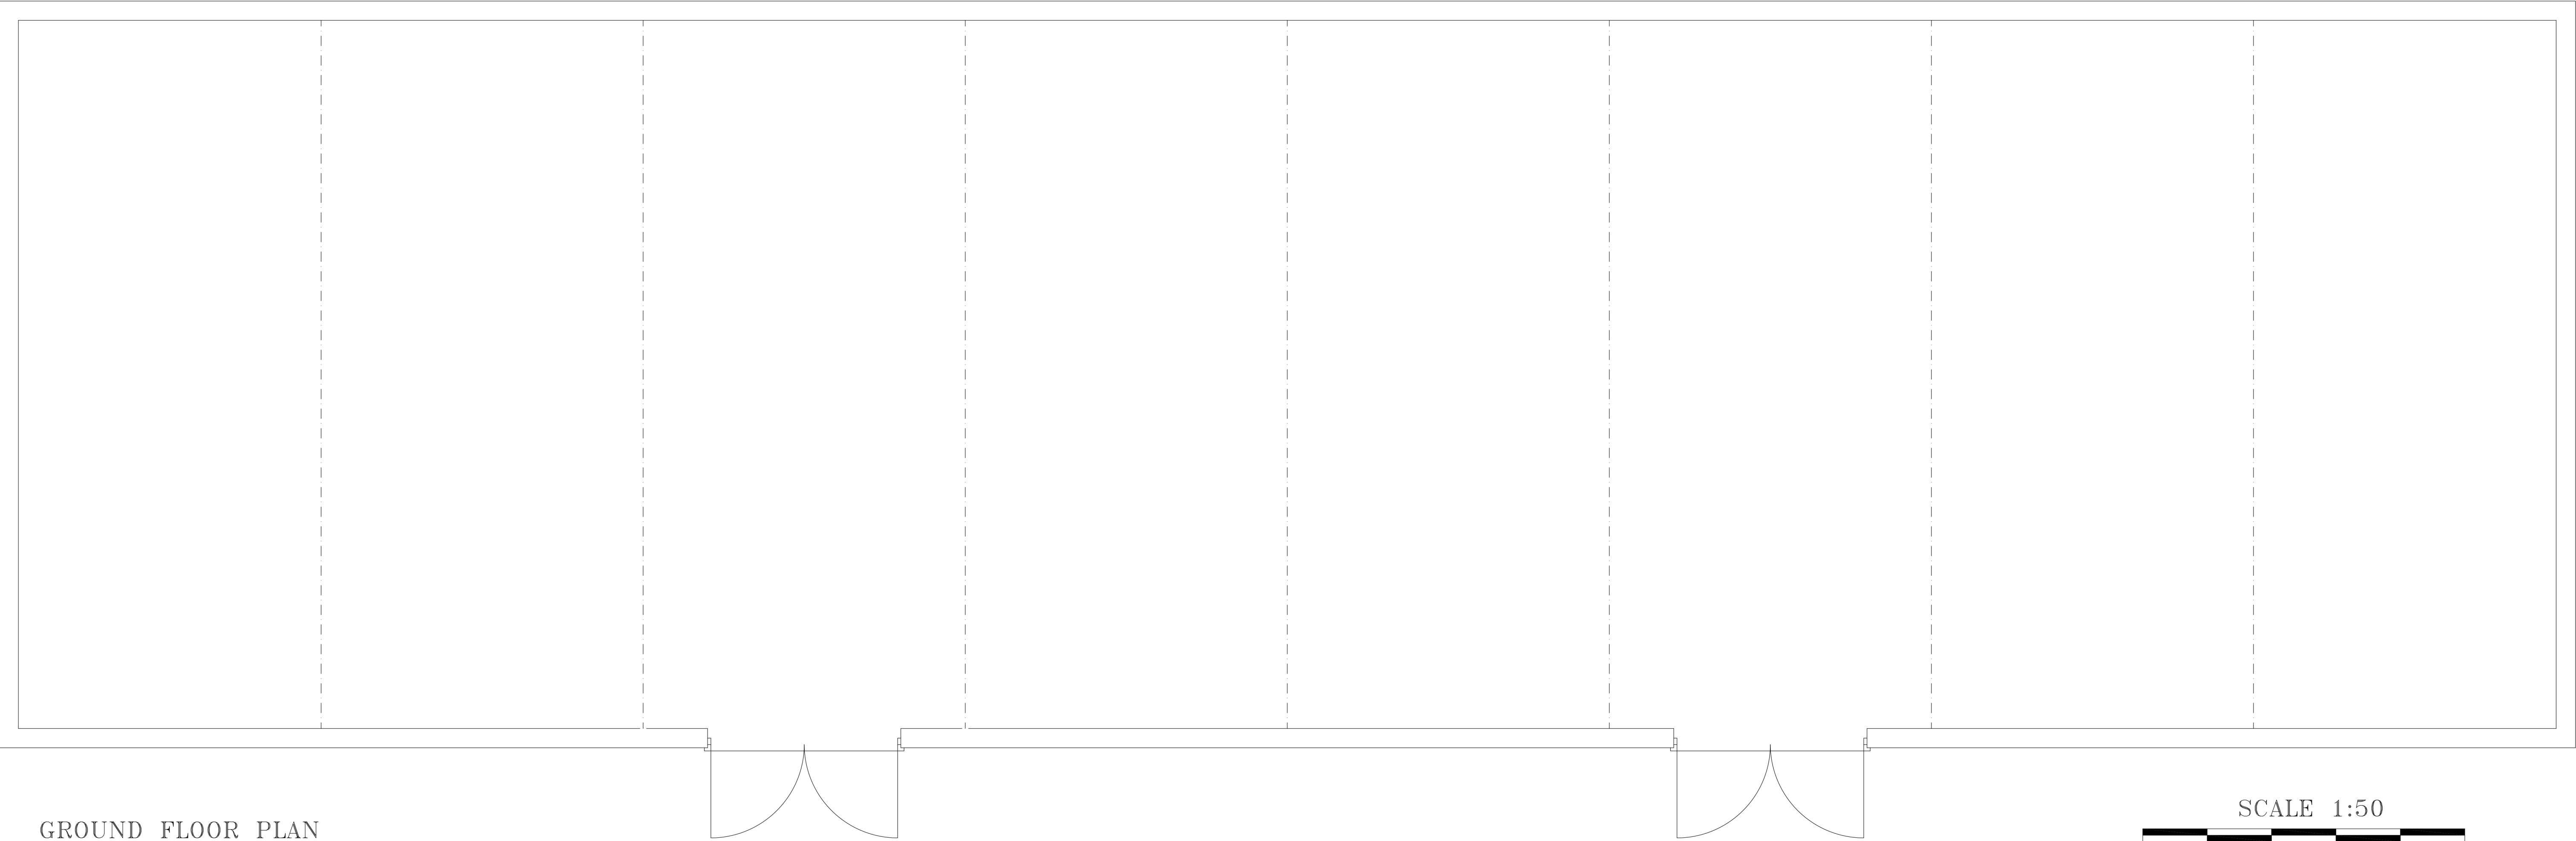

GROUND FLOOR PLAN



SCALE 1:50

A. SCALE BAR ADDED: 01/05/2019

EXISTING BUILDING
LAND AT BURTON, MERE
WILTSHIRE, BA12 6BR