


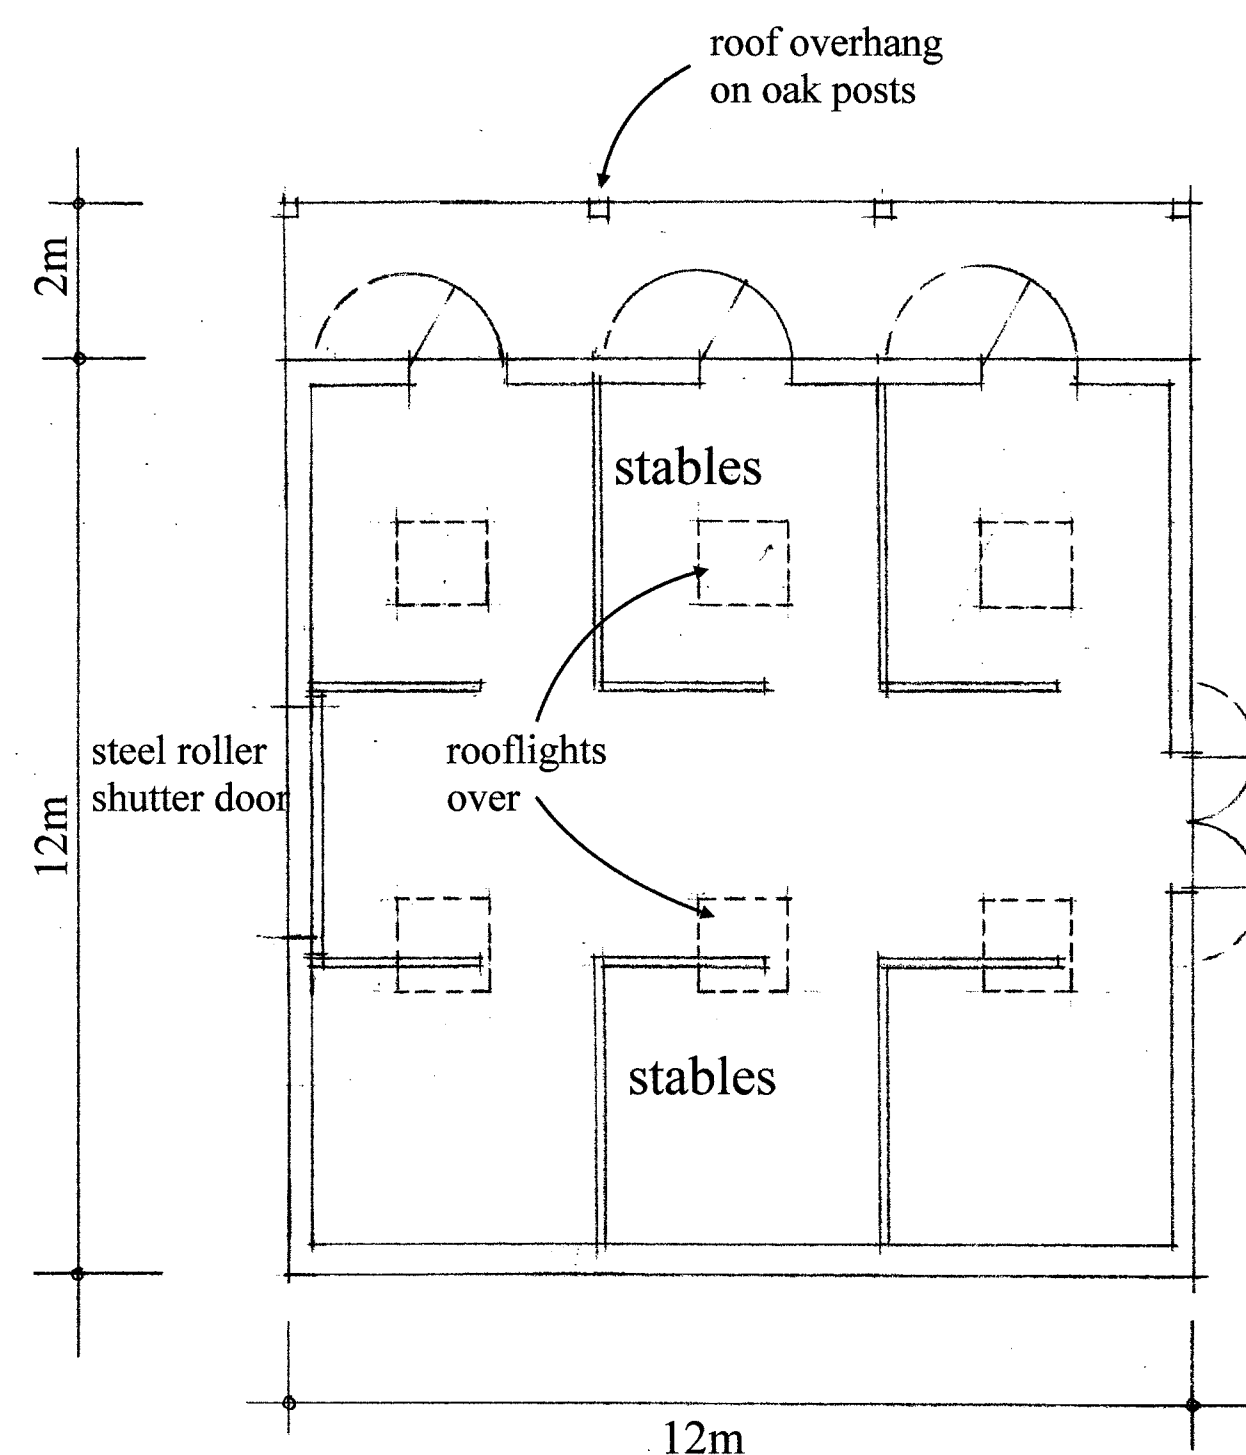


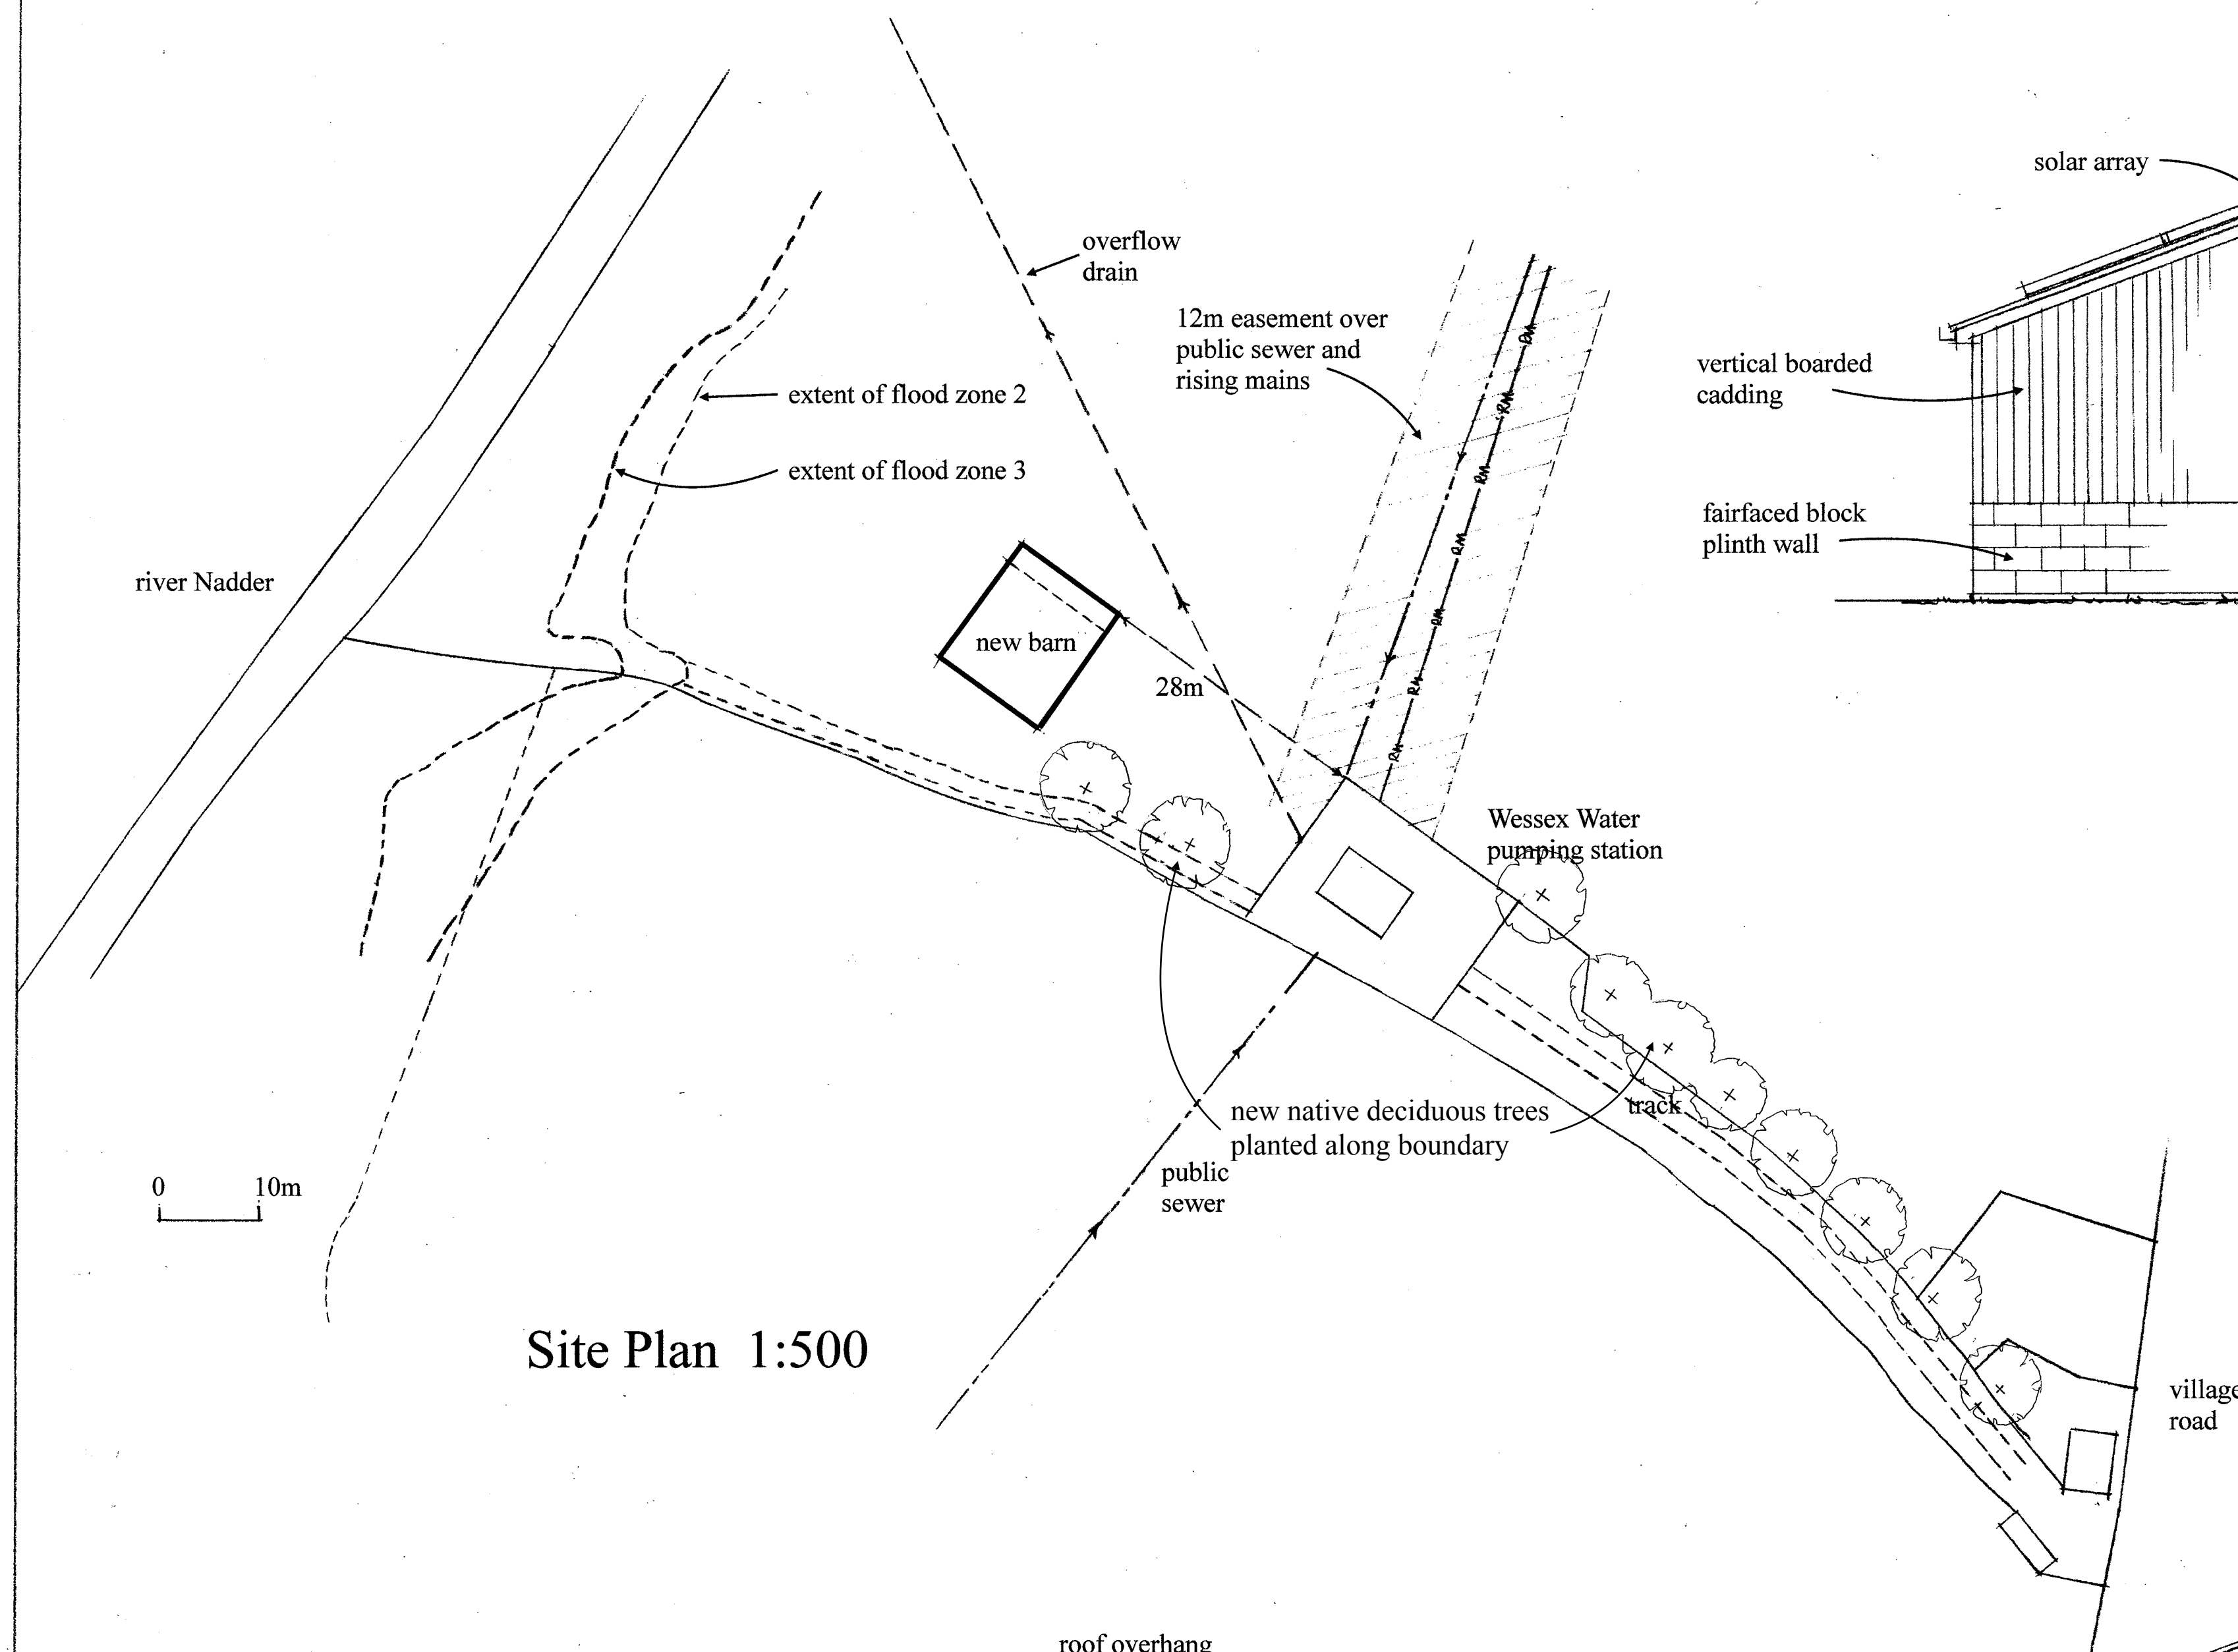


Floor plan 1:100

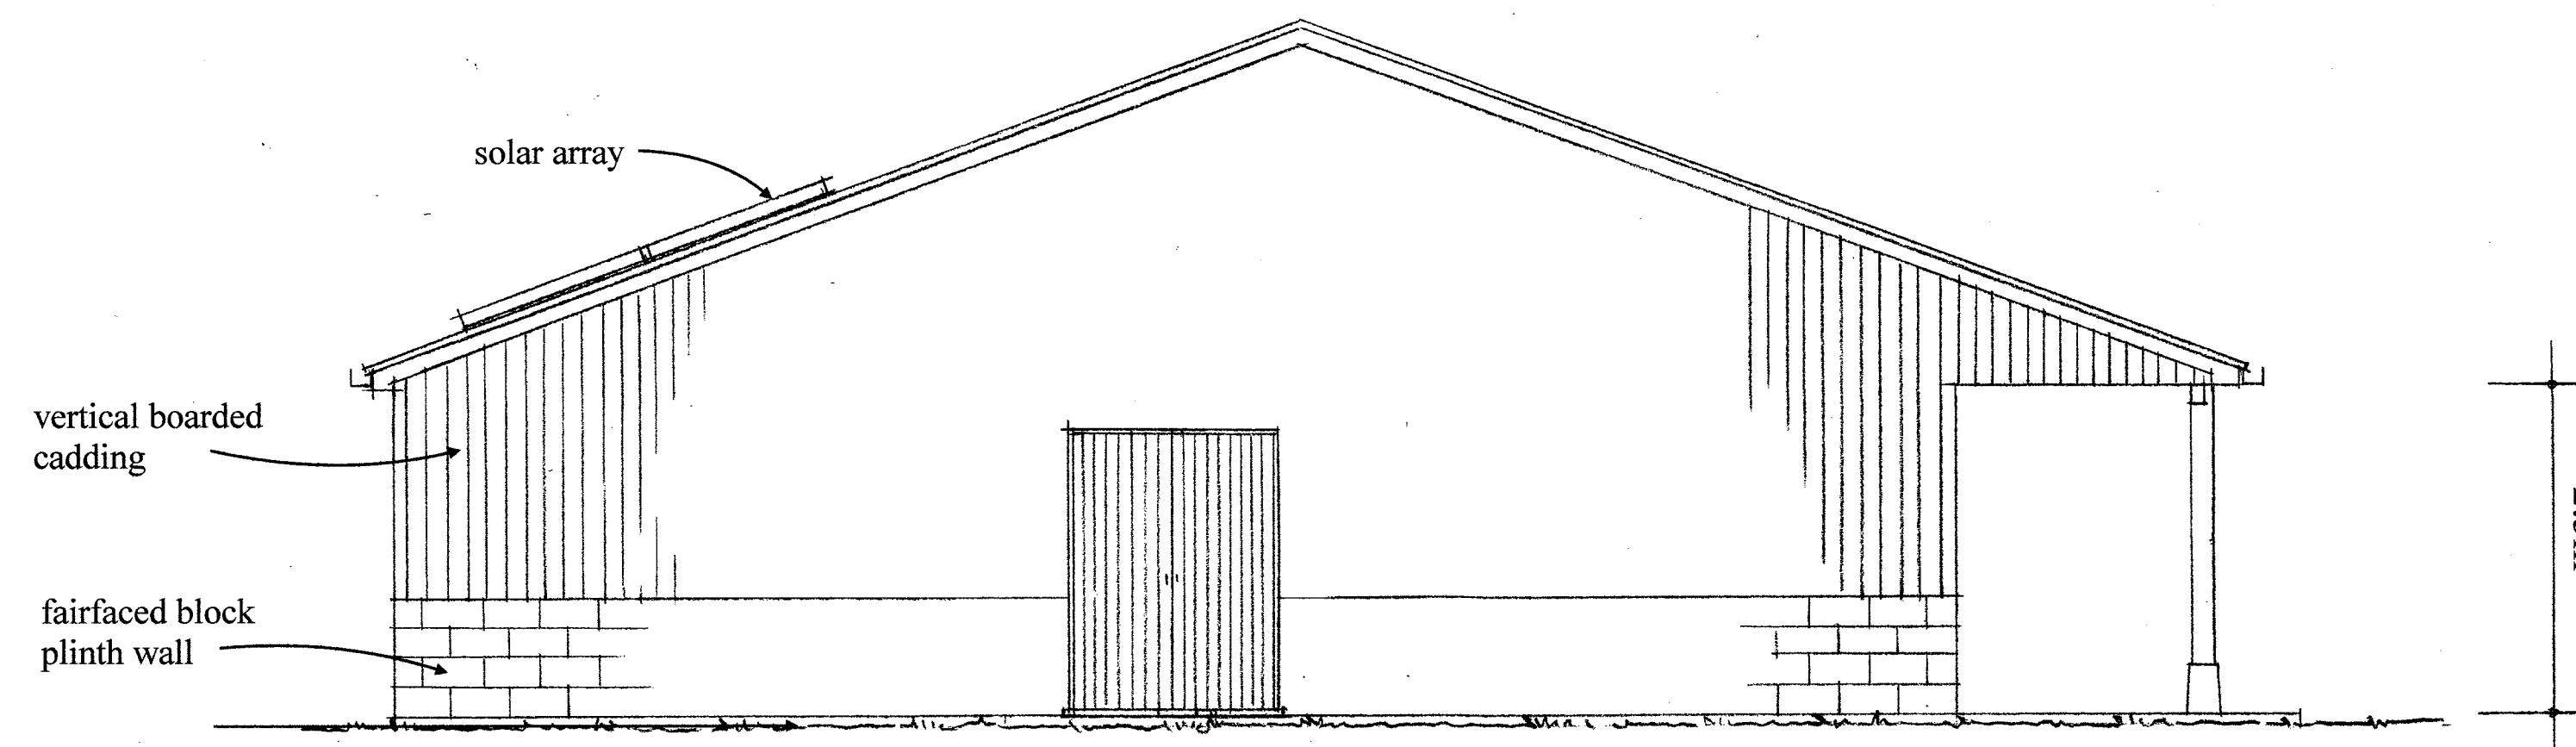


Proposed East elevation 1:50

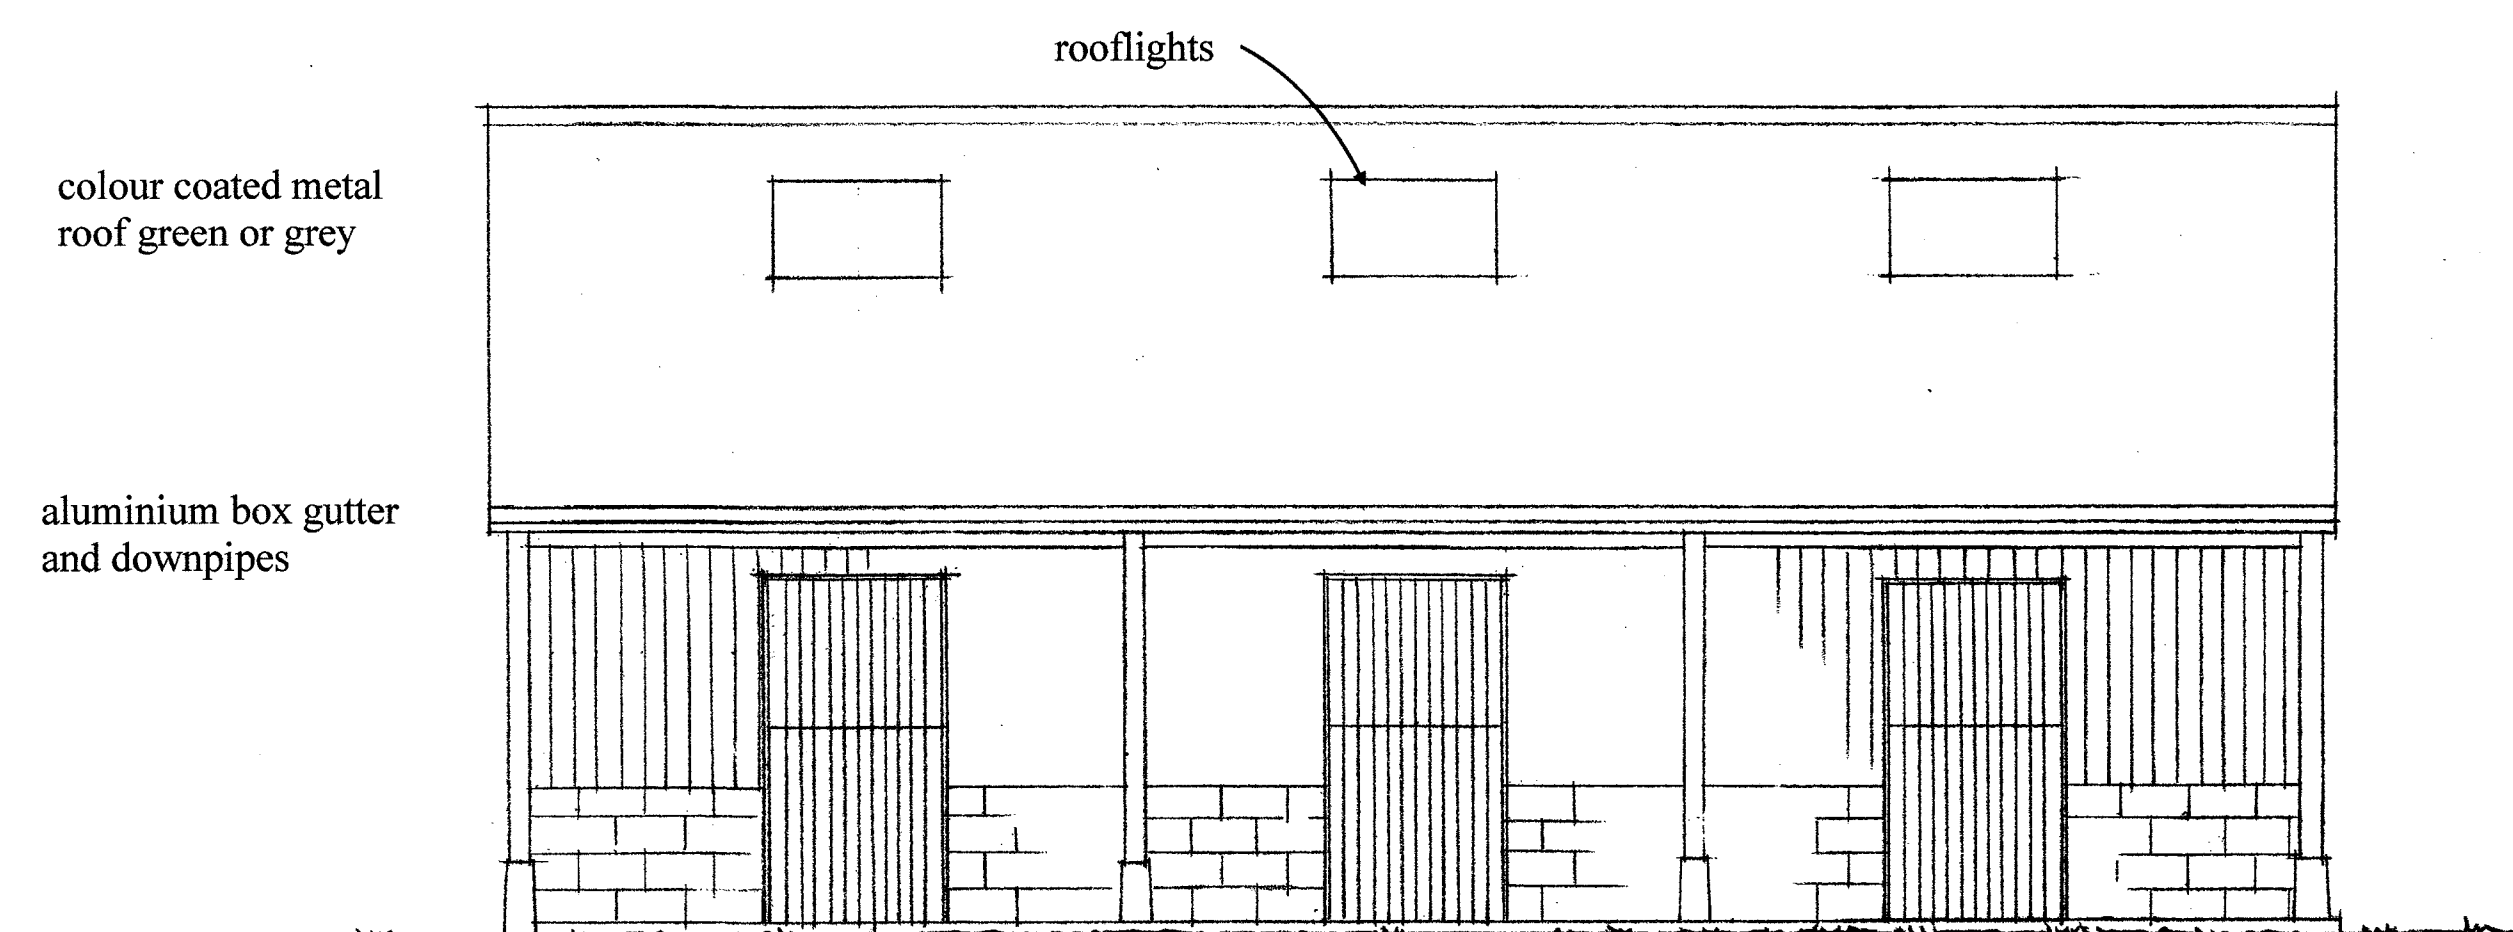

Proposed North elevation

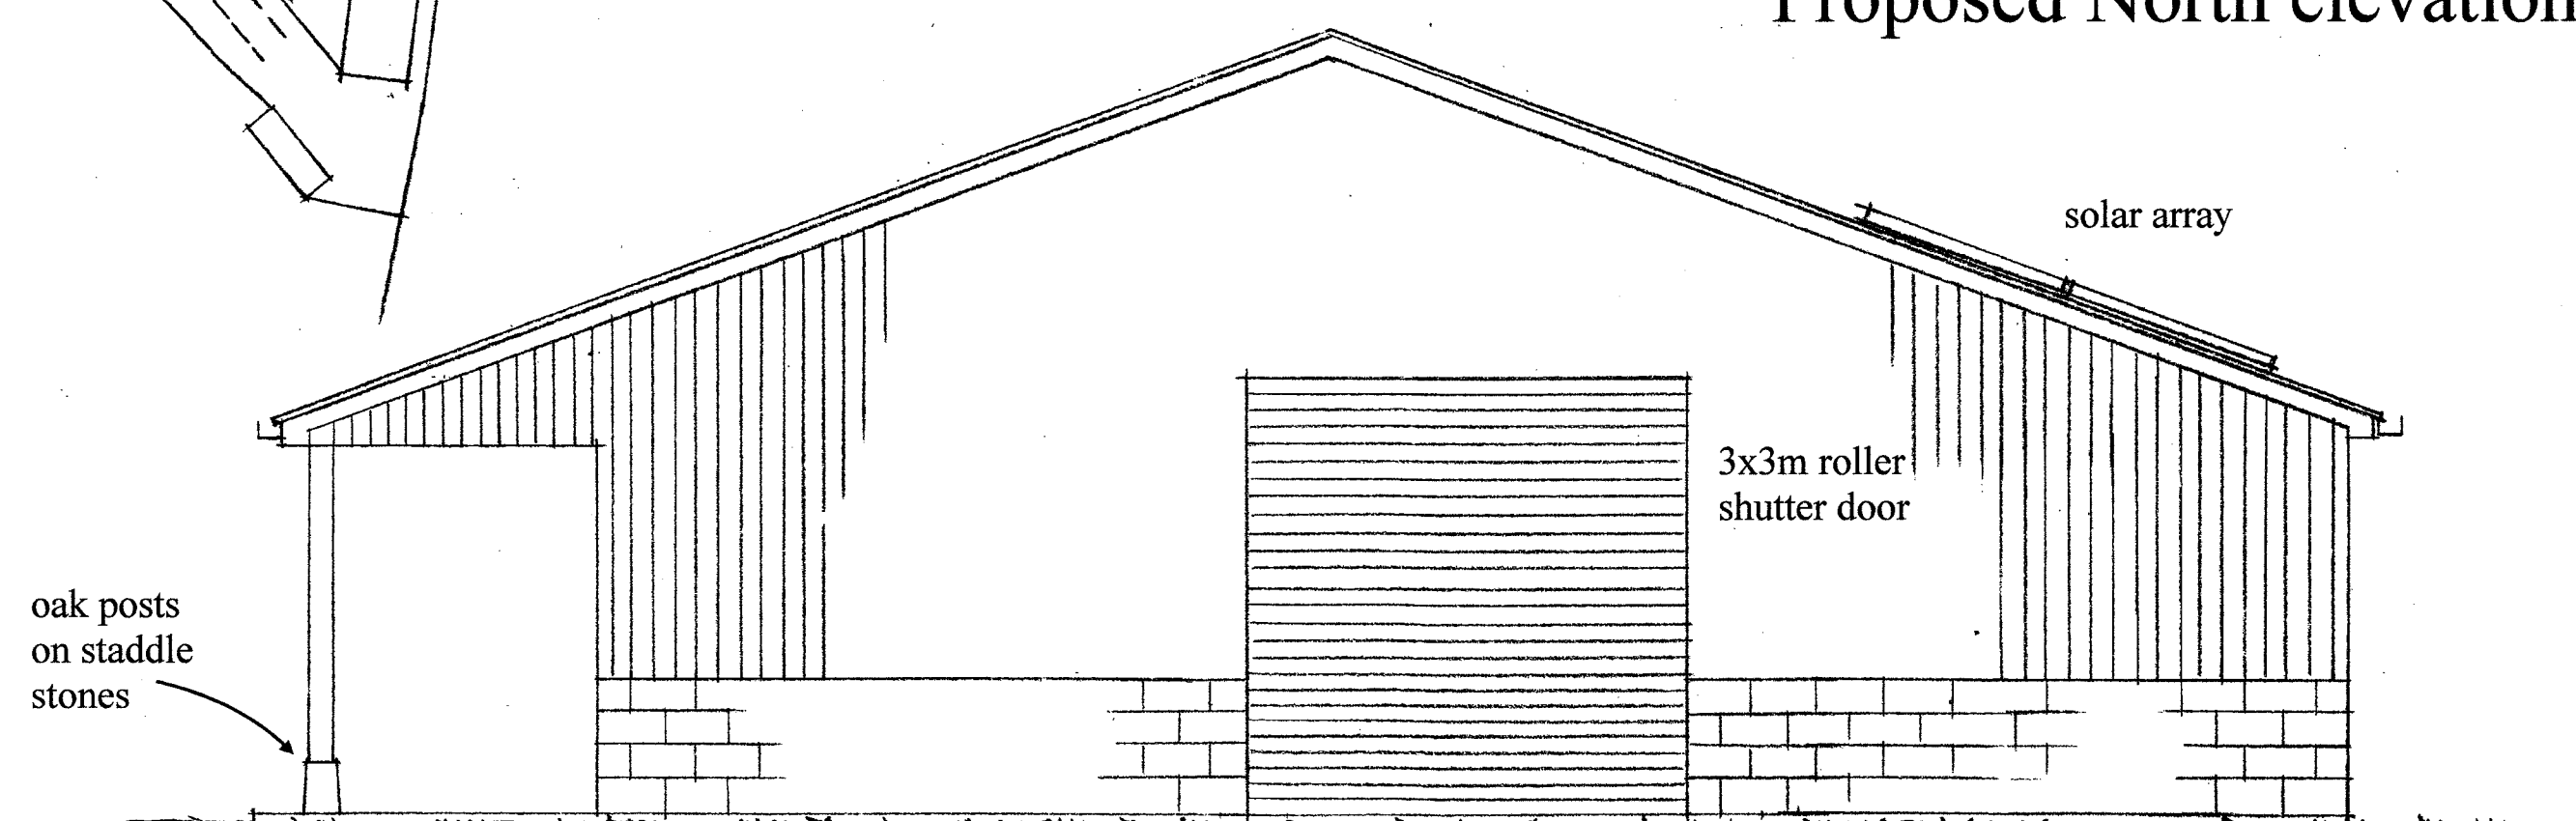

Proposed West elevation

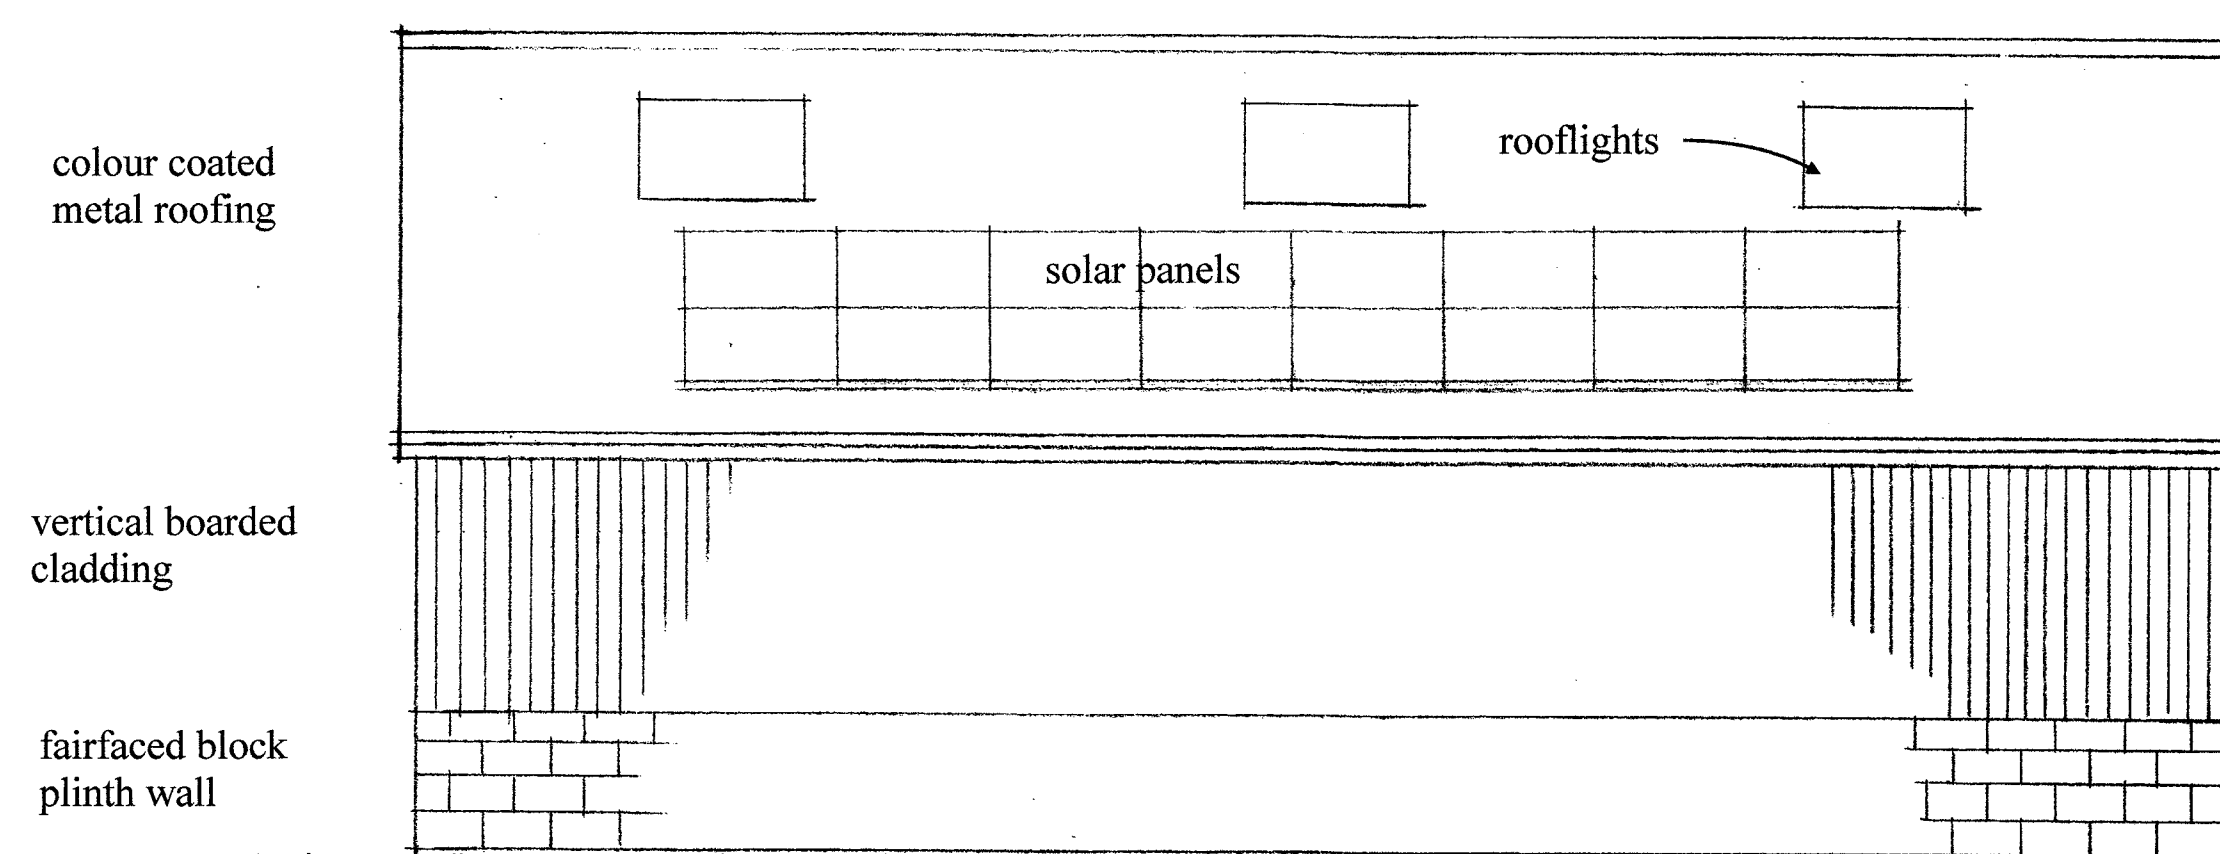

Proposed South elevation

Rev B March 26: Tree planting added

Rev A Oct 25: Overall size reduced

Client: Mr D Dewey

Job: New barn

Donhead St Andrew

Dwg: Proposed plans and elevations

Scale: 1:500 1:100 1:50

Date: Aug 2025

Dwg No. 1543/01 B



TFH REEVE

ARCHITECTURAL DESIGN • CONSULTANCY
SURVEYS • RESTORATION
CONSERVATION EXPERTISE