



SUBJECT TO PLANNING
APPROVAL

NOTES


1. THIS DRAWING IS THE COPYRIGHT OF THE CONSULTANT AND MUST NOT BE USED OR REPRODUCED WITHOUT THEIR PERMISSION.

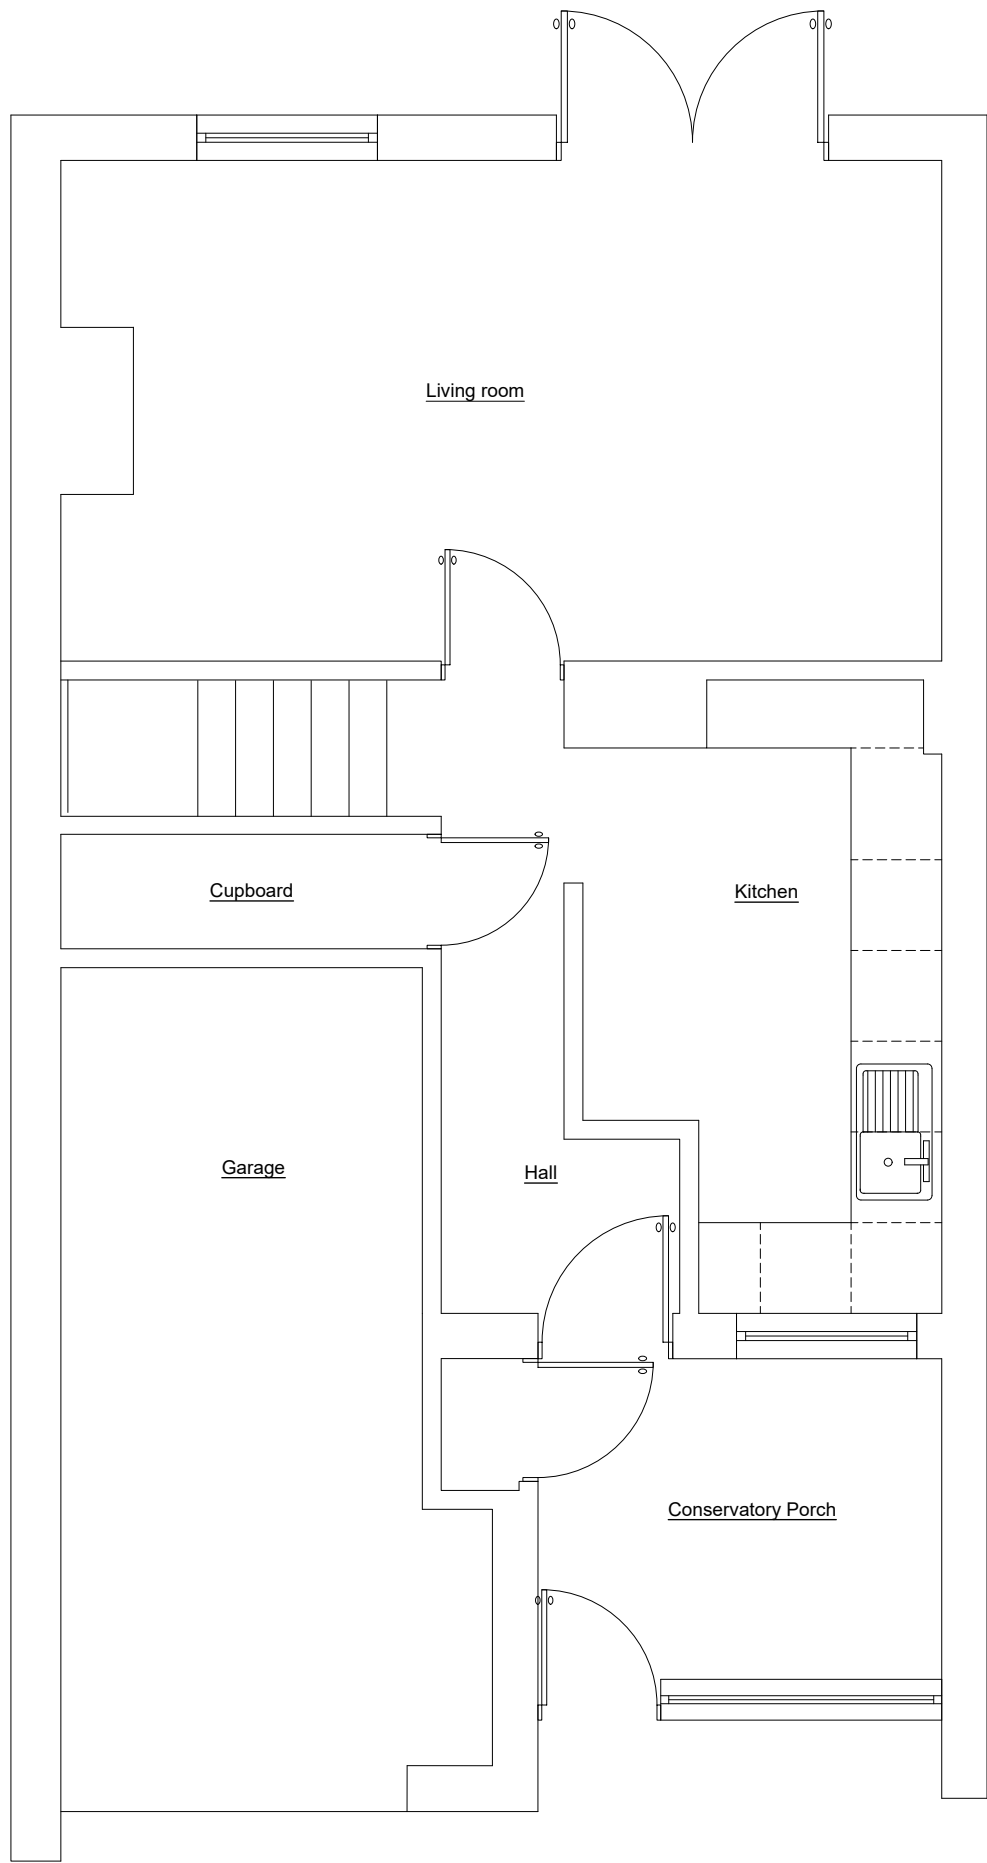


EXISTING GROUND FLOOR PLAN
(SCALE 1:50)

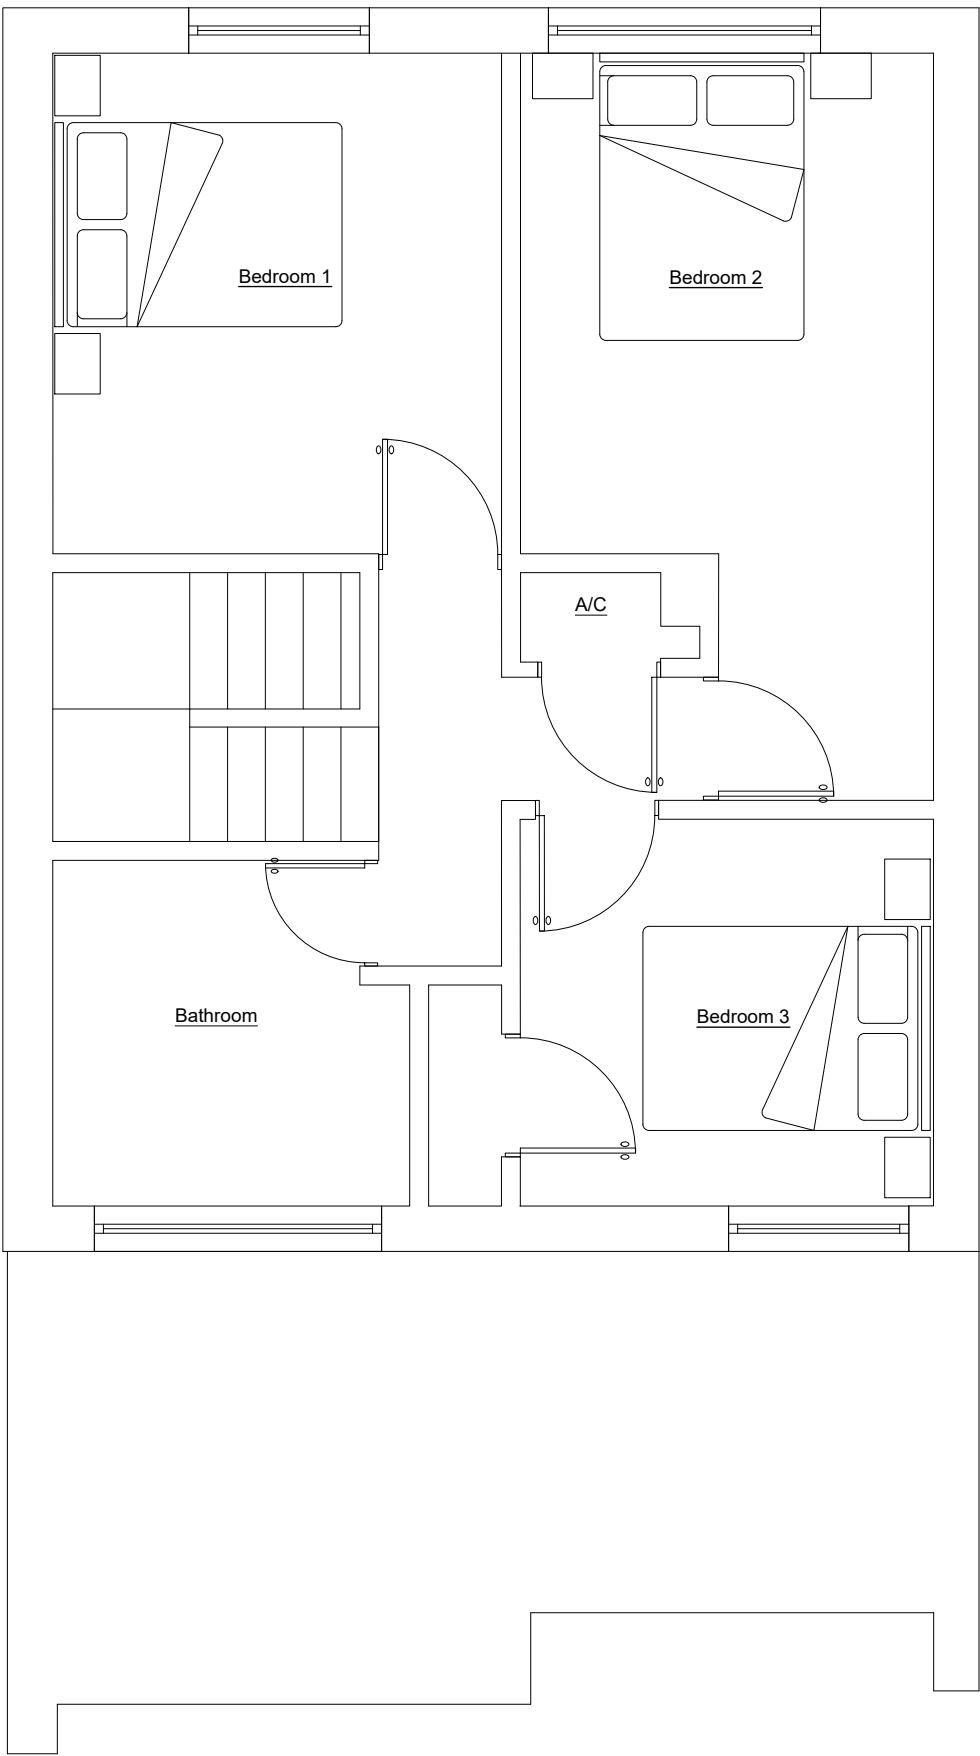


EXISTING FIRST FLOOR PLAN
(SCALE 1:50)

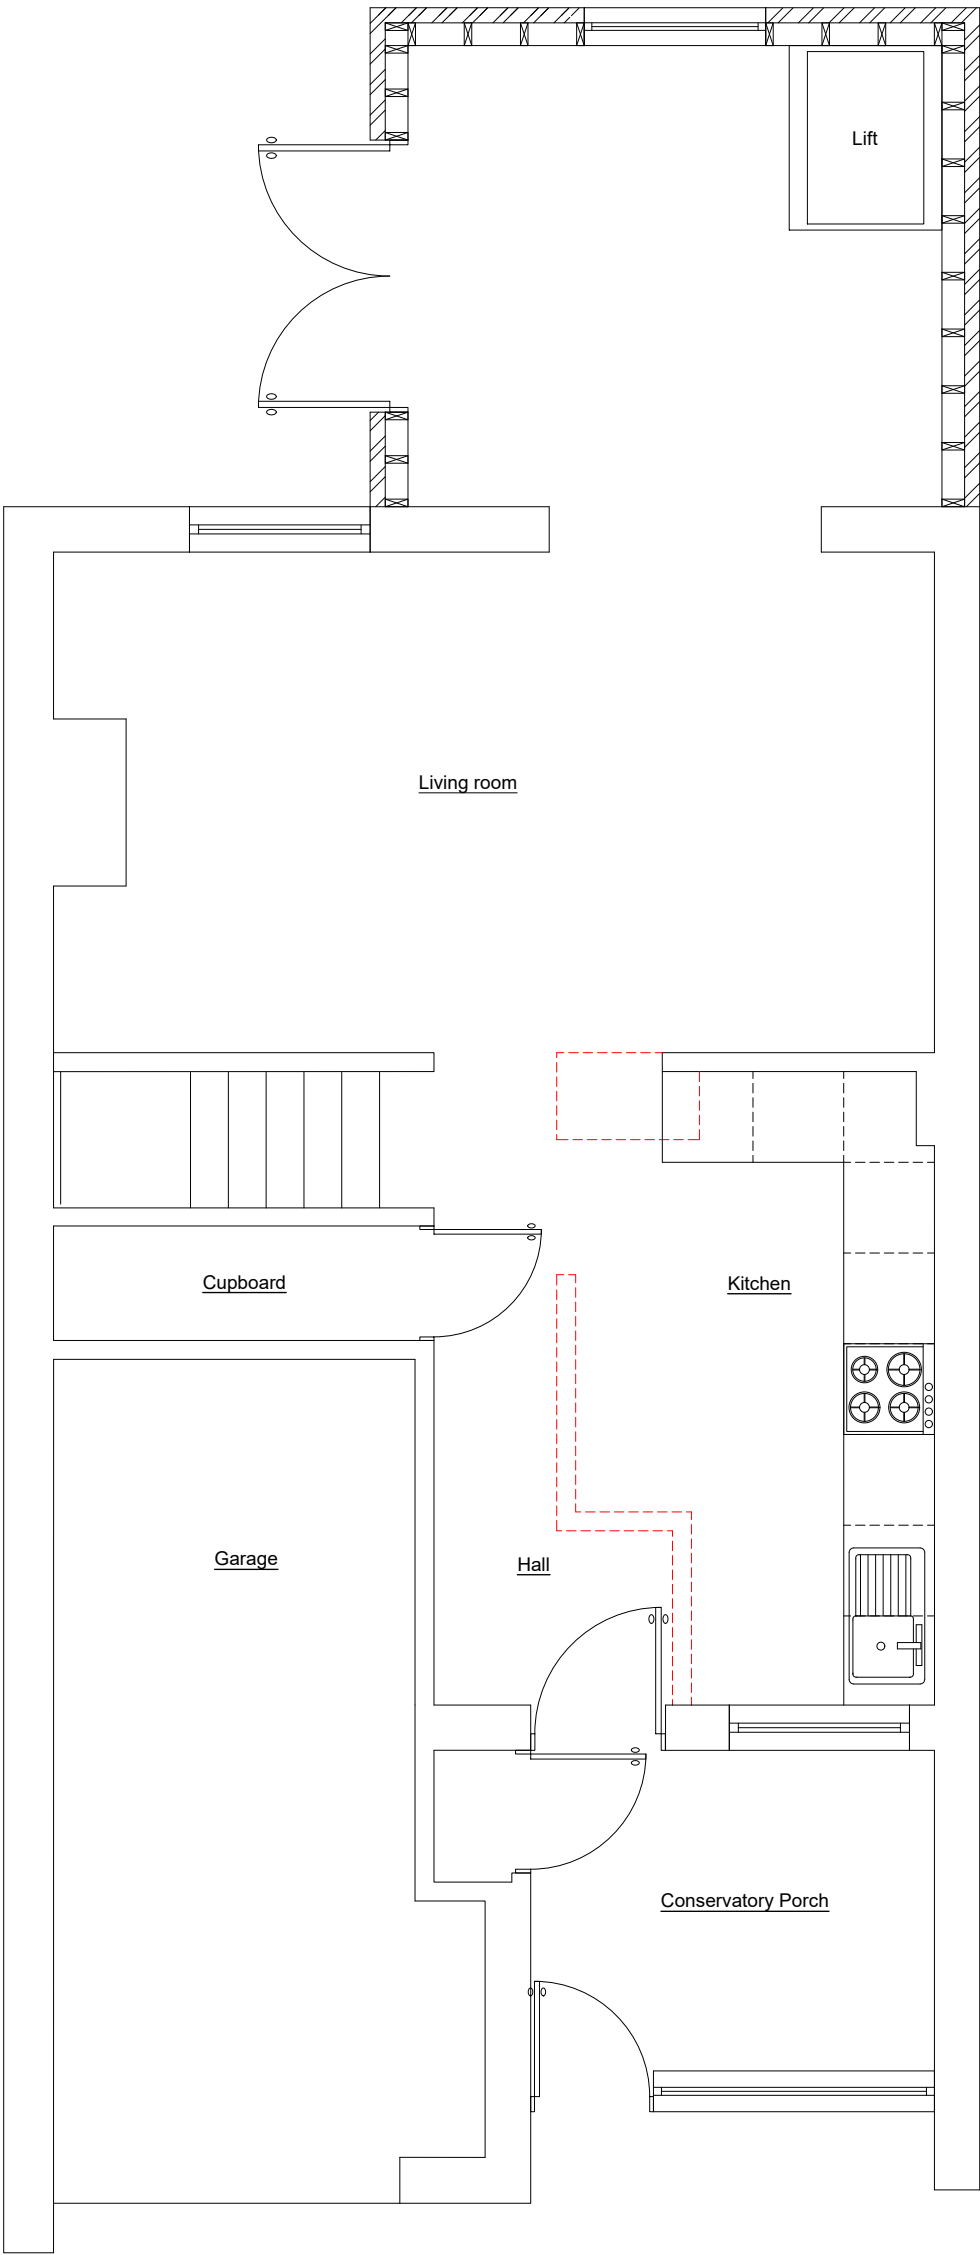

PROPOSED GROUND FLOOR PLAN
(SCALE 1:50)

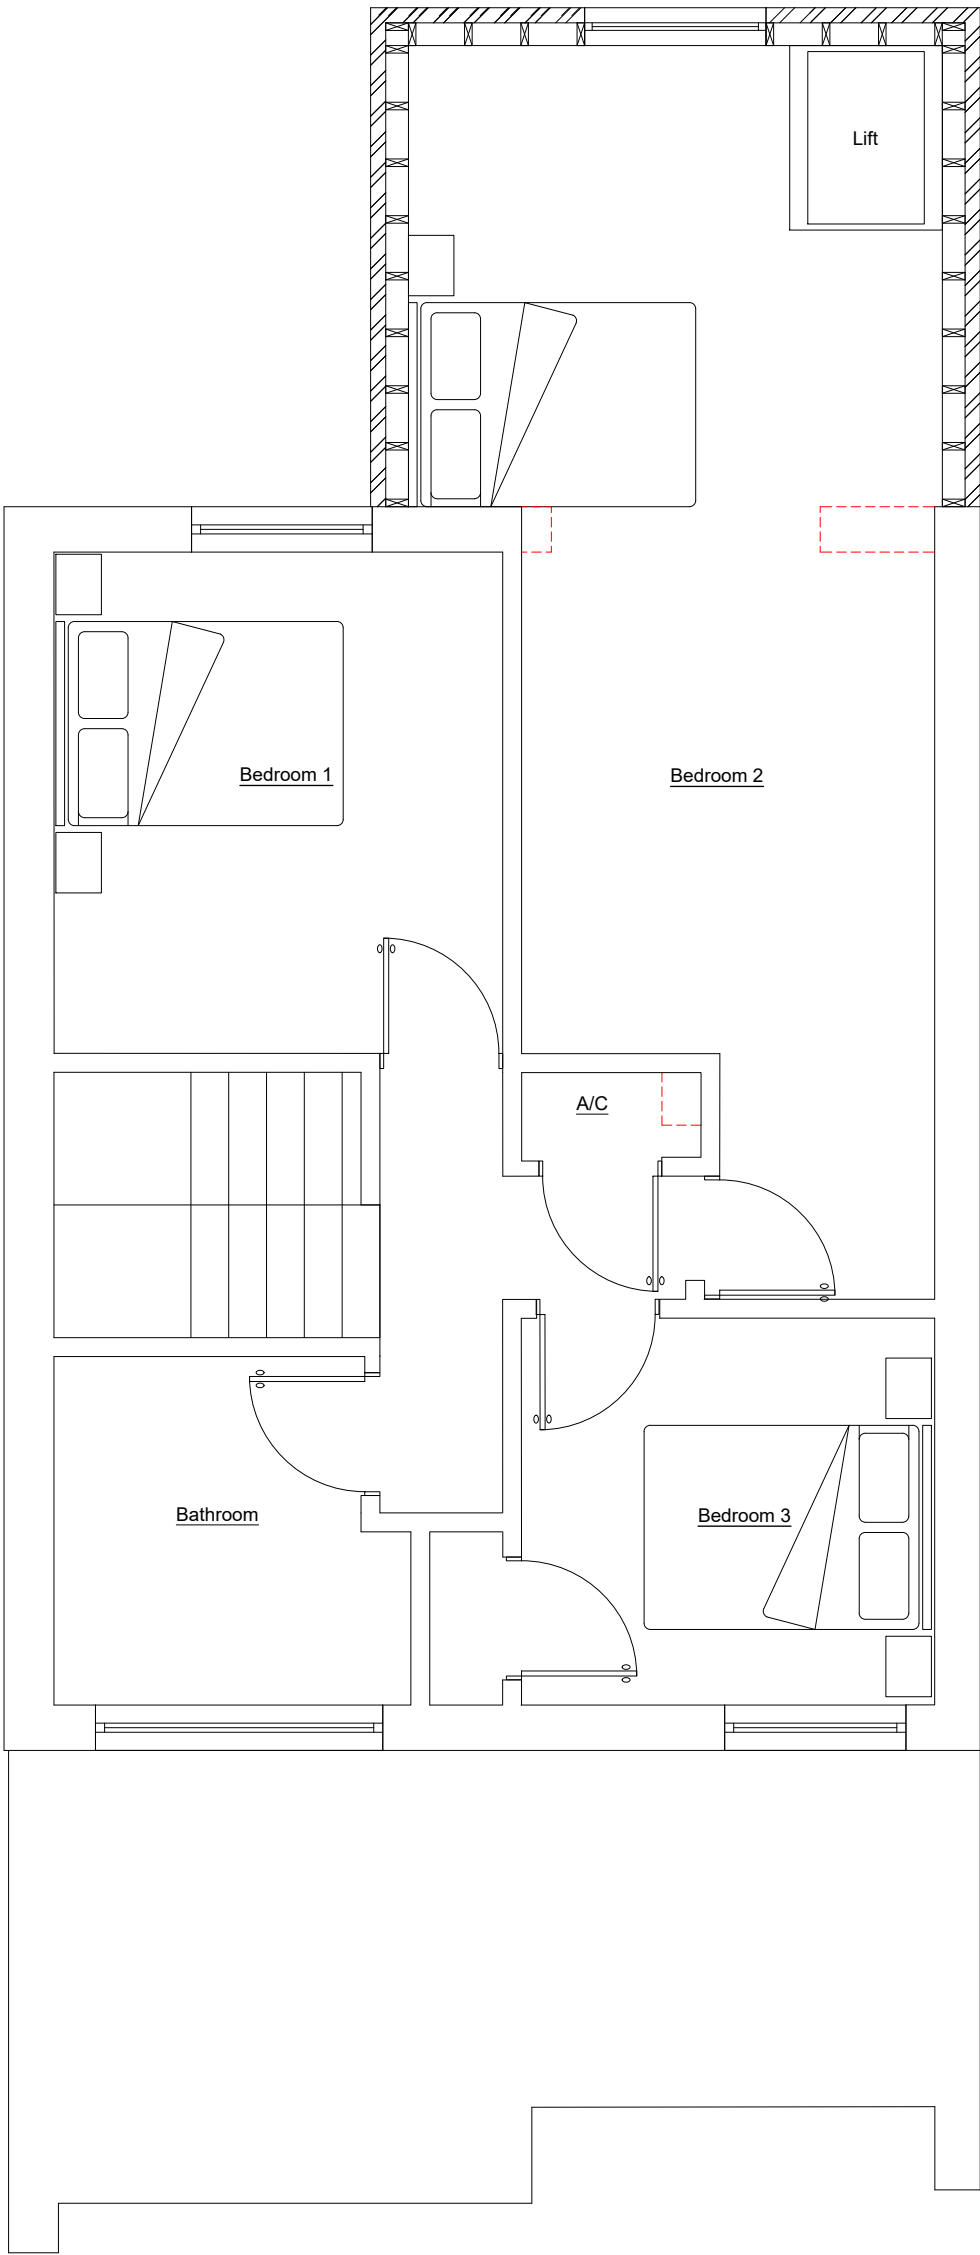

PROPOSED FIRST FLOOR PLAN
(SCALE 1:50)

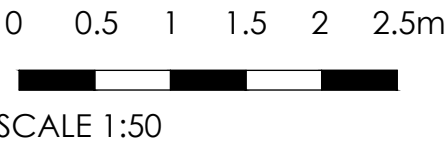

P1	INITIAL ISSUE	17/03/2026
REV		DATE
CLIENT		
MRS WISEMAN		
PROJECT		
25 AVONDOWN ROAD, DURRINGTON		
TITLE		
GROUND AND FIRST FLOOR PLAN		
2PS Design Building Design Engineers Telephone: 07766286809 Email: jpalmer@2psdesign.co.uk Website: www.2psdesign.co.uk		
SCALE	DATE	DWG NO
1:50@A1	MAR 26	00741/01
DRAWN	CHKD	REV
RS	JP	P1