





REAR ELEVATION

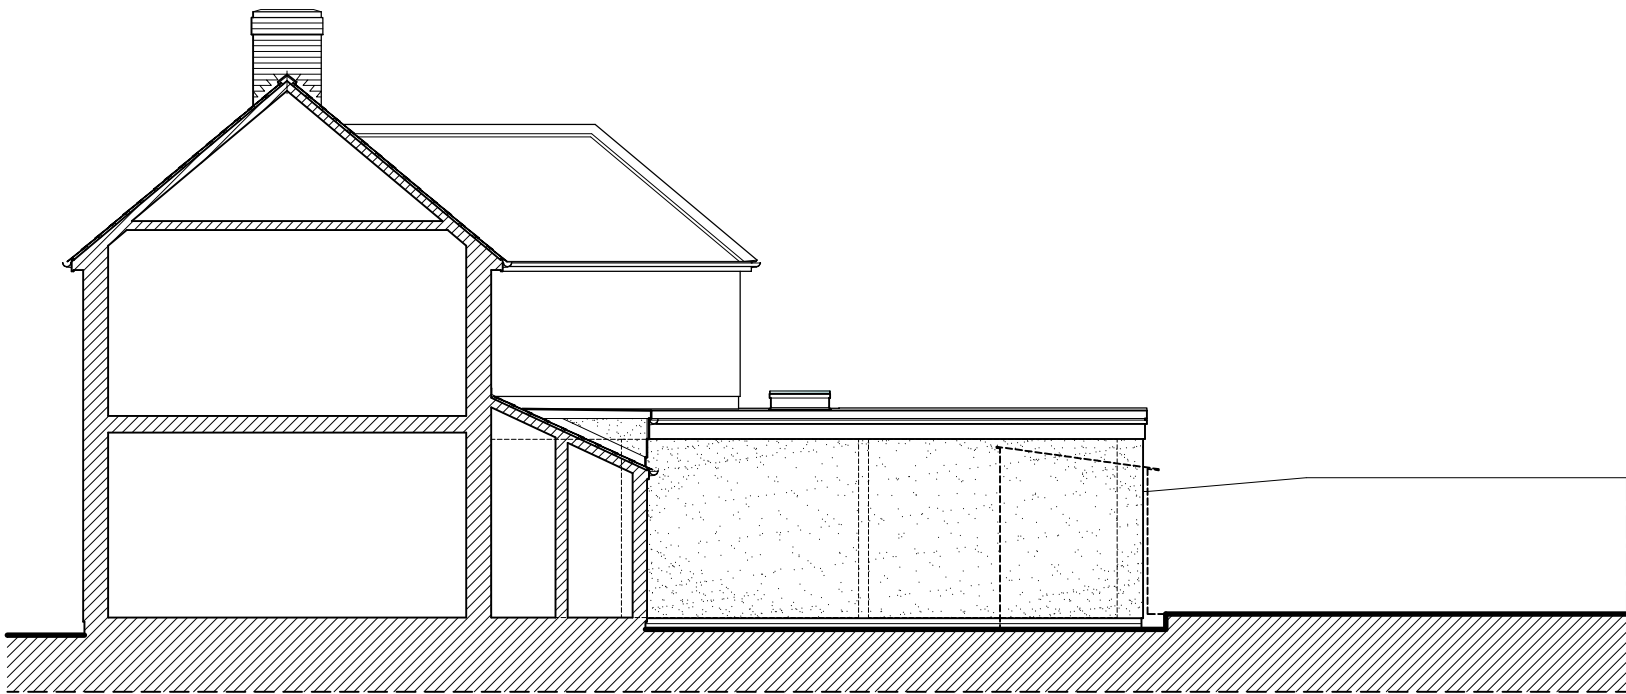


SIDE SECTIONAL ELEVATION

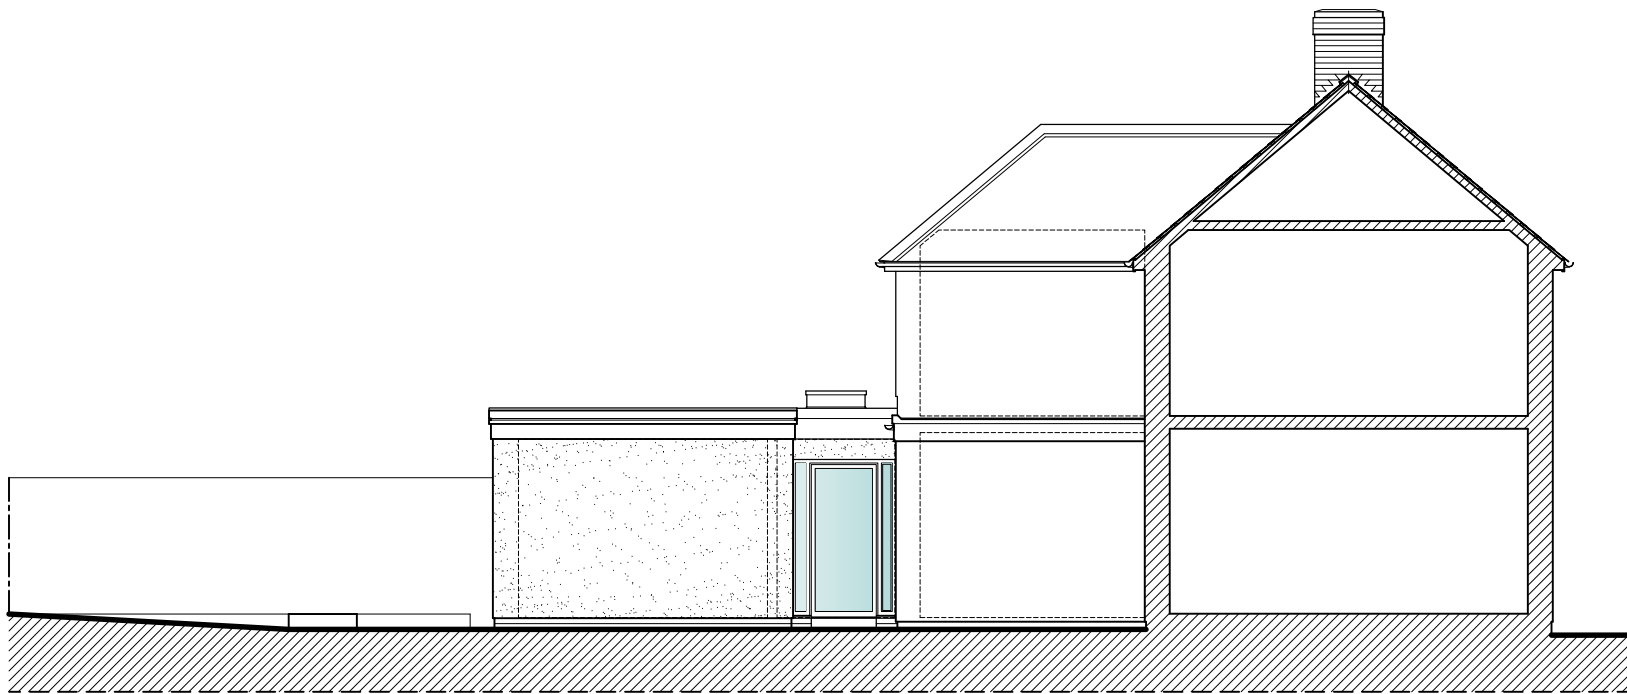


SIDE SECTIONAL ELEVATION


GROUND FLOOR PLAN

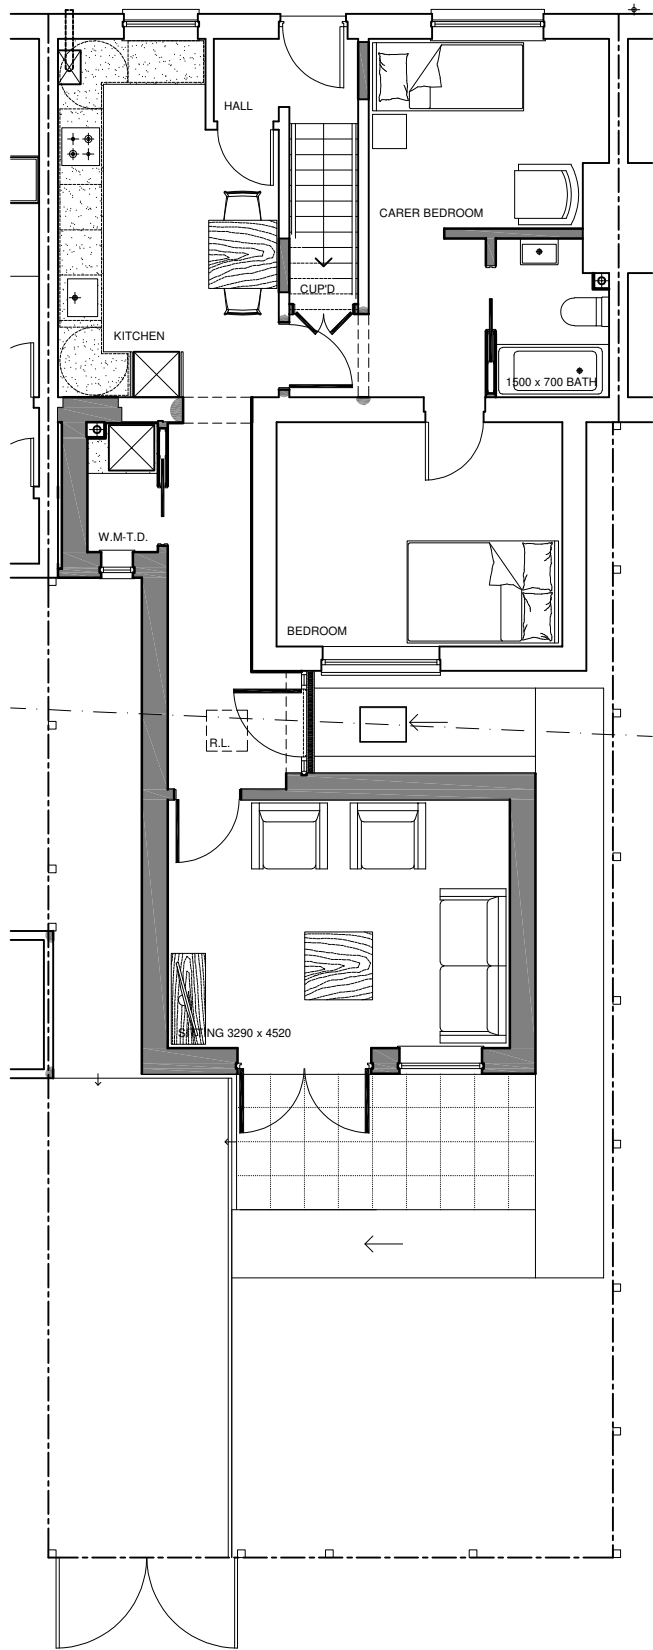

FIRST FLOOR PLAN

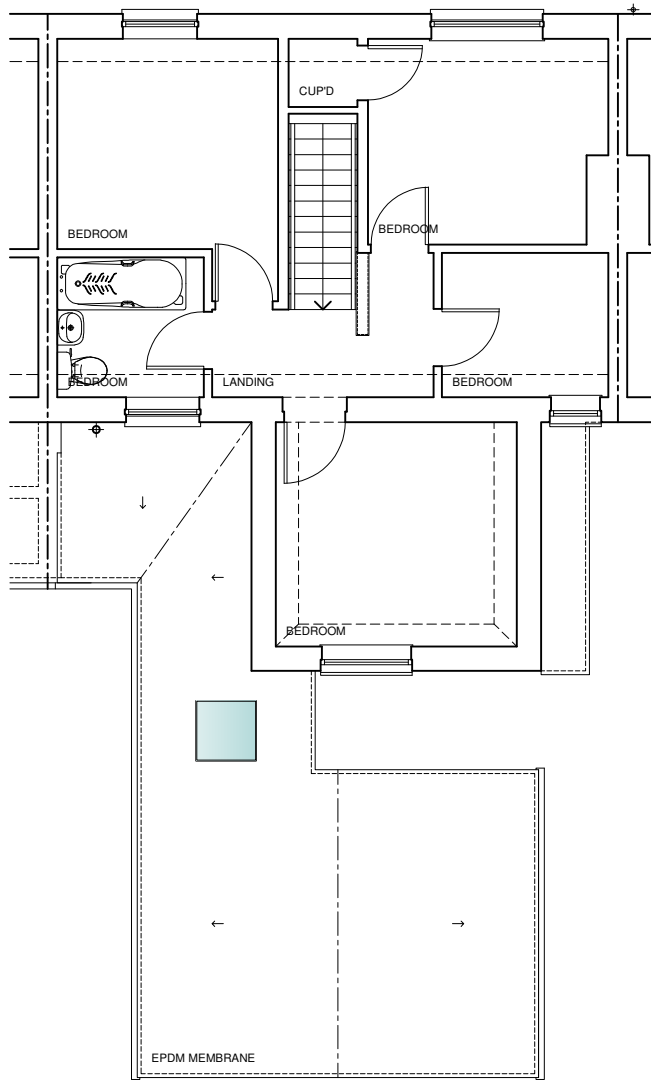

ROOF PLAN

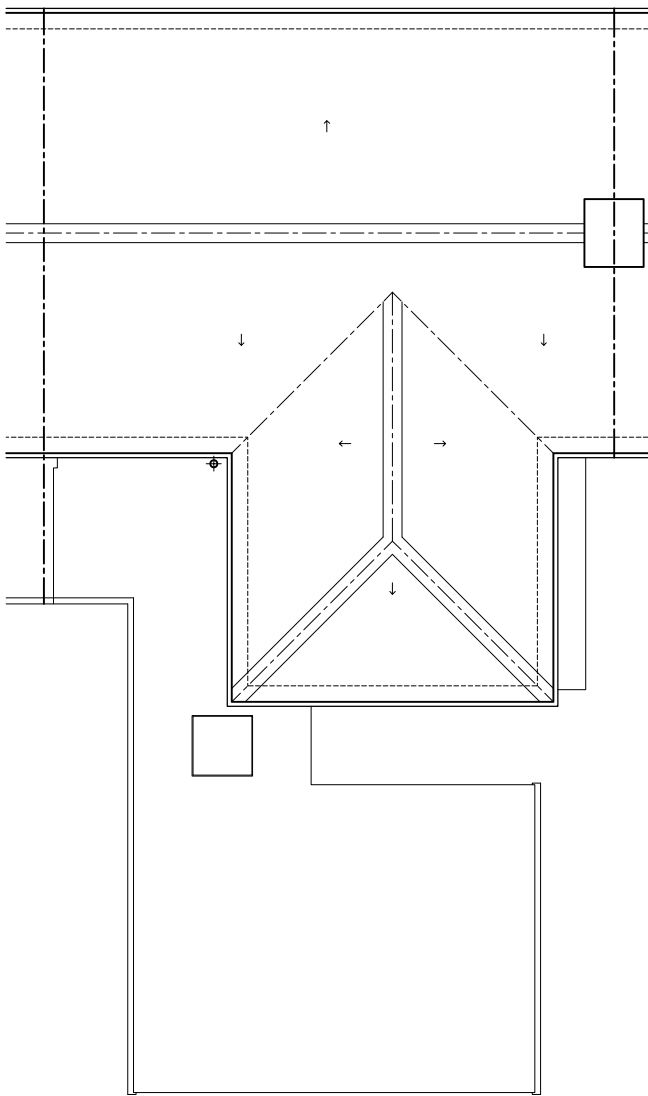

DATE		REVISIONS	
CLIENT		DRAWING TITLE	
Wiltshire County Council		PROPOSED PLANS & ELEVATIONS.	
JOB TITLE		PLANNING & DESIGN	
PROPOSED IMPROVEMENTS 33 SALISBURY ROAD BULFORD WILTSHIRE		22 DEVONSHIRE ROAD SALISBURY WILTSHIRE SP1 3NW	
1:100 @ A2		DRAWING No	
JULY 2025		R.J.L.	
		REV	
		1590/02	
		B	