


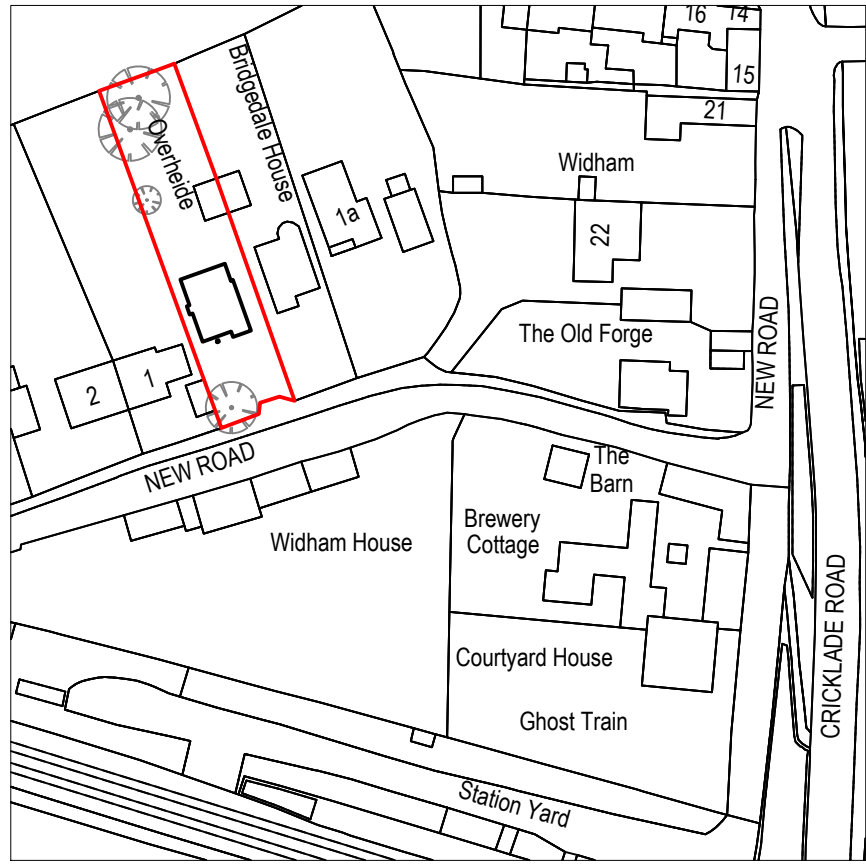
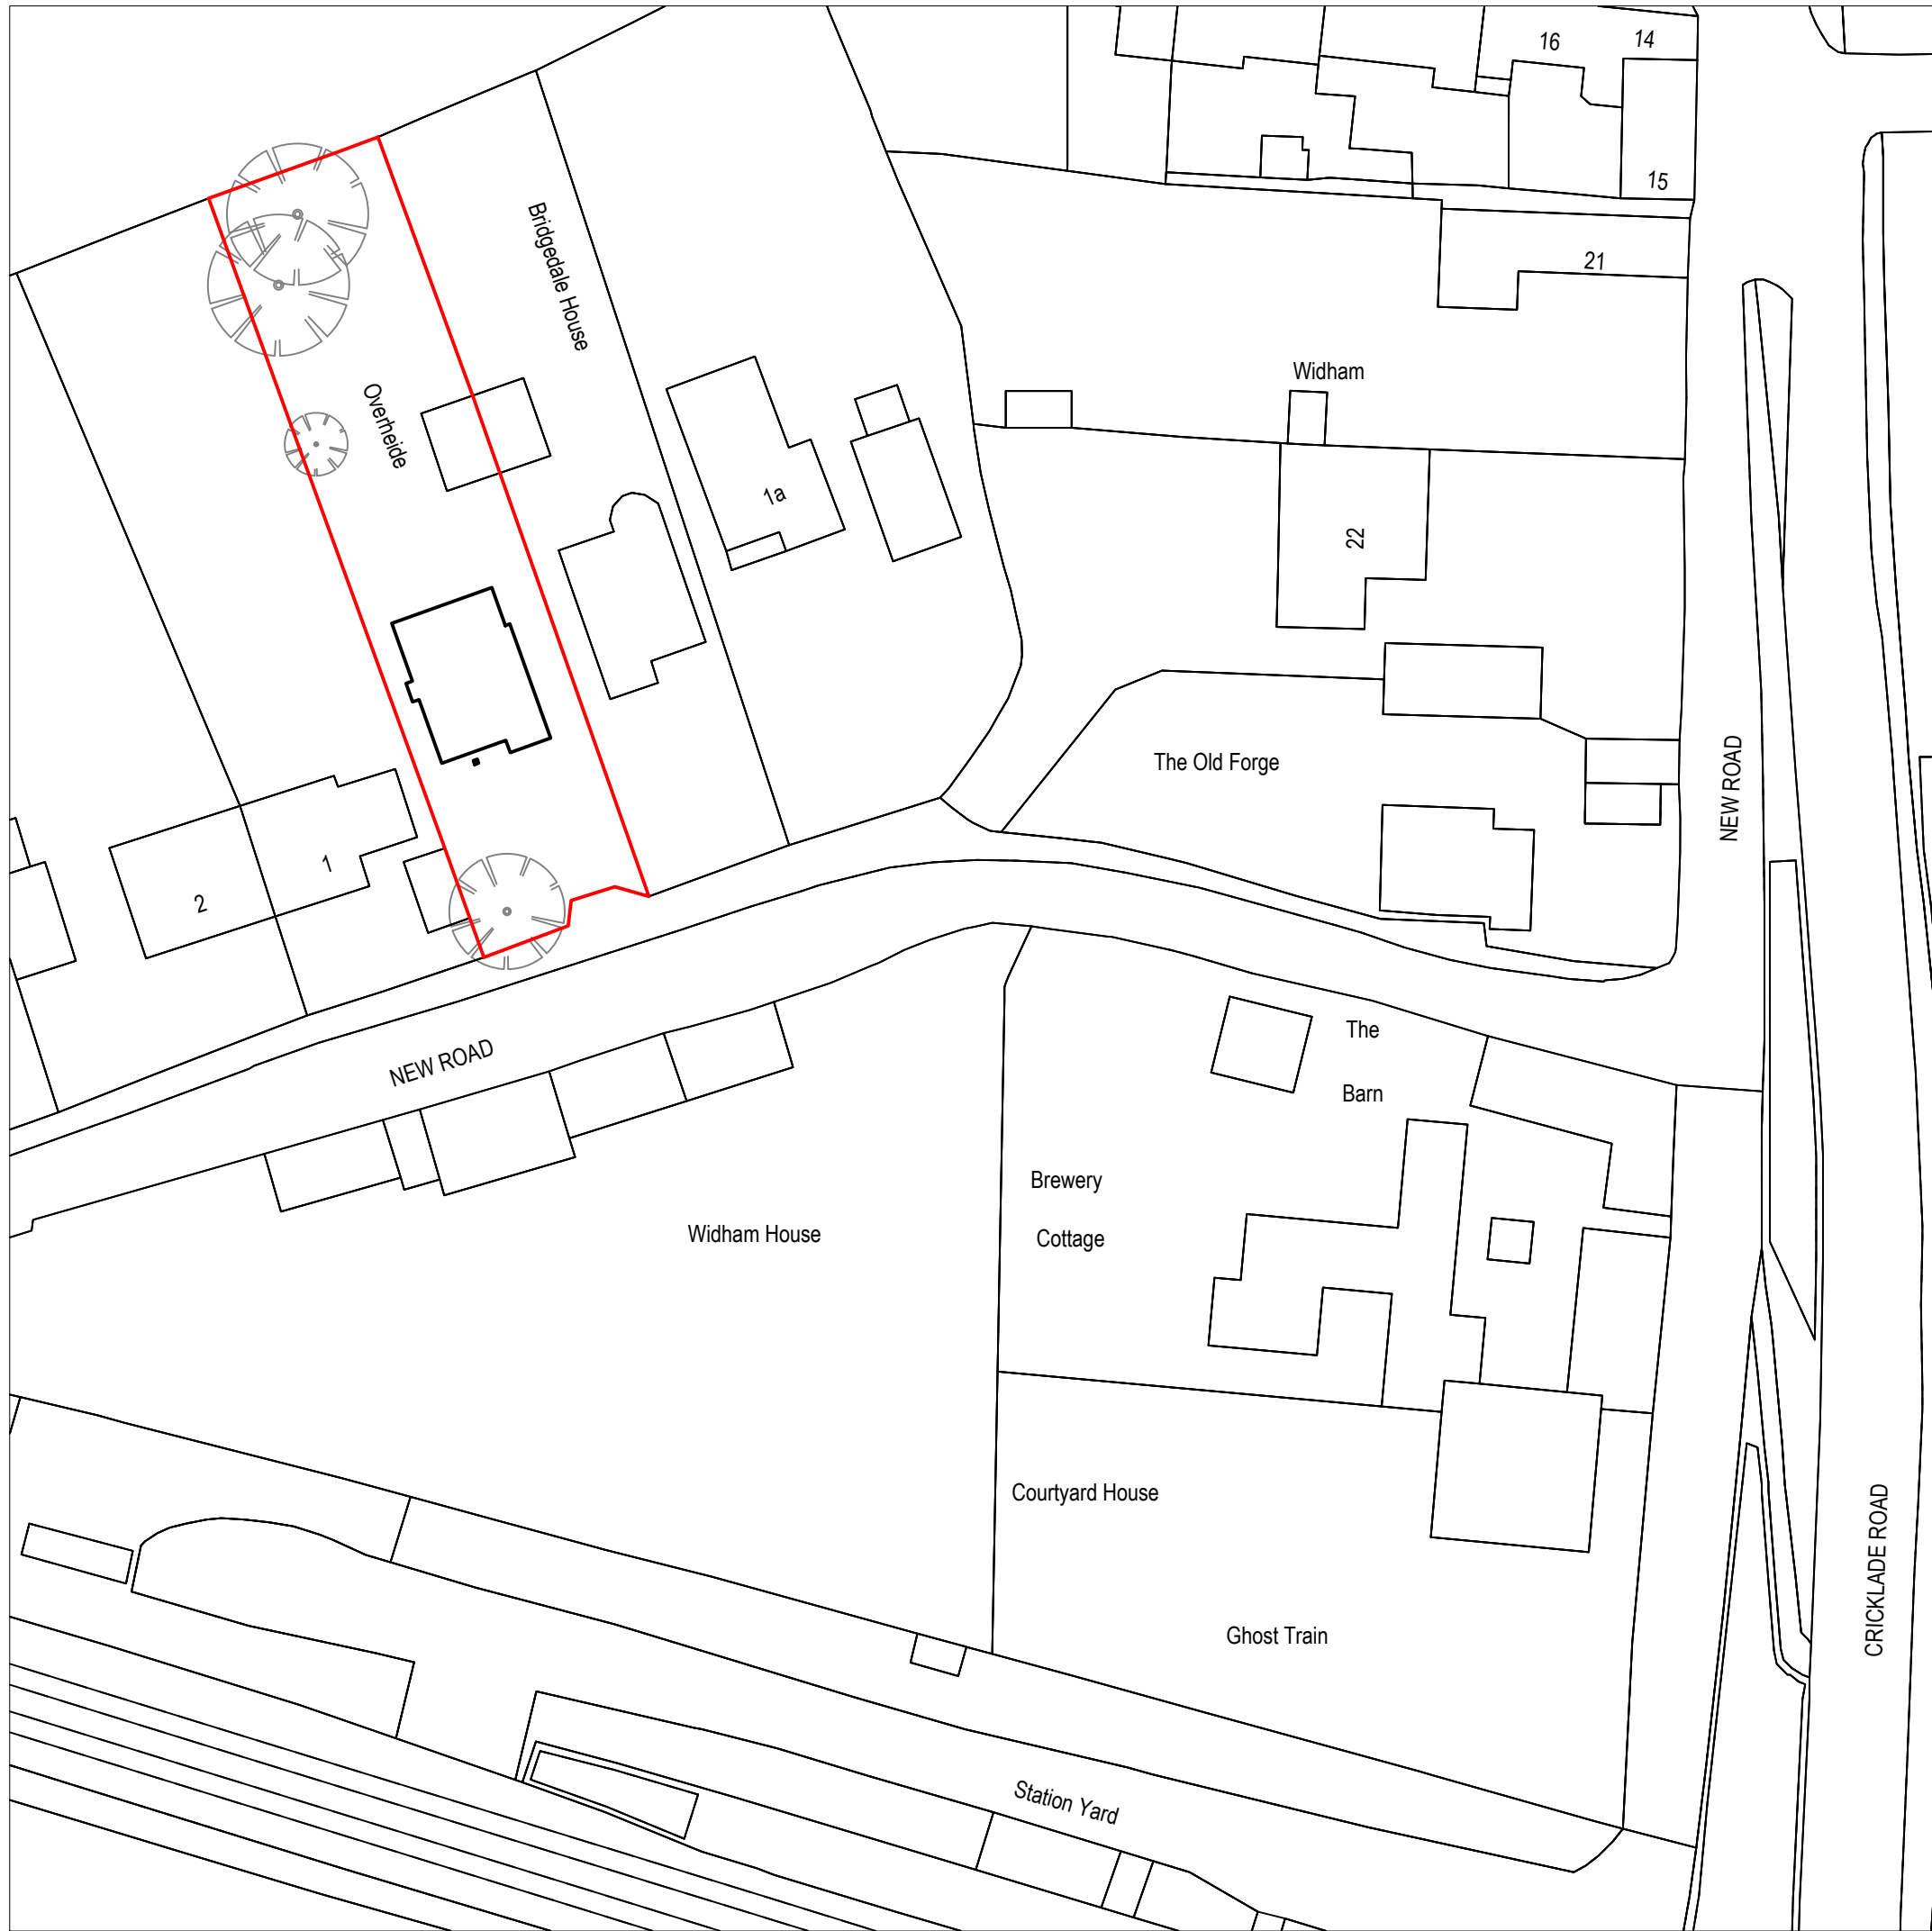


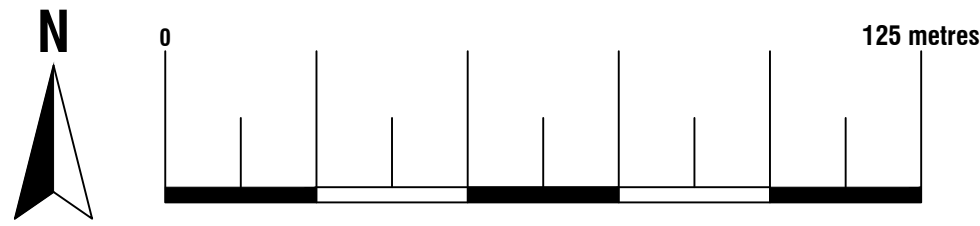


**Location Plan**  
Scale 1:1250  
© Crown Copyright and database rights 2025  
OS 100047474

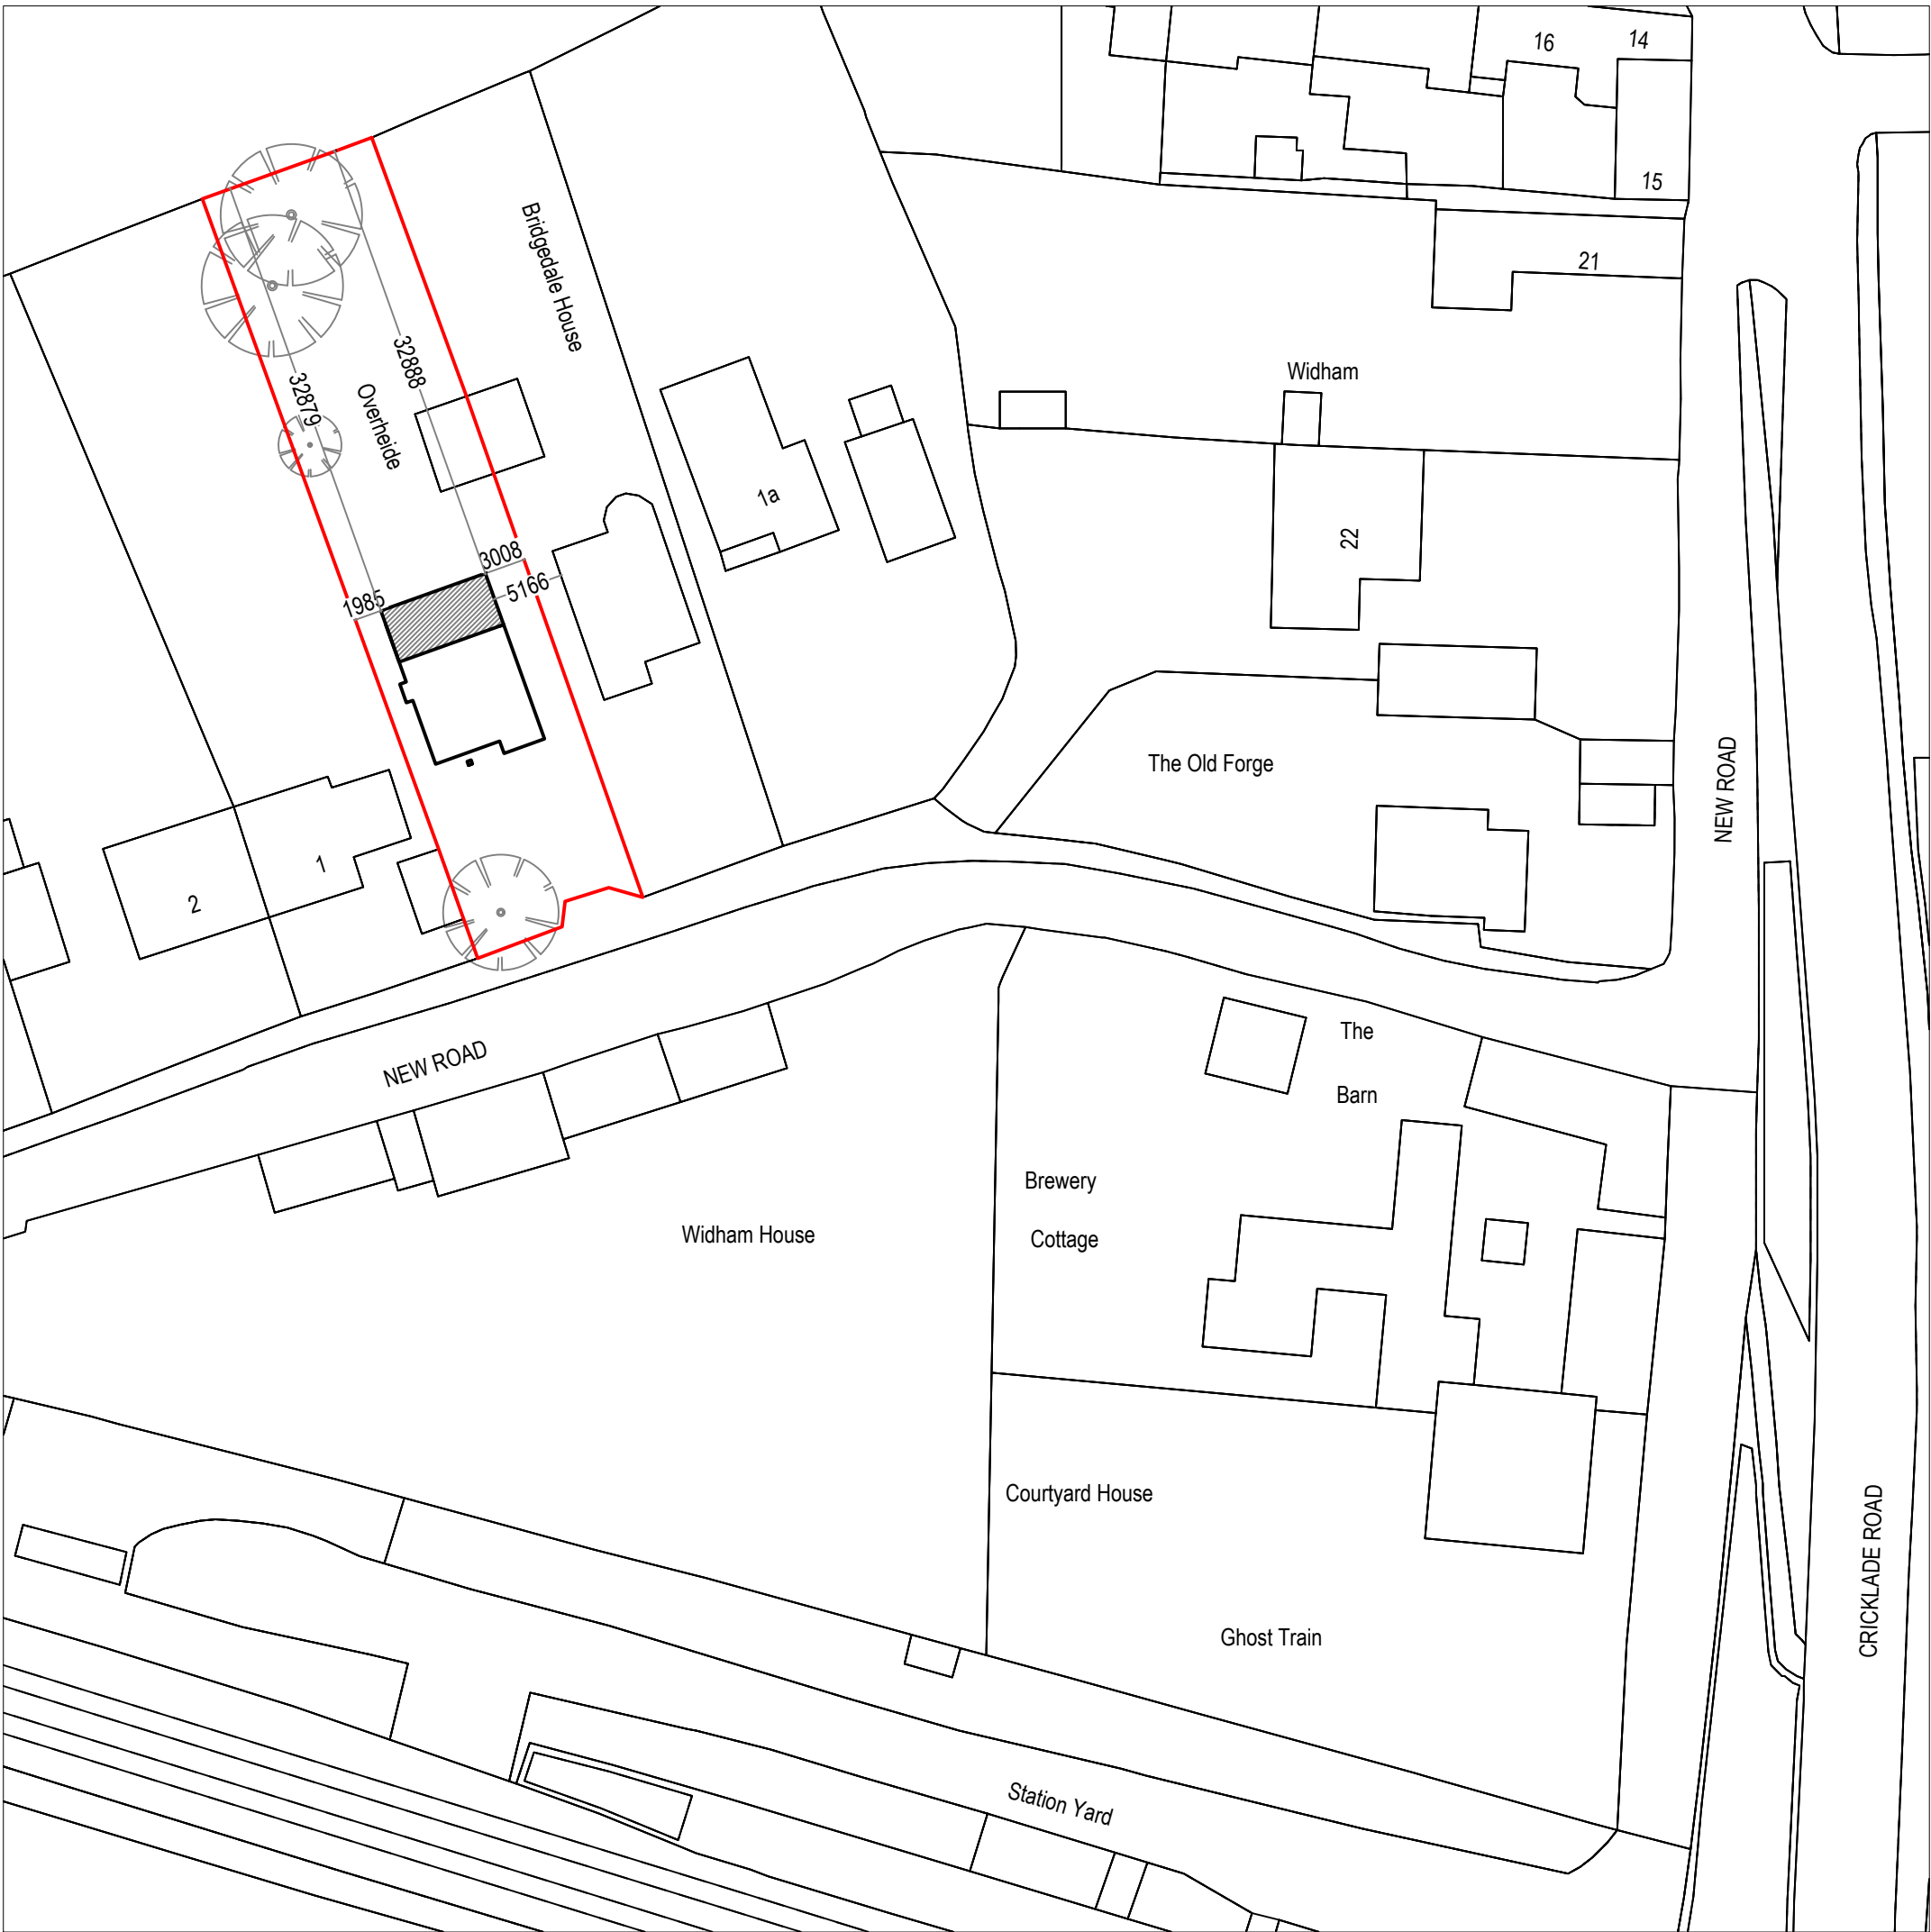

**Existing Block Plan**  
Scale 1:500  
© Crown Copyright and database rights 2025  
OS 100047474


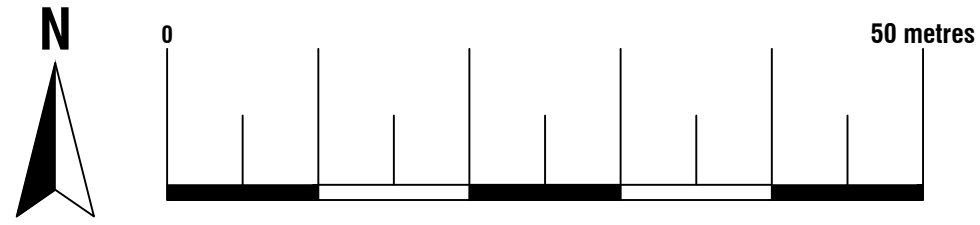


**Proposed Block Plan**  
Scale 1:500  
© Crown Copyright and database rights 2025  
OS 100047474

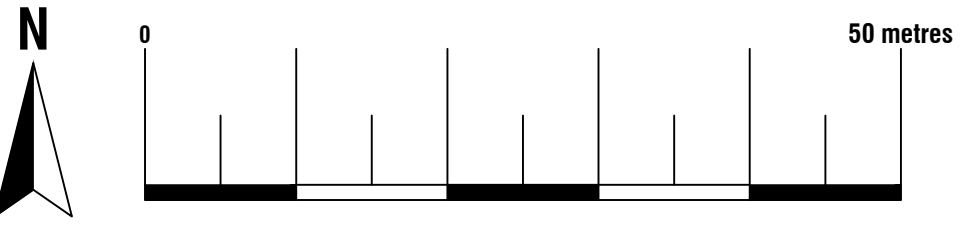


ArkiPlan Architectural Ltd • Enquiries@ArkiPlan.co.uk  
Lytchett House, 13 Freeland Park, Wareham Road, Poole, Dorset, BH16 6FA

|                 |                                      |       |                                       |     |       |
|-----------------|--------------------------------------|-------|---------------------------------------|-----|-------|
| Site            | New Road, Purton,<br>Swindon SN5 4HF | Date  | 24.03.2026                            |     |       |
|                 |                                      | Sheet | 25-3162                               | D01 | REV 1 |
|                 |                                      | Job   | New Extension                         |     |       |
|                 |                                      | Scale | 1:500, 1:1250 @A1, 1:1000, 1:2500 @A3 |     |       |
| Title<br>Number | -                                    | Title | As Shown                              |     |       |

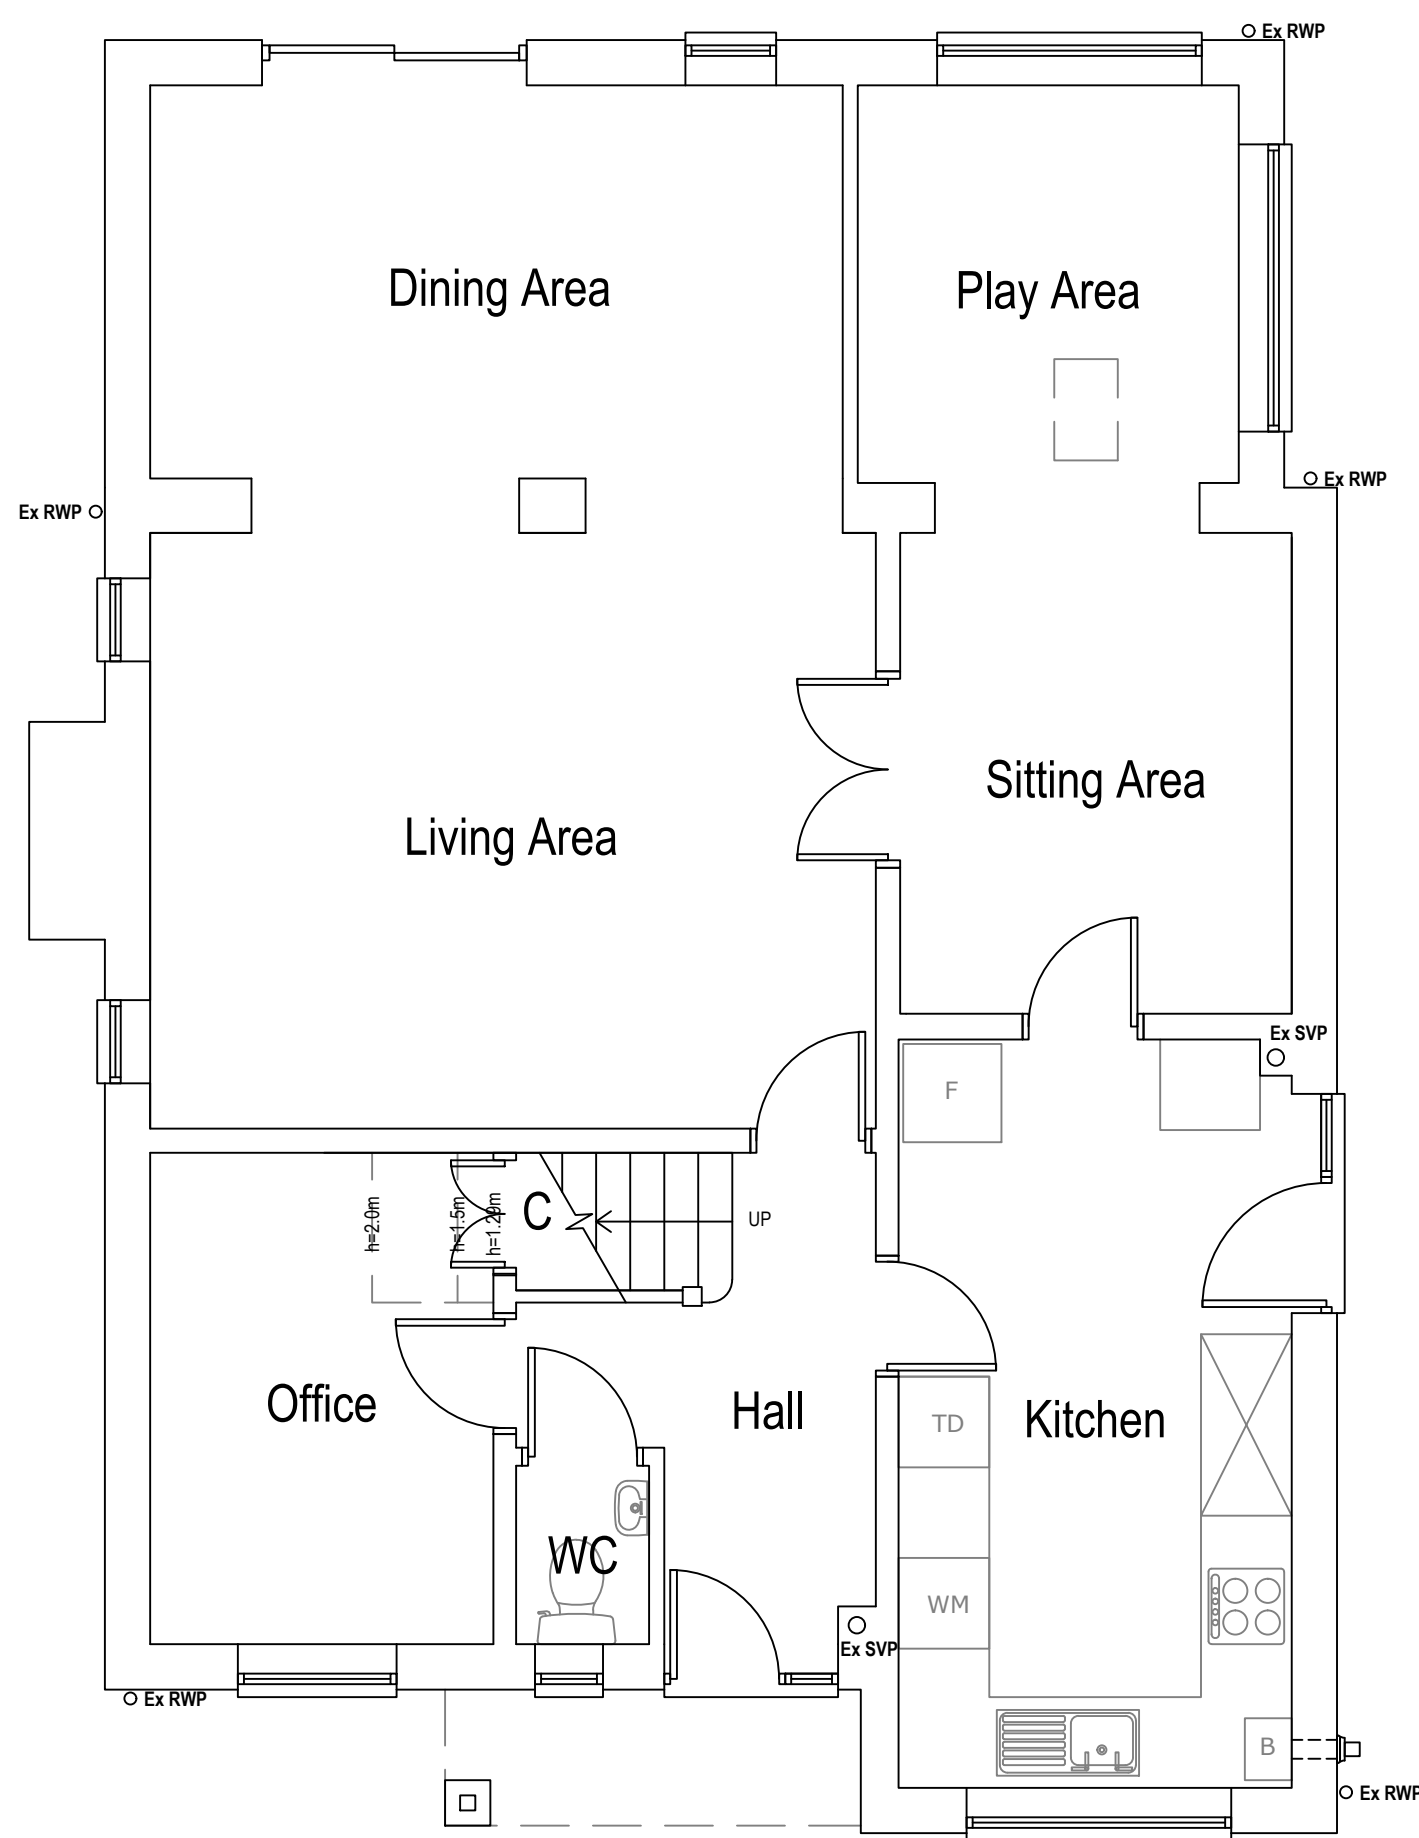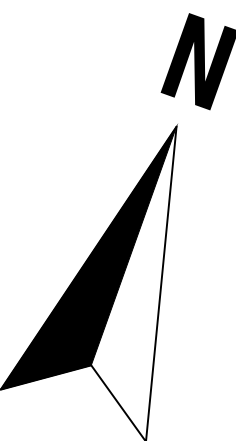


Existing Ground Floor Plan

Area ca. 79.27 m²

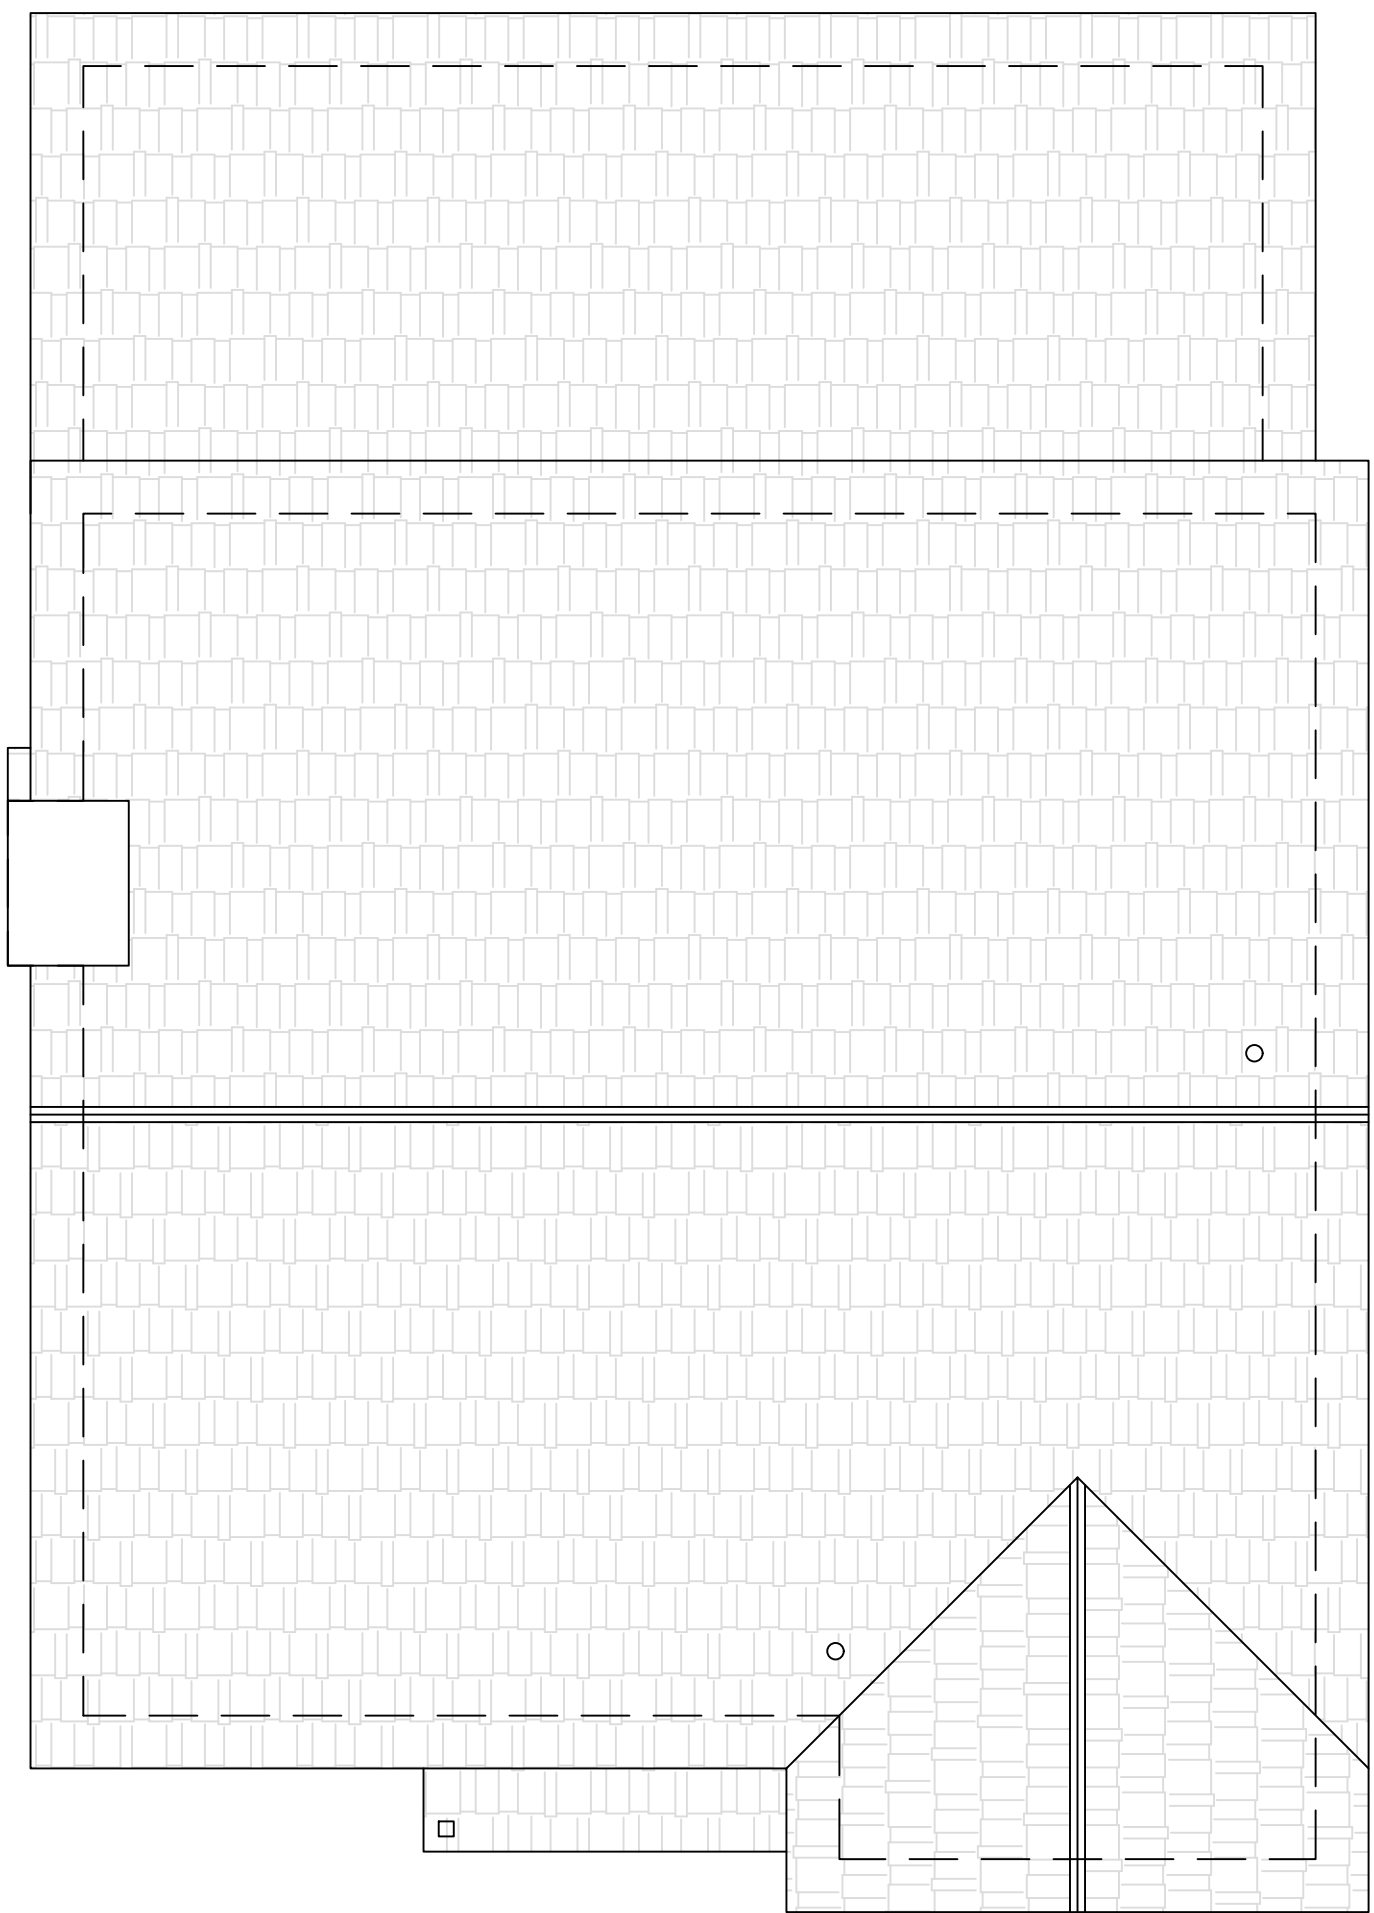

Existing Roof Plan

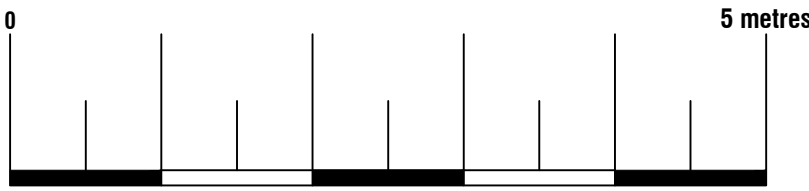



|   |                                      |       |                         |
|---|--------------------------------------|-------|-------------------------|
| <div>Arkiplan</div> <div>ArkiPlan Architectural Ltd • Enquiries@ArkiPlan.co.uk<br/>Lytchett House, 13 Freeland Park, Wareham Road, Poole, Dorset, BH16 6FA</div> |                                      |       |                         |
| Site   | New Road, Purton,<br>Swindon SN5 4HF | Date  | 24.03.2026              |
|   |                                      | Sheet | 25-3162    D02    REV 1 |
|   |                                      | Job   | New Extension           |
|   |                                      | Scale | 1:50 @A1, 1:100 @A3     |
| Title<br>Number   | -                                    | Title | As Shown                |

|                                                                                  |                           |
|----------------------------------------------------------------------------------|---------------------------|
|    | Boundary line             |
|   | Demolished                |
|  | Details above             |
|  | Waste drainage layout     |
|  | Rainwater drainage layout |



Area ca. 88.16 m<sup>2</sup>


Additional Area: 8.89 m<sup>2</sup>

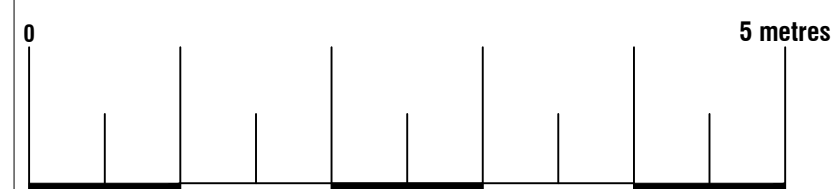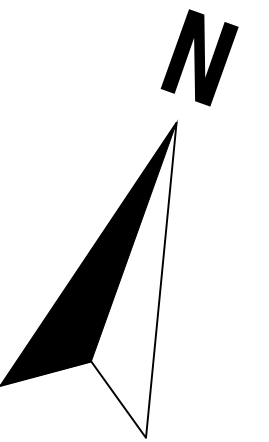

**Trkiplan**

ArkiPlan Architectural Ltd • Enquiries@ArkiPlan.co.uk  
Lytchett House, 13 Freeland Park, Wareham Road, Poole, Dorset, BH16 6FA

|                     |                                      |              |                     |
|---------------------|--------------------------------------|--------------|---------------------|
| <b>Site</b>         | New Road, Purton,<br>Swindon SN5 4HF | <b>Date</b>  | 24.03.2026          |
|                     |                                      | <b>Sheet</b> | 25-3162 D03 REV 1   |
|                     |                                      | <b>Job</b>   | New Extension       |
|                     |                                      | <b>Scale</b> | 1:50 @A1, 1:100 @A3 |
| <b>Title Number</b> | -                                    | <b>Title</b> | As Shown            |

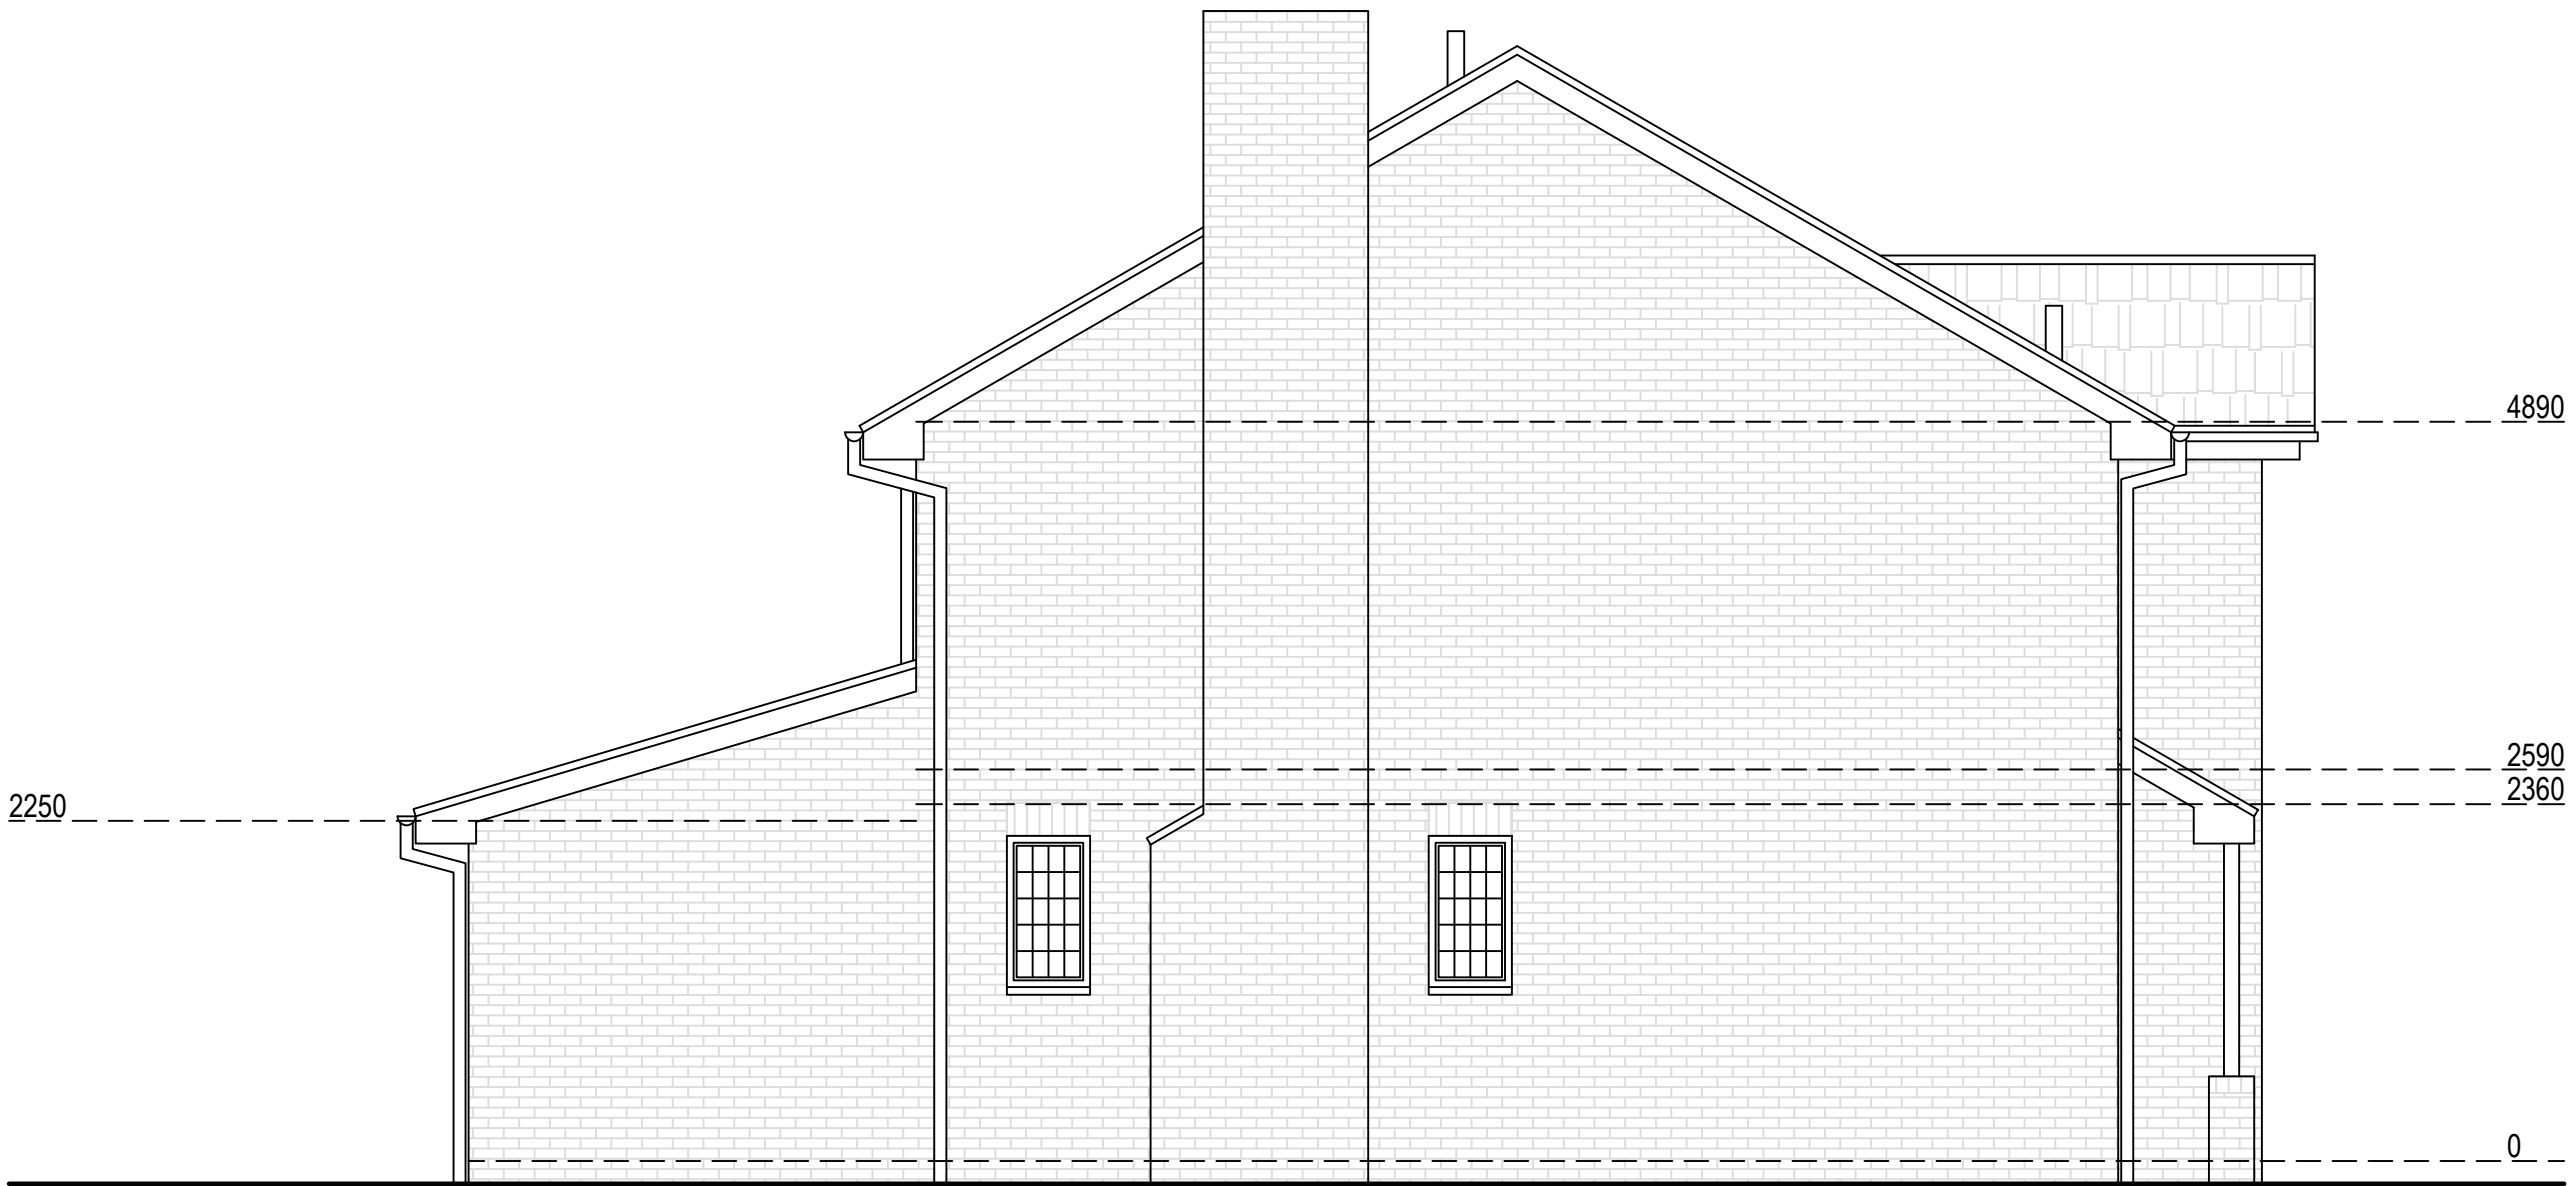


Existing East Elevation



Existing West Elevation




Existing North Elevation

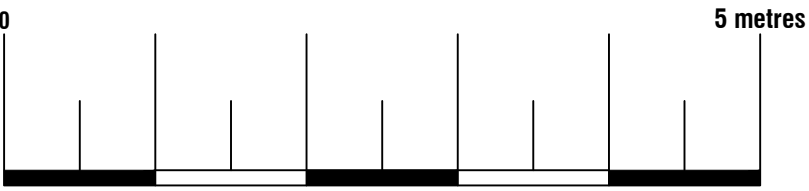

**Existing Materials:**  
Walls: Red Brick  
Pitched roof: Concrete interlocking tiles  
Windows: White Upvc

|   |                                      |       |                         |
|---|--------------------------------------|-------|-------------------------|
| <div>Arkiplan</div> <div>ArkiPlan Architectural Ltd • Enquiries@ArkiPlan.co.uk<br/>Lytchett House, 13 Freeland Park, Wareham Road, Poole, Dorset, BH16 6FA</div> |                                      |       |                         |
| Site   | New Road, Purton,<br>Swindon SN5 4HF | Date  | 24.03.2026              |
|   |                                      | Sheet | 25-3162    D04    REV 1 |
|   |                                      | Job   | New Extension           |
| Title<br>Number   | -                                    | Scale | 1:50 @A1, 1:100 @A3     |
|   |                                      | Title | As Shown                |

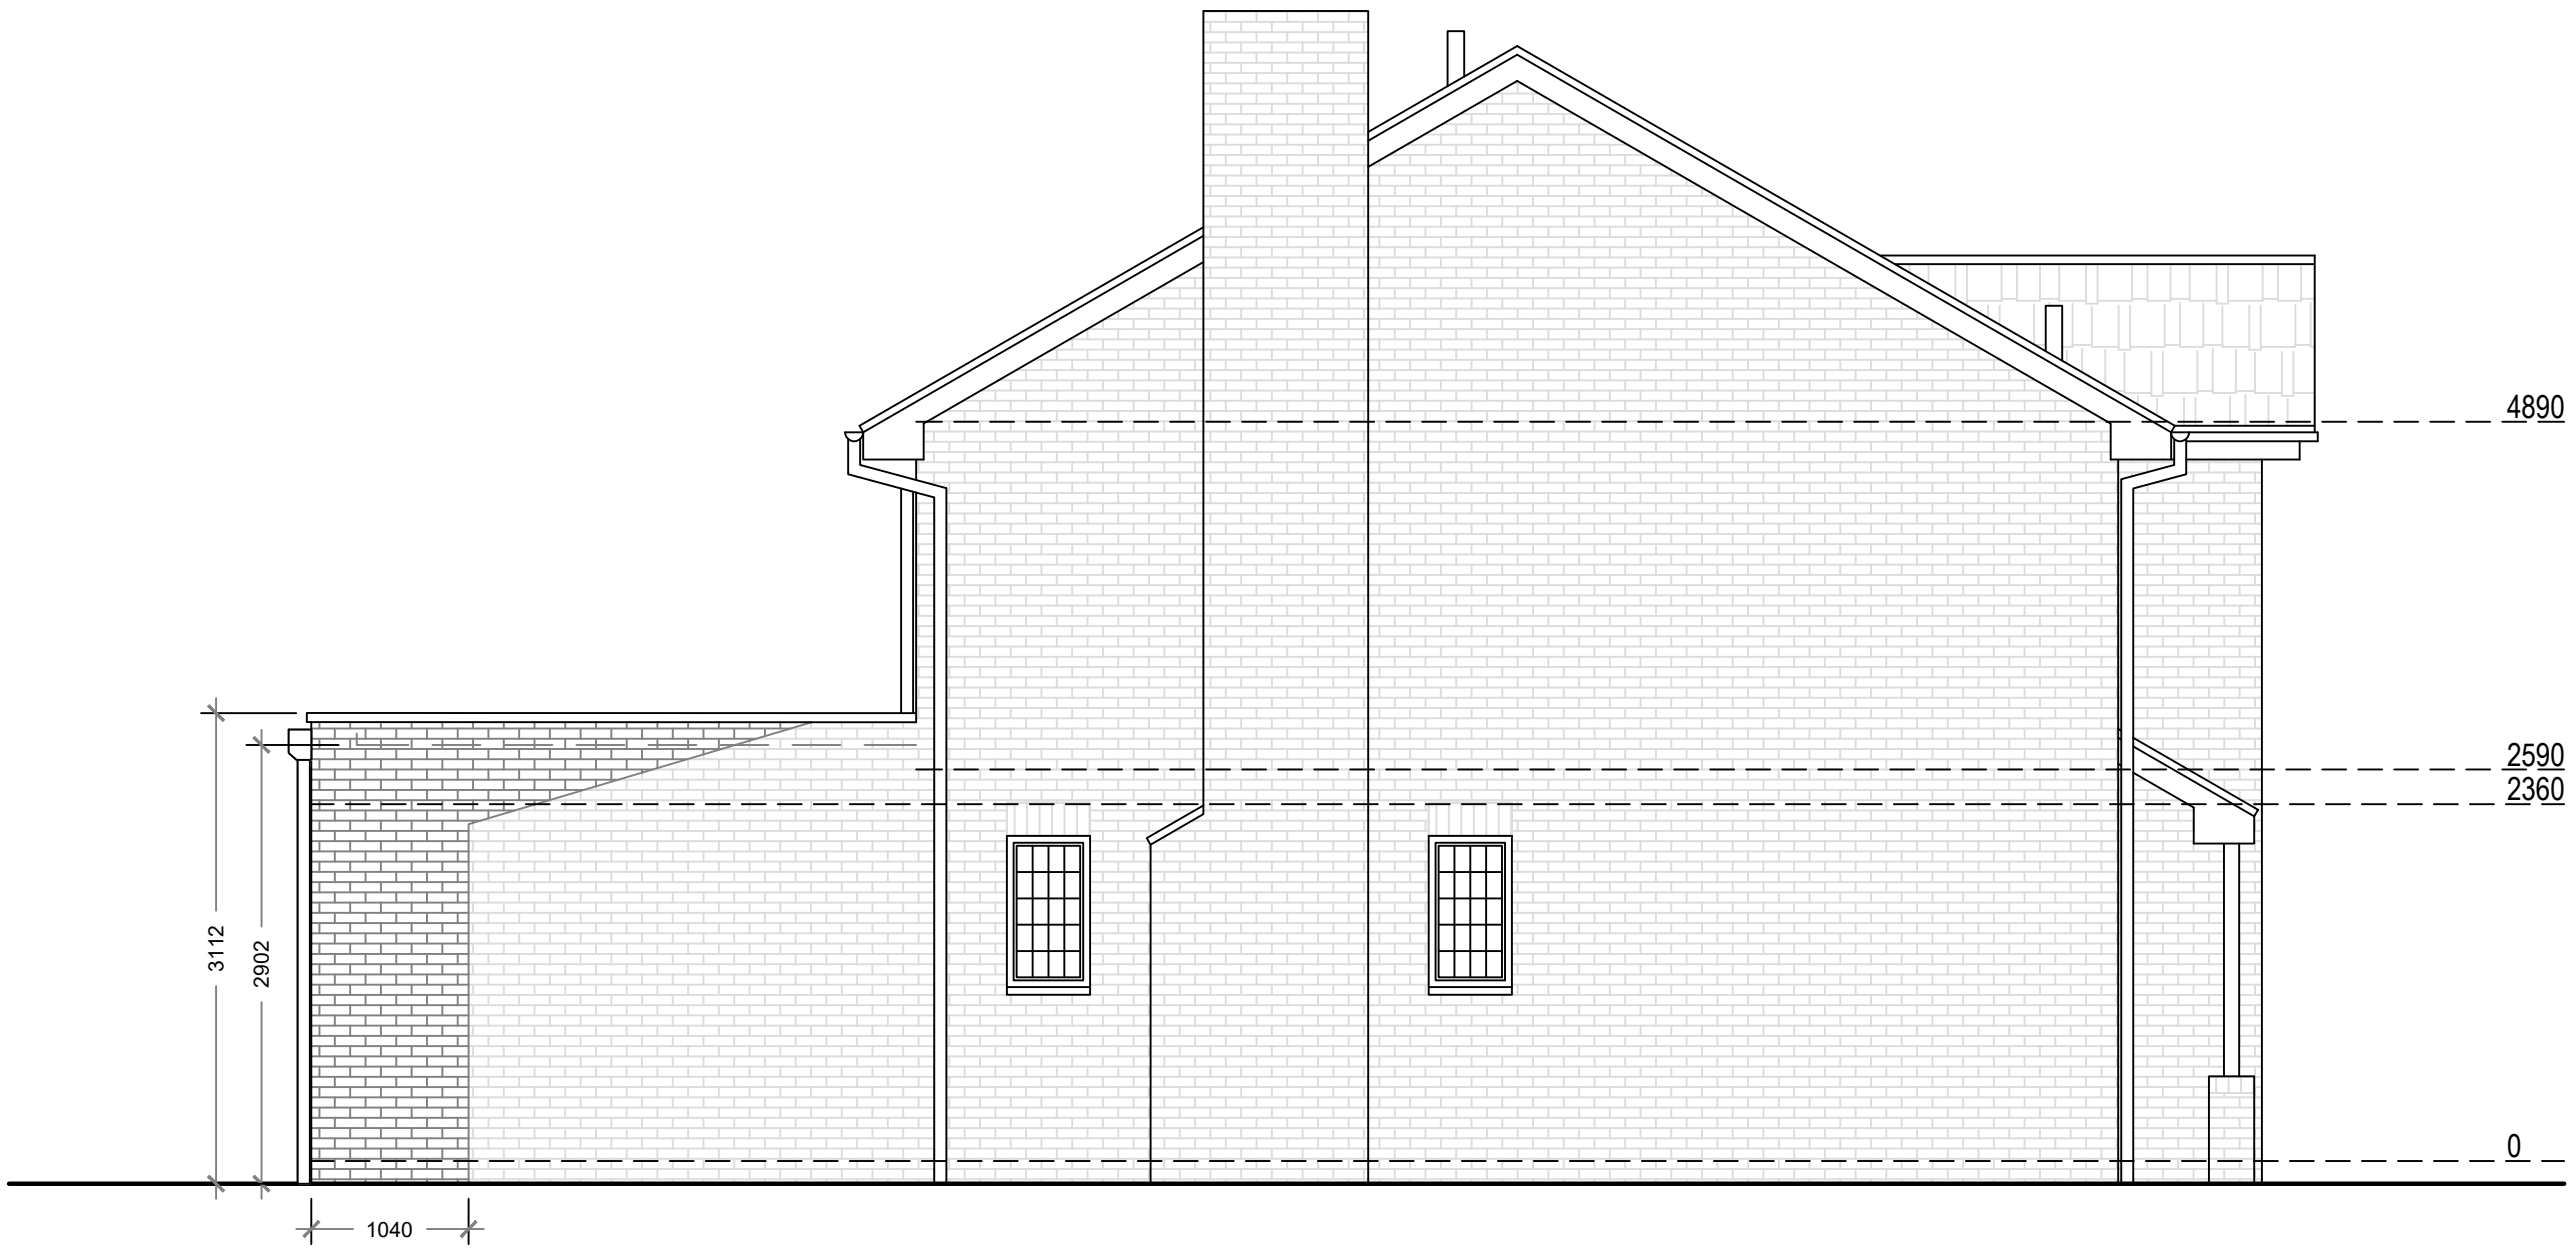


Proposed West Elevation



Proposed East Elevation



Proposed North Elevation

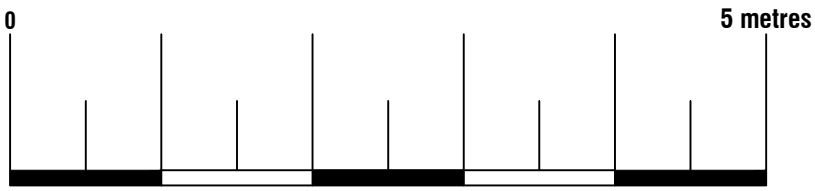

**Proposed Materials:**  
Ground Floor Walls: Brick to match existing (cavity)  
Flat roof: Ply membrane  
Windows: Double glazed, white upvc windows and doors to match existing.  
Skylights: Size as indicated (not protruding more than 150mm above the existing roof plane)



Arkiplan Architectural Ltd • Enquiries@ArkiPlan.co.uk  
Lytchett House, 13 Freeland Park, Wareham Road, Poole, Dorset, BH16 6FA

|              |                                   |       |                     |     |       |
|--------------|-----------------------------------|-------|---------------------|-----|-------|
| Site         | New Road, Purton, Swindon SN5 4HF | Date  | 24.03.2026          |     |       |
|              |                                   | Sheet | 25-3162             | D05 | REV 1 |
|              |                                   | Job   | New Extension       |     |       |
| Title Number | -                                 | Scale | 1:50 @A1, 1:100 @A3 |     |       |
|              |                                   | Title | As Shown            |     |       |