


Site Plan - CLEUD Application for 6 The Down, BA14 8QW

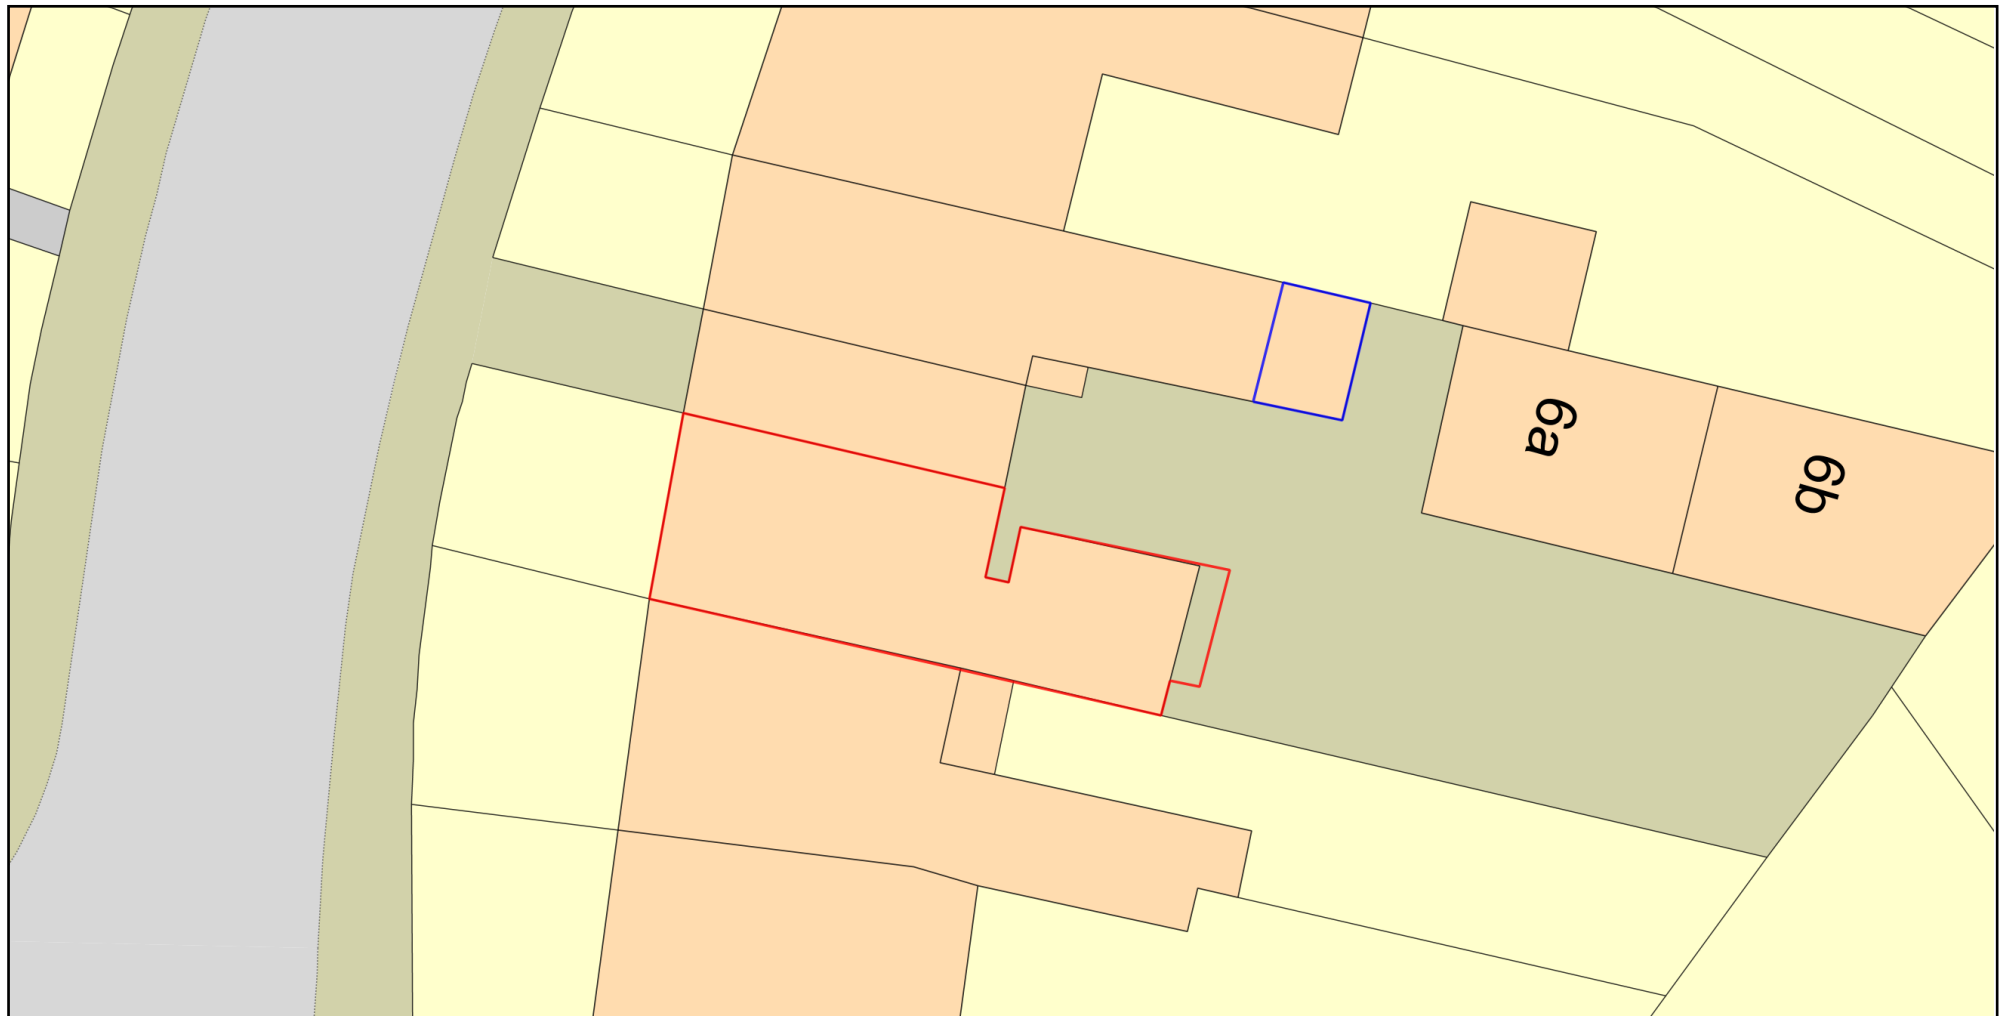

0 10
Metres



Plan Produced for: Jenette Graham

Date Produced: 24 Mar 2026

Plan Reference Number: TQRQM26083110510480

Scale: 1:200 @ A4

© Crown copyright and database rights 2025 OS 100042766