



SUBJECT TO PLANNING
APPROVAL

NOTES


1. THIS DRAWING IS THE COPYRIGHT OF THE CONSULTANT AND MUST NOT BE USED OR REPRODUCED WITHOUT THEIR PERMISSION.

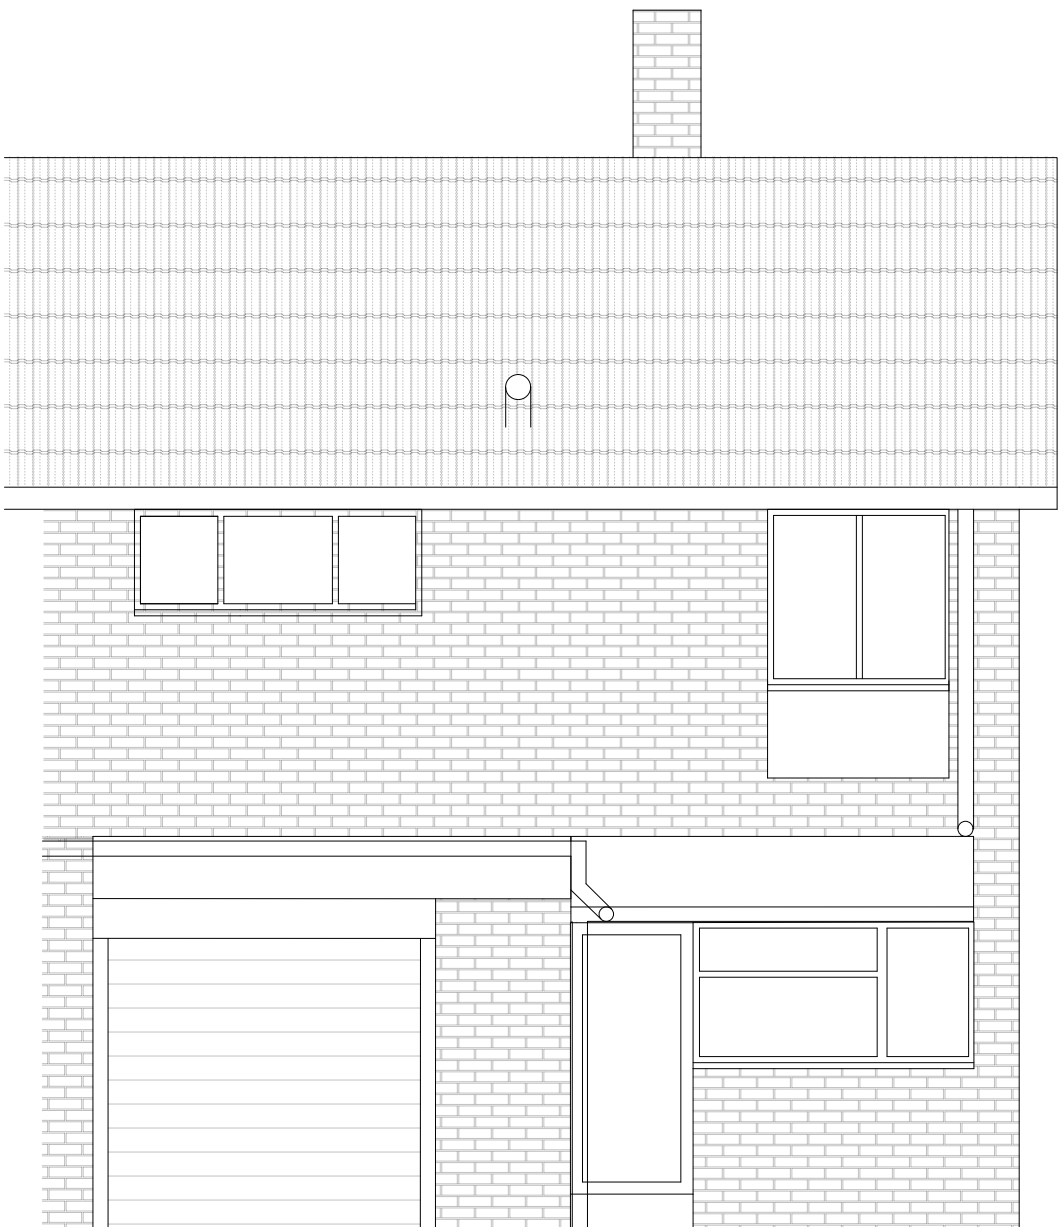


PROPOSED FRONT (ELEVATION
(SCALE 1:50)

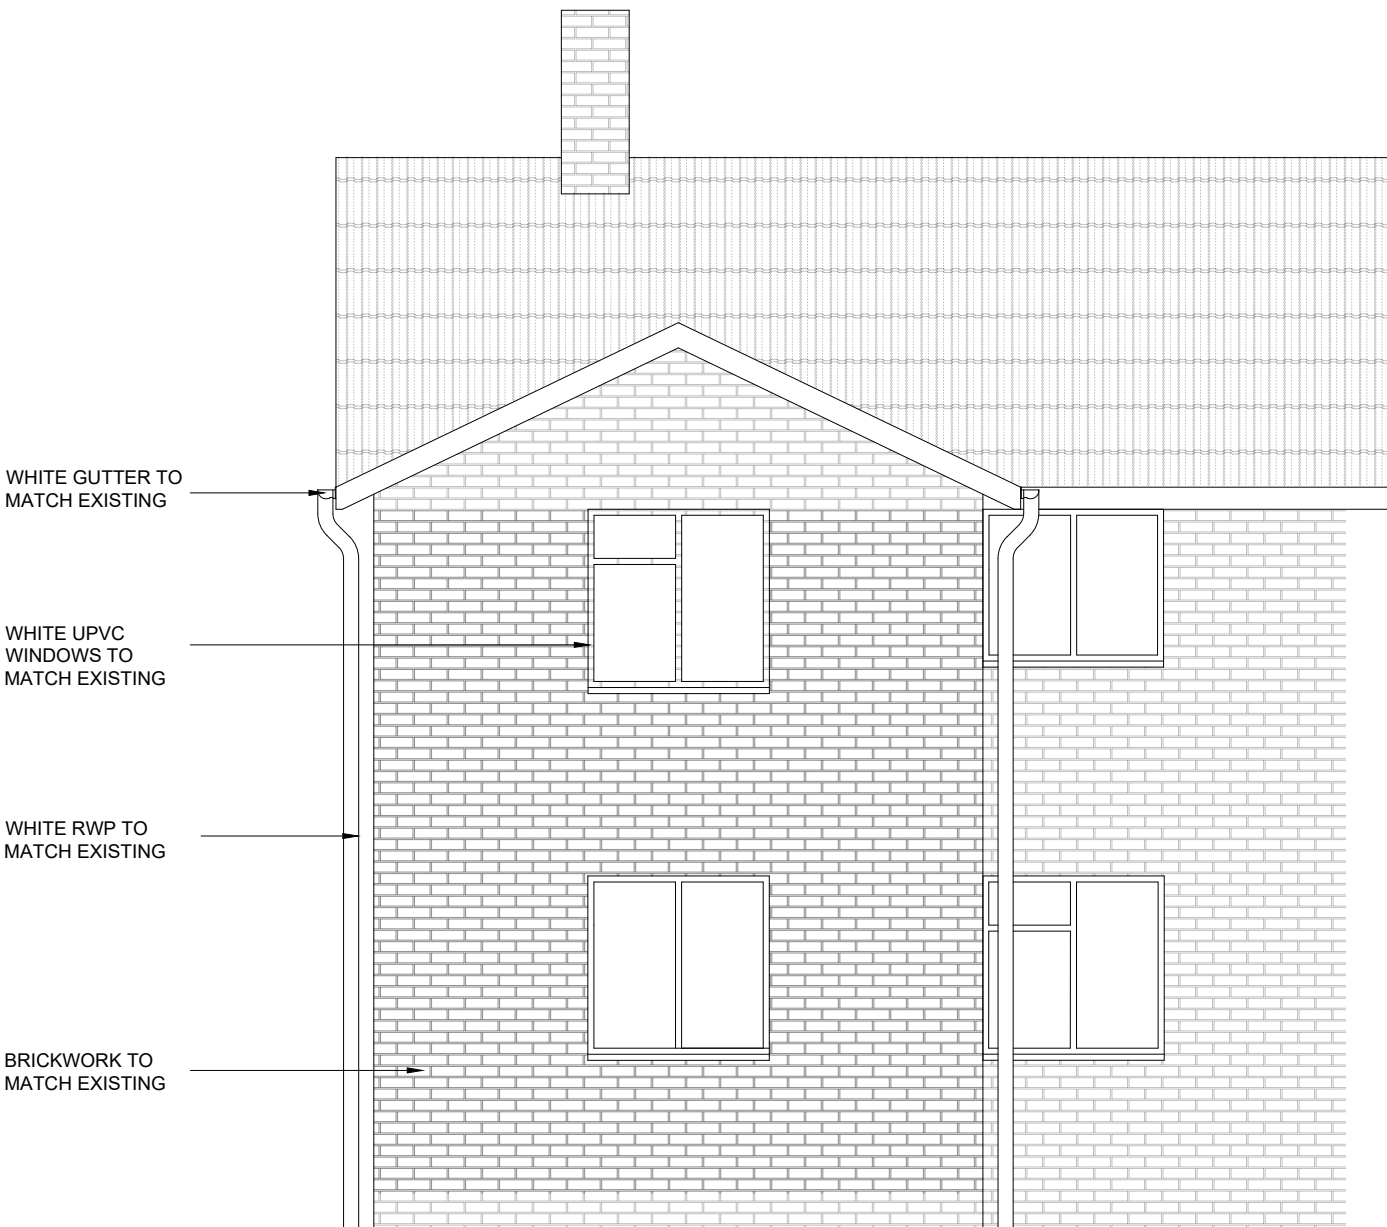

PROPOSED REAR ELEVATION
(SCALE 1:50)

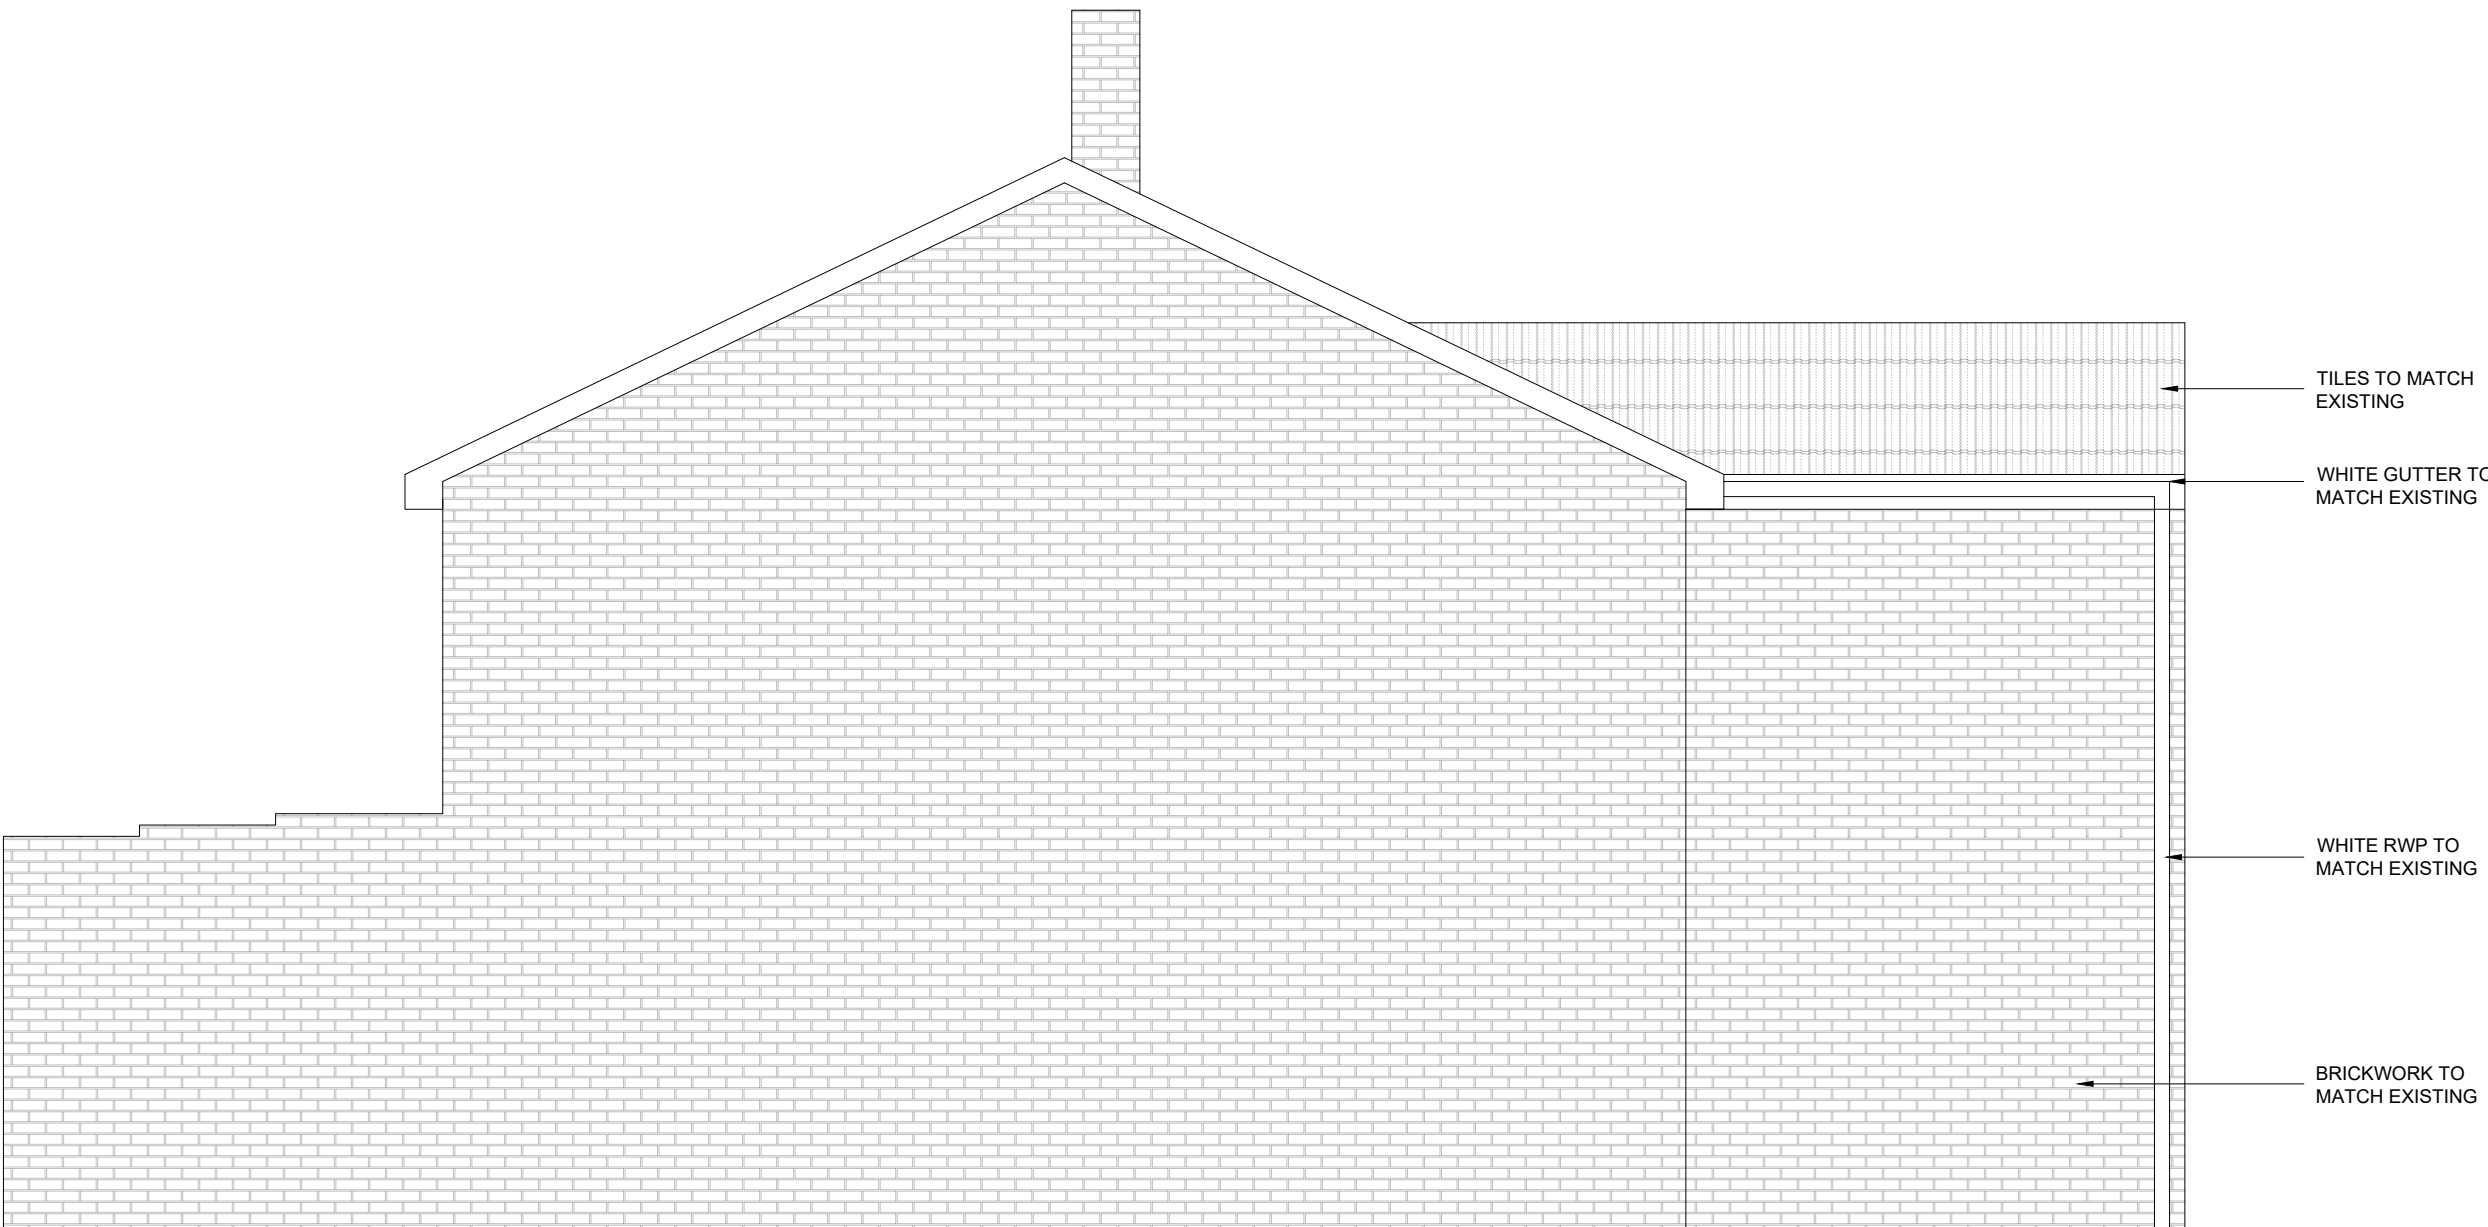


PROPOSED SIDE ELEVATION
(SCALE 1:50)

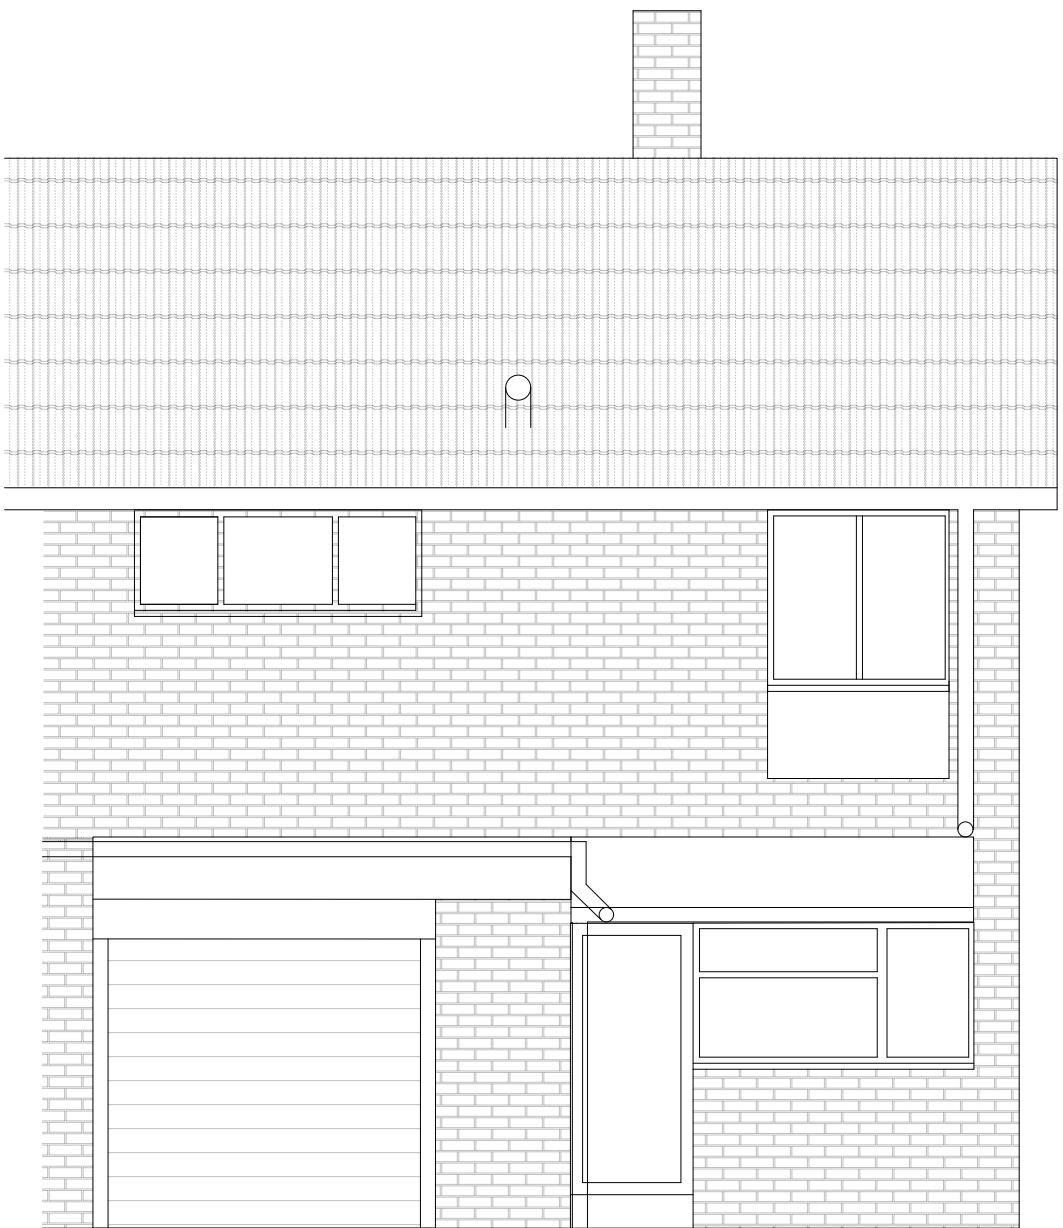

EXISTING FRONT ELEVATION
(SCALE 1:50)



EXISTING REAR ELEVATION
(SCALE 1:50)

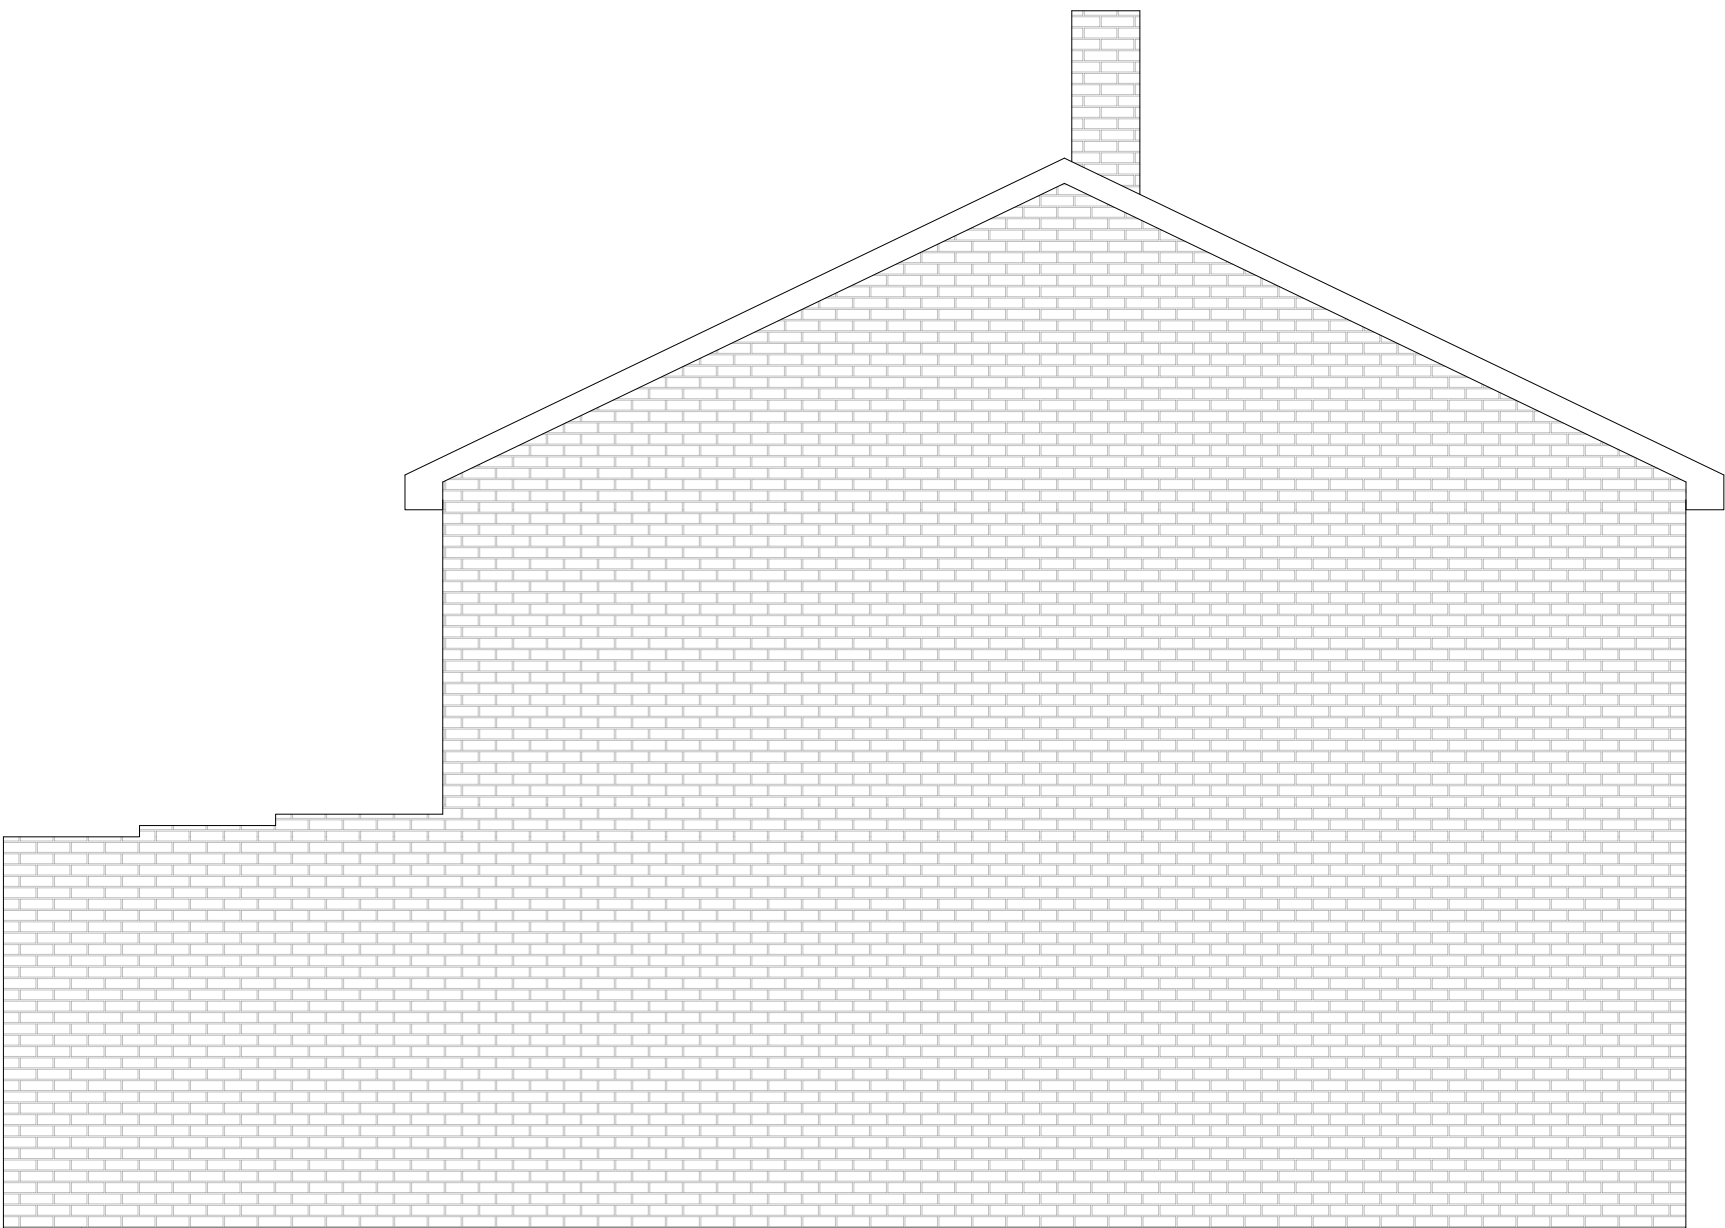

EXISTING SIDE ELEVATION
(SCALE 1:50)

0 0.5 1 1.5 2 2.5m

SCALE 1:50

P1	INITIAL ISSUE		20/03/2026	
REV			DATE	
CLIENT				
MRS WISEMAN				
PROJECT				
25 AVONDOWN ROAD, DURRINGTON				
TITLE				
ELEVATIONS				
		Building Design Engineers Telephone: 07766286809 Email: jpalmer@2psdesign.co.uk Website: www.2psdesign.co.uk		
SCALE	1:50@A1	DATE	DWG NO	REV
		MAR 26	00741/02	P1
DRAWN	RS	CHKD		
		JP		