


STATUS	REV	DATE	DESCRIPTION
S2	P01	07.02.2026	First Issue_Draft
S2	P02	18.02.2026	Drawing Update
S2	P03	08.03.2026	Drawing Update
S2	P04	13.08.2026	Design Update

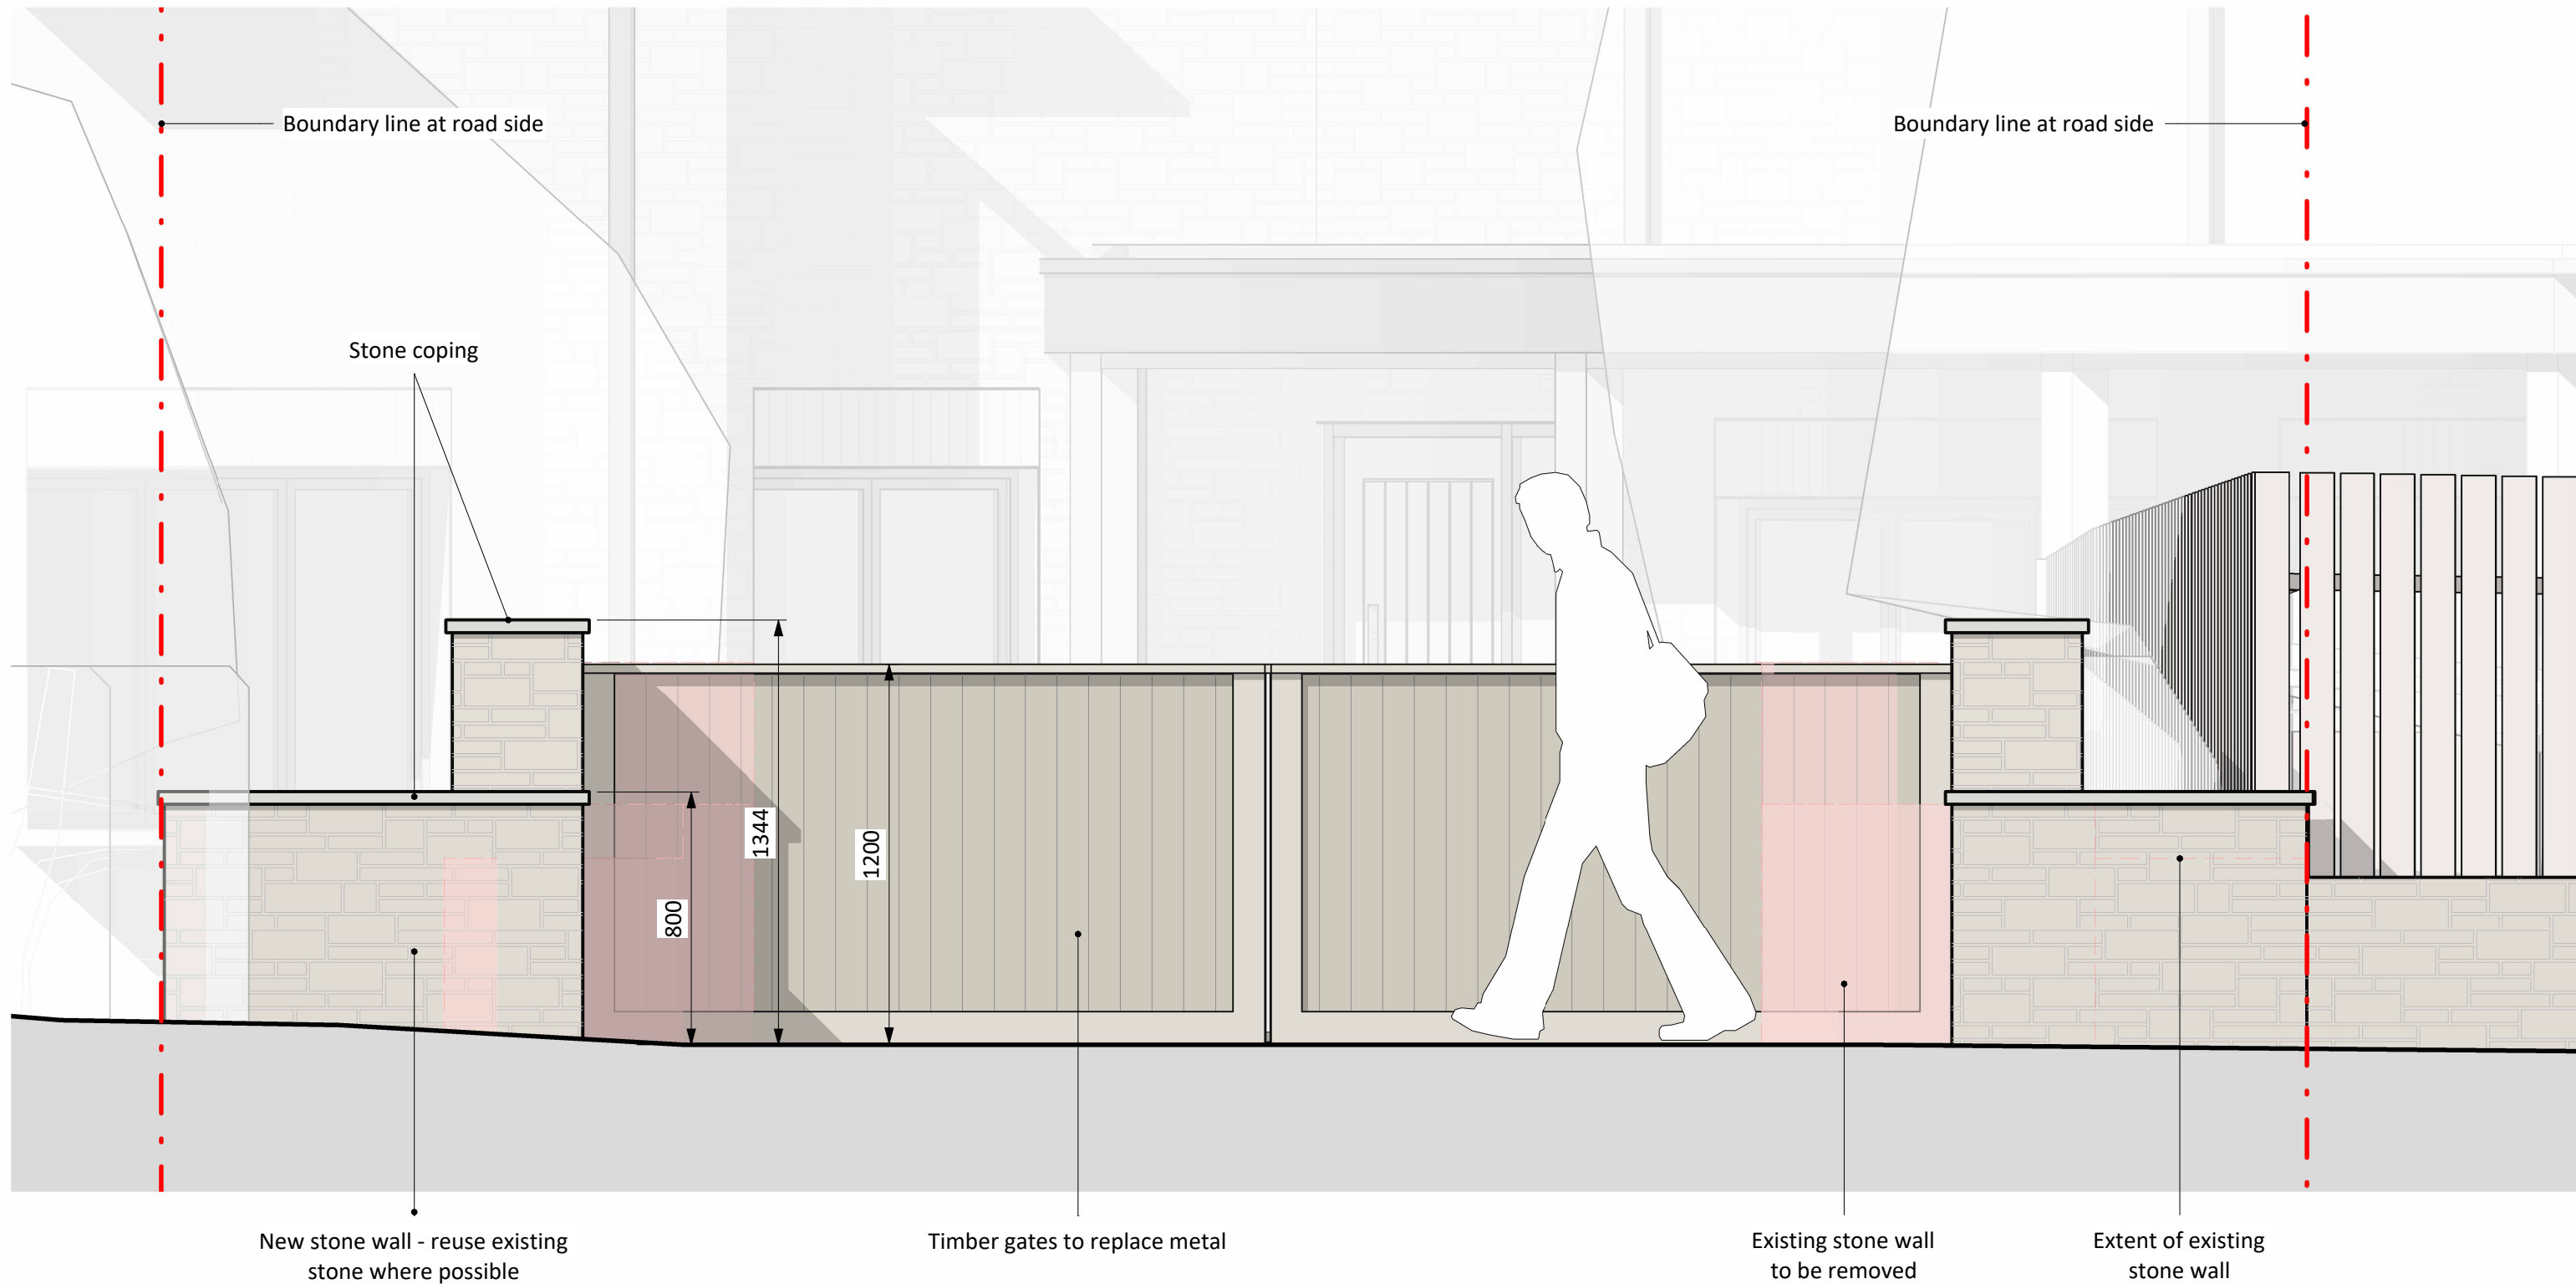

TITLE: Proposed Street Front Elevation
PROJECT: Stonehaven
CLIENT: Mr Eden

REVISED BY: TE
CHECKED BY: -
ORIGINATOR NO: 1986EDE

SUITABILITY STATUS: S2 : Suitable for information
DRAWING USAGE:
SCALE: 1 : 20@A3

PROJECT - ORIGINATOR - VOLUME - LEVEL - TYPE - ROLE - CLASS. - NUMBER
1986EDE-NDB-02010
STATUS_REVISION: S2_P04