



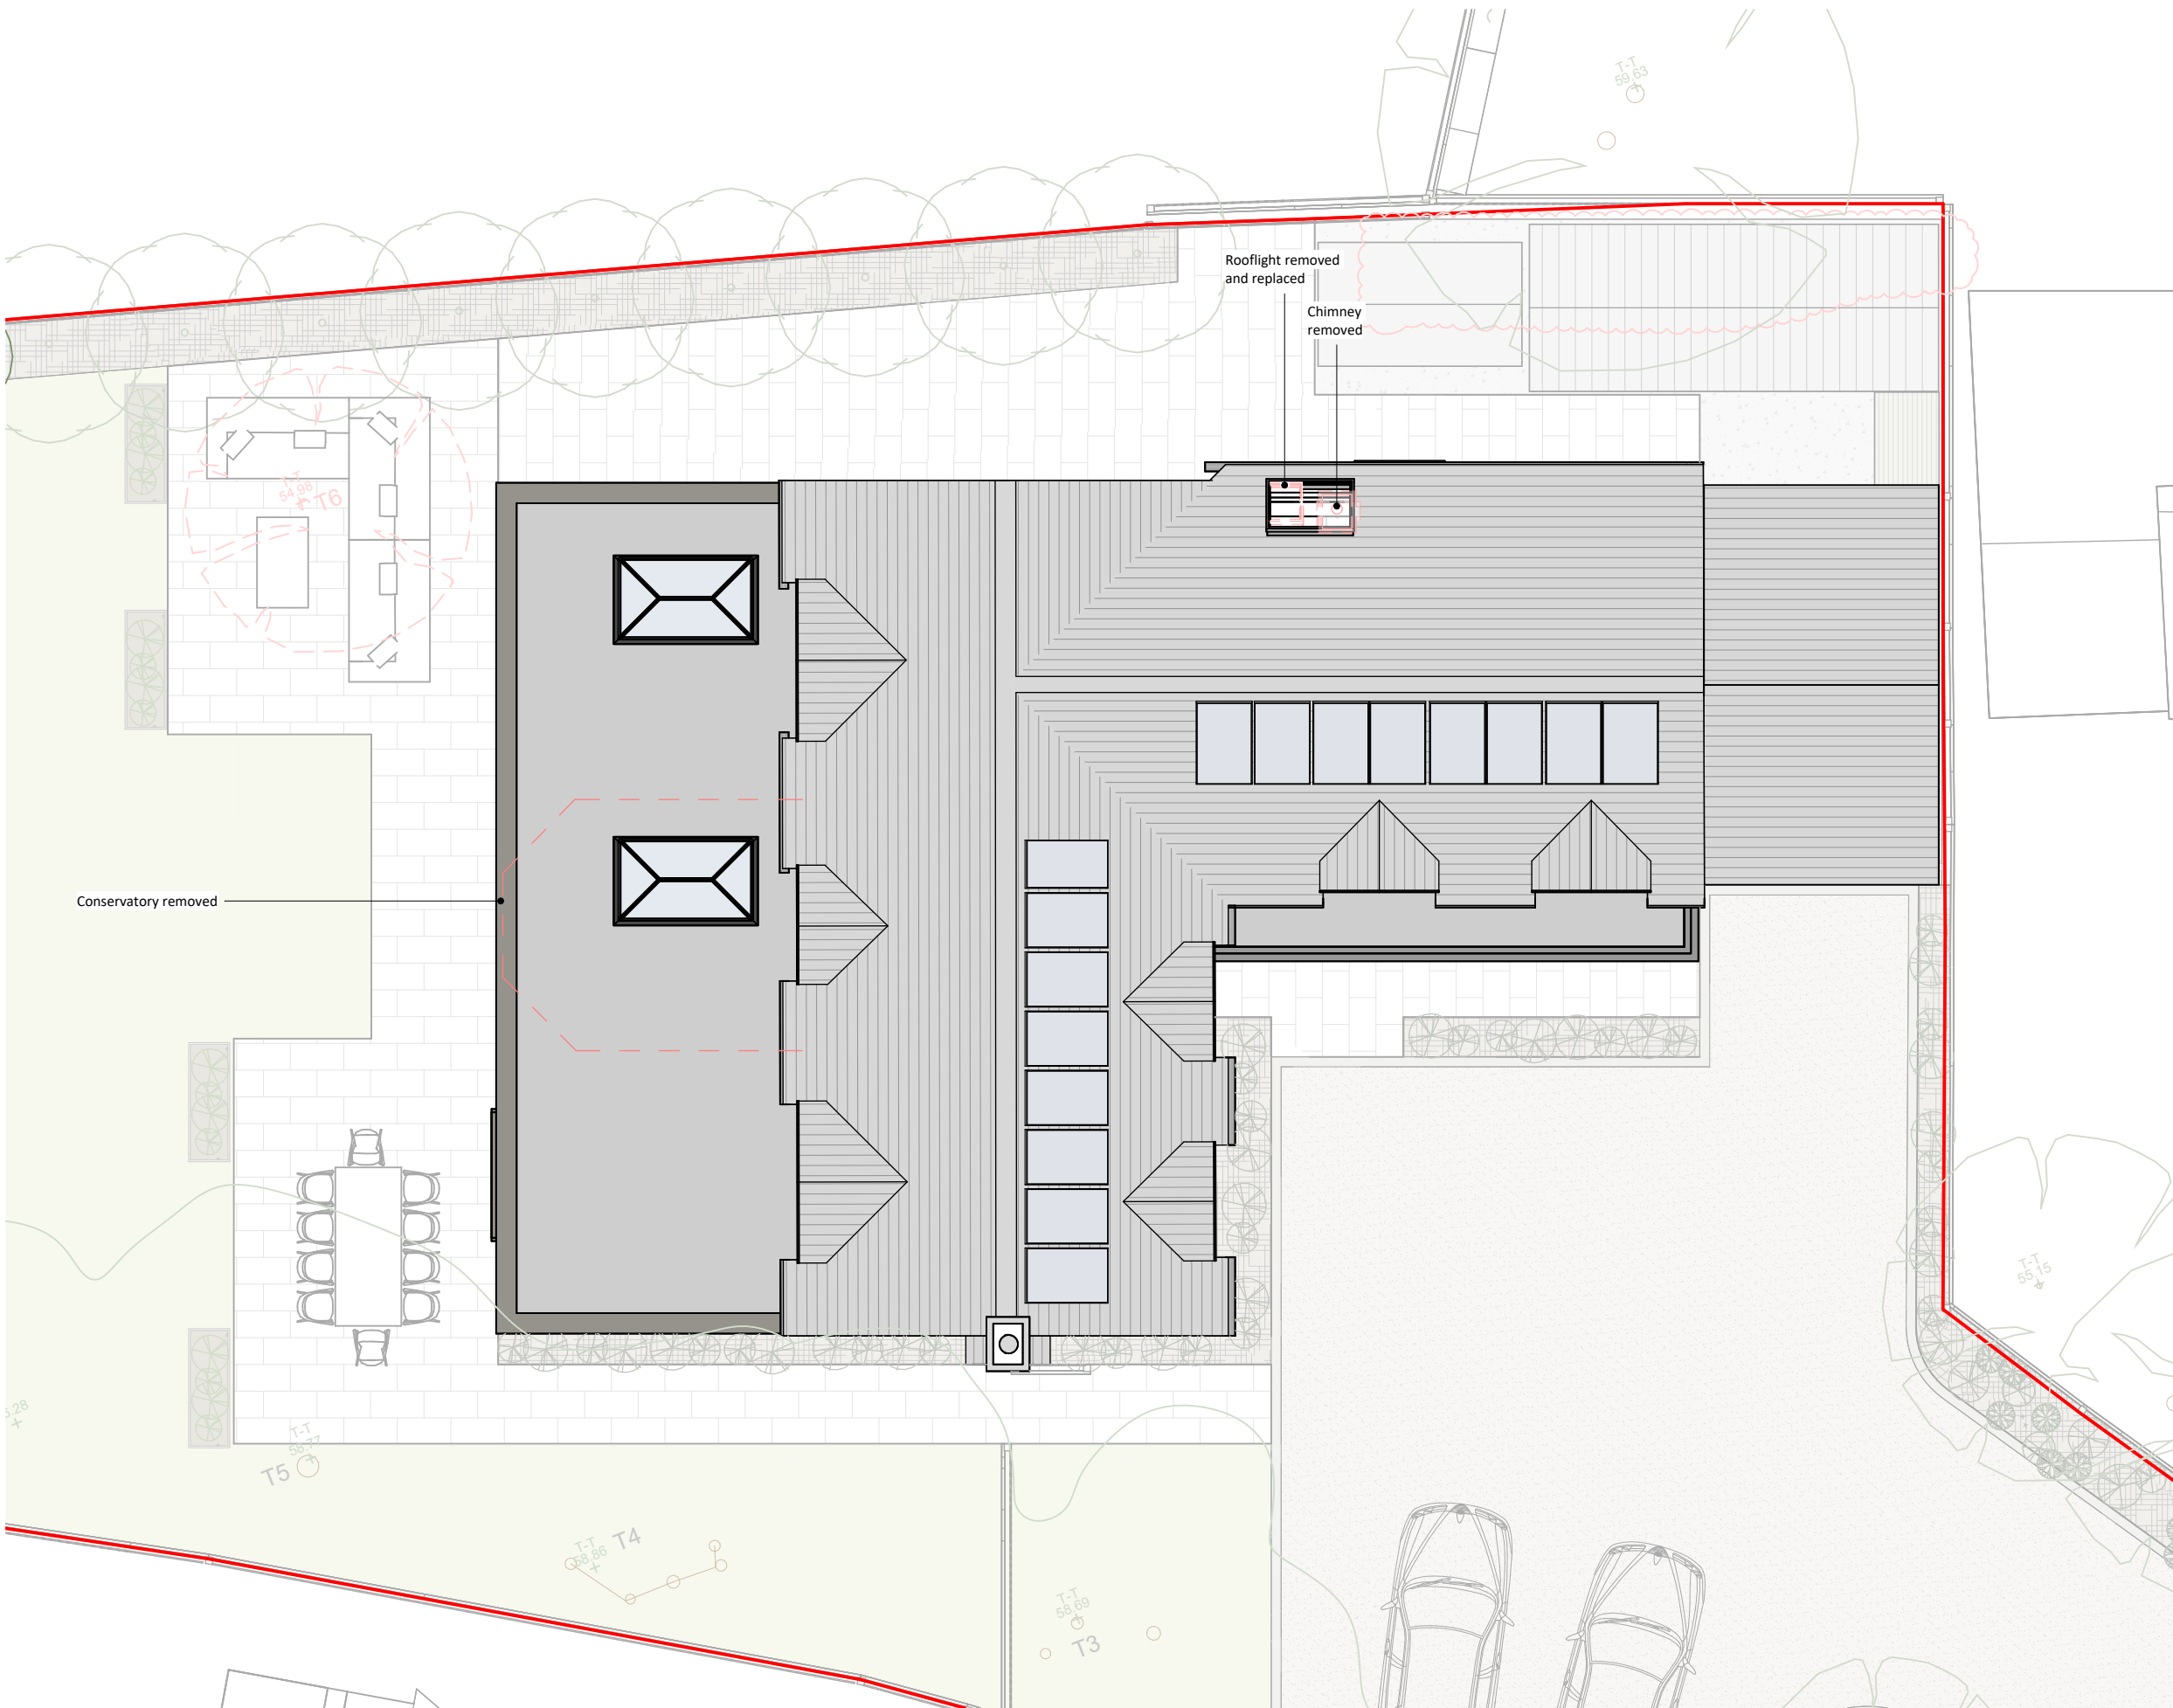

|    |     |            |                   |
|----|-----|------------|-------------------|
| S2 | P04 | 13.08.2026 | Design Update     |
| S2 | P03 | 08.03.2026 | Drawing Update    |
| S2 | P02 | 18.02.2026 | Drawing Update    |
| S2 | P01 | 07.02.2026 | First Issue_Draft |

| STATUS | REV | DATE | DESCRIPTION |
|--------|-----|------|-------------|
|--------|-----|------|-------------|

|               |            |
|---------------|------------|
| CLIENT        | REVISED BY |
| Mr Eden       | TE         |
| CHECKED BY    | -          |
| ORIGINATOR NO | 1986EDE    |

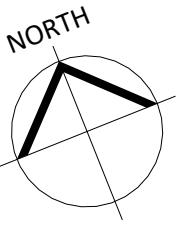

|                           |
|---------------------------|
| PROJECT                   |
| Stonehaven                |
| Lea, Malmesbury, SN16 9PG |

|                    |
|--------------------|
| DRAWING TITLE      |
| Proposed Roof Plan |

|                               |            |
|-------------------------------|------------|
| SUITABILITY STATUS            | SCALE      |
| S2 : Suitable for information | 1 : 100@A3 |

|                                                                      |                 |
|----------------------------------------------------------------------|-----------------|
| DRAWING USAGE:                                                       |                 |
| PROJECT - ORIGINATOR - VOLUME - LEVEL - TYPE - ROLE - CLASS - NUMBER | STATUS_REVISION |
| 1986EDE-NDB-01003                                                    | S2_P04          |

