


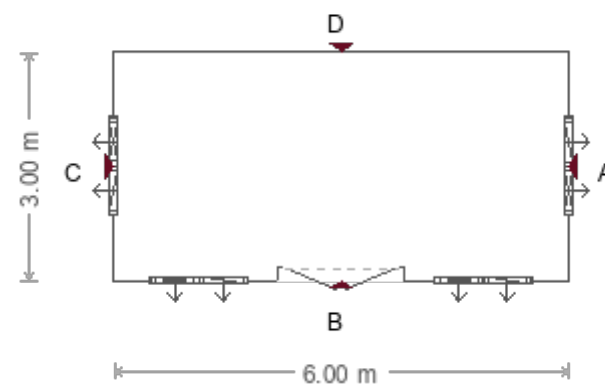


Scale 1:100



Customer Name	Paula Swinstead	Building	3.0 x 6.0m Apex Garden Room		
Customer Address	Teffont, Teffont, Salisbury, Wiltshire, SP3 5QY	Drawing Date	26th January 2026		
		Drawing Title	Floor Plan	Sheet	1/7




Scale 1:100

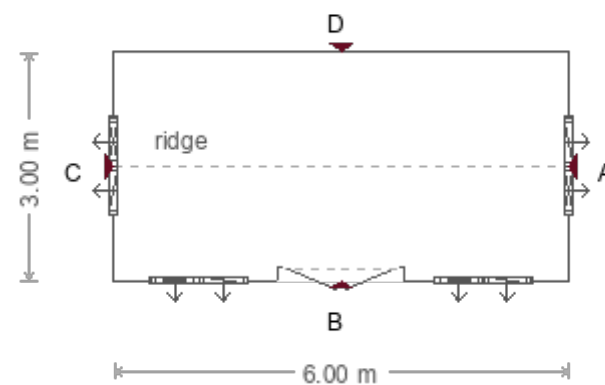

Customer Name	Paula Swinstead	Building	3.0 x 6.0m Apex Garden Room		
Customer Address	Teffont, Teffont, Salisbury, Wiltshire, SP3 5QY	Drawing Date	26th January 2026		
		Drawing Title	Plan View	Sheet	2/7




Scale 1:100

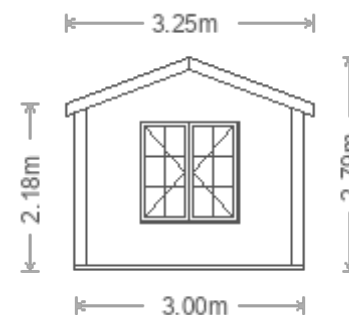

Customer Name	Paula Swinstead	Building	3.0 x 6.0m Apex Garden Room		
		Drawing Date	26th January 2026		
		Drawing Title	Elevation A View	Sheet	3/7
Customer Address	Teffont, Teffont, Salisbury, Wiltshire, SP3 5QY		CRANE  GARDEN BUILDINGS		




Scale 1:100

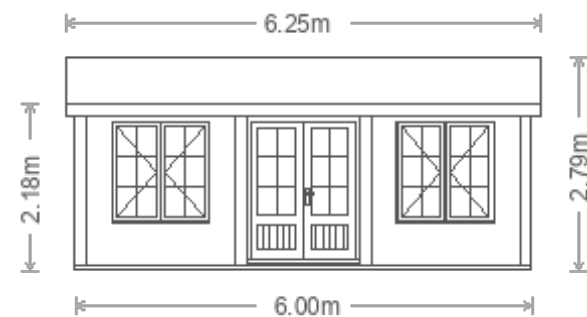

Customer Name	Paula Swinstead	Building	3.0 x 6.0m Apex Garden Room	CRANE GARDEN BUILDINGS 	
Customer Address	Teffont, Teffont, Salisbury, Wiltshire, SP3 5QY	Drawing Date	26th January 2026		
		Drawing Title	Elevation B View	Sheet	4/7




Scale 1:100

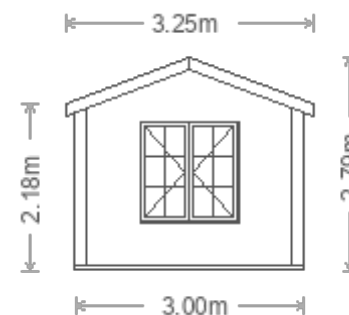

Customer Name	Paula Swinstead	Building	3.0 x 6.0m Apex Garden Room	CRANE GARDEN BUILDINGS 	
Customer Address	Teffont, Teffont, Salisbury, Wiltshire, SP3 5QY	Drawing Date	26th January 2026		
		Drawing Title	Elevation C View	Sheet	5/7



Scale 1:100

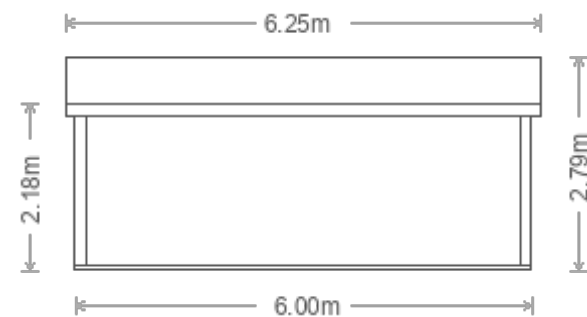

Customer Name	Paula Swinstead	Building	3.0 x 6.0m Apex Garden Room	CRANE GARDEN BUILDINGS 	
Customer Address	Teffont, Teffont, Salisbury, Wiltshire, SP3 5QY	Drawing Date	26th January 2026		
		Drawing Title	Elevation D View	Sheet	6/7

Details

Materials

- Cladding Material - Weatherboard
- Roof Material - Grey Slate Composite Tiles
- Door and Window Frame Material - Swedish Redwood
- Doors - Hemlock
- Building Colour - Ash

Customer Name	Paula Swinstead	Building	3.0 x 6.0m Apex Garden Room	CRANE GARDEN BUILDINGS 	
Customer Address	Teffont, Teffont Salisbury, Wiltshire, SP3 5QY	Drawing Date	26th January 2026		
		Drawing Title	Details	Sheet	7/7