


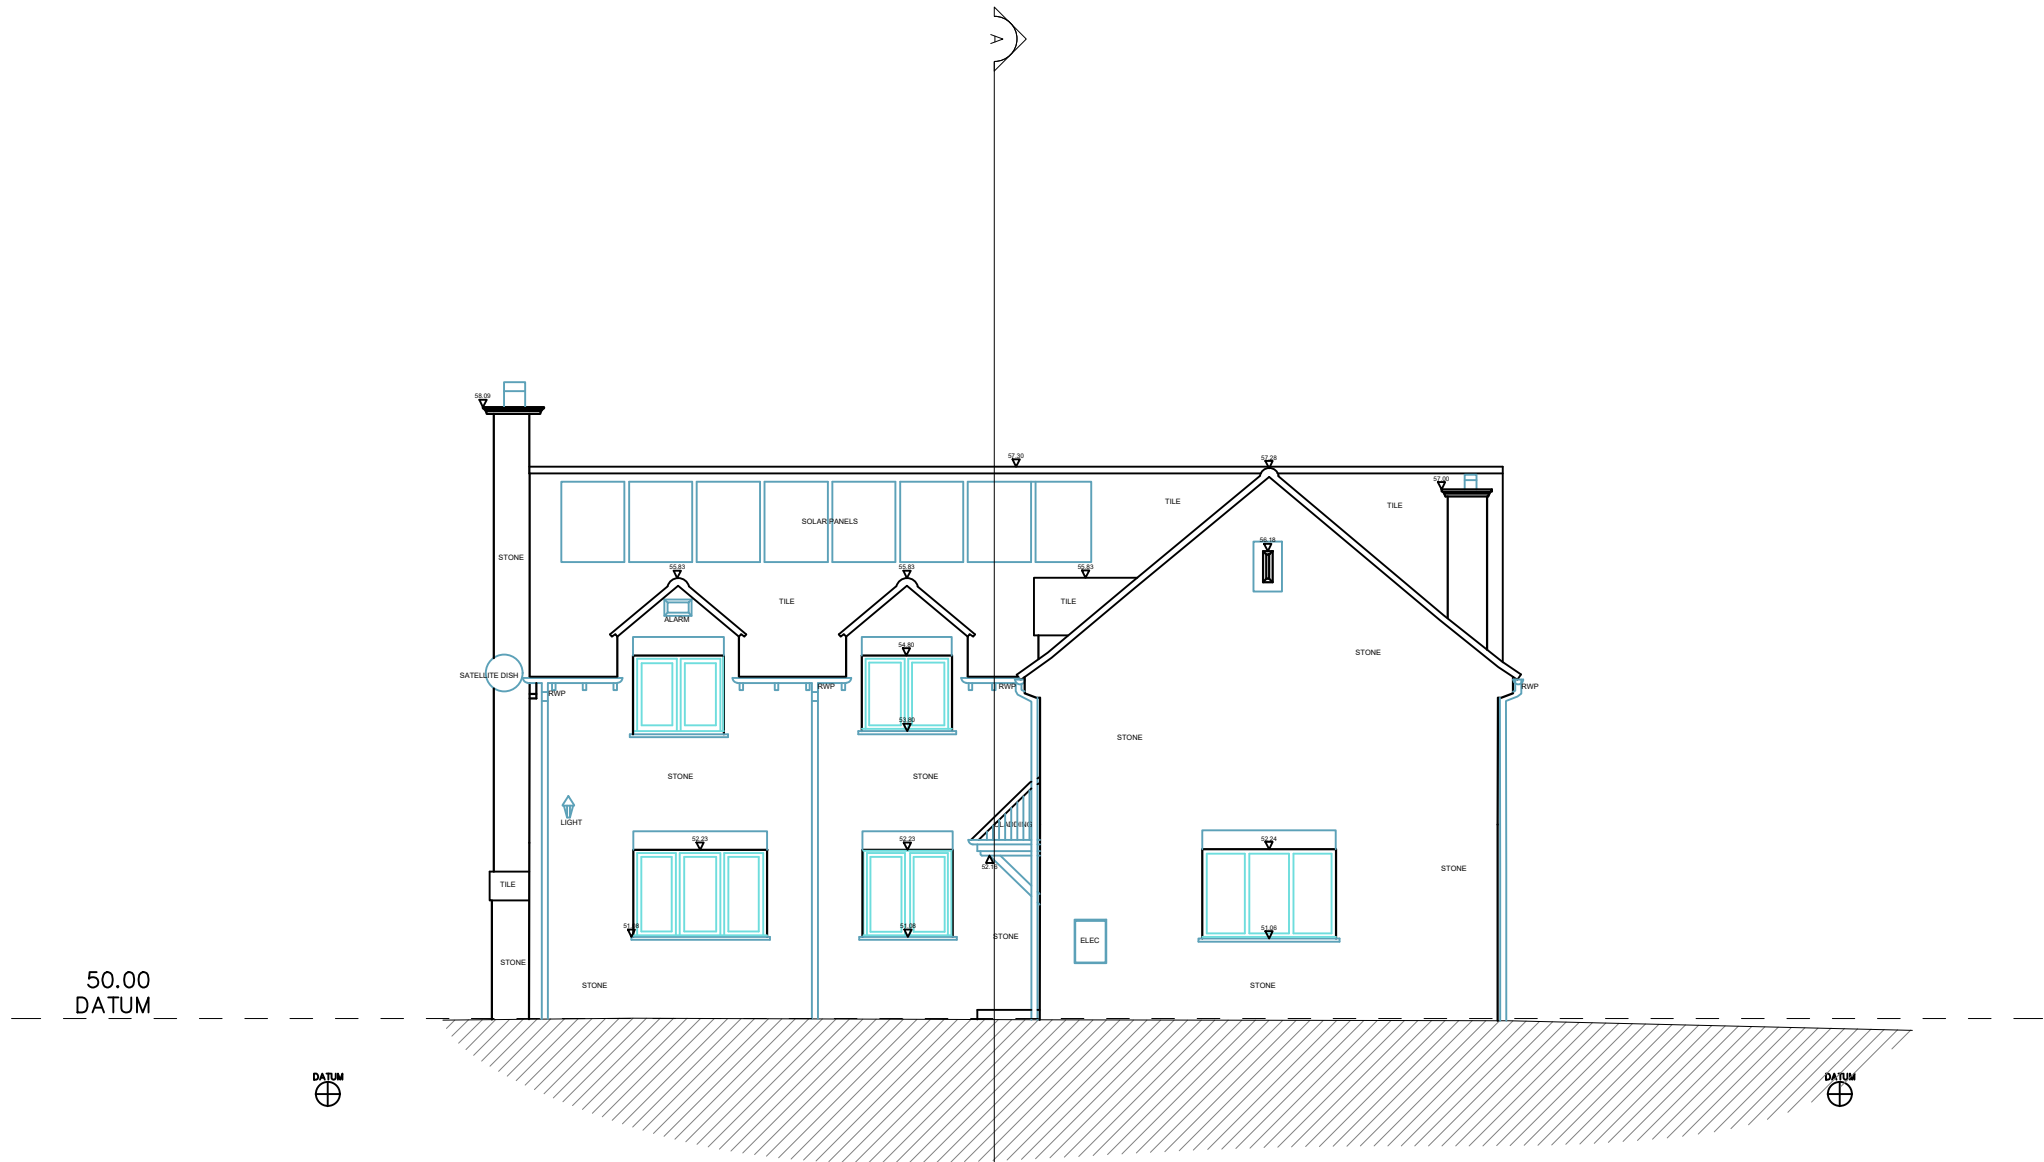

EAST ELEVATION

Rev.	Comments	By	Chkd	Date
-	-	-	-	-
Project Name Stonehaven, Lea, Malmesbury, SN16 9PG				
Drawing Name: SOVA240731 MBS EAST ELEV				
Drawing Title : EAST ELEVATION				
Client: Nest Design & Build			Date 27/08/2024	
			Scale A1 @ 1:100	
Drawn by: SOVA – MM	Checked by: SOVA – SCM	Project Code: SOVA240731		Revision: ---
Grid Orientation: ARBITRARY		Site Level Datum ARBITRARY 50.00		
Notes : - All dimensions are to be checked on site where applicable. This drawing must not be scaled, and only written dimensions should be respected. - All finish floor levels relate to topographical survey to GPS datum AOD.				