



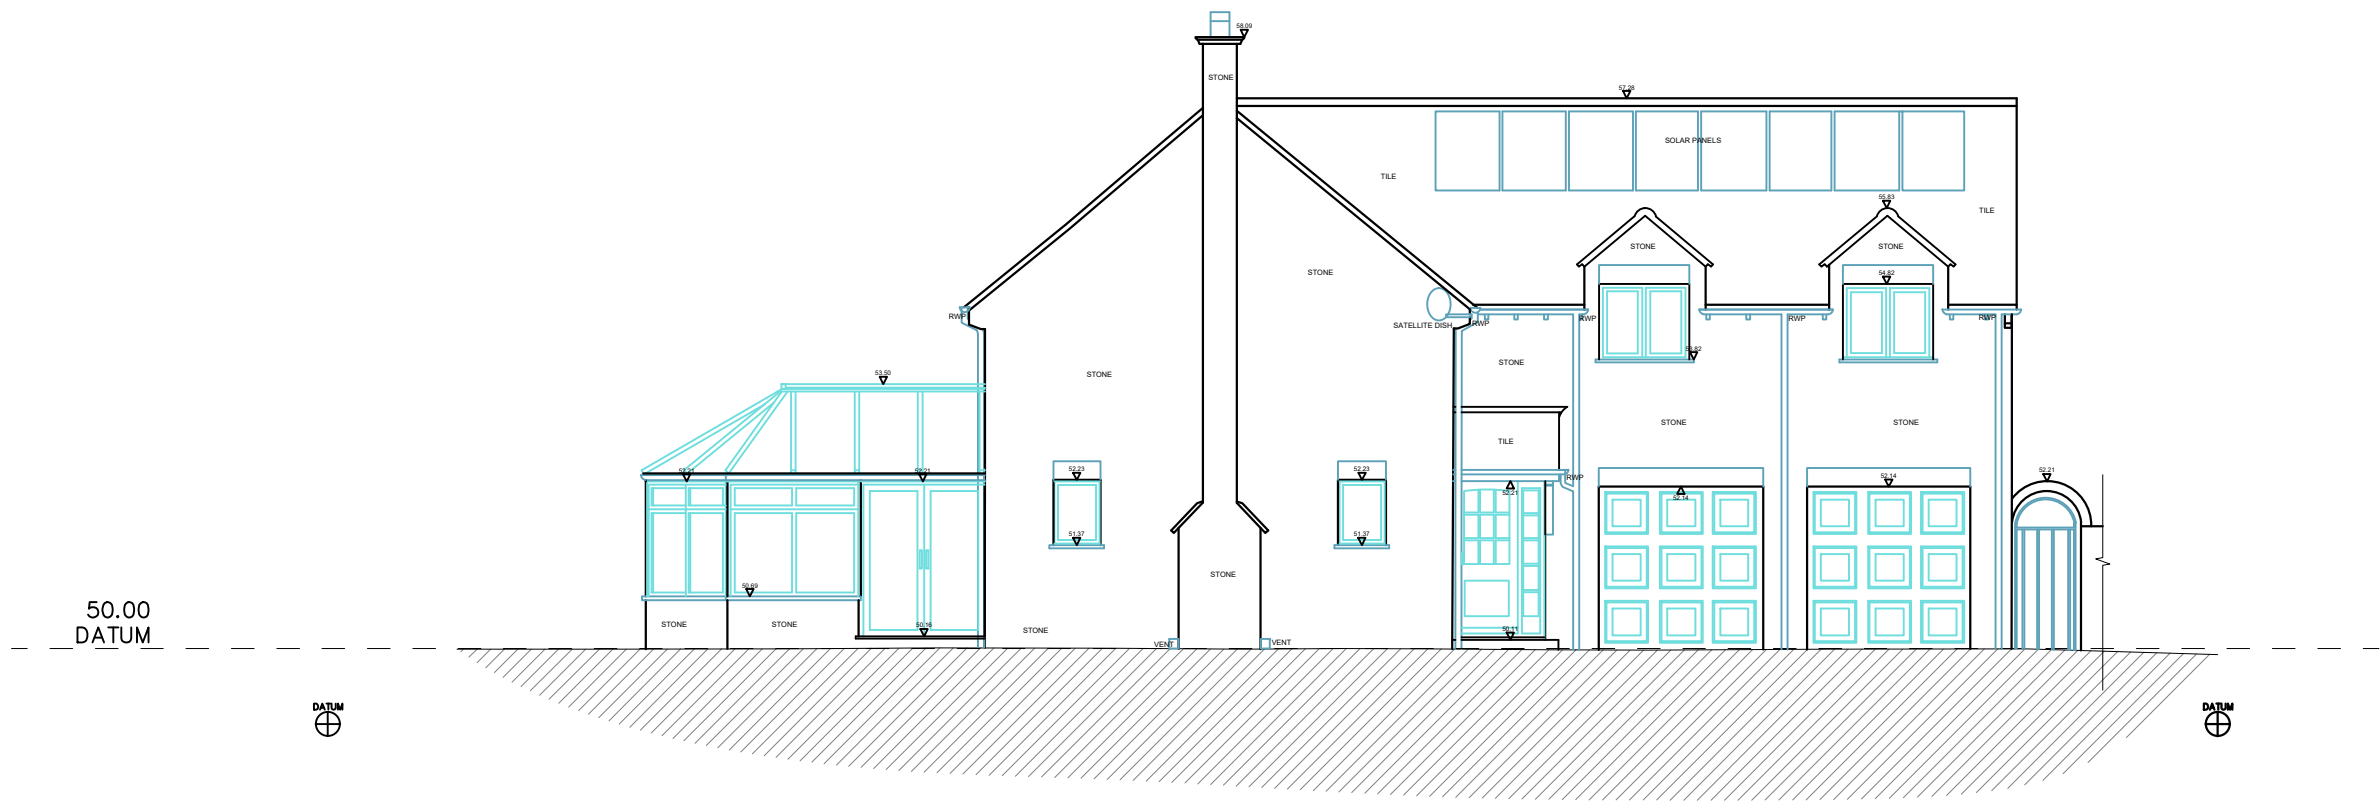

SOUTH ELEVATION

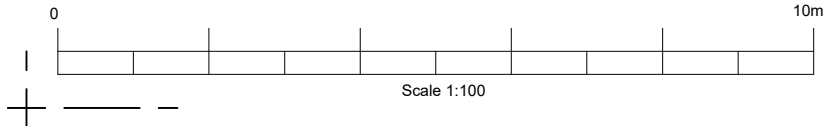

Rev.		Comments		By	Chkd	Date
-	-			-	-	-
Project Name Stonehaven, Lea, Malmesbury, SN16 9PG						
Drawing Name: SOVA240731 MBS SOUTH ELEV						
Drawing Title : SOUTH ELEVATION						
Client: Nest Design & Build				Date 27/08/2024		
				Scale A1 @ 1:100		
Drawn by: SOVA – MM		Checked by: SOVA – SCM		Project Code: SOVA240731		Revision: ----
Grid Orientation: ARBITRARY				Site Level Datum ARBITRARY 50.00		
Notes :						
· All dimensions are to be checked on site where applicable. This drawing must not be scaled, and only written dimensions should be respected.						
· All finish floor levels relate to topographical survey to GPS datum AOD.						