



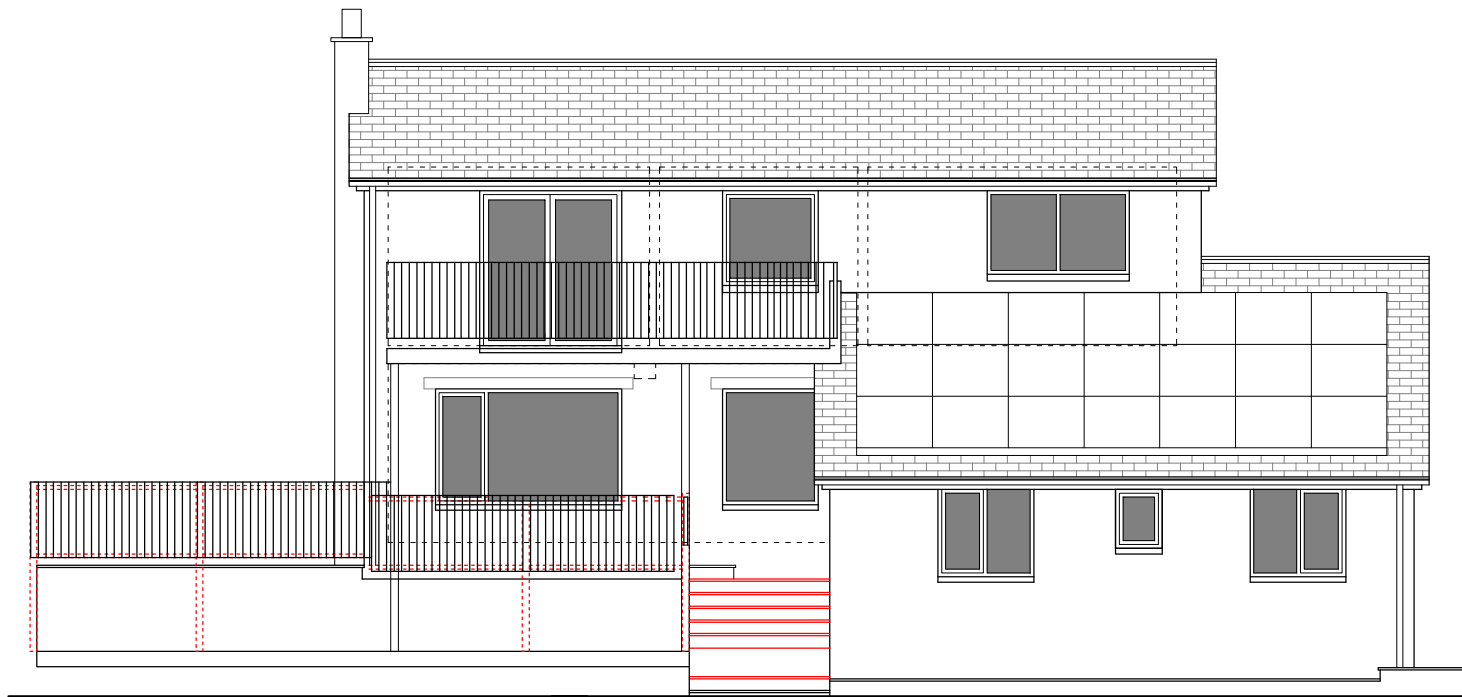

SOUTH ELEVATION - scale 1:100

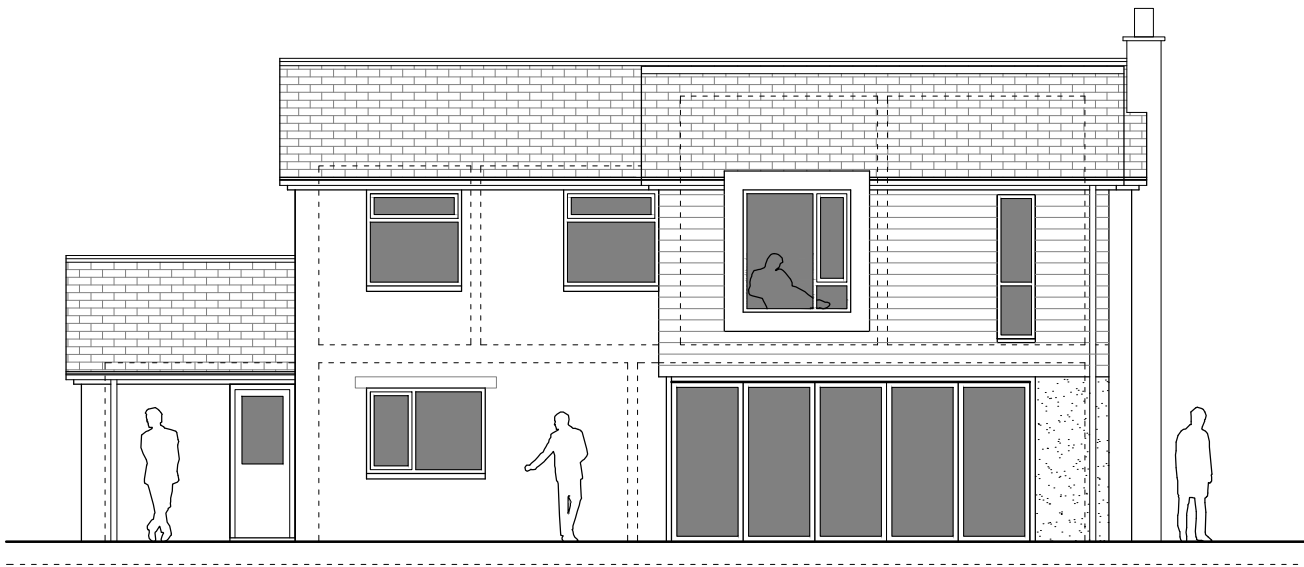

NORTH ELEVATION - scale 1:100

1:100

0

0.5

1.0

1.5

2.0

2.5

ISSUED FOR PLANNING

CLIENT	Mr & Mrs Griffiths
PROJECT	25 Meadowfield
DRWG TITLE	Proposed Elevations Sheet 01
DRWG NO	A17 26 02 P03 Rev B
DRAWN	NB
SCALE	1:100 @ A3
DATE	11.02.26
CHK'D	NB

atelier 17 ltd

Atelier 17 Ltd, 28 Southleigh, Bradford On Avon, BA15 2EQ
nigel.a.w.bedford@gmail.com VV www.atelier17.co.uk T.07841679591