





SOUTH WEST (front)
PROPOSED ELEVATIONS scale 1:100

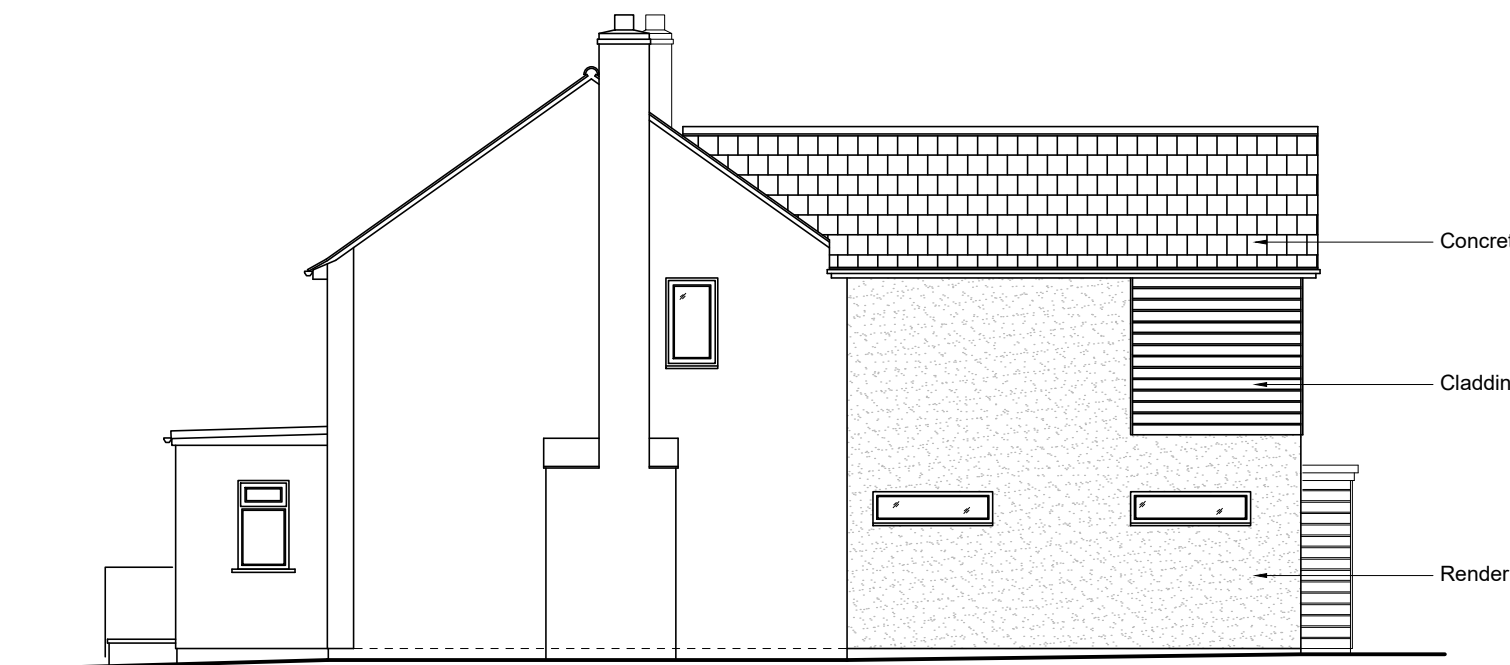



SOUTH EAST (side)




NORTH WEST (side)

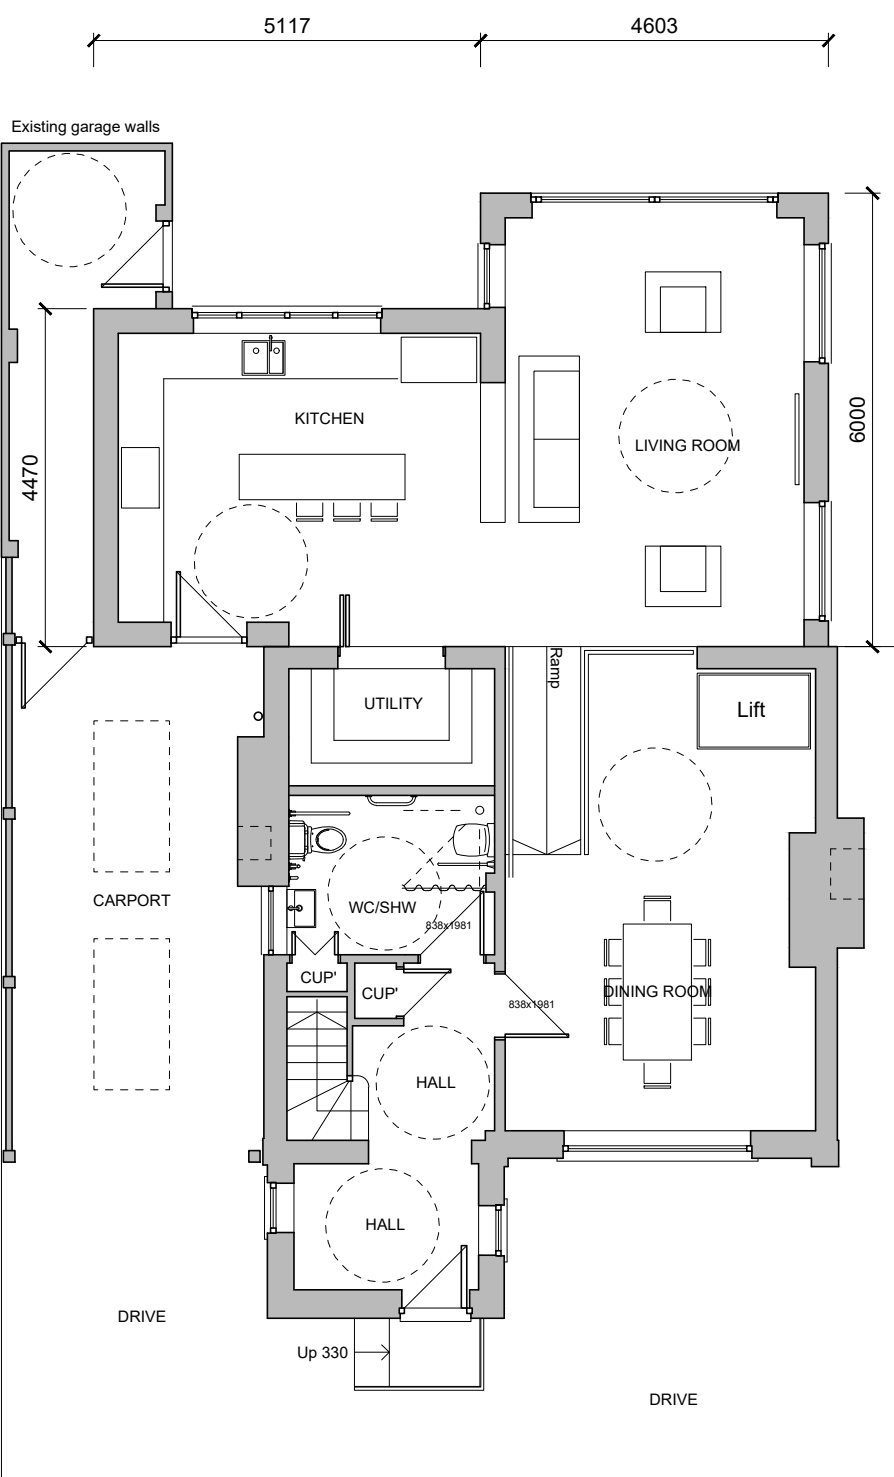


PROPOSED
GROUND FLOOR PLAN scale 1:100

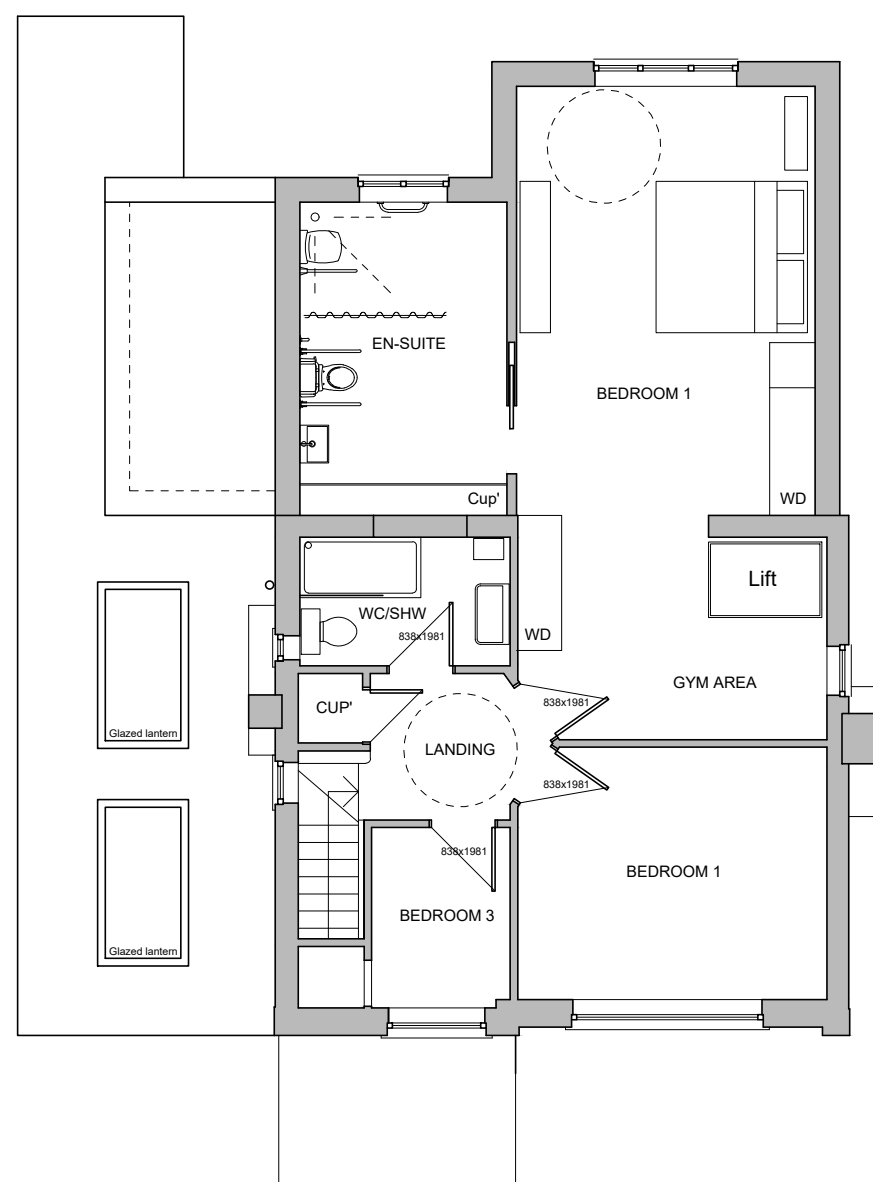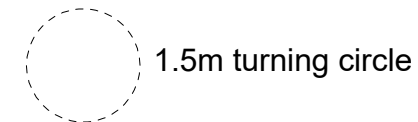

PROPOSED
FIRST FLOOR PLAN scale 1:100

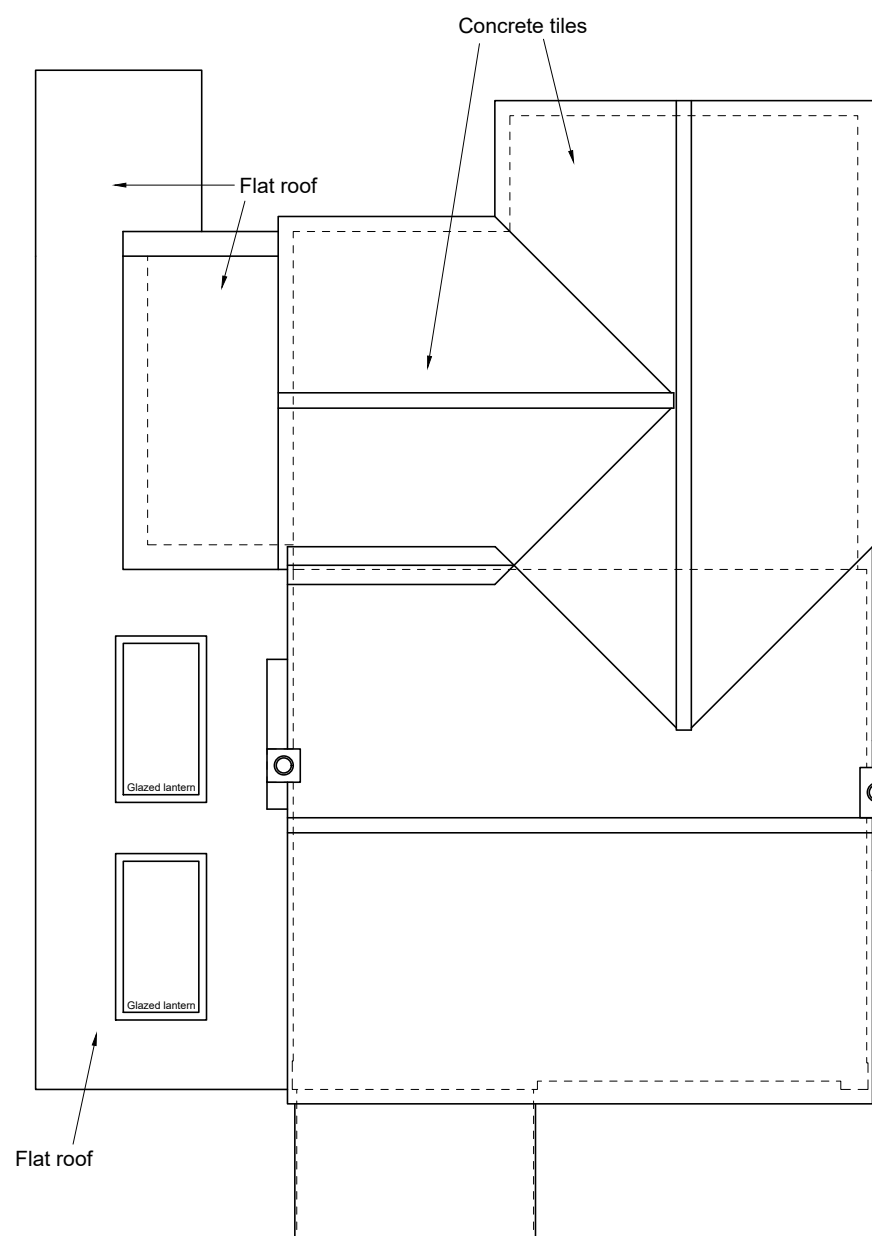

PROPOSED
ROOF PLAN scale 1:100

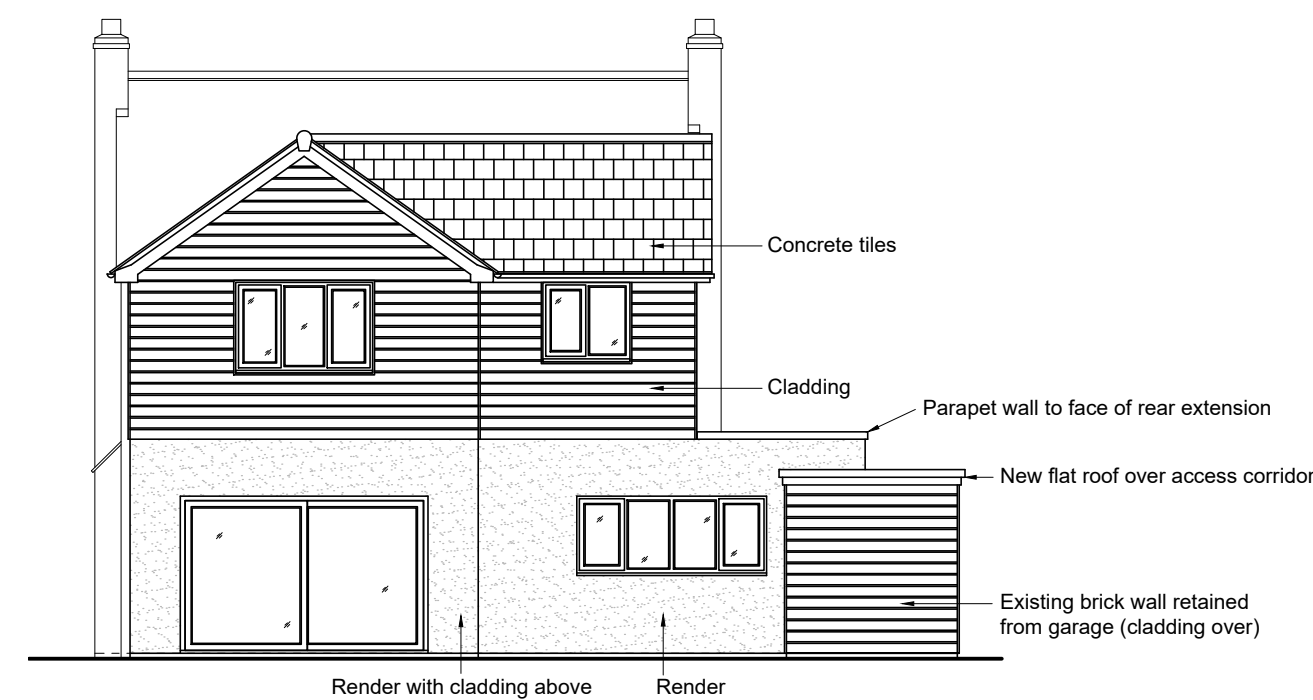

NORTH EAST (rear)

project . address
Extensions
26 Avonvale Road Trowbridge BA14 8QS

drawing title
Proposed elevations and floor plans

scale
1:100

sheet size | date
A2 | March 2026

drawing no. | revision
1362-P02 | -

fmh architectural ltd
architectural design and consultancy

www.fmhas.co.uk