



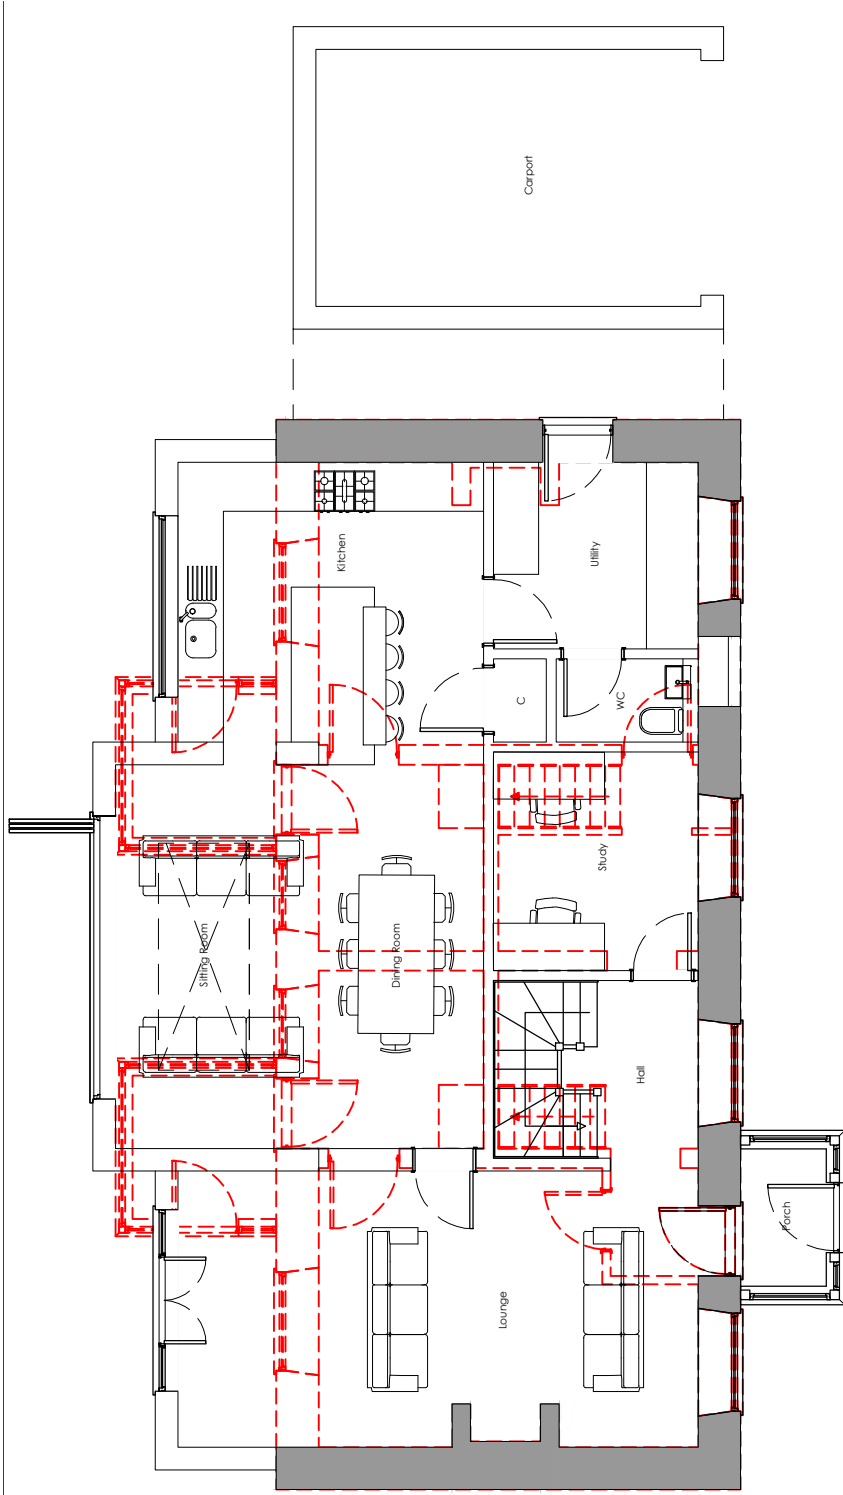

Ground floor plan

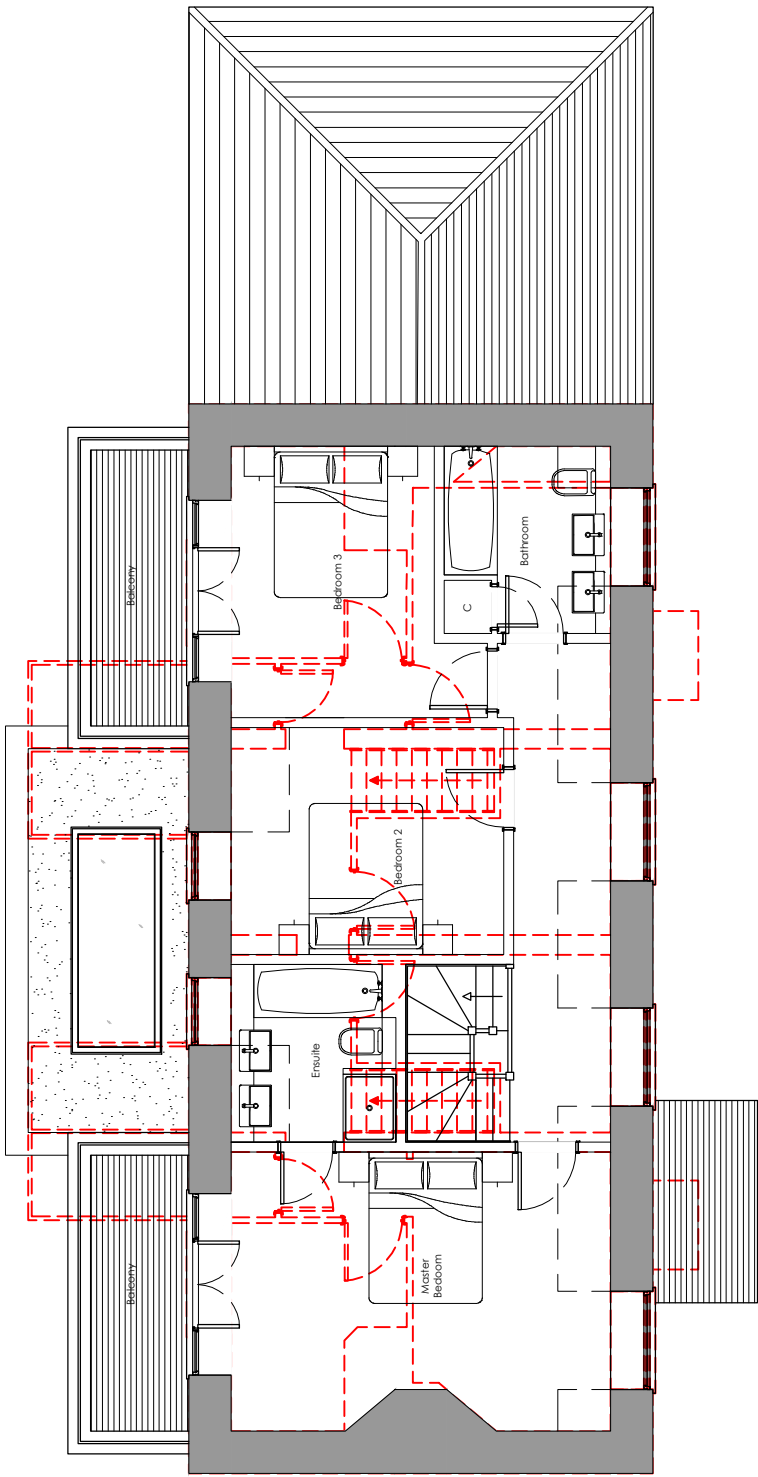


First floor plan

A - Amended to planners comments. 26/05/2022



PROJECT:
Proposed alterations and additions at Easton Cottages,
Berwick St John, Wiltshire SP7 0HS
CLIENT:
Mr Lohr & Ms Van Velzen

DRAWING TITLE:
Proposed plans

 

SCALE:
1:100 @ A3

DATE:
Apr 2022

DRAWN BY:
APW

CHECKED BY:

DRAWING No.
2123
02-02-01A