





SOUTH WEST (front)
EXISTING ELEVATIONS scale 1:100

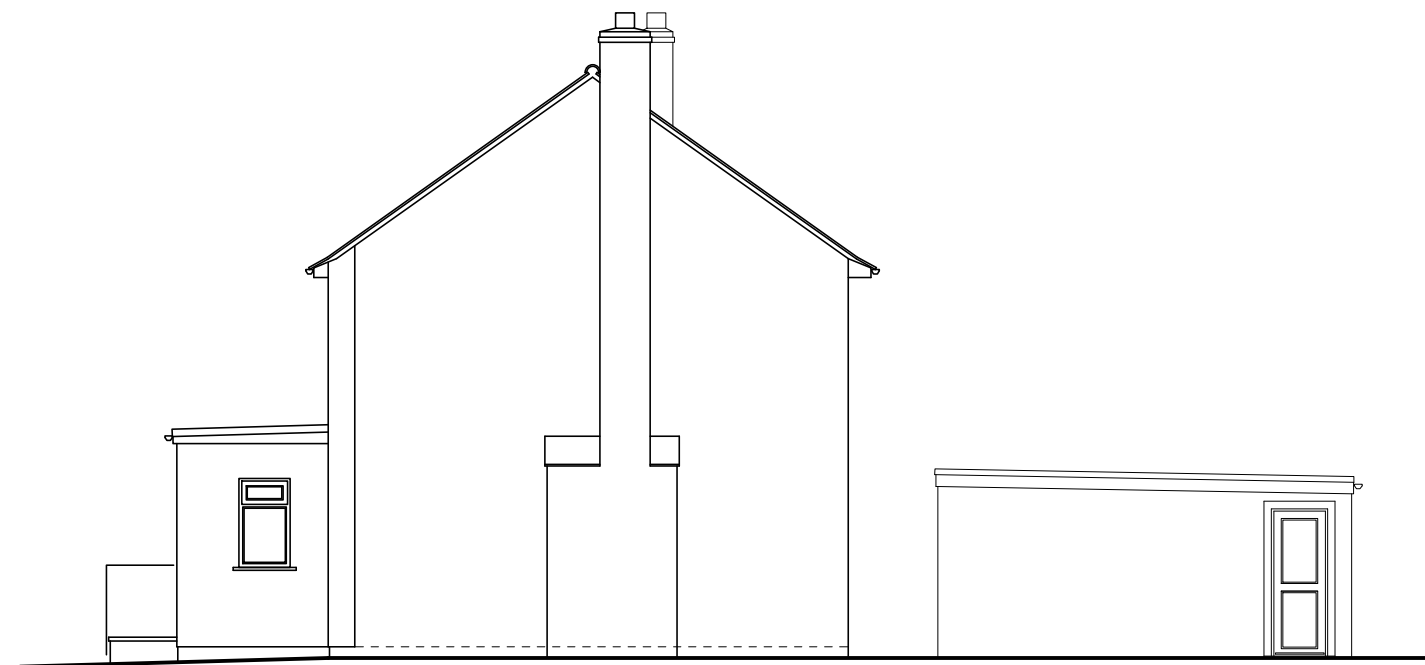


SOUTH EAST (side)





NORTH WEST (side)

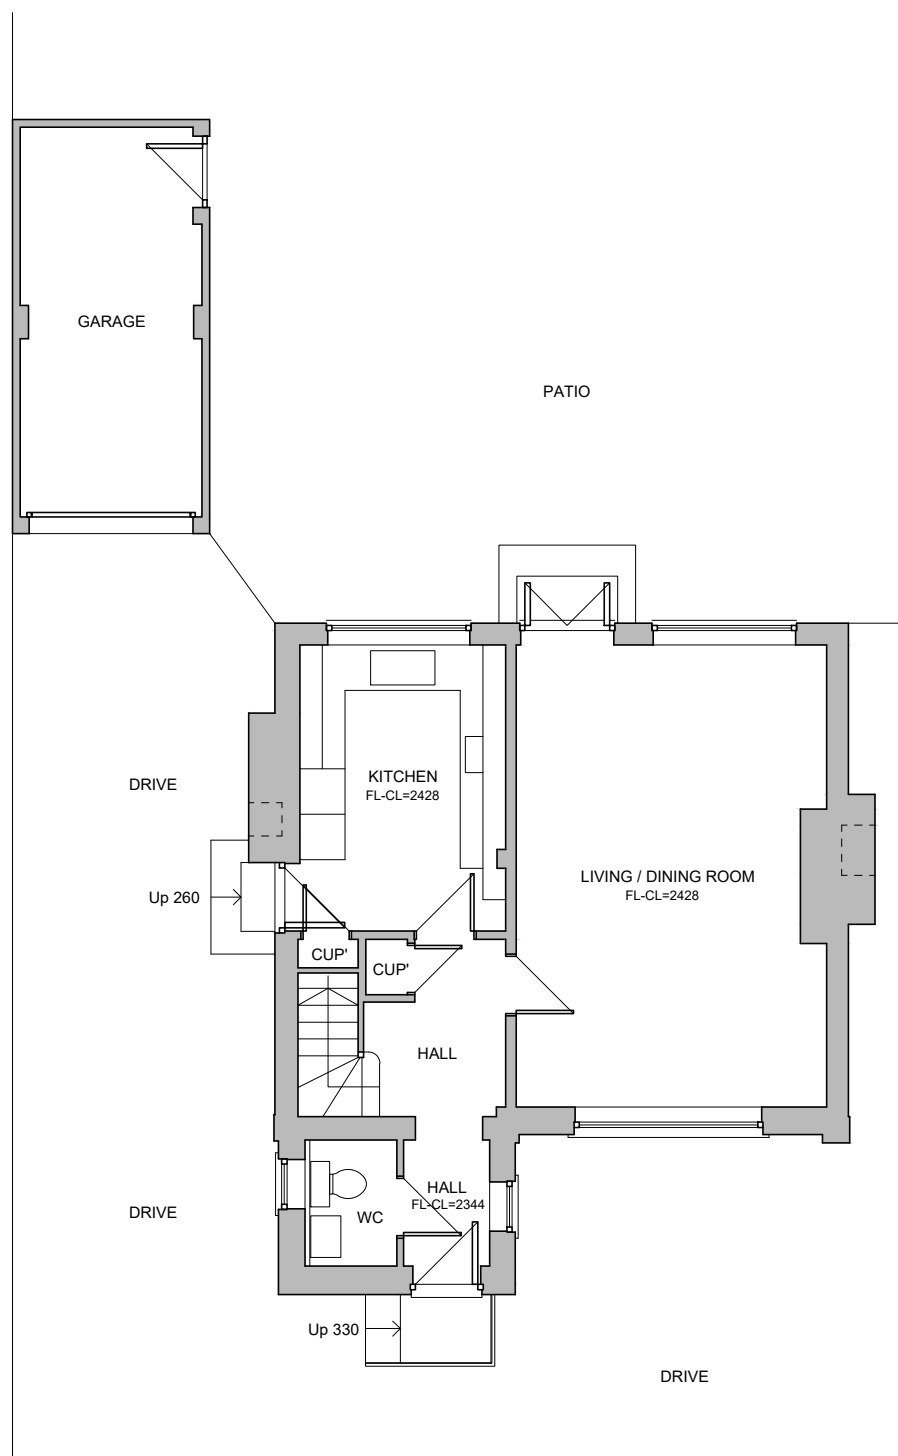

EXISTING
GROUND FLOOR PLAN scale 1:100

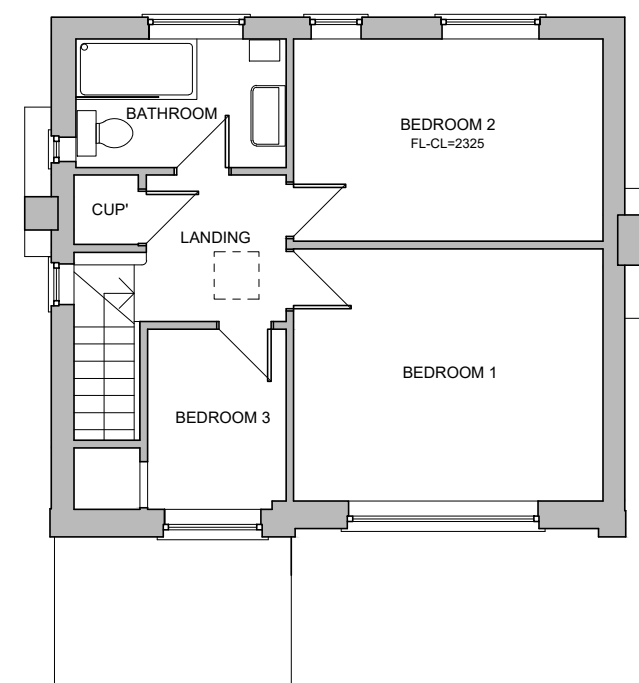

EXISTING
FIRST FLOOR PLAN scale 1:100

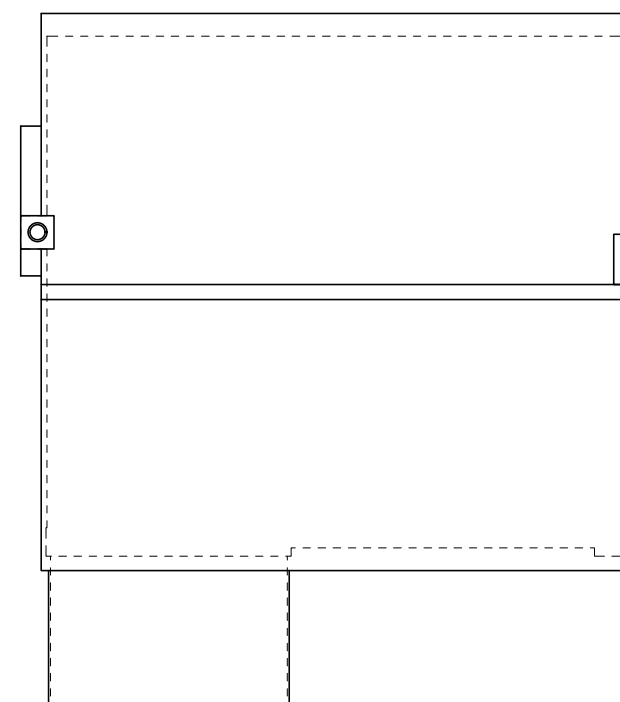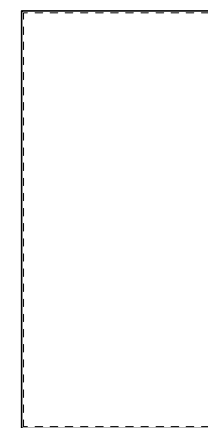

EXISTING
ROOF PLAN scale 1:100



NORTH EAST (rear)