



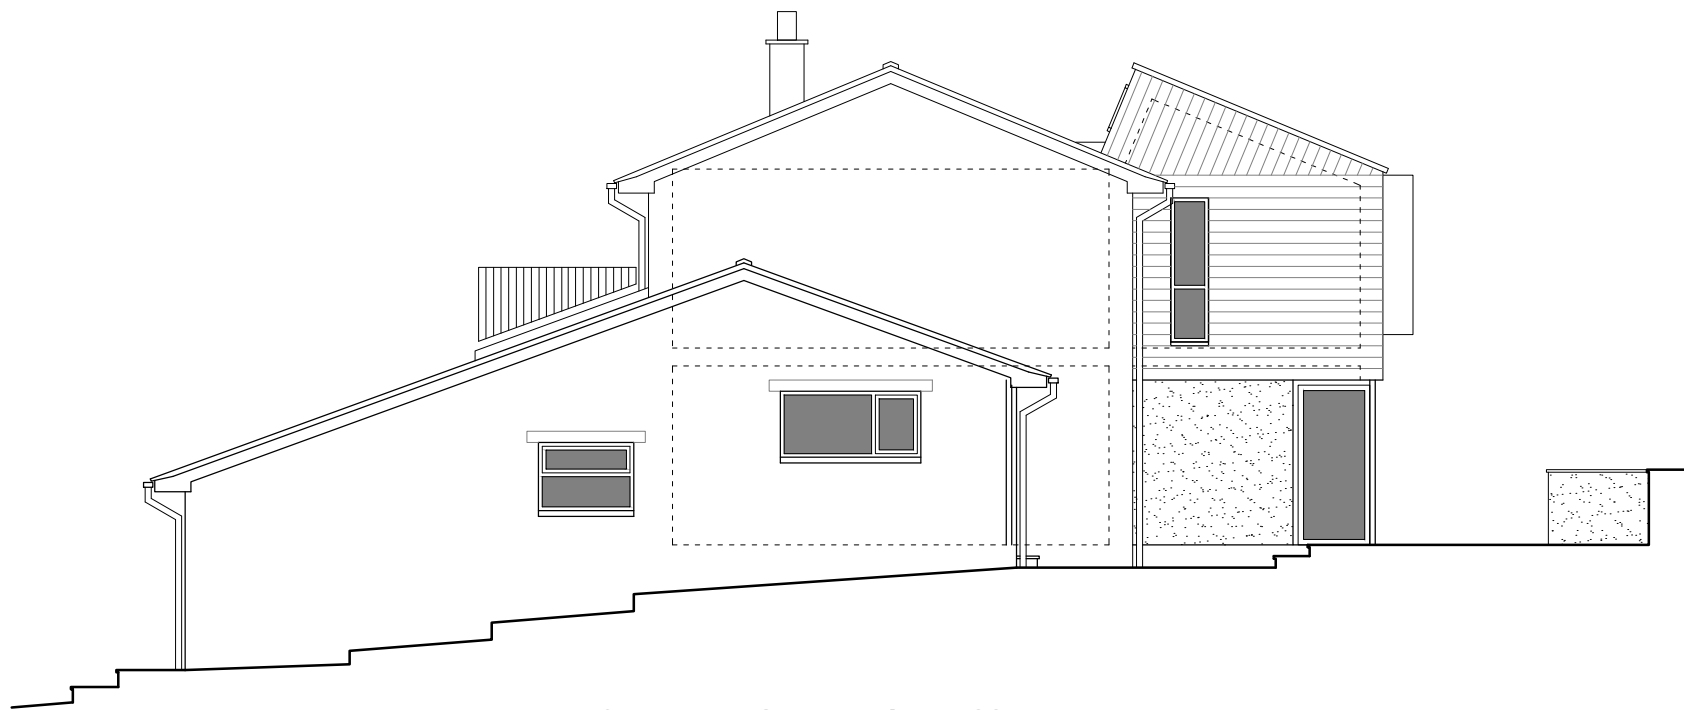

WEST ELEVATION - scale 1:100



EAST ELEVATION - scale 1:100

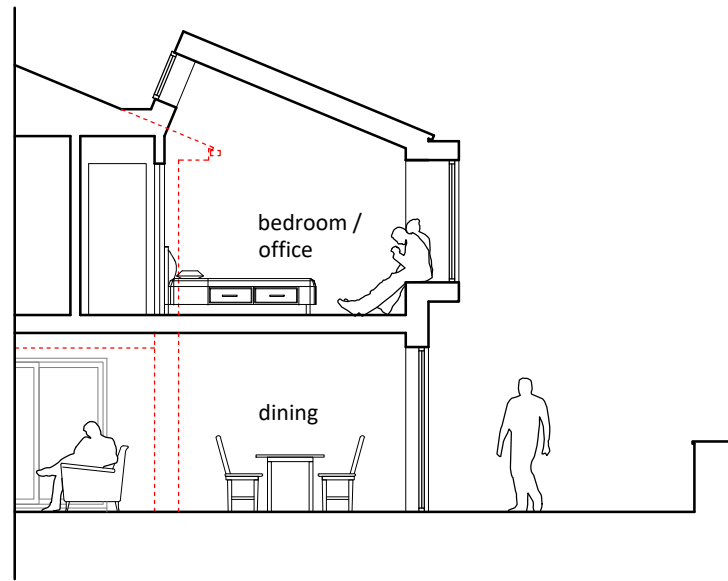

BEDROOM SECTION - scale 1:100

1:100



0

0.5

1.0

1.5

2.0

2.5

ISSUED FOR PLANNING

CLIENT

Mr & Mrs Griffiths

PROJECT

25 Meadowfield

DRWG TITLE

Proposed Elevations Sheet 02

DRWG NO

A17 26 02 P04 Rev A

DRAWN

NB

SCALE

1:100 @ A3

DATE

11.02.26

CHK'D

NB

atelier 17 ltd