



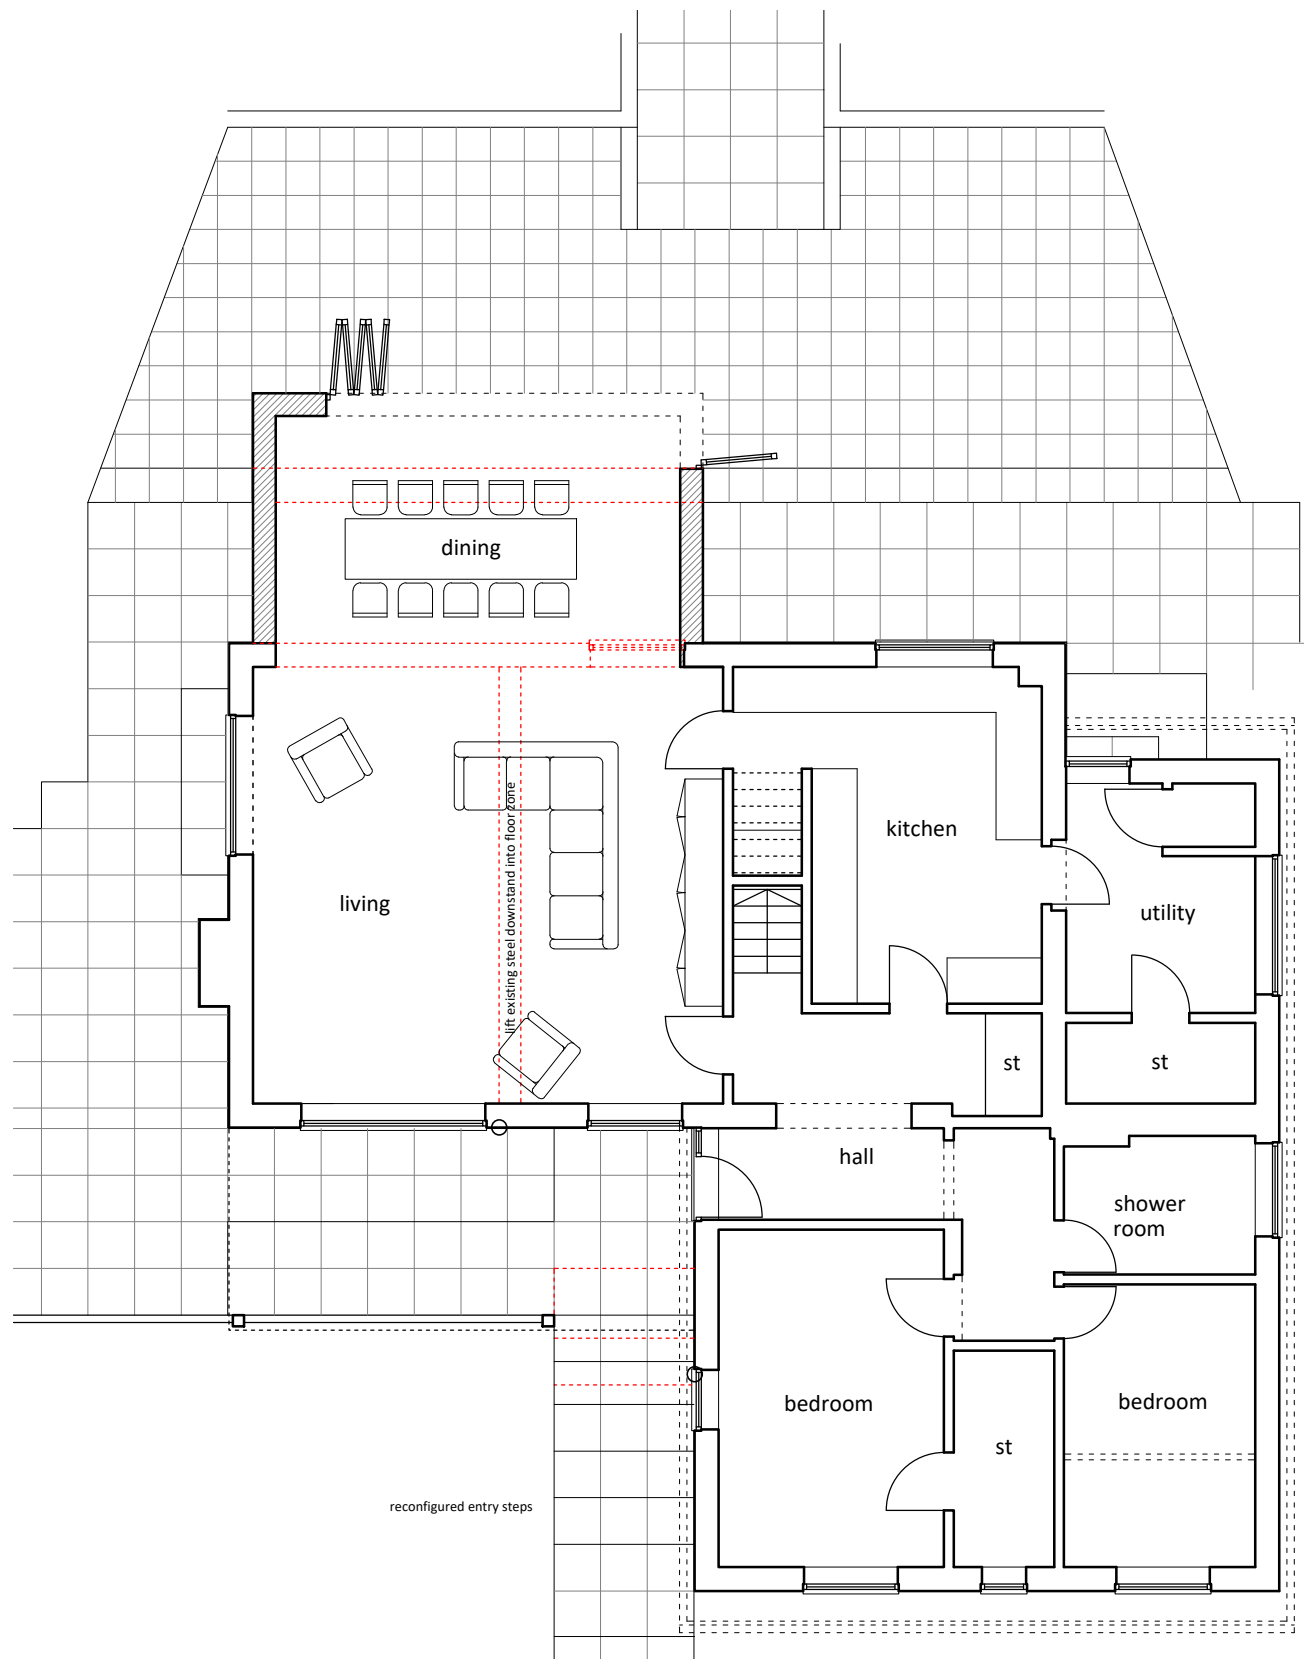

GROUND FLOOR PLAN - scale 1:100

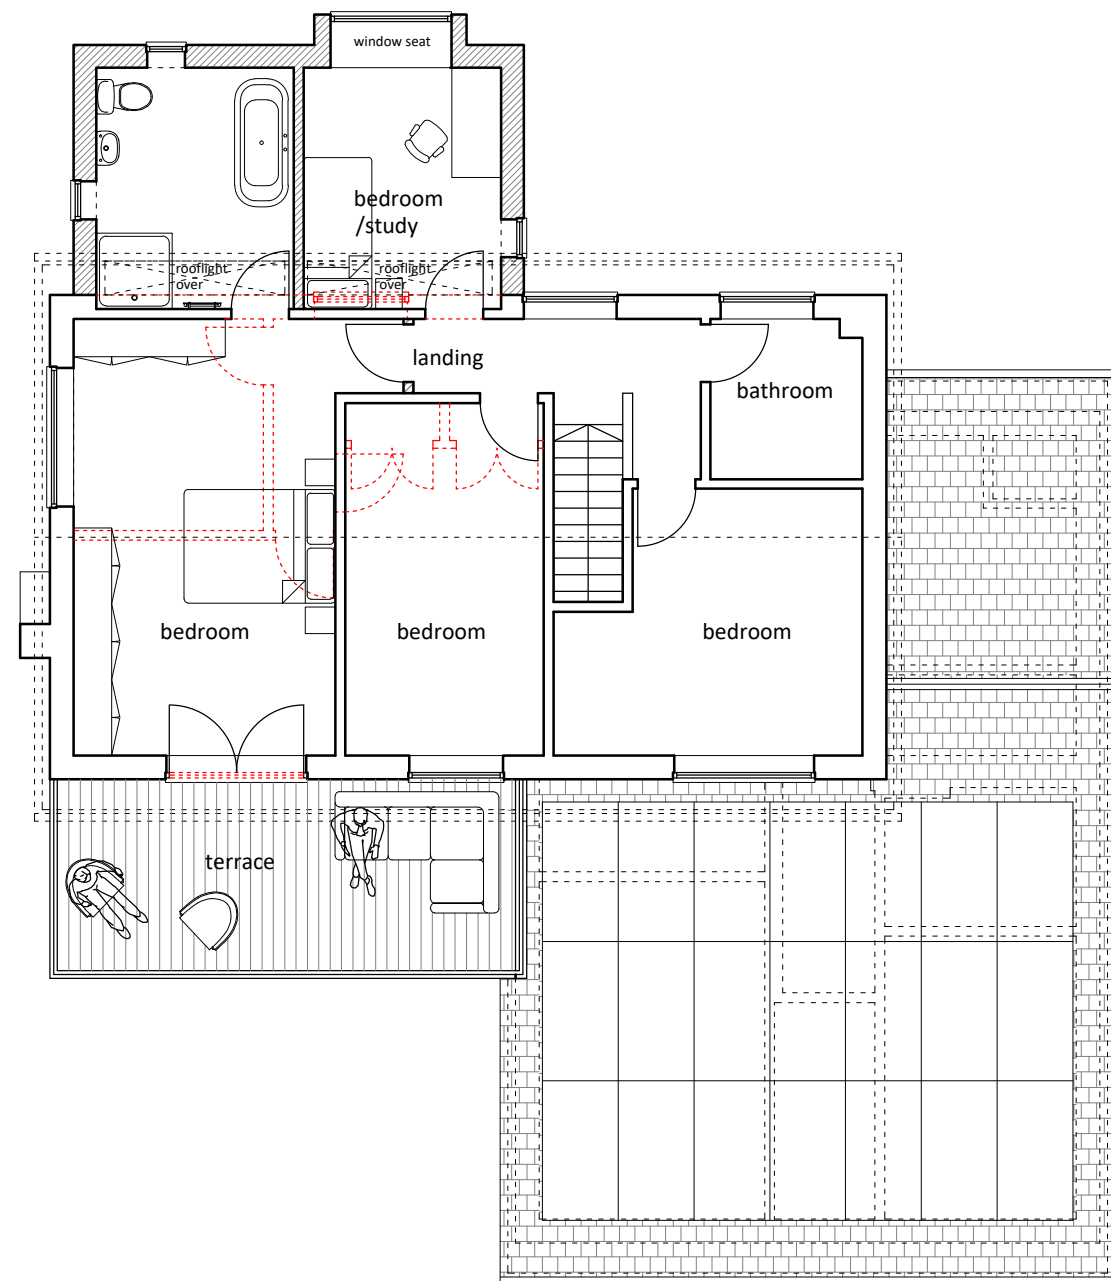

FIRST FLOOR PLAN - scale 1:100

1:100		0	0.5	1.0	1.5	2.0	2.5
ISSUED FOR PLANNING							
CLIENT	Mr & Mrs Griffiths						
PROJECT	25 Meadowfield						
DRWG TITLE	Proposed Floor Plans						
DRWG NO	A17 26 02 P02 Rev A						
DRAWN	NB						
SCALE	1:100 @ A3						
DATE	11.02.26						
CHK'D	NB						
atelier 17 ltd							
Atelier 17 Ltd, 28 Southleigh, Bradford On Avon, BA15 2EQ nigel.a.w.bedford@gmail.com VVWwww.atelier17.co.uk T.07841679591							
This drawing is copyright. Only figured dimensions to be used. Contractors to check all dimensions before proceeding							
DO NOT SCALE							