



WEST ELEVATION 1:50


SOUTH

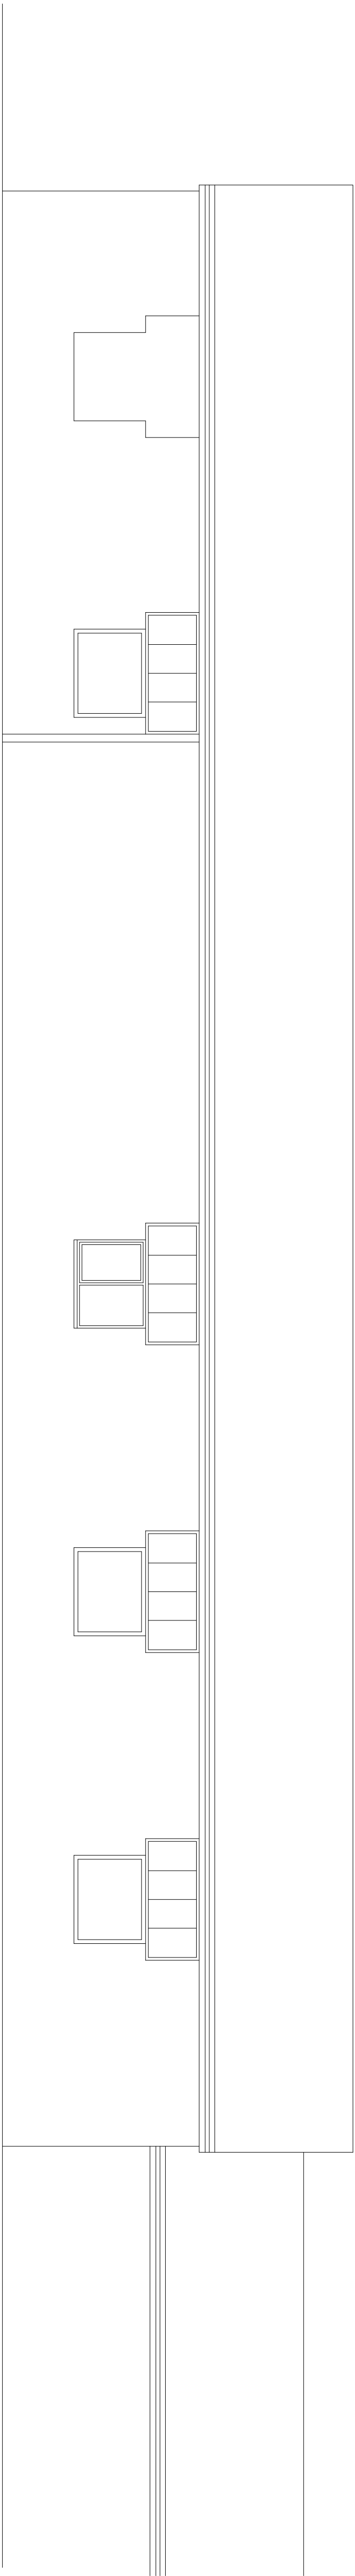


EAST

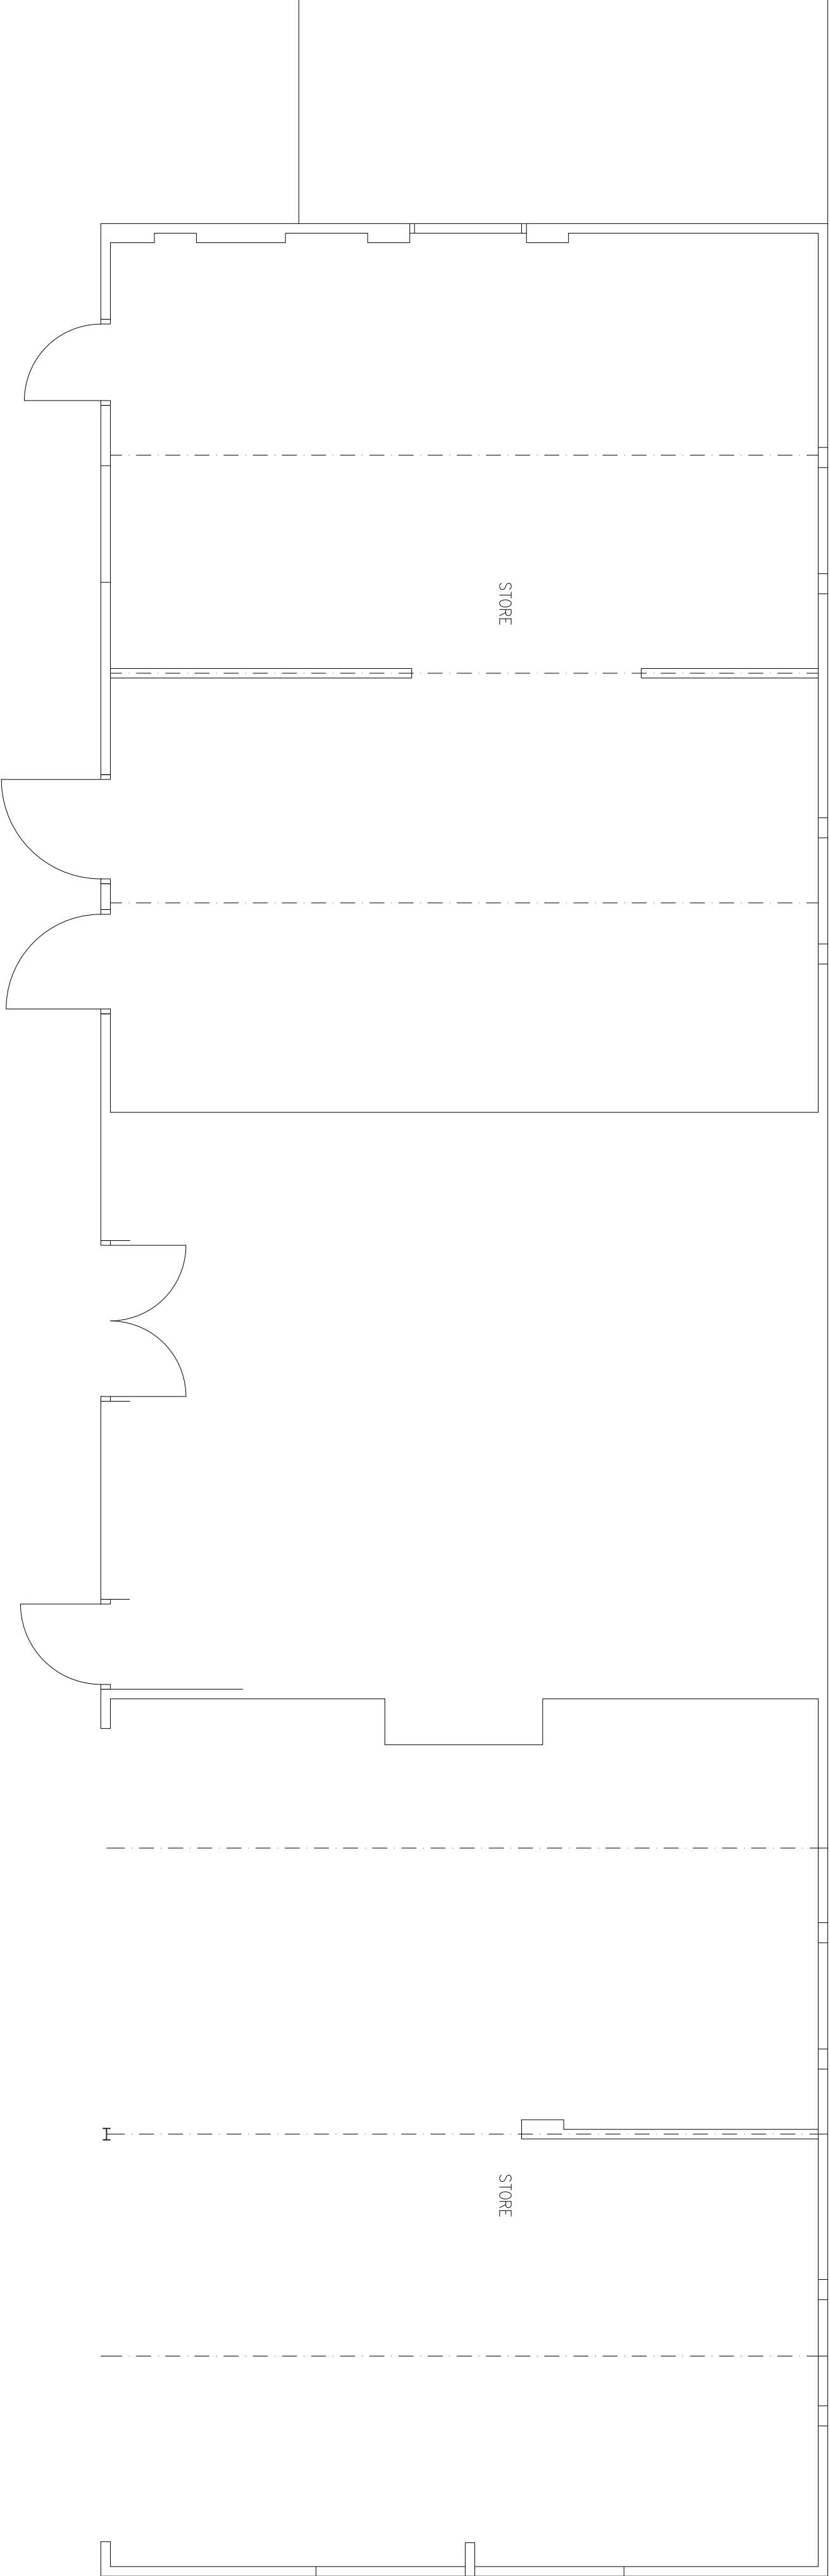

GROUND FLOOR PLAN 1:50

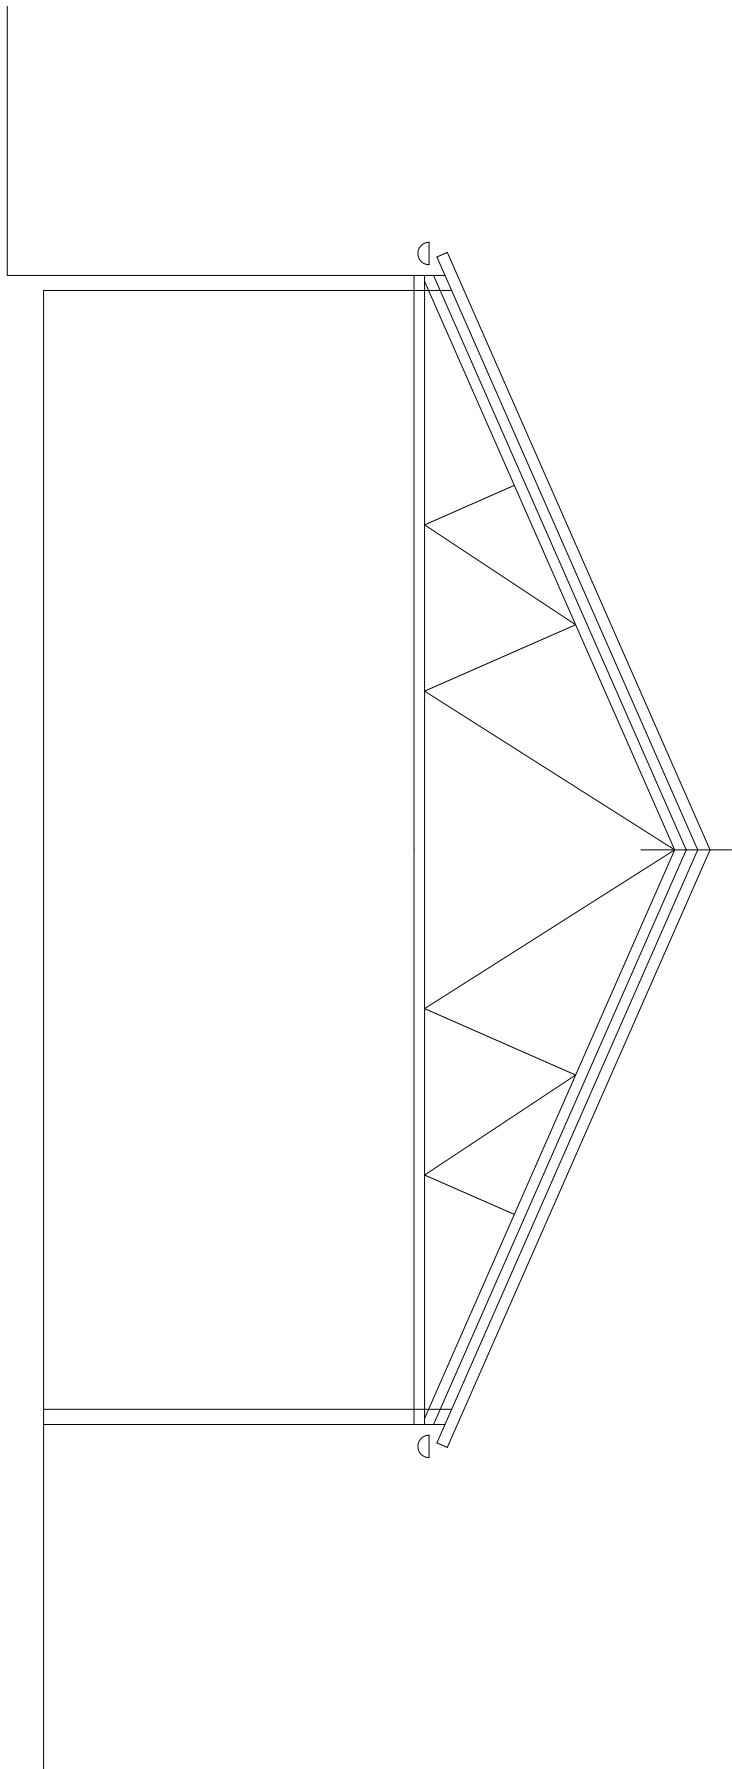

TYPICAL SECTION 1:50

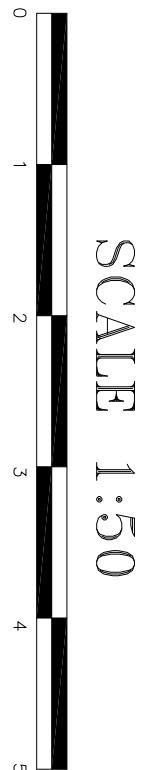

SCALE 1:50

SURVEY
MANOR FARM, WINTERBORNE STOKE
SALISBURY, WILTS SP3 4TB
FOR MR AND MRS M TURNER

2730/1

1:50@A1