



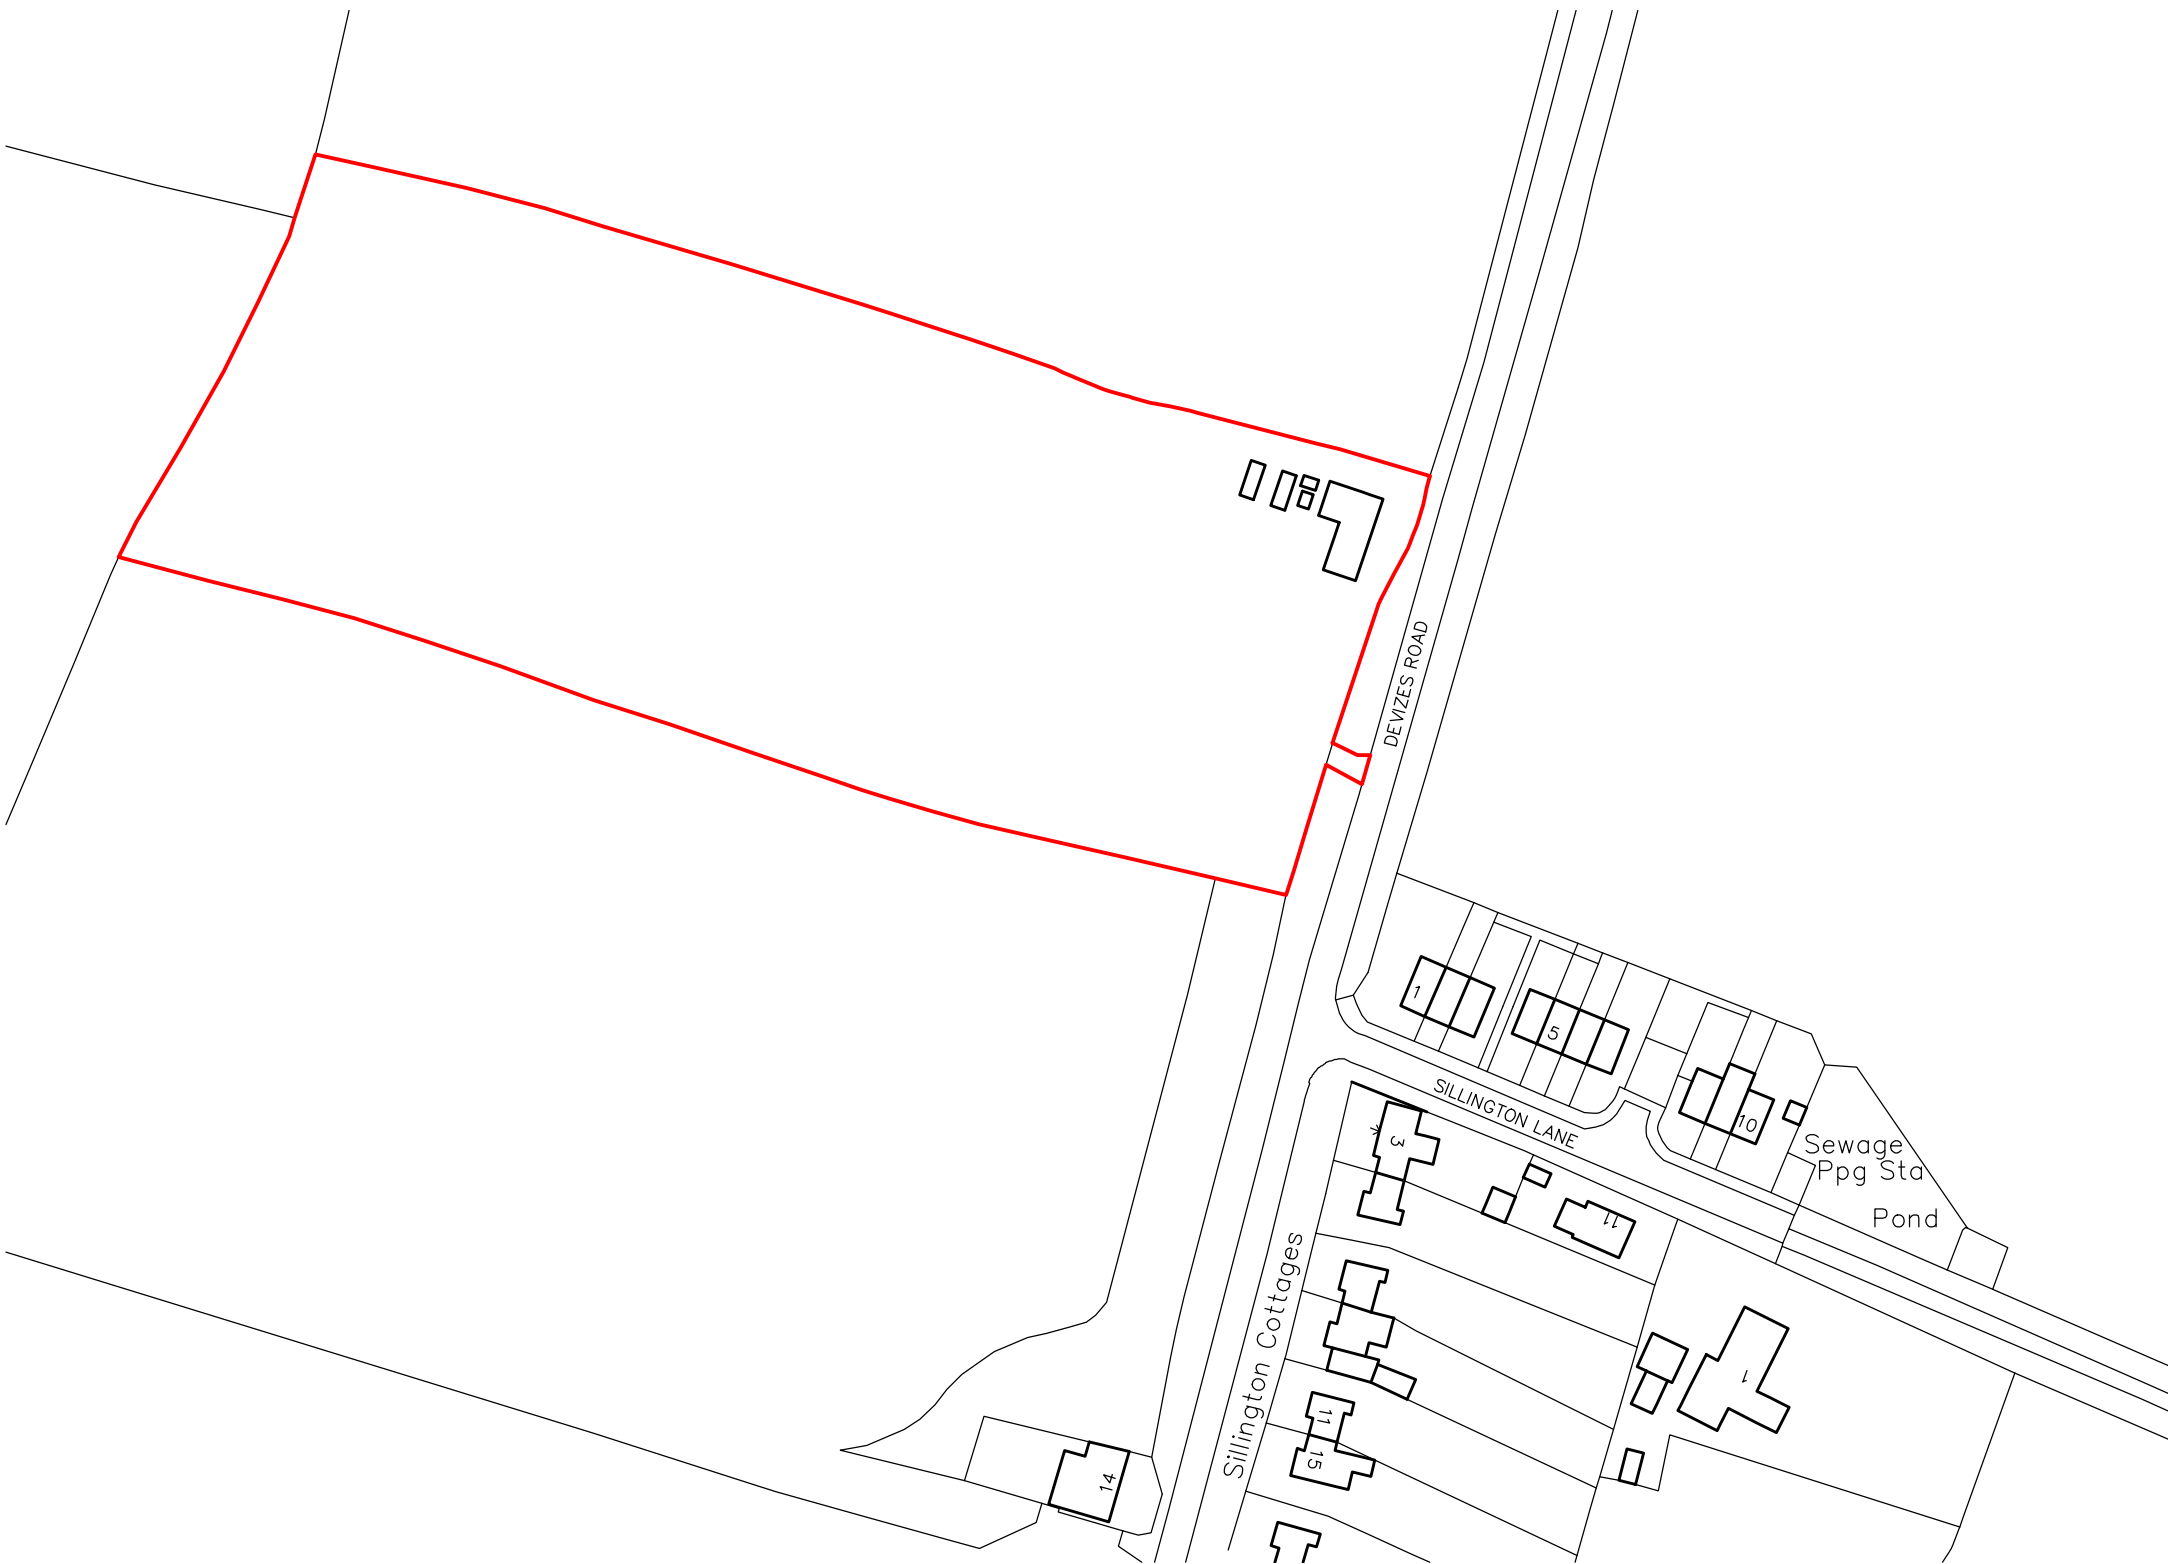


LOCATION PLAN
SCALE 1:1250

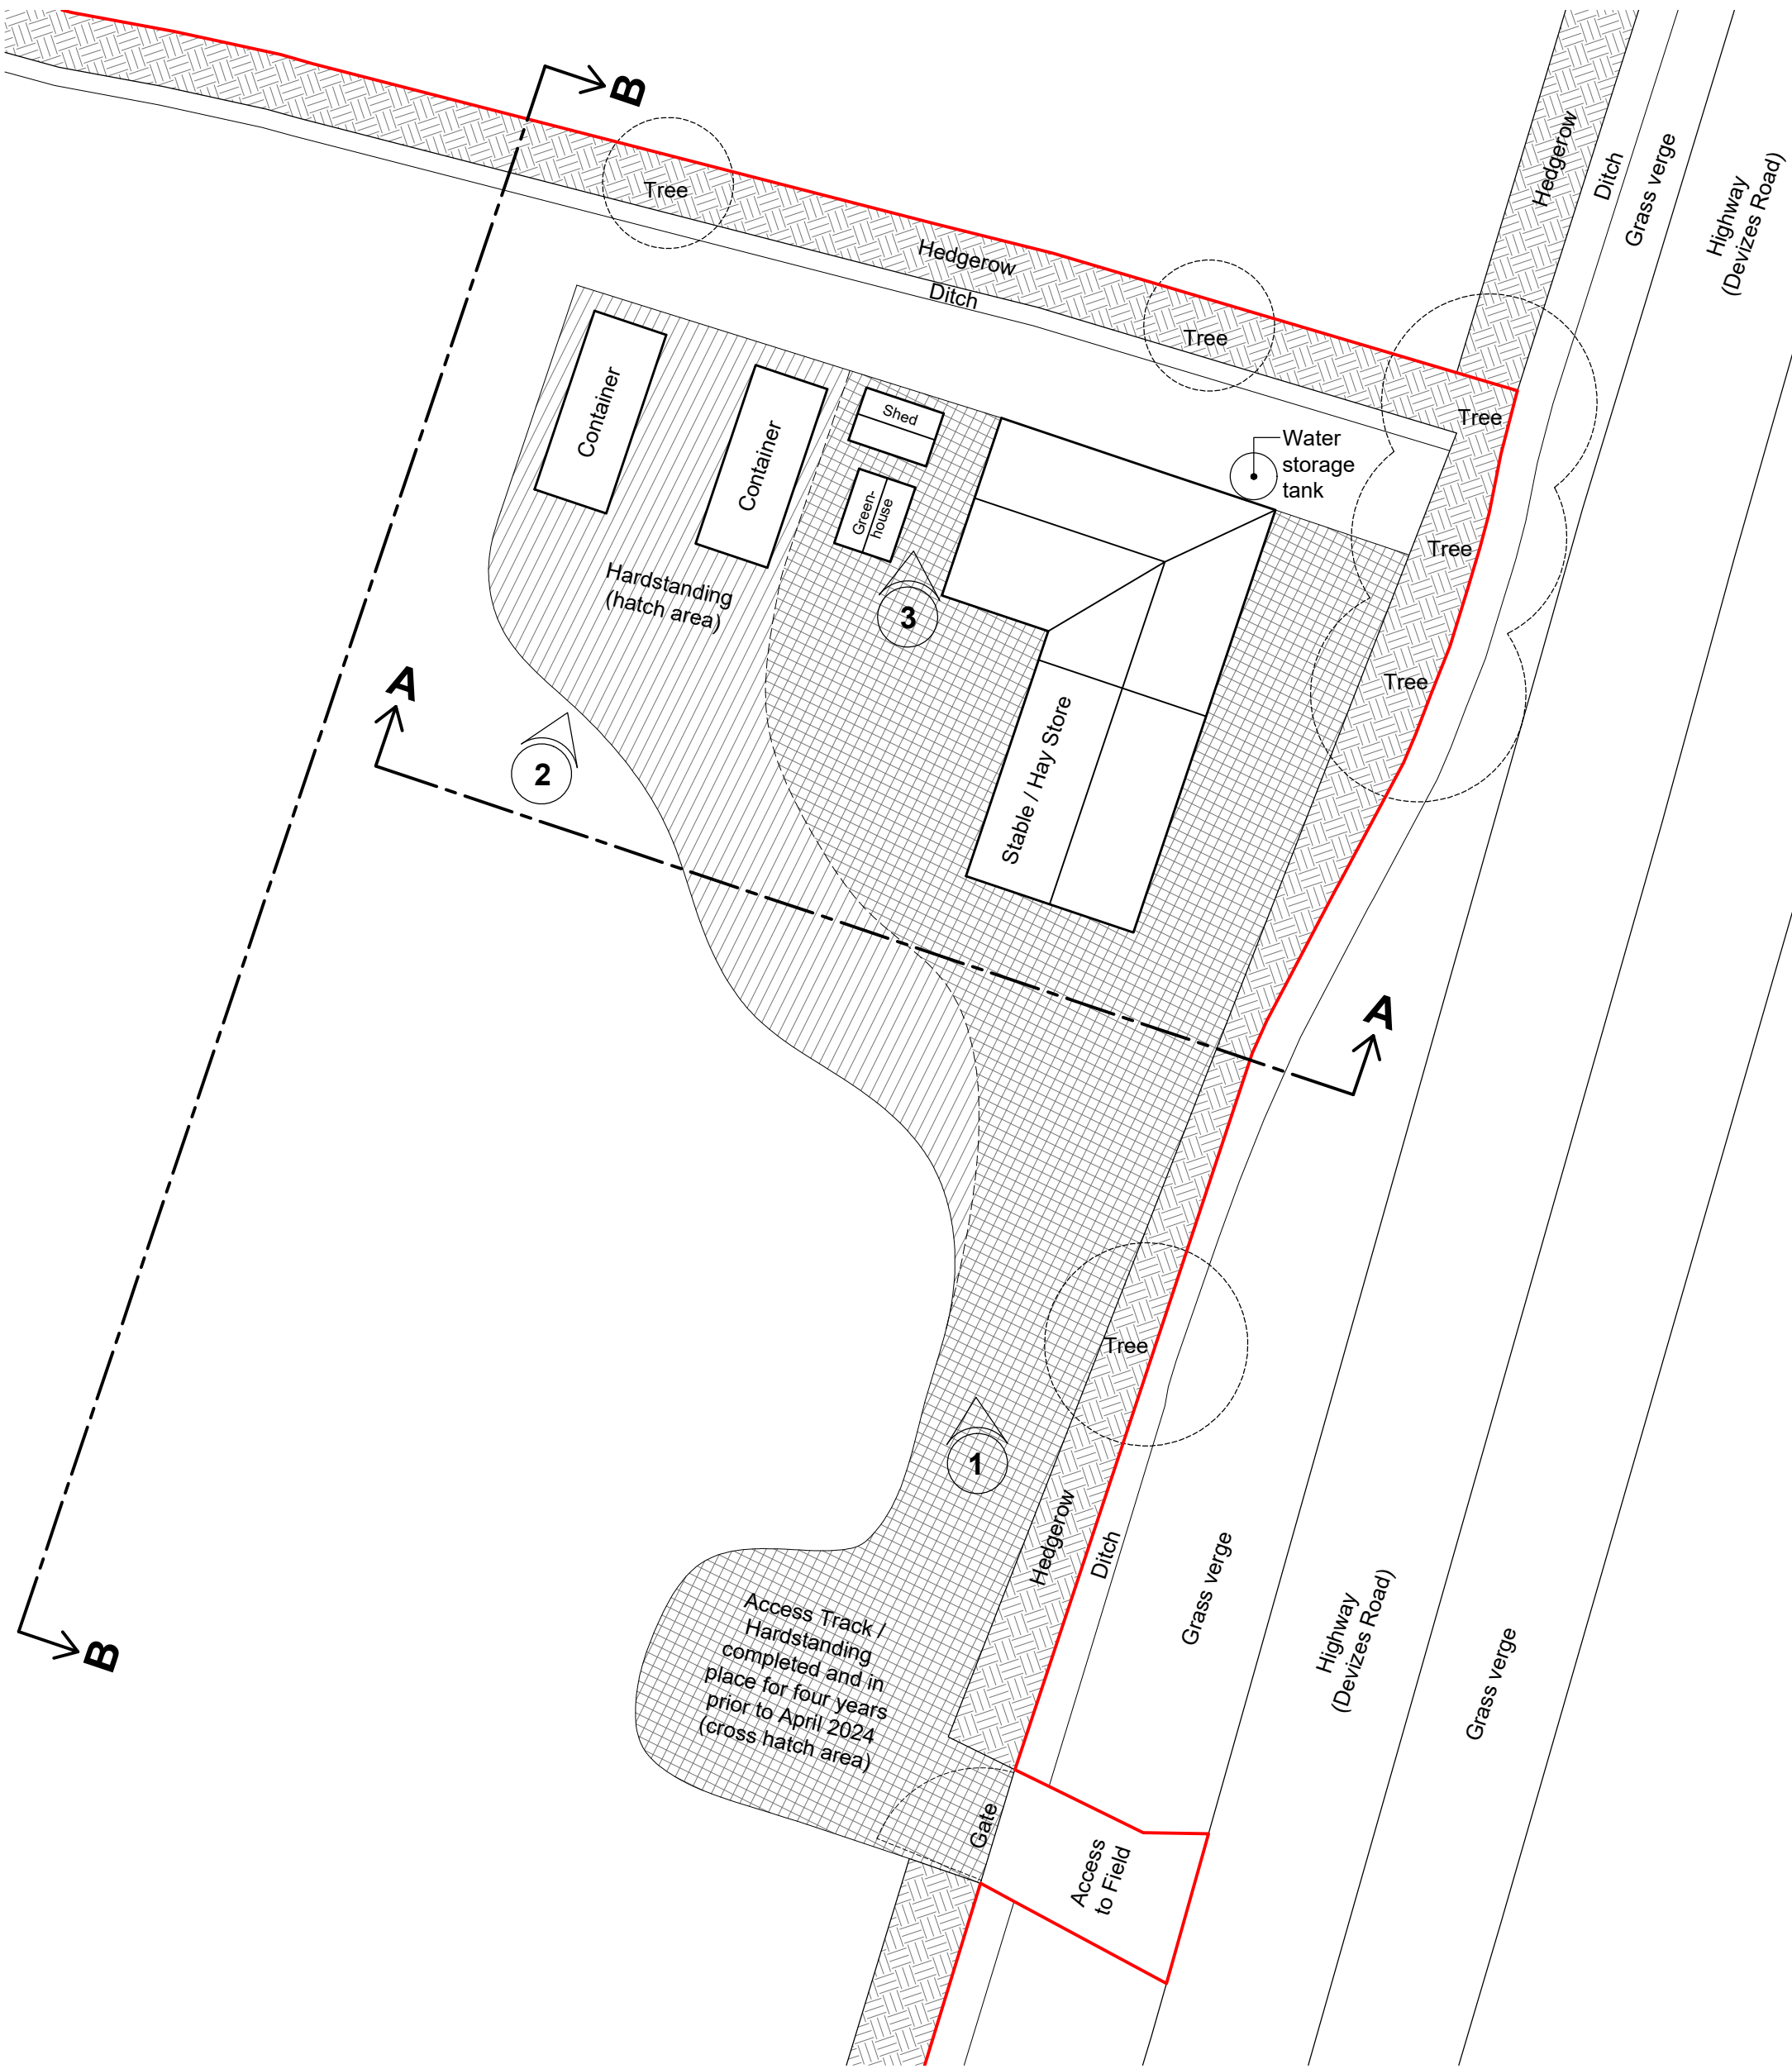

EXISTING
SITE PLAN
SCALE 1:200

Viewpoint of photographs

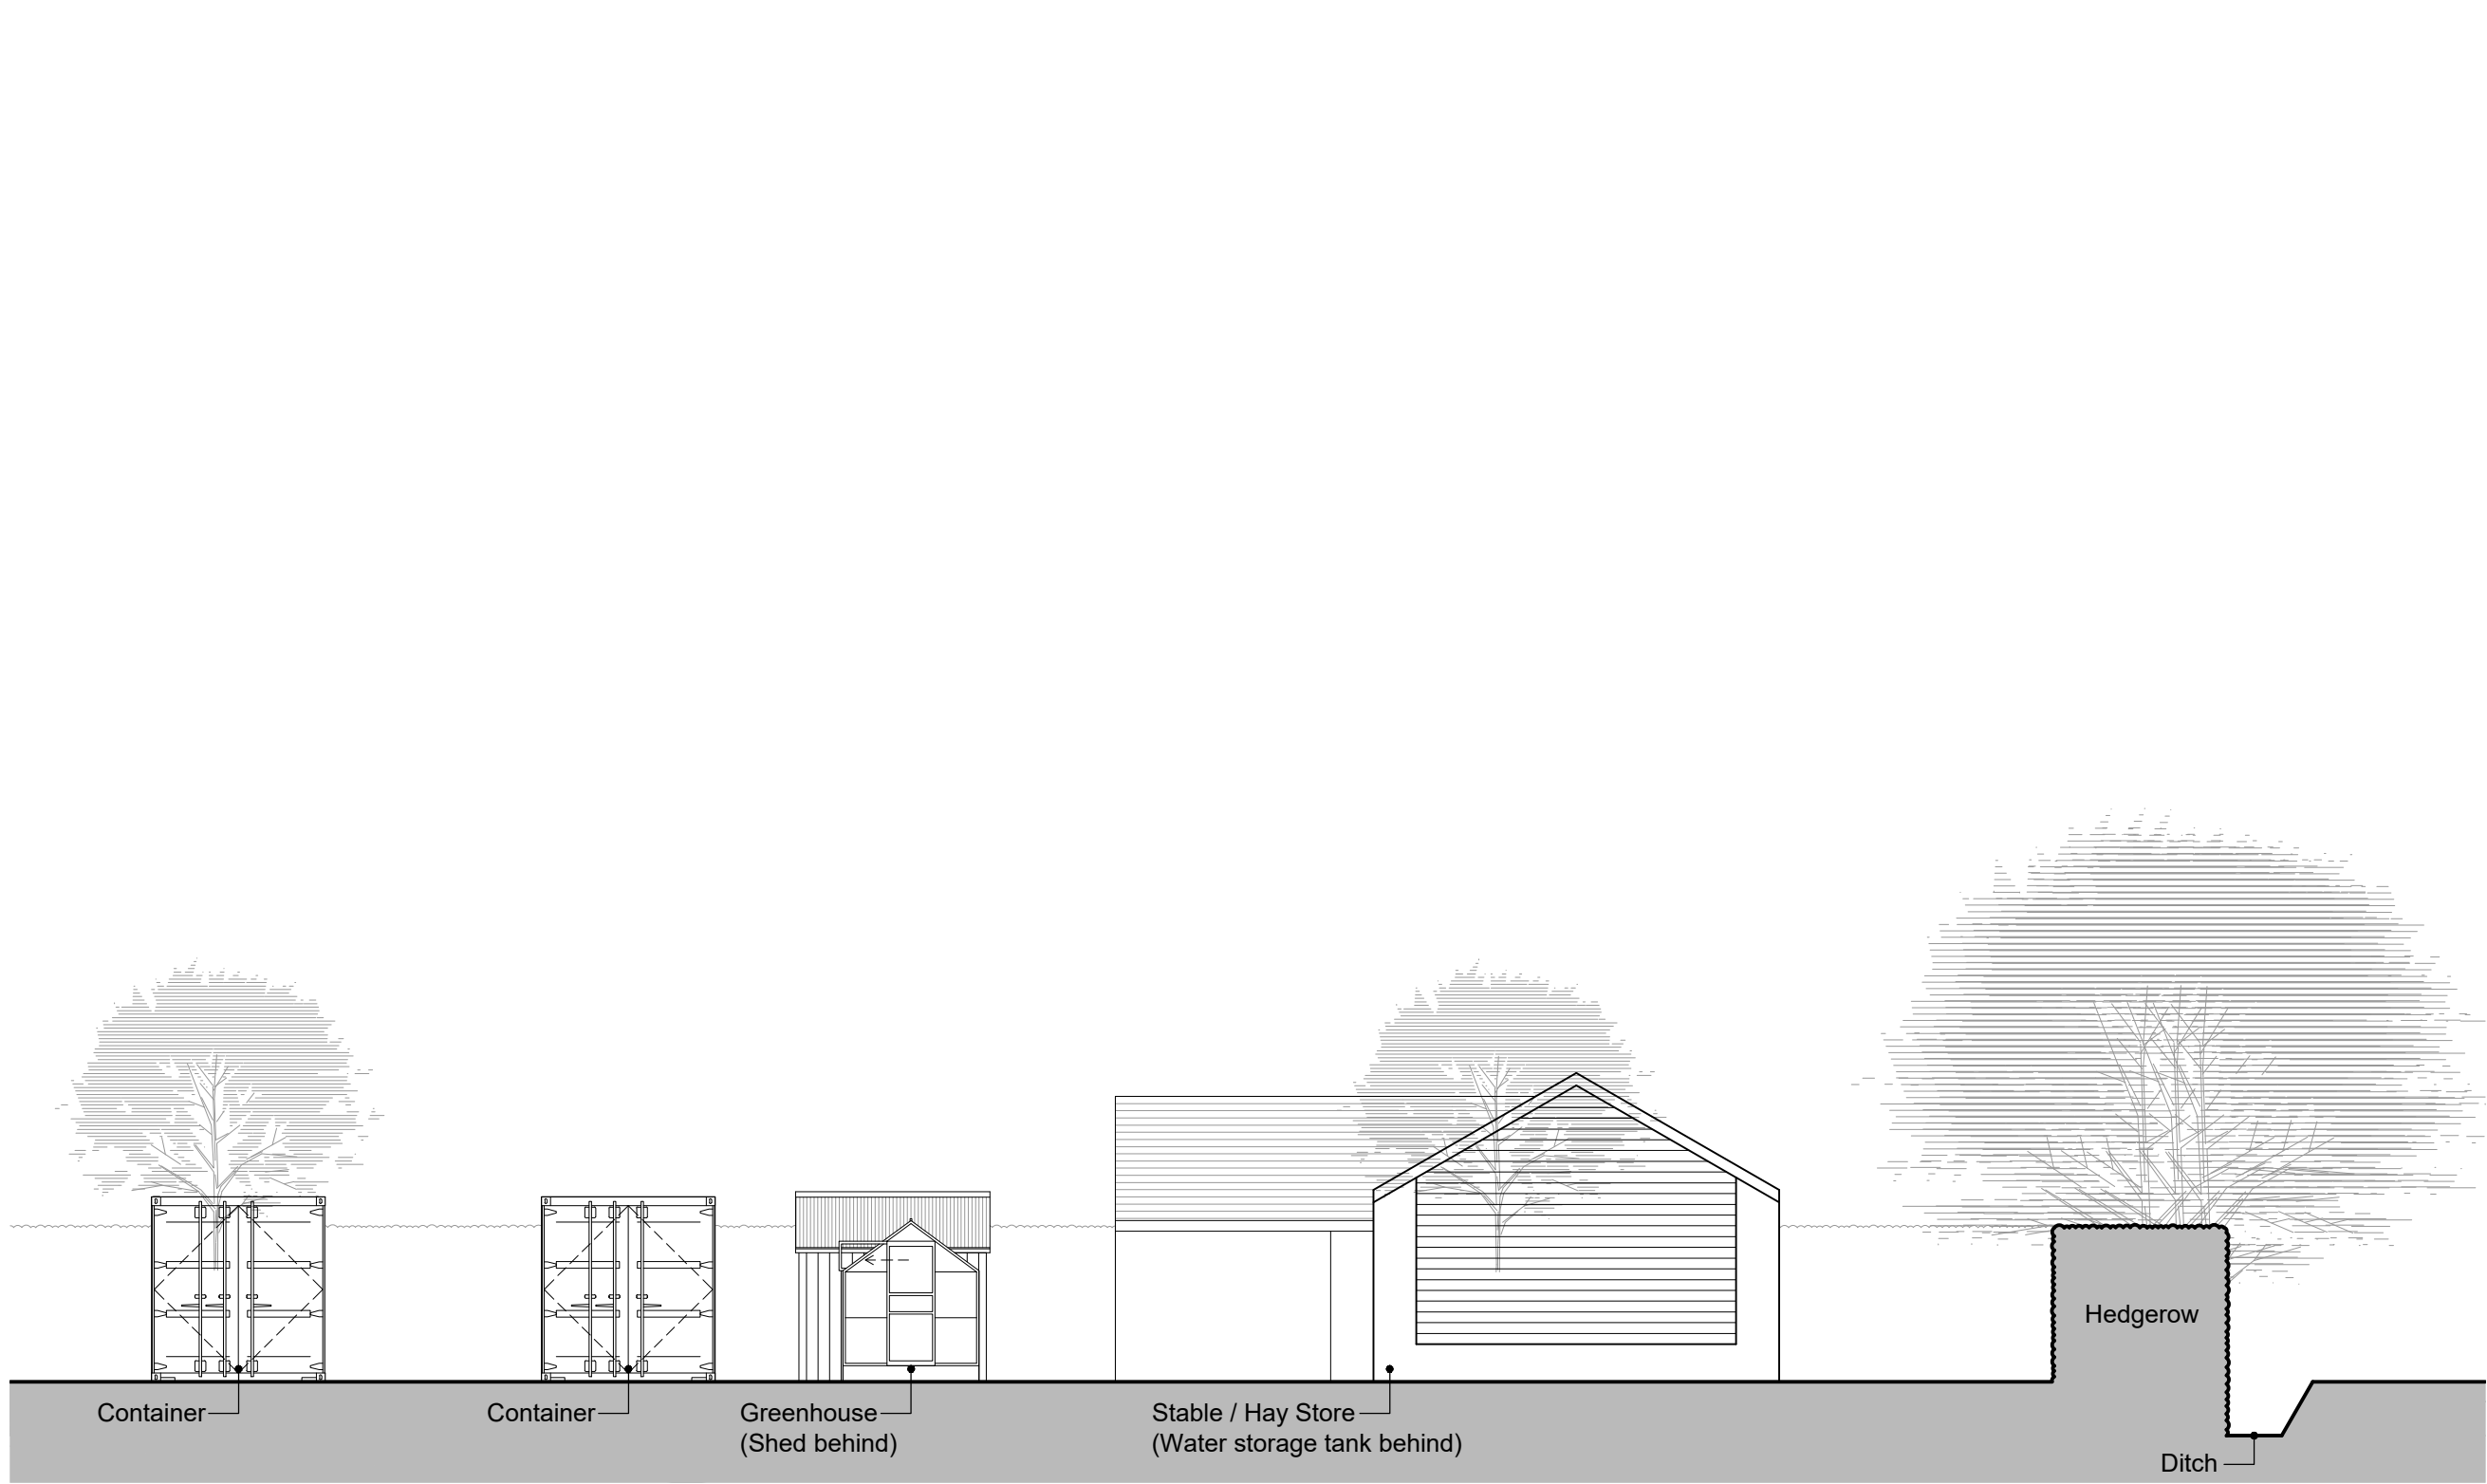

EXISTING
SITE SECTION A-A
SCALE 1:100



EXISTING
SITE SECTION B-B
SCALE 1:100



PHOTOGRAPH 1
NOT TO SCALE




PHOTOGRAPH 2
NOT TO SCALE



PHOTOGRAPH 3
NOT TO SCALE

THIS DRAWING IS COPYRIGHT
Contractor must take site sizes

Any discrepancies between the
drawing and site conditions
should be reported to the
Principal Designer

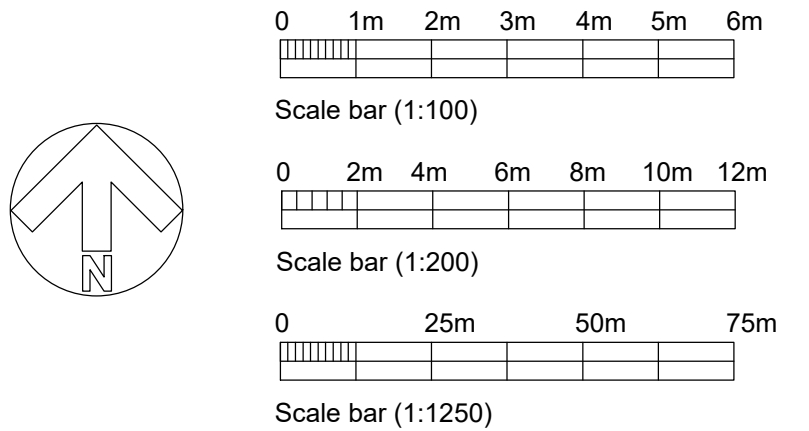

B	24/03/26	Addition of detail to Site Sections	ALK
A	09/03/26	Planning Issue	ALK
Rev.	Date		Init

CLIENT		MR J HAWKINS, LITTLE NORTHFIELD STABLES	
PROJECT		RETROSPECTIVE PLANNING PERMISSION	
DRAWING		LOCATION PLAN, SITE PLAN AND SITE SECTIONS	
DRAWN:	Date:	Scale:	
ALK	02/03/2026	as stated @ A1	
Drawing number:		Rev.	
4481-01		B	
DOLMAN			
ARCHITECTURAL DESIGNERS		BUILDING SURVEYORS	
COST CONSULTANTS		CDM PRINCIPAL DESIGNERS	
Sussex House		Tol: 01380 729456	
Bath Road		Web: www.dolmansurveyors.co.uk	
Devizes		Email: info@dolmansurveyors.co.uk	
Wiltshire SN10 2AF			