




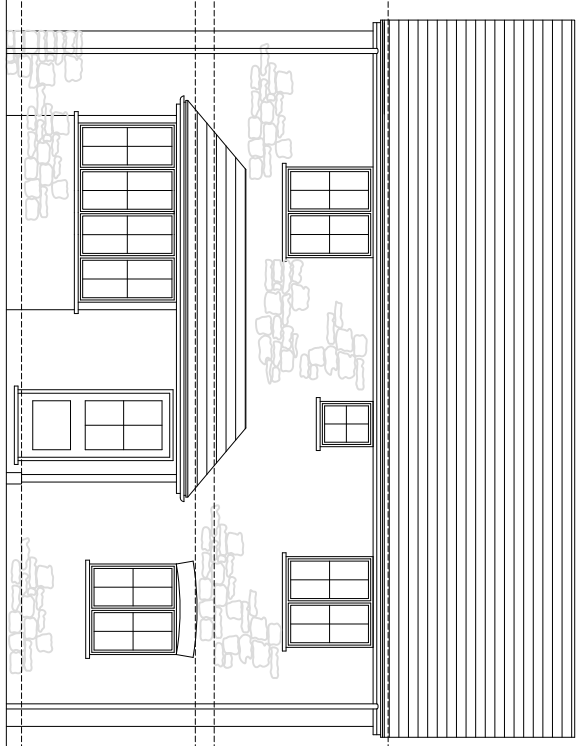


NORTH WEST ELEVATION 1:100

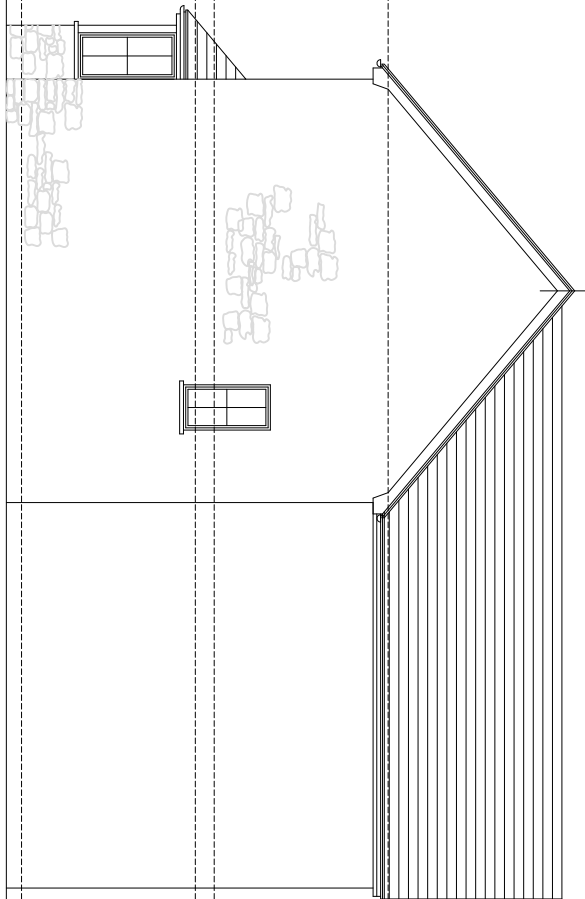


SOUTH WEST

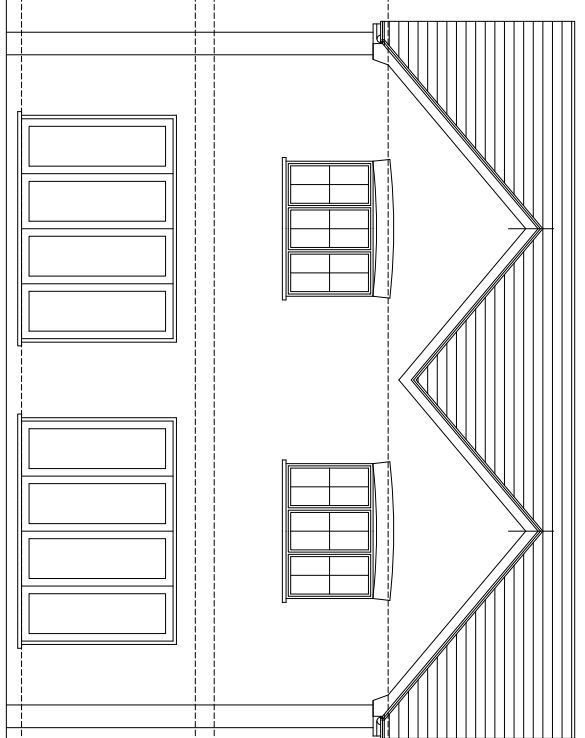


SOUTH EAST

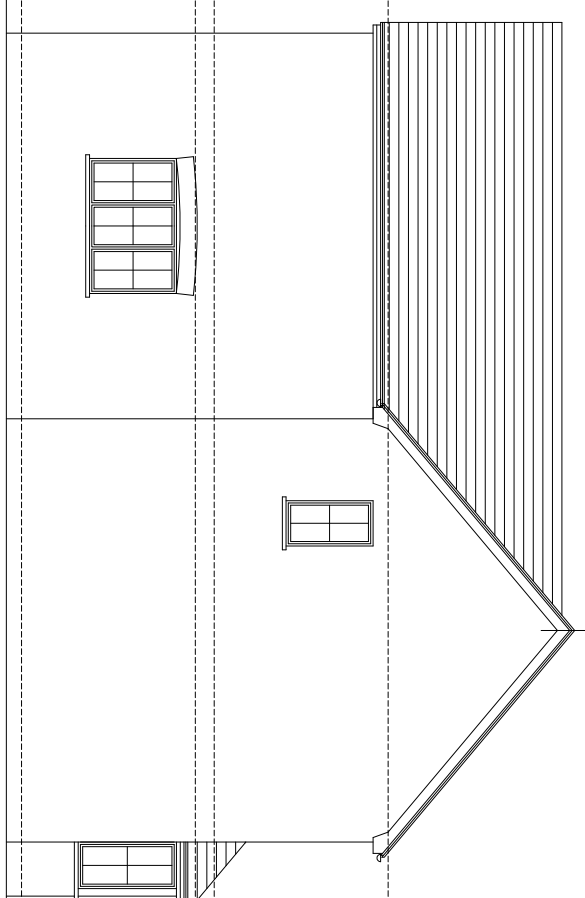


NORTH EAST

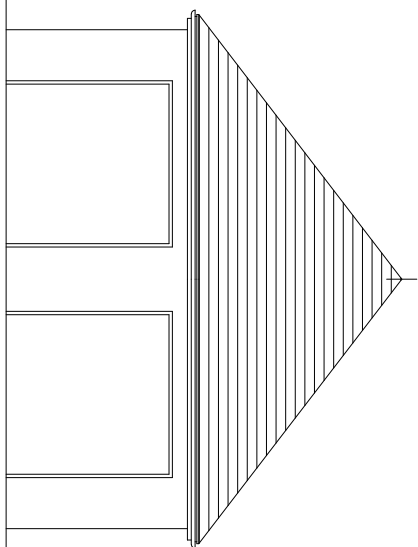


NORTH WEST ELEVATION 1:100

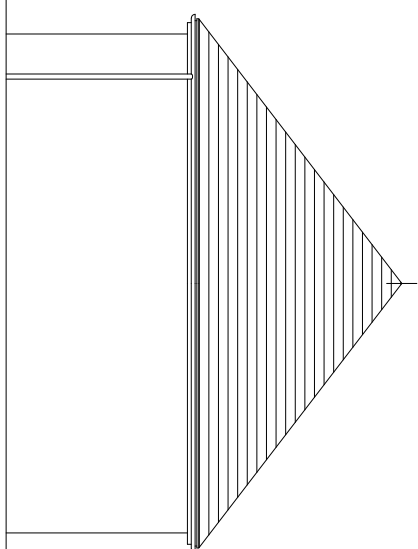




SOUTH WEST

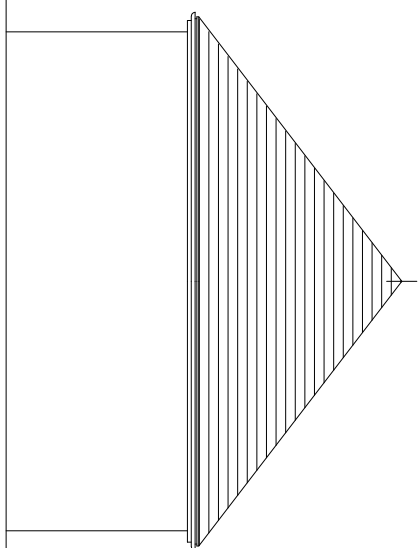

SOUTH EAST

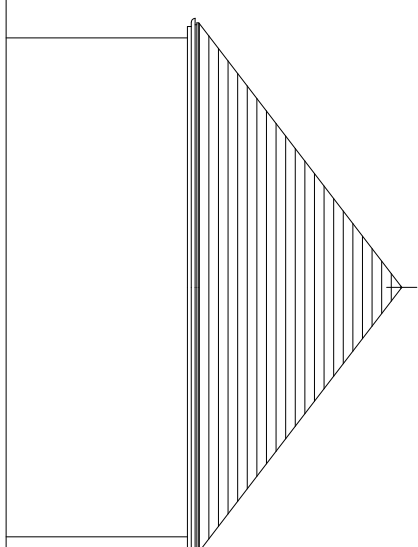

NORTH EAST

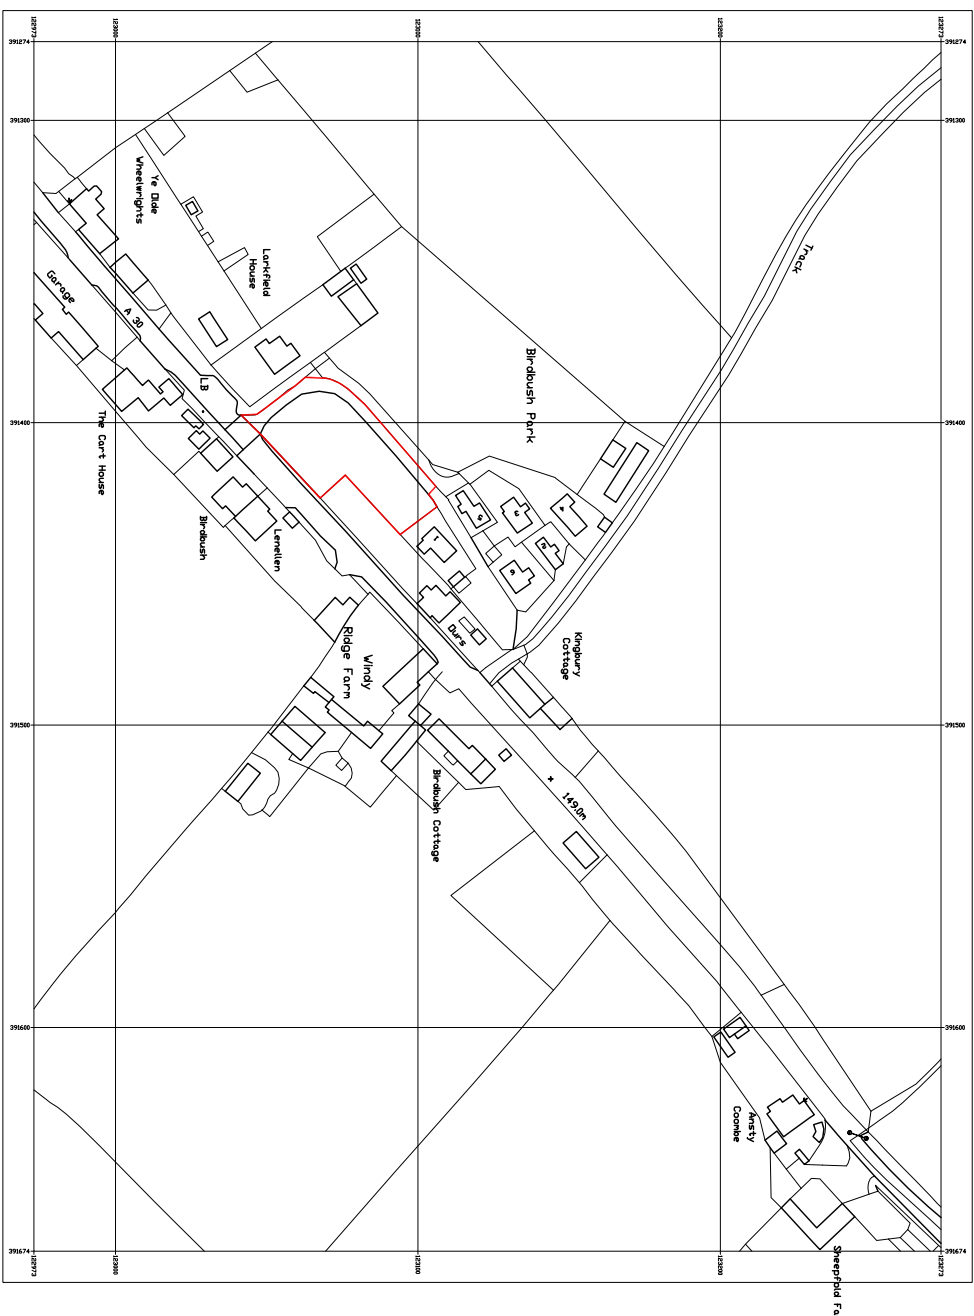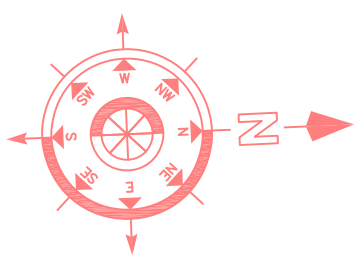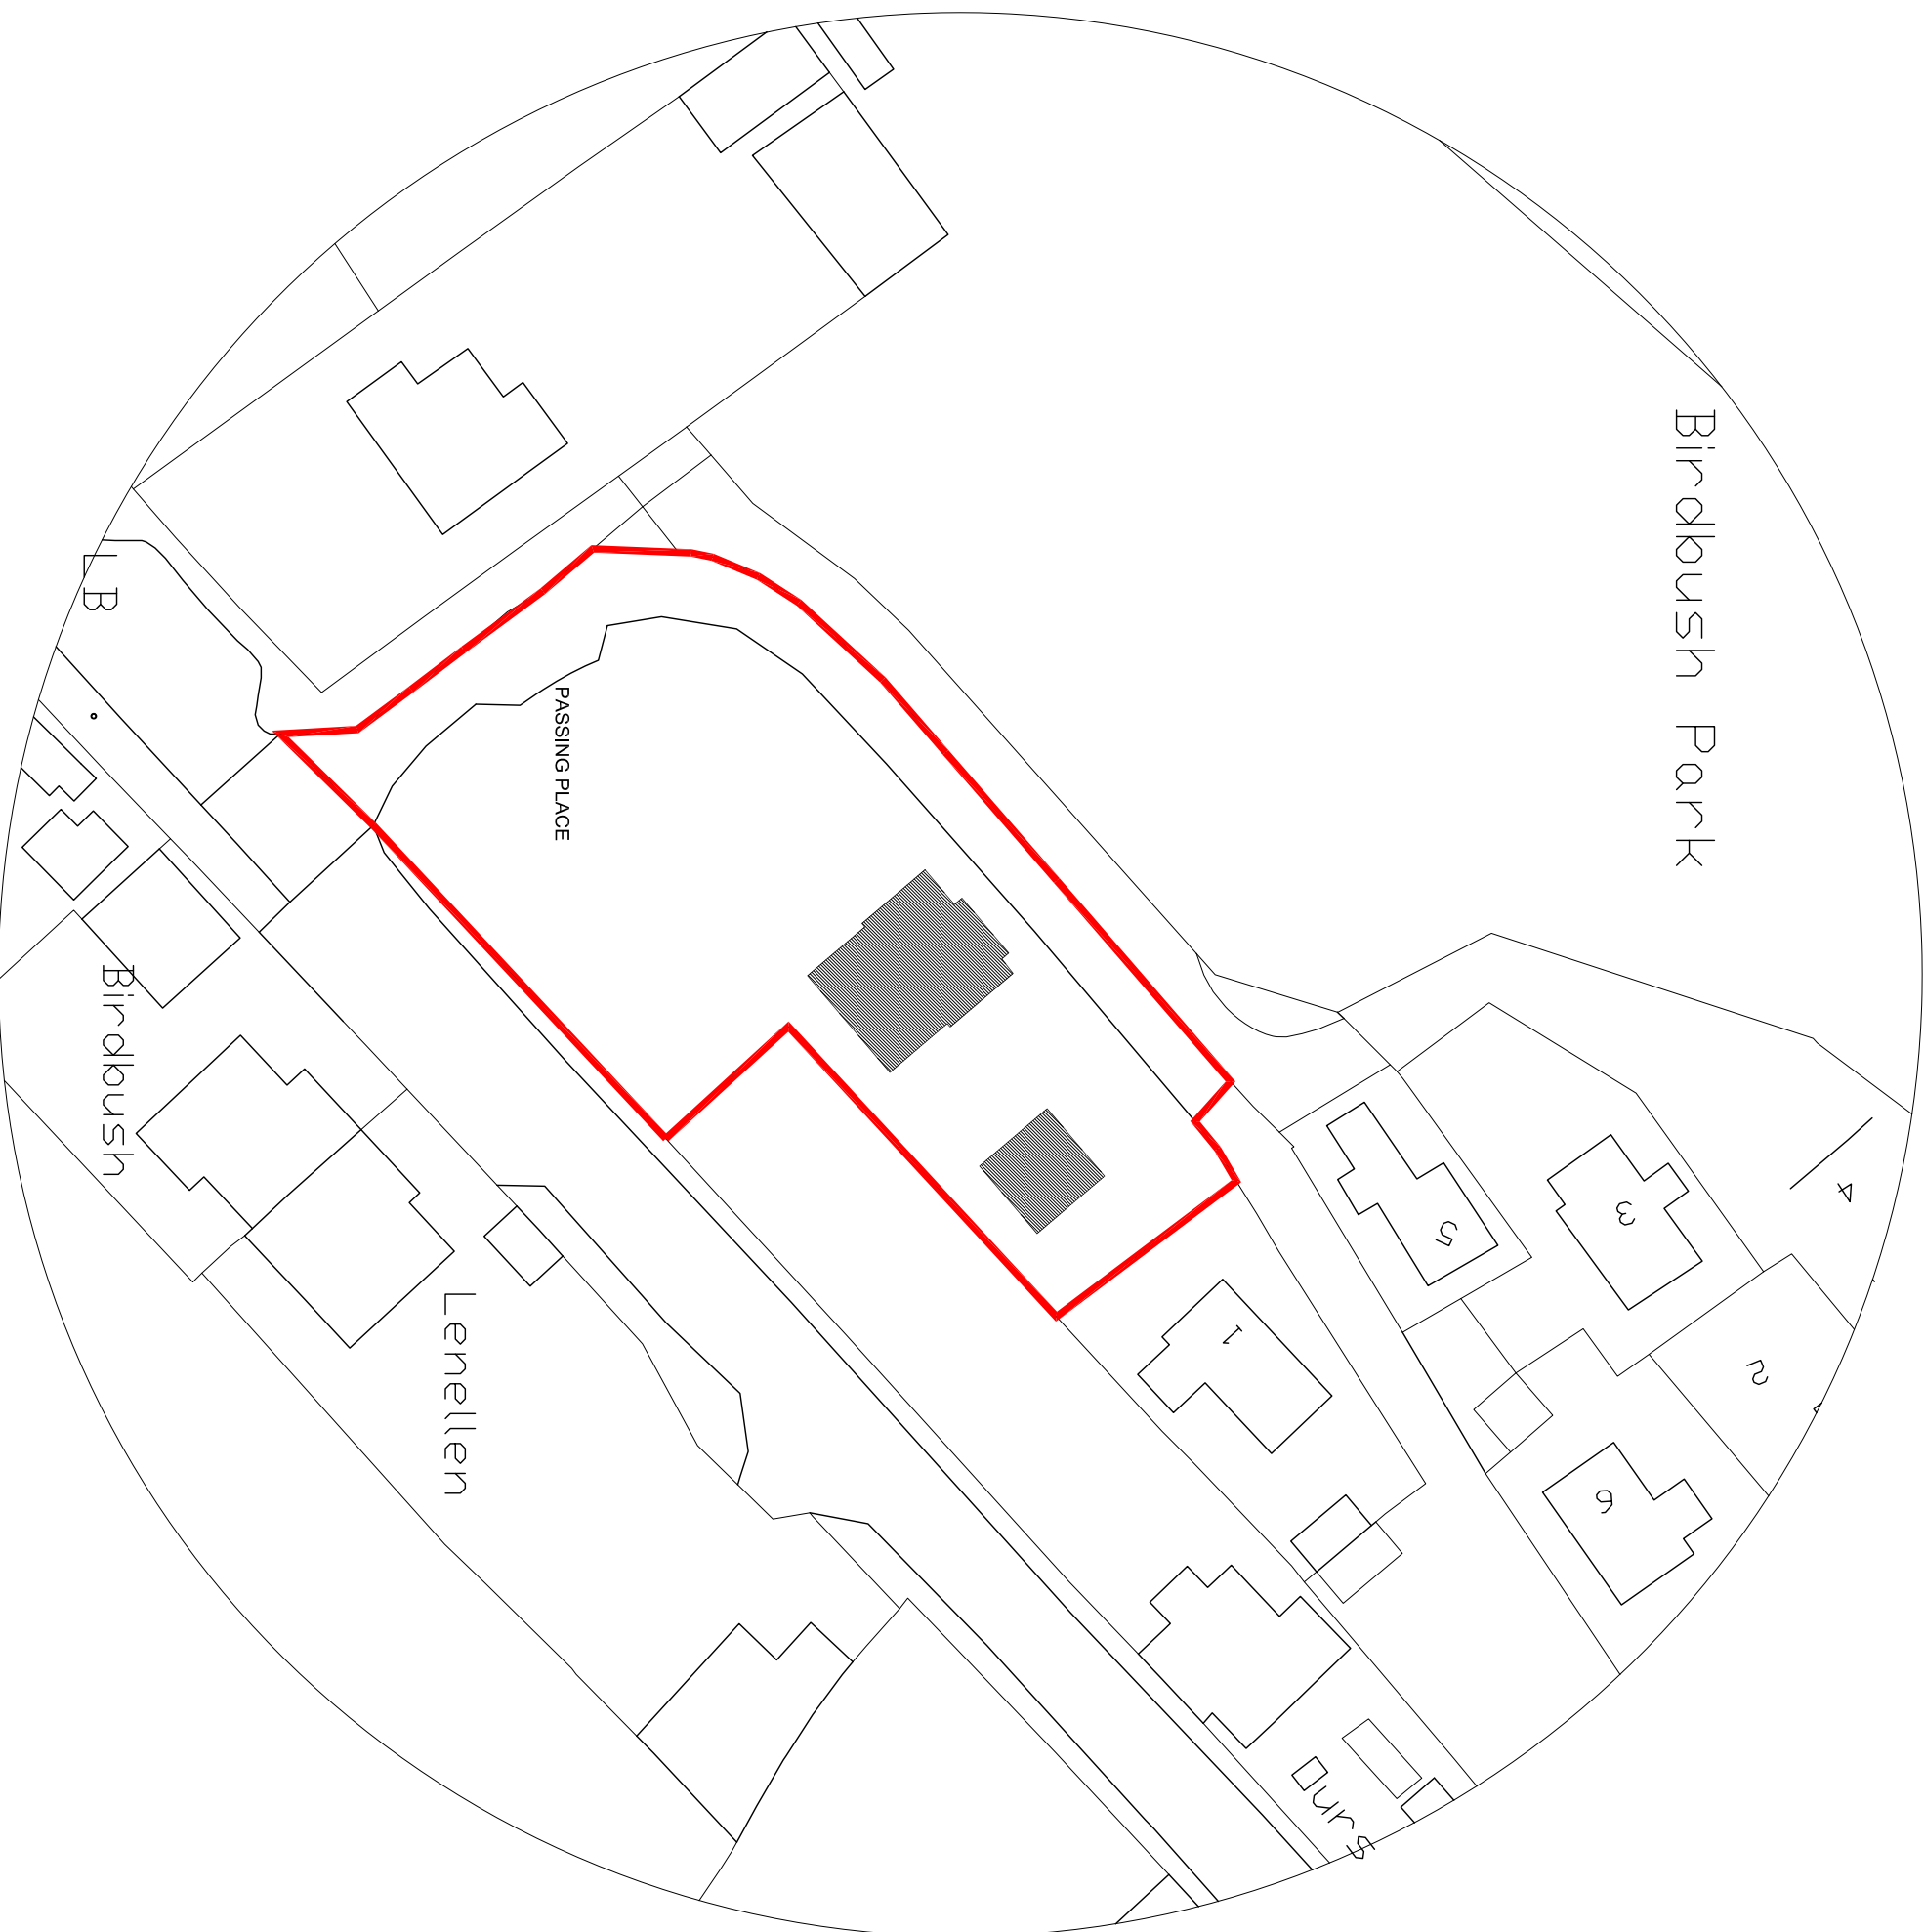

SCALE 1:100  
0 2 4 6 8 10

PROPOSED DWELLING-ELEVATIONS  
LAND ADJACENT TO BIRDBUSH PARK  
SHAFTESBURY, DORSET, SP7 9HH  
FOR MR T LIGHT